





PROPOSED REAR ELEVATION

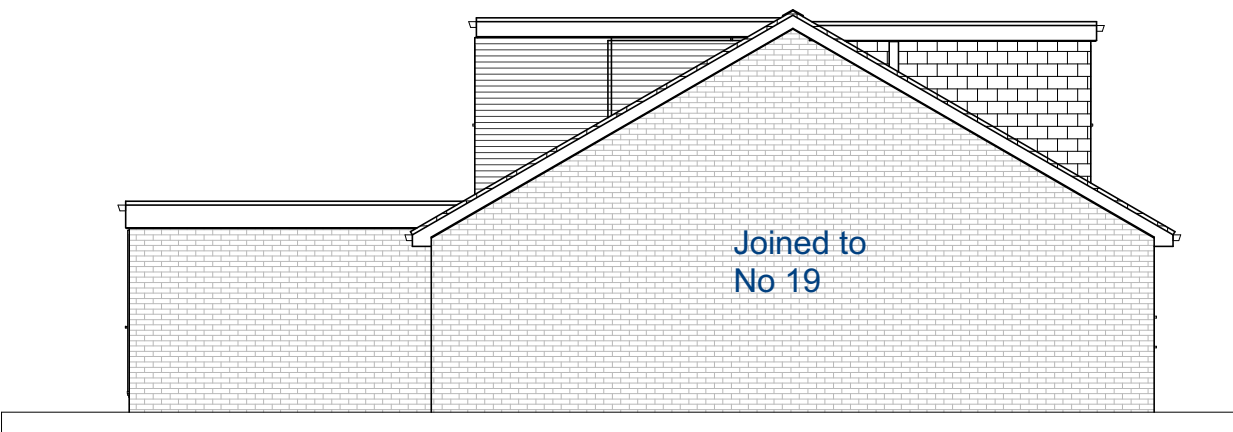

PROPOSED SIDE ELEVATION

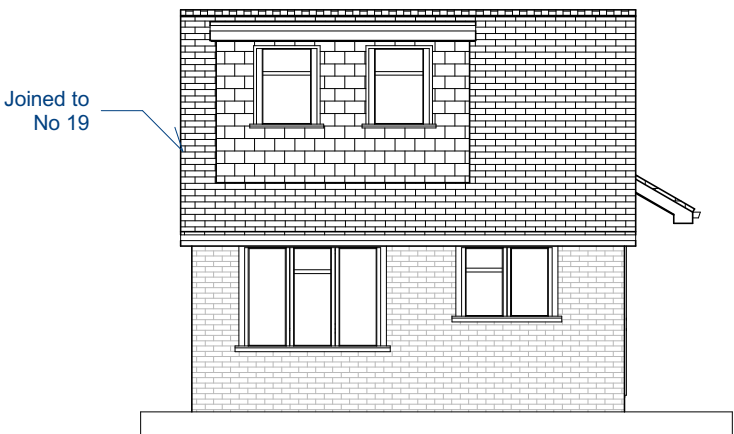


PROPOSED FRONT ELEVATION



PROPOSED SIDE ELEVATION

NOTES:
1) ALL DRAWINGS SUPPLIED BY DWG PLANS ARE TO BE USED FOR PLANNING PERMISSION PURPOSES ONLY AND NOT TO BE USED FOR BUILDING REGULATION PURPOSES.
2) THE CONTRACTOR, SUB-CONTRACTOR OR SUPPLIER IS TO CHECK ALL RELEVANT DIMENSIONS, LEVELS, EXISTING STRUCTURE AND MATERIALS PRIOR TO COMMENCING THE WORKS.
© THIS DRAWING IS COPYRIGHT AND MAY NOT BE COPIED, TRACED, ALTERED OR REPRODUCED WITHOUT WRITTEN PERMISSION FROM DWG PLANS.

 

DWG PLANS 35 Cranmer Drive, Nurstling, Southampton, SO16 0TD Email: info@dwgplans.co.uk			DWG PLANS		
DRAWN			NAME	DATE	TITLE
PRB			19/03/2026	Proposed elevations 21 Eyres Drive Alderbury	REV A
UNLESS OTHERWISE SPECIFIED DIMENSIONS ARE IN MILLIMETERS			SIZE A3	DWG NO DWG PLANS 04688	CLIENT: Ms Becky McKevitt
SCALE: 1:100 @ A3			SHEET 1 of 1		