



SITE BOUNDARY

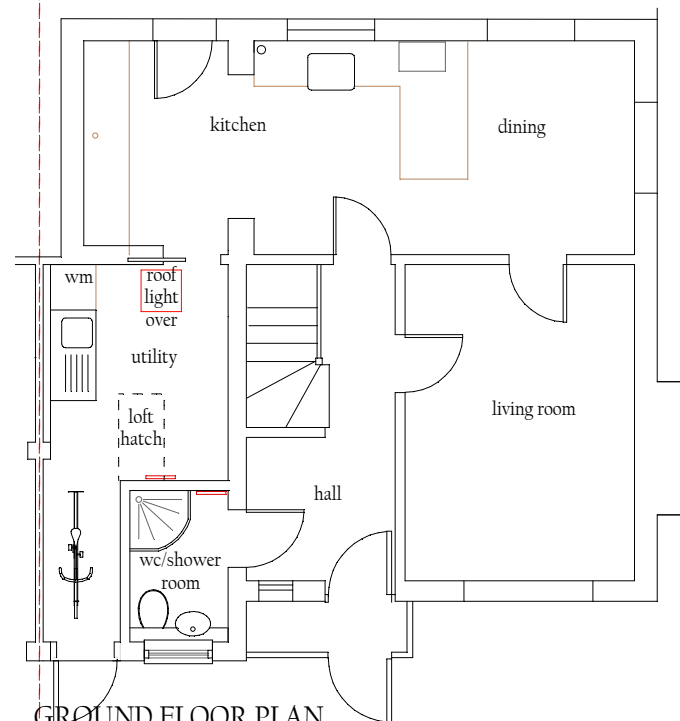

GROUND FLOOR PLAN


SITE BOUNDARY

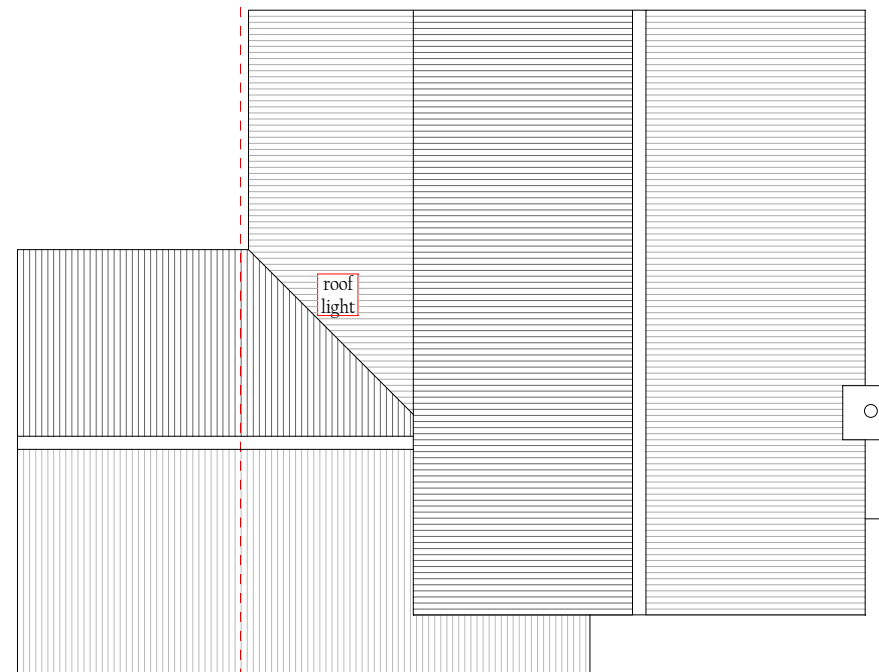

ROOF PLAN



FRONT - SOUTH WEST ELEVATION

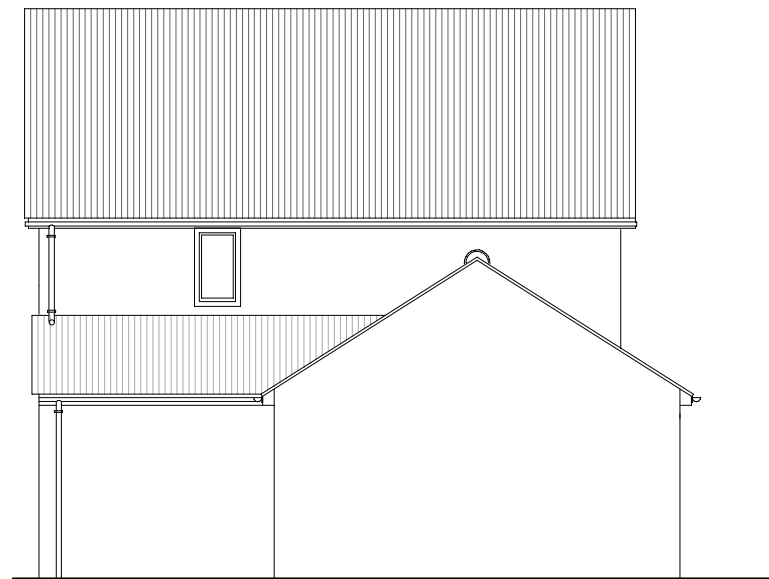

LEFT FLANK - NORTH WEST ELEVATION
UNCHANGED



REAR - NORTH EAST ELEVATION
UNCHANGED



RIGHT FLANK - SOUTH EAST ELEVATION
UNCHANGED

MATERIALS:
New wall - Brickwork to match existing
Door: White uPVC with frosted glazing
Window: White uPVC top hung with frosted glazing



9 LAWRENCE MEAD, RAMSBURY
WILTSHIRE SN8 2RW
CONVERSION OF GARAGE TO FORM UTILITY ROOM
AND WC AND SHOWER ROOM
PROPOSED PLANS AND ELEVATIONS
SCALE 1:100 @ A3
MARCH 2026
DRAWING NUMBER LM26/04