




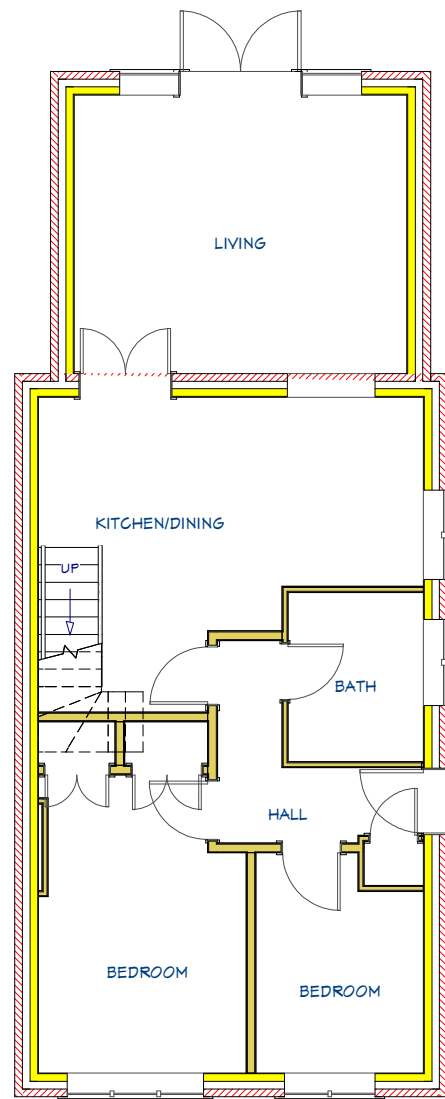

PROPOSED GROUND FLOOR PLAN
(NO CHANGE)

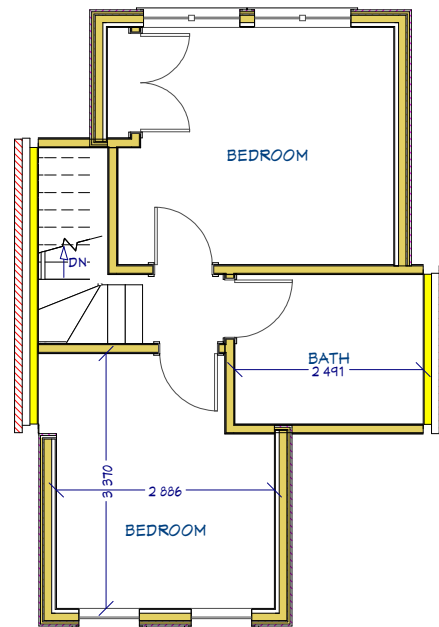

PROPOSED FIRST FLOOR PLAN

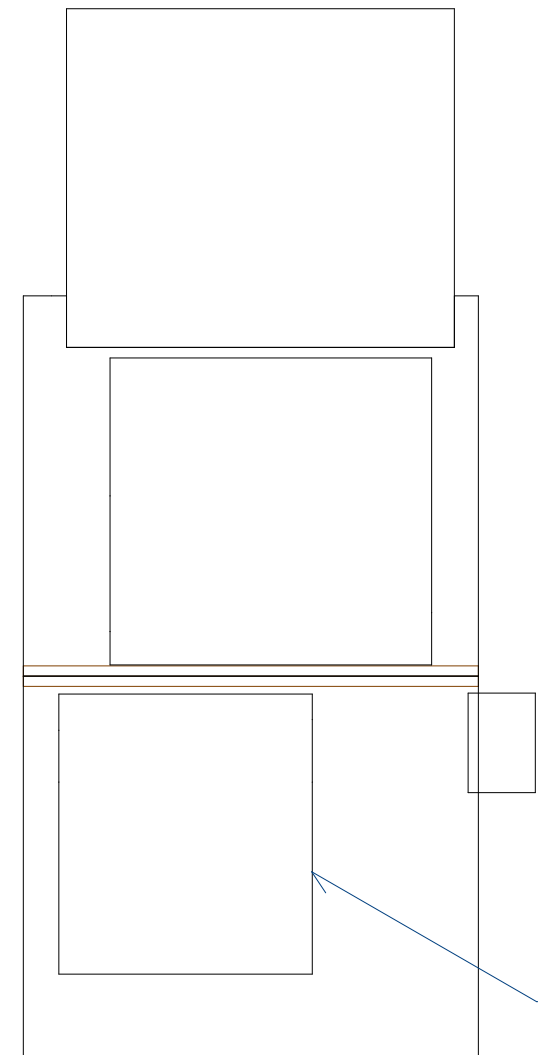

New flat roof
dormer.
solar panels moved
to garage roof

PROPOSED ROOF PLAN

NOTES:
1) ALL DRAWINGS SUPPLIED BY DWG PLANS ARE TO BE USED FOR PLANNING PERMISSION PURPOSES ONLY AND NOT TO BE USED FOR BUILDING REGULATION PURPOSES.
2) THE CONTRACTOR, SUB-CONTRACTOR OR SUPPLIER IS TO CHECK ALL RELEVANT DIMENSIONS, LEVELS, EXISTING STRUCTURE AND MATERIALS PRIOR TO COMMENCING THE WORKS.
© THIS DRAWING IS COPYRIGHT AND MAY NOT BE COPIED, TRACED, ALTERED OR REPRODUCED WITHOUT WRITTEN PERMISSION FROM DWG PLANS.



			DWG PLANS 35 Cranmer Drive, Nursling, Southampton, SO16 0TD [REDACTED] Email: info@dwgplans.co.uk				
	NAME	DATE	TITLE Proposed floor and roof plan 21 Eyres Drive Alderbury				
DRAWN	PRB	19/03/2026					
UNLESS OTHERWISE SPECIFIED DIMENSIONS ARE IN MILLIMETERS			SIZE A3	DWG NO DWG PLANS 04687			REV A
			CLIENT: Ms Becky McKevitt				
			SCALE: 1:100 @ A3			SHEET 1 of 1	