






Existing Rear (East) Elevation [1:100]

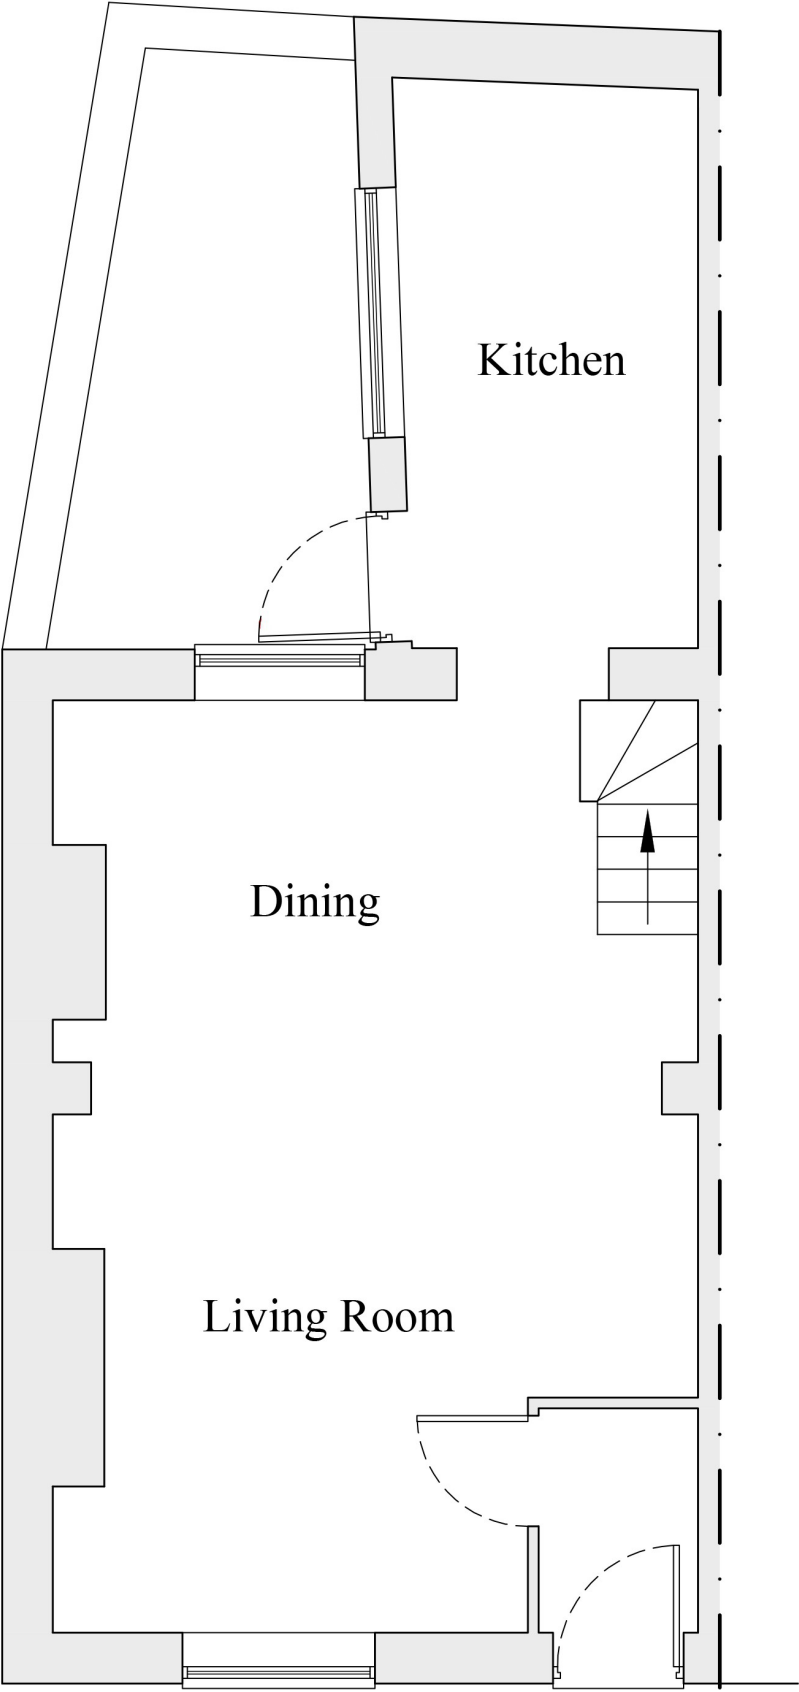


Ground Floor Plan [1:50]

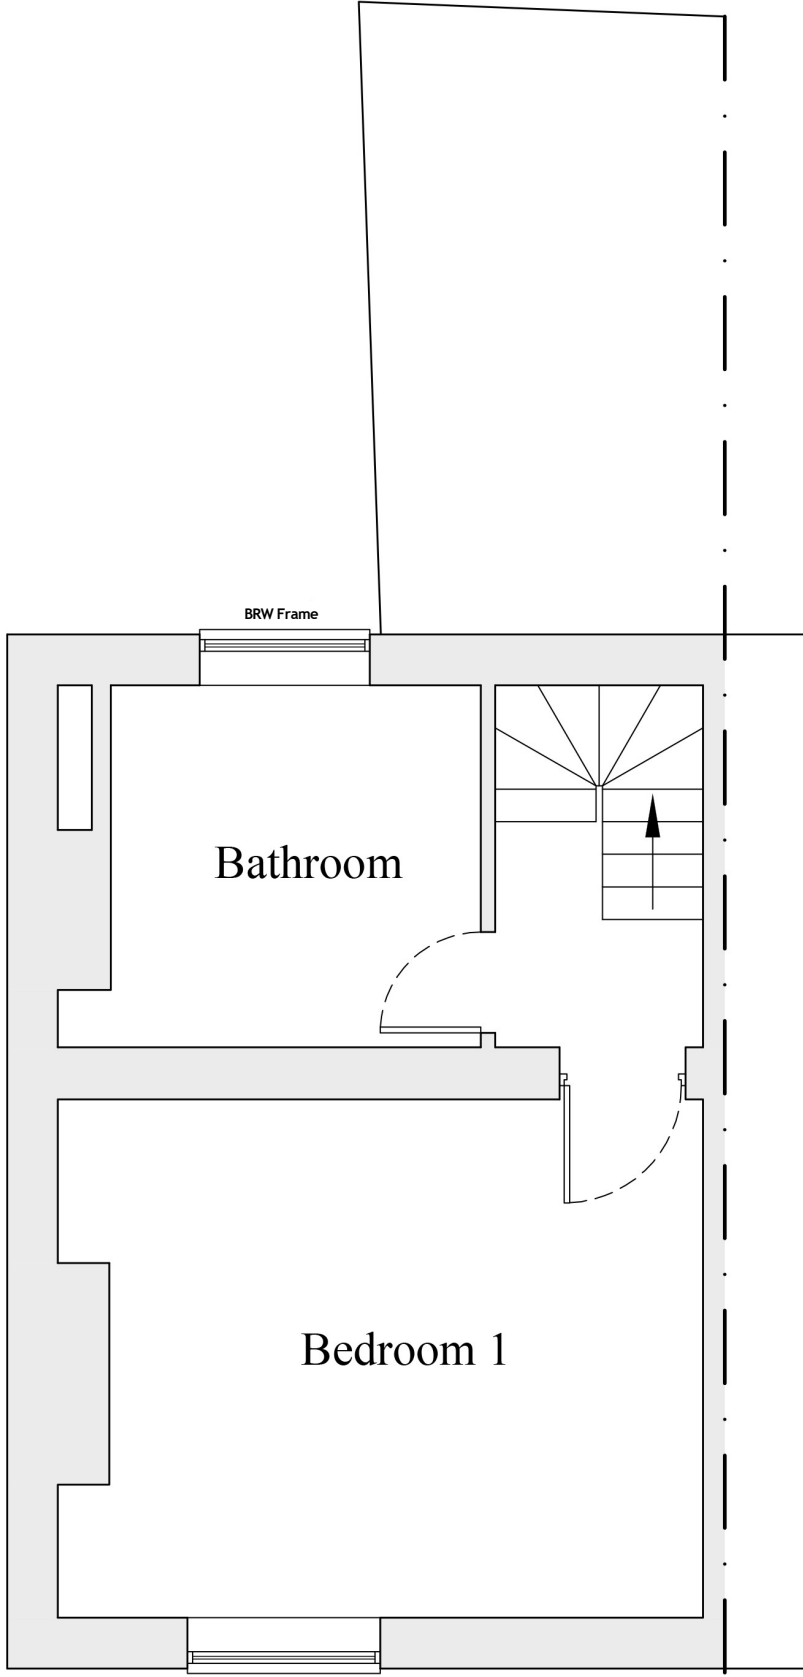

First Floor Plan [1:50]

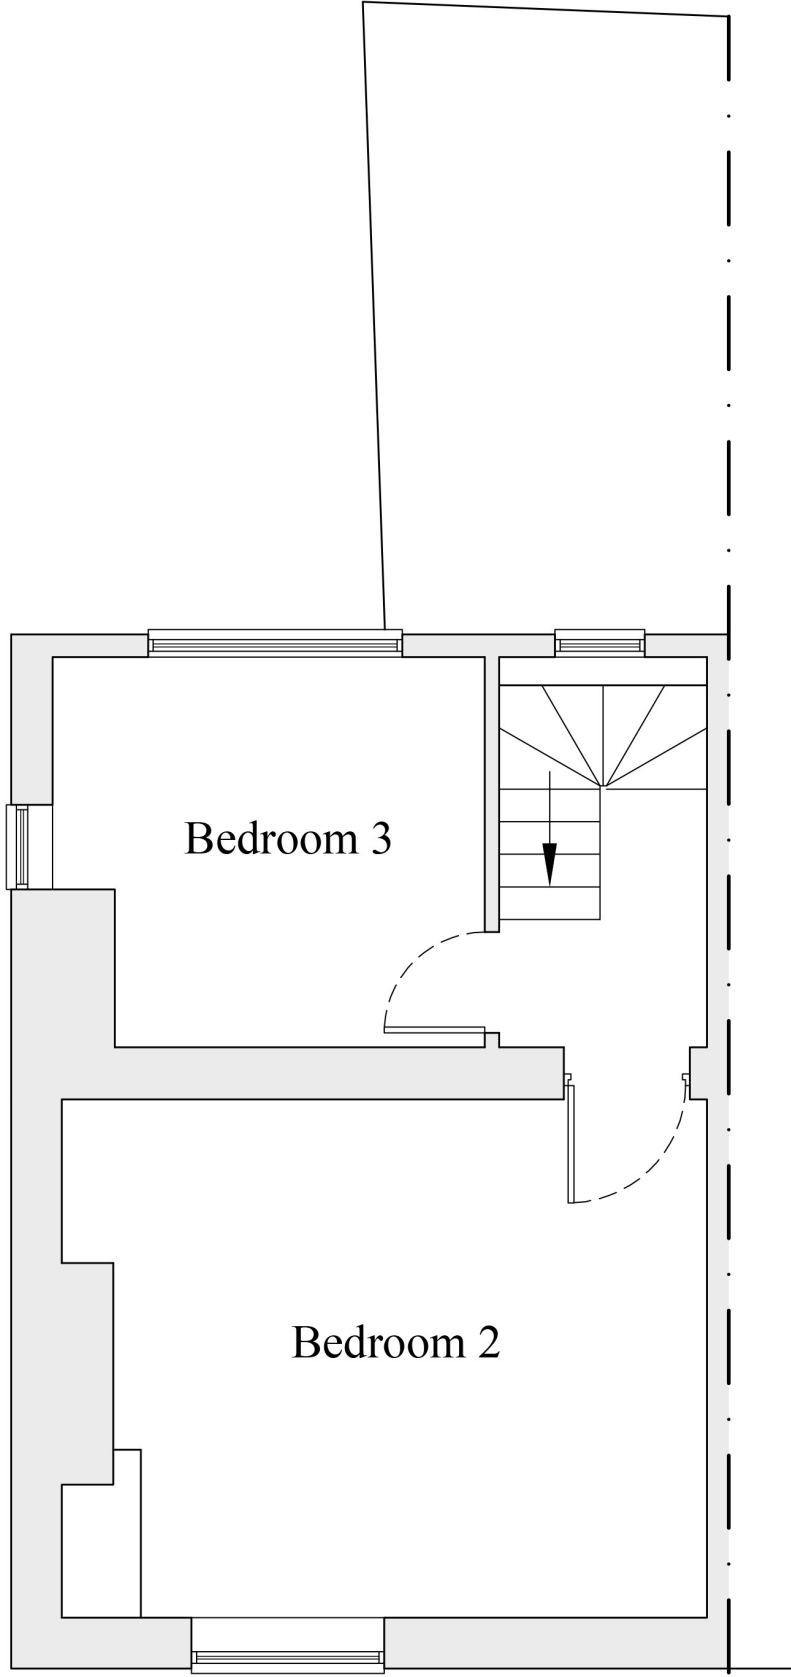

Second Floor Plan [1:50]

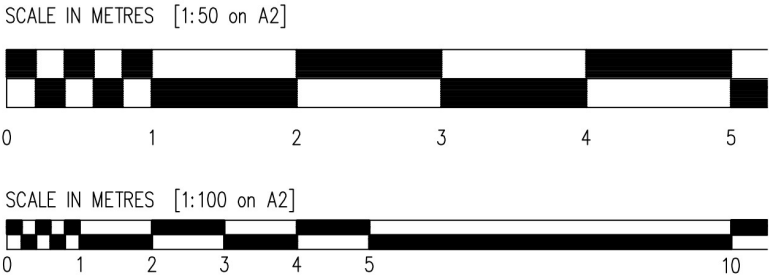

WAYNE CARD ARCHITECTURAL SERVICES The Studio, 36 Crookhays, Shaftesbury, Dorset. SP7 6DX Tel:- (01747) 851771 Mobile - 07970 984586 email - wayne.card@btconnect.com	
JOB TITLE: Proposed Window Replacements @ 6 Portway, Warminster, Wiltshire, BA12 8QD	
DRAWING TITLE: EXISTING FLOOR PLANS & ELEVATIONS	
DRAWING No: WAC/1268/E01	SCALE: 1:50/100 PAPER: on A2
REV:- A	DATE: 28/02/22
THIS DRAWING IS COPYRIGHT	DRAWN: WAC

