



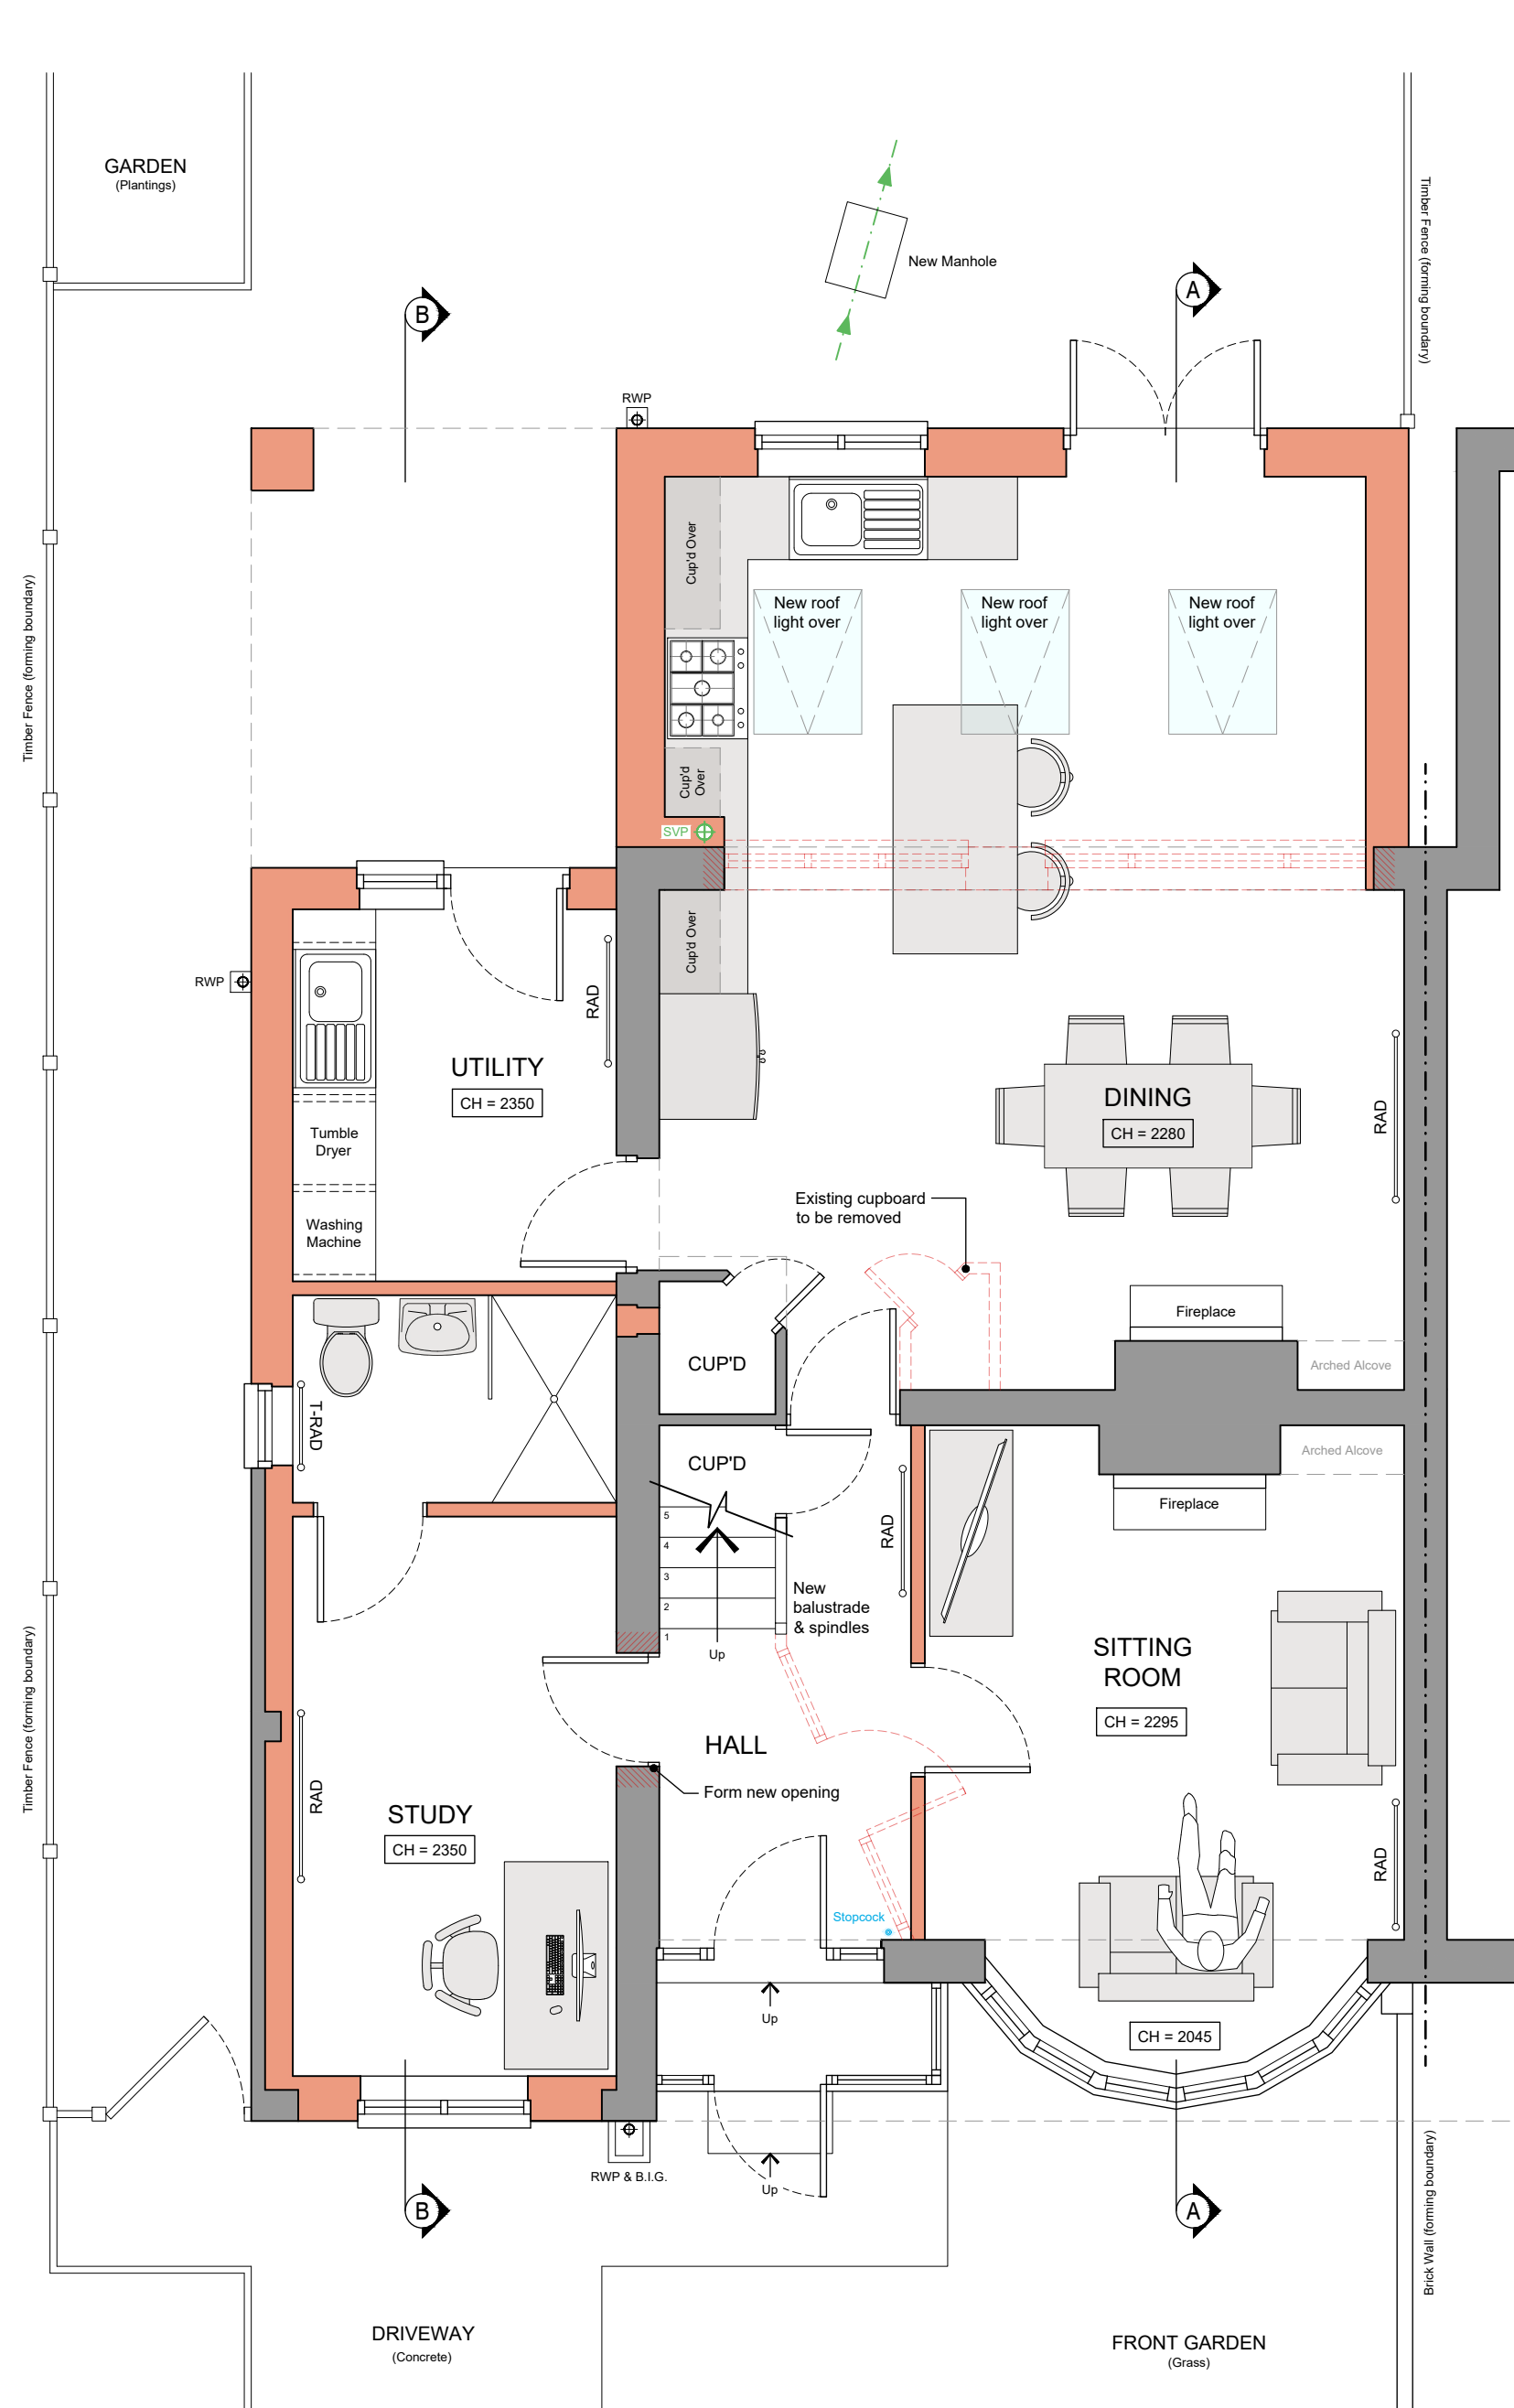


PROPOSED GROUND FLOOR PLAN
Scale 1:50

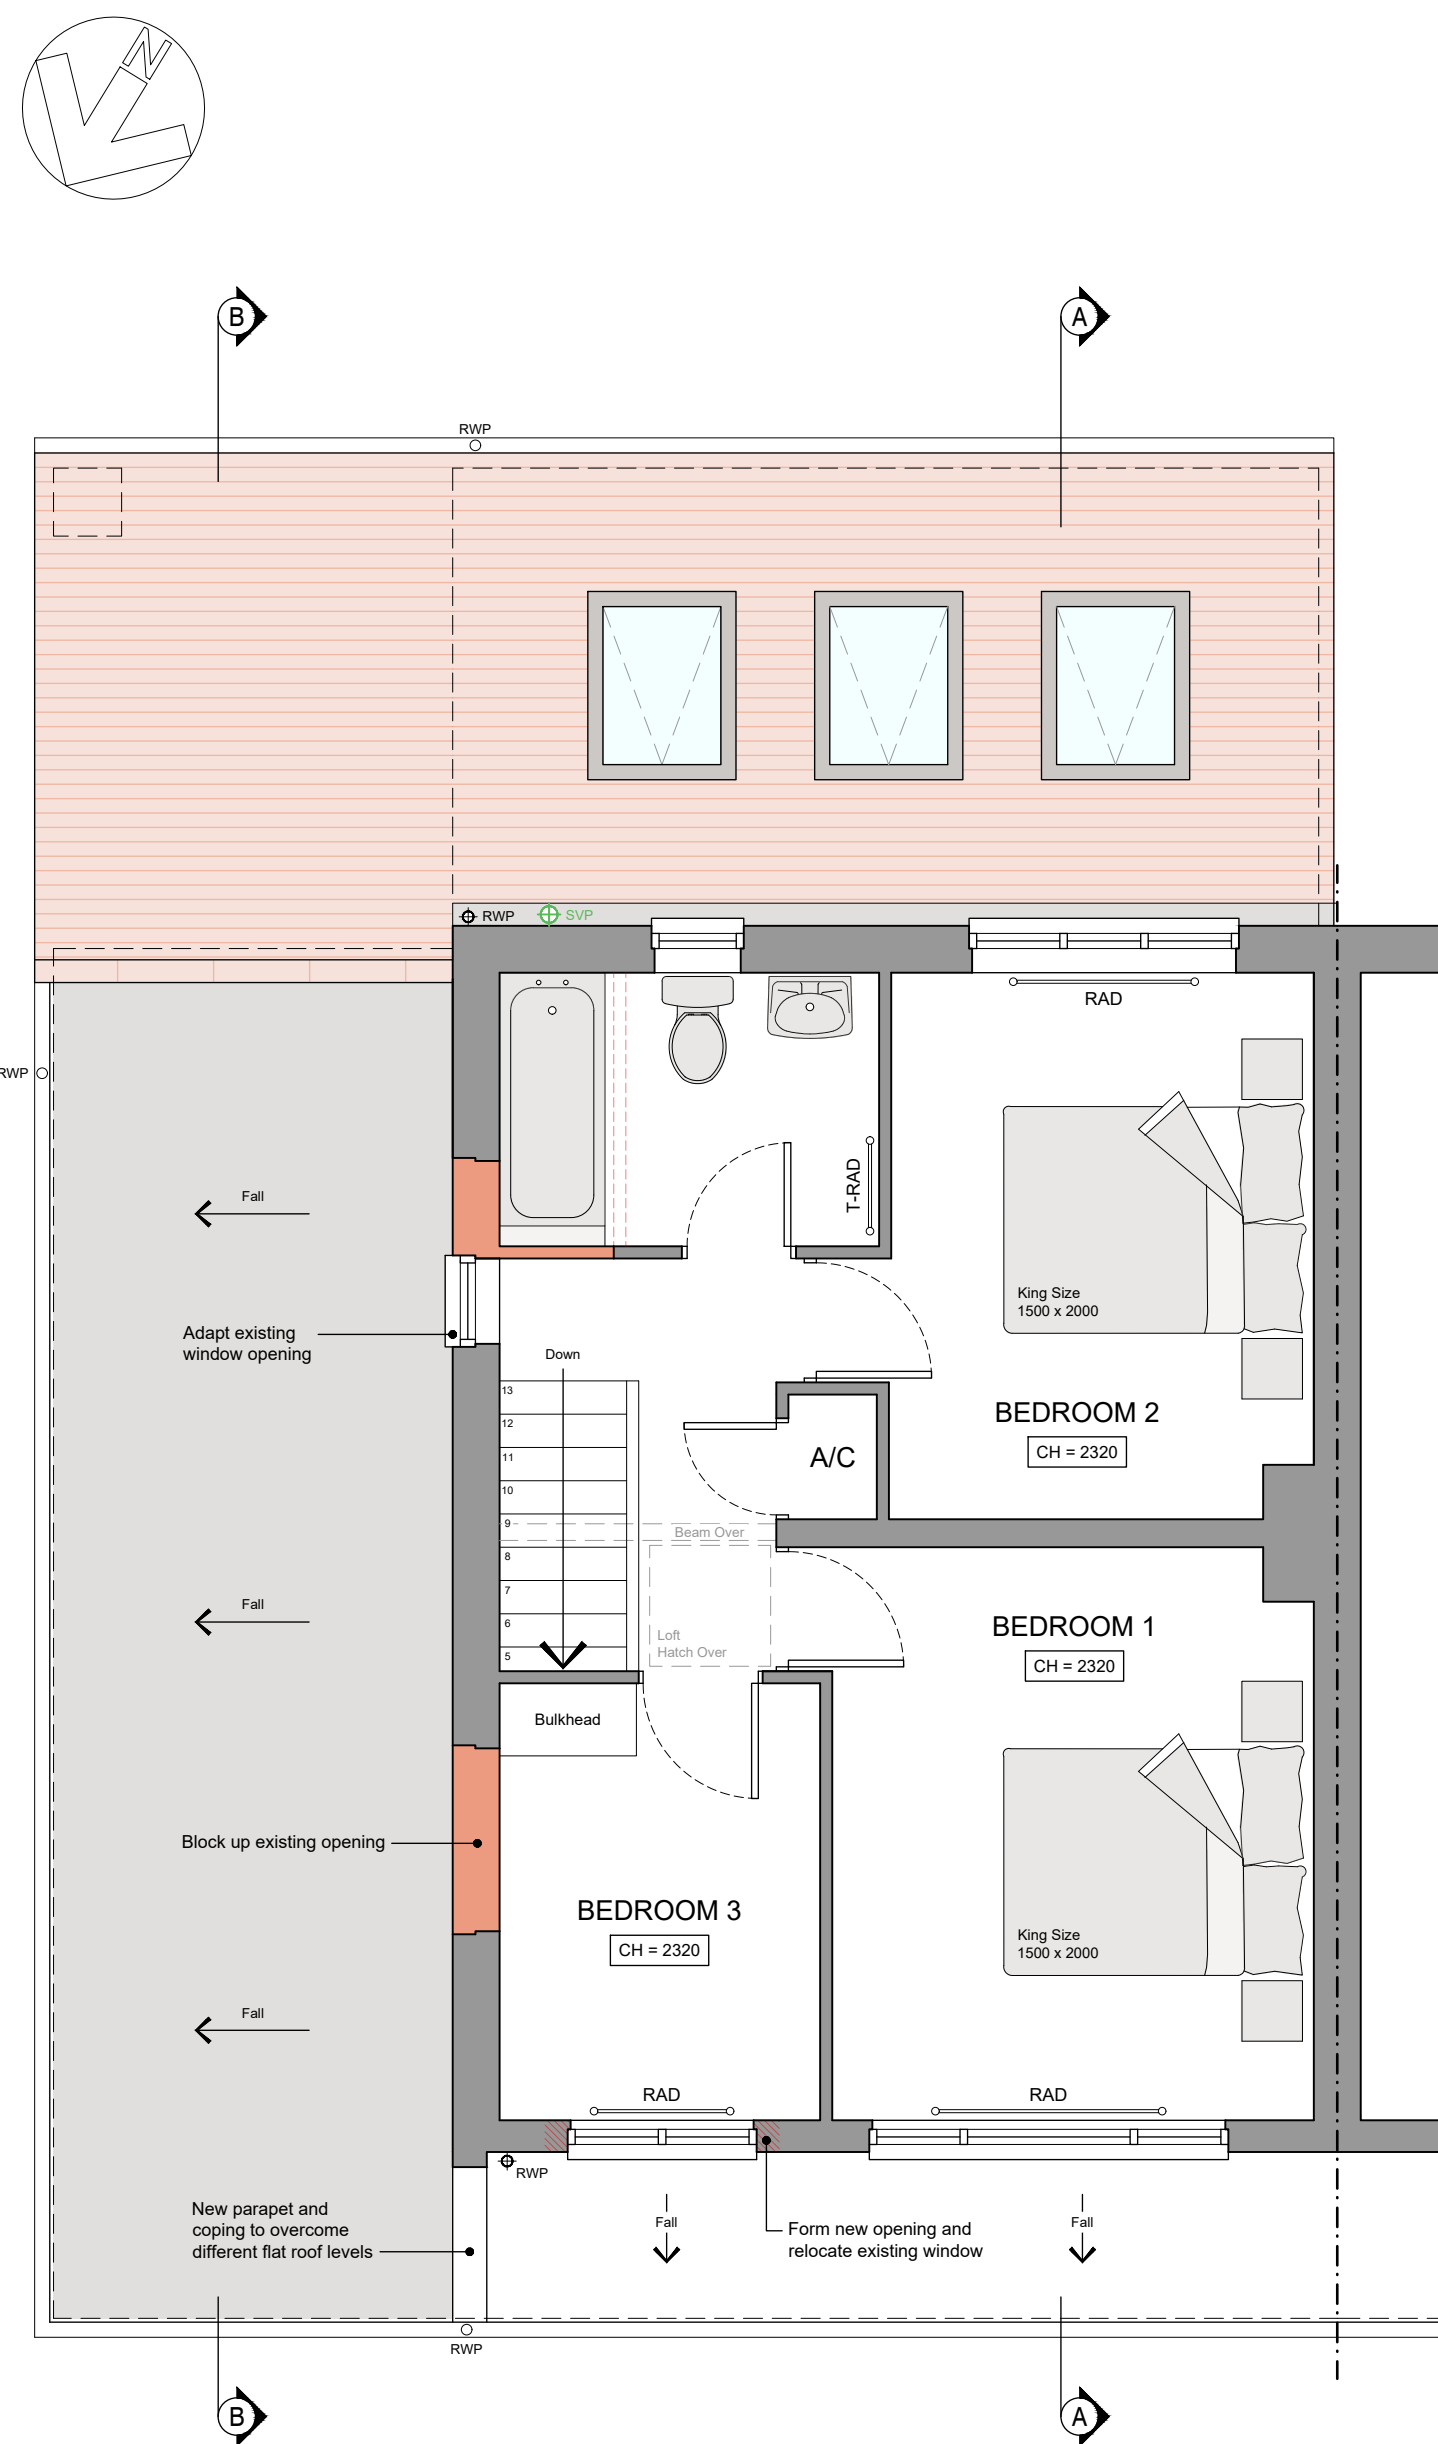


PROPOSED FIRST FLOOR PLAN
Scale 1:50




PROPOSED NORTH ELEVATION
Scale 1:100

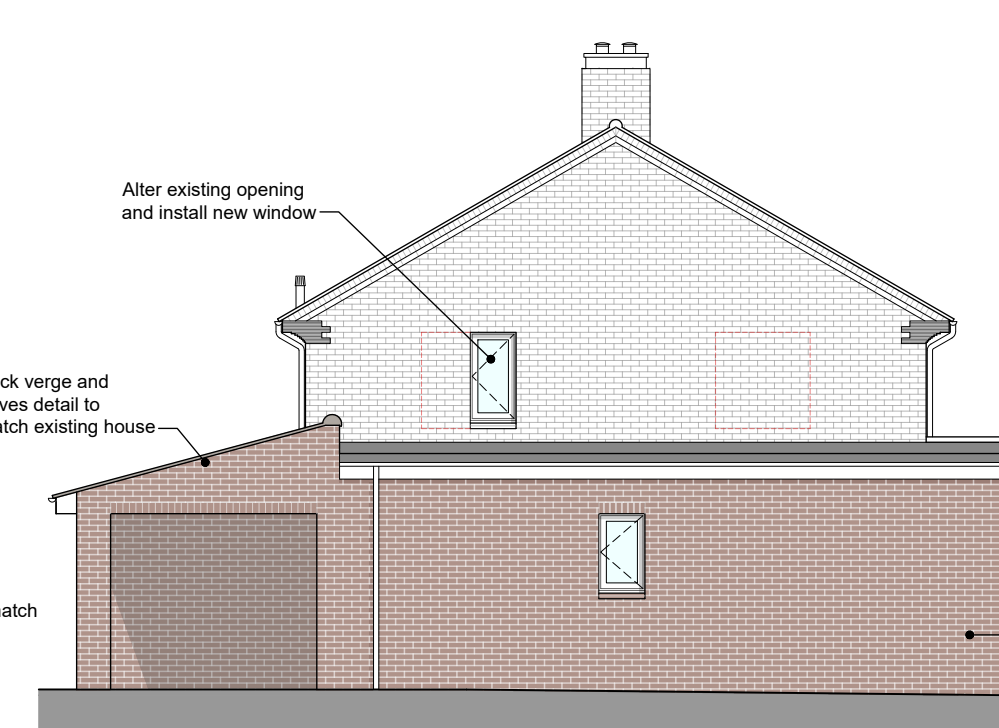

PROPOSED WEST ELEVATION
Scale 1:100

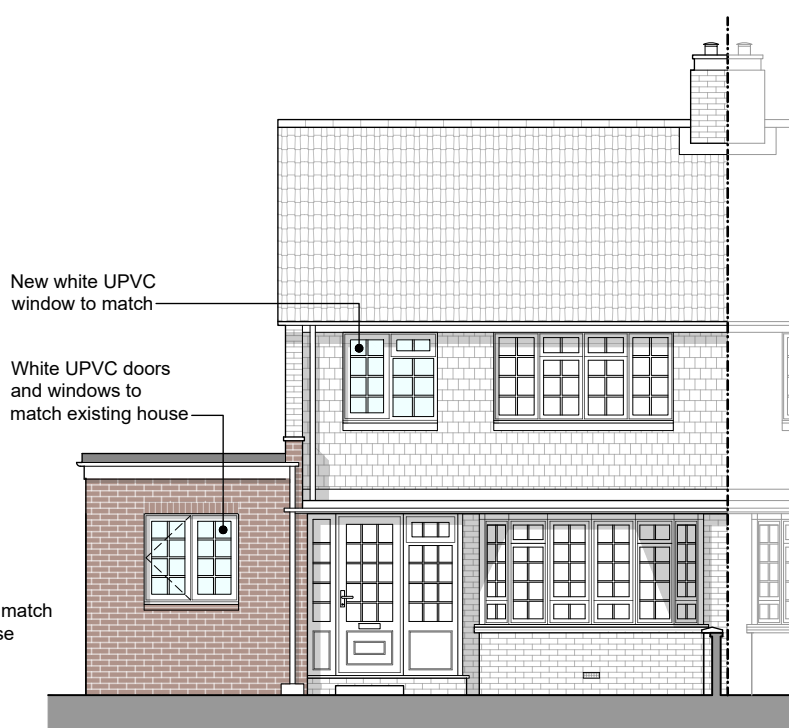


PROPOSED SOUTH ELEVATION
Scale 1:100

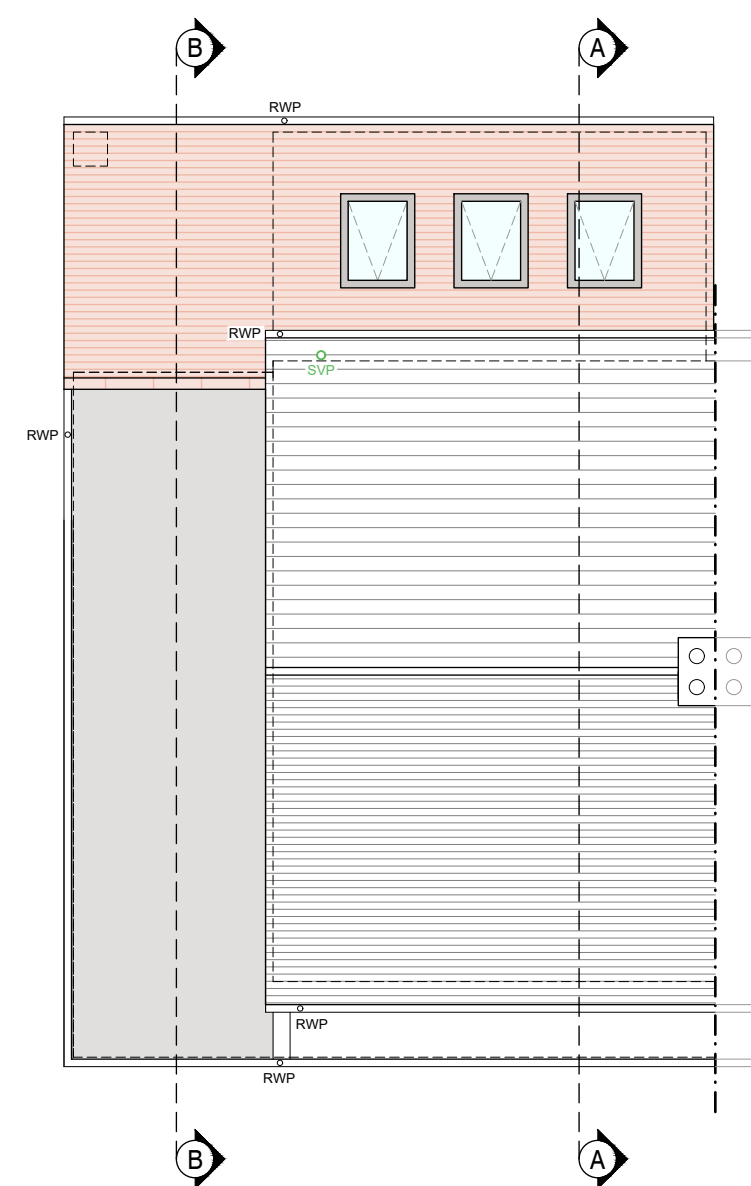


PROPOSED ROOF PLAN
Scale 1:100




PROPOSED BLOCK PLAN
Scale 1:500

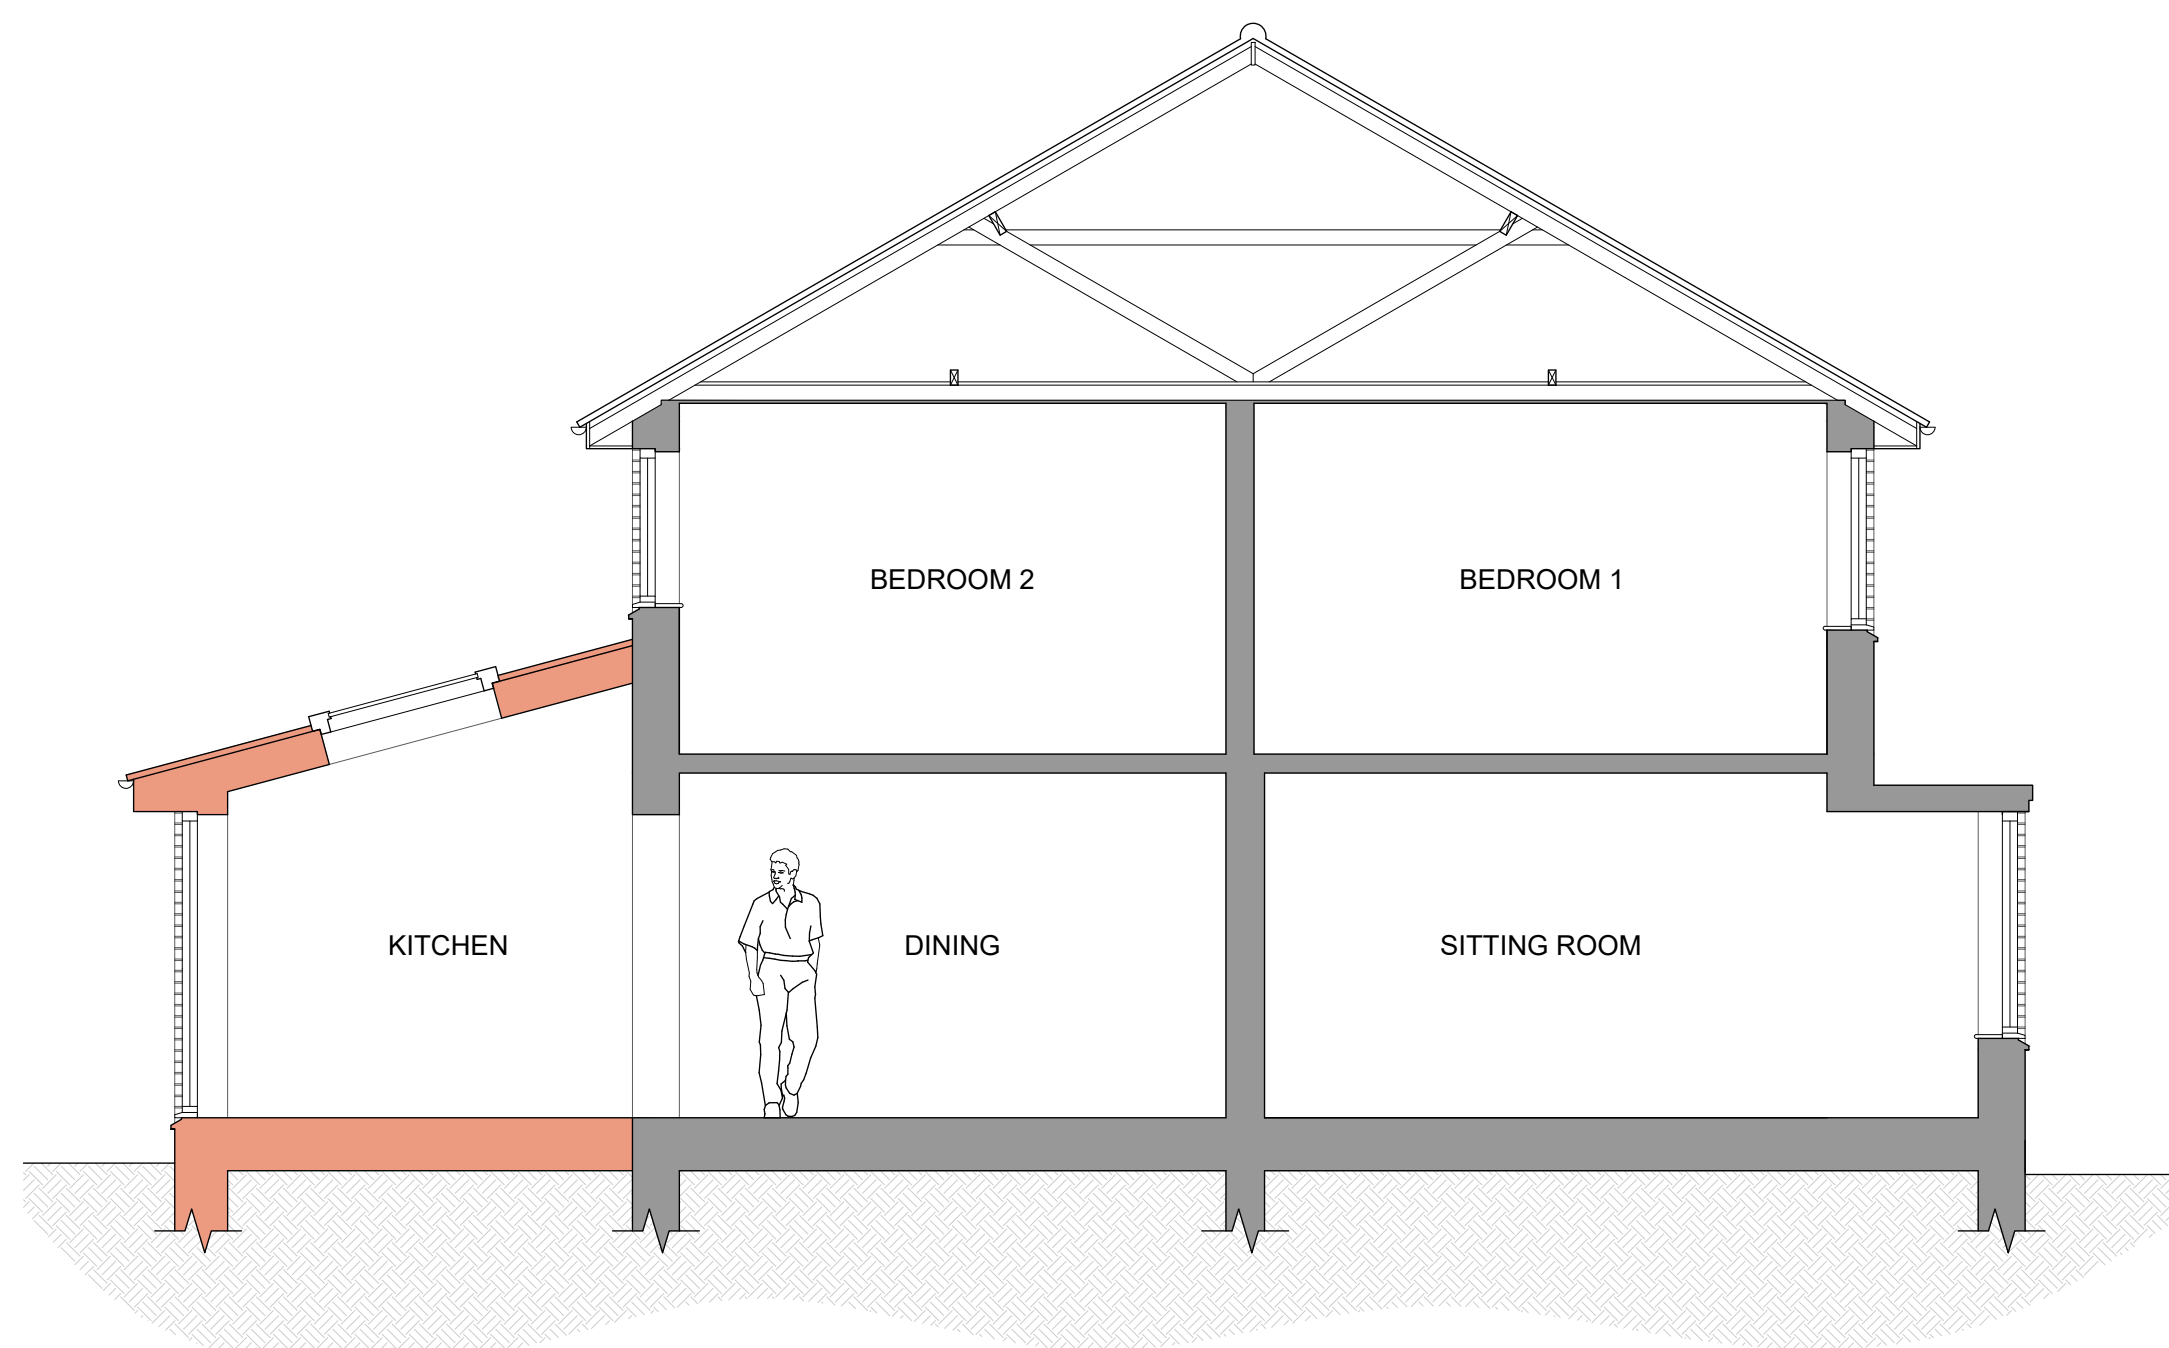

PROPOSED SECTION A-A
Scale 1:50

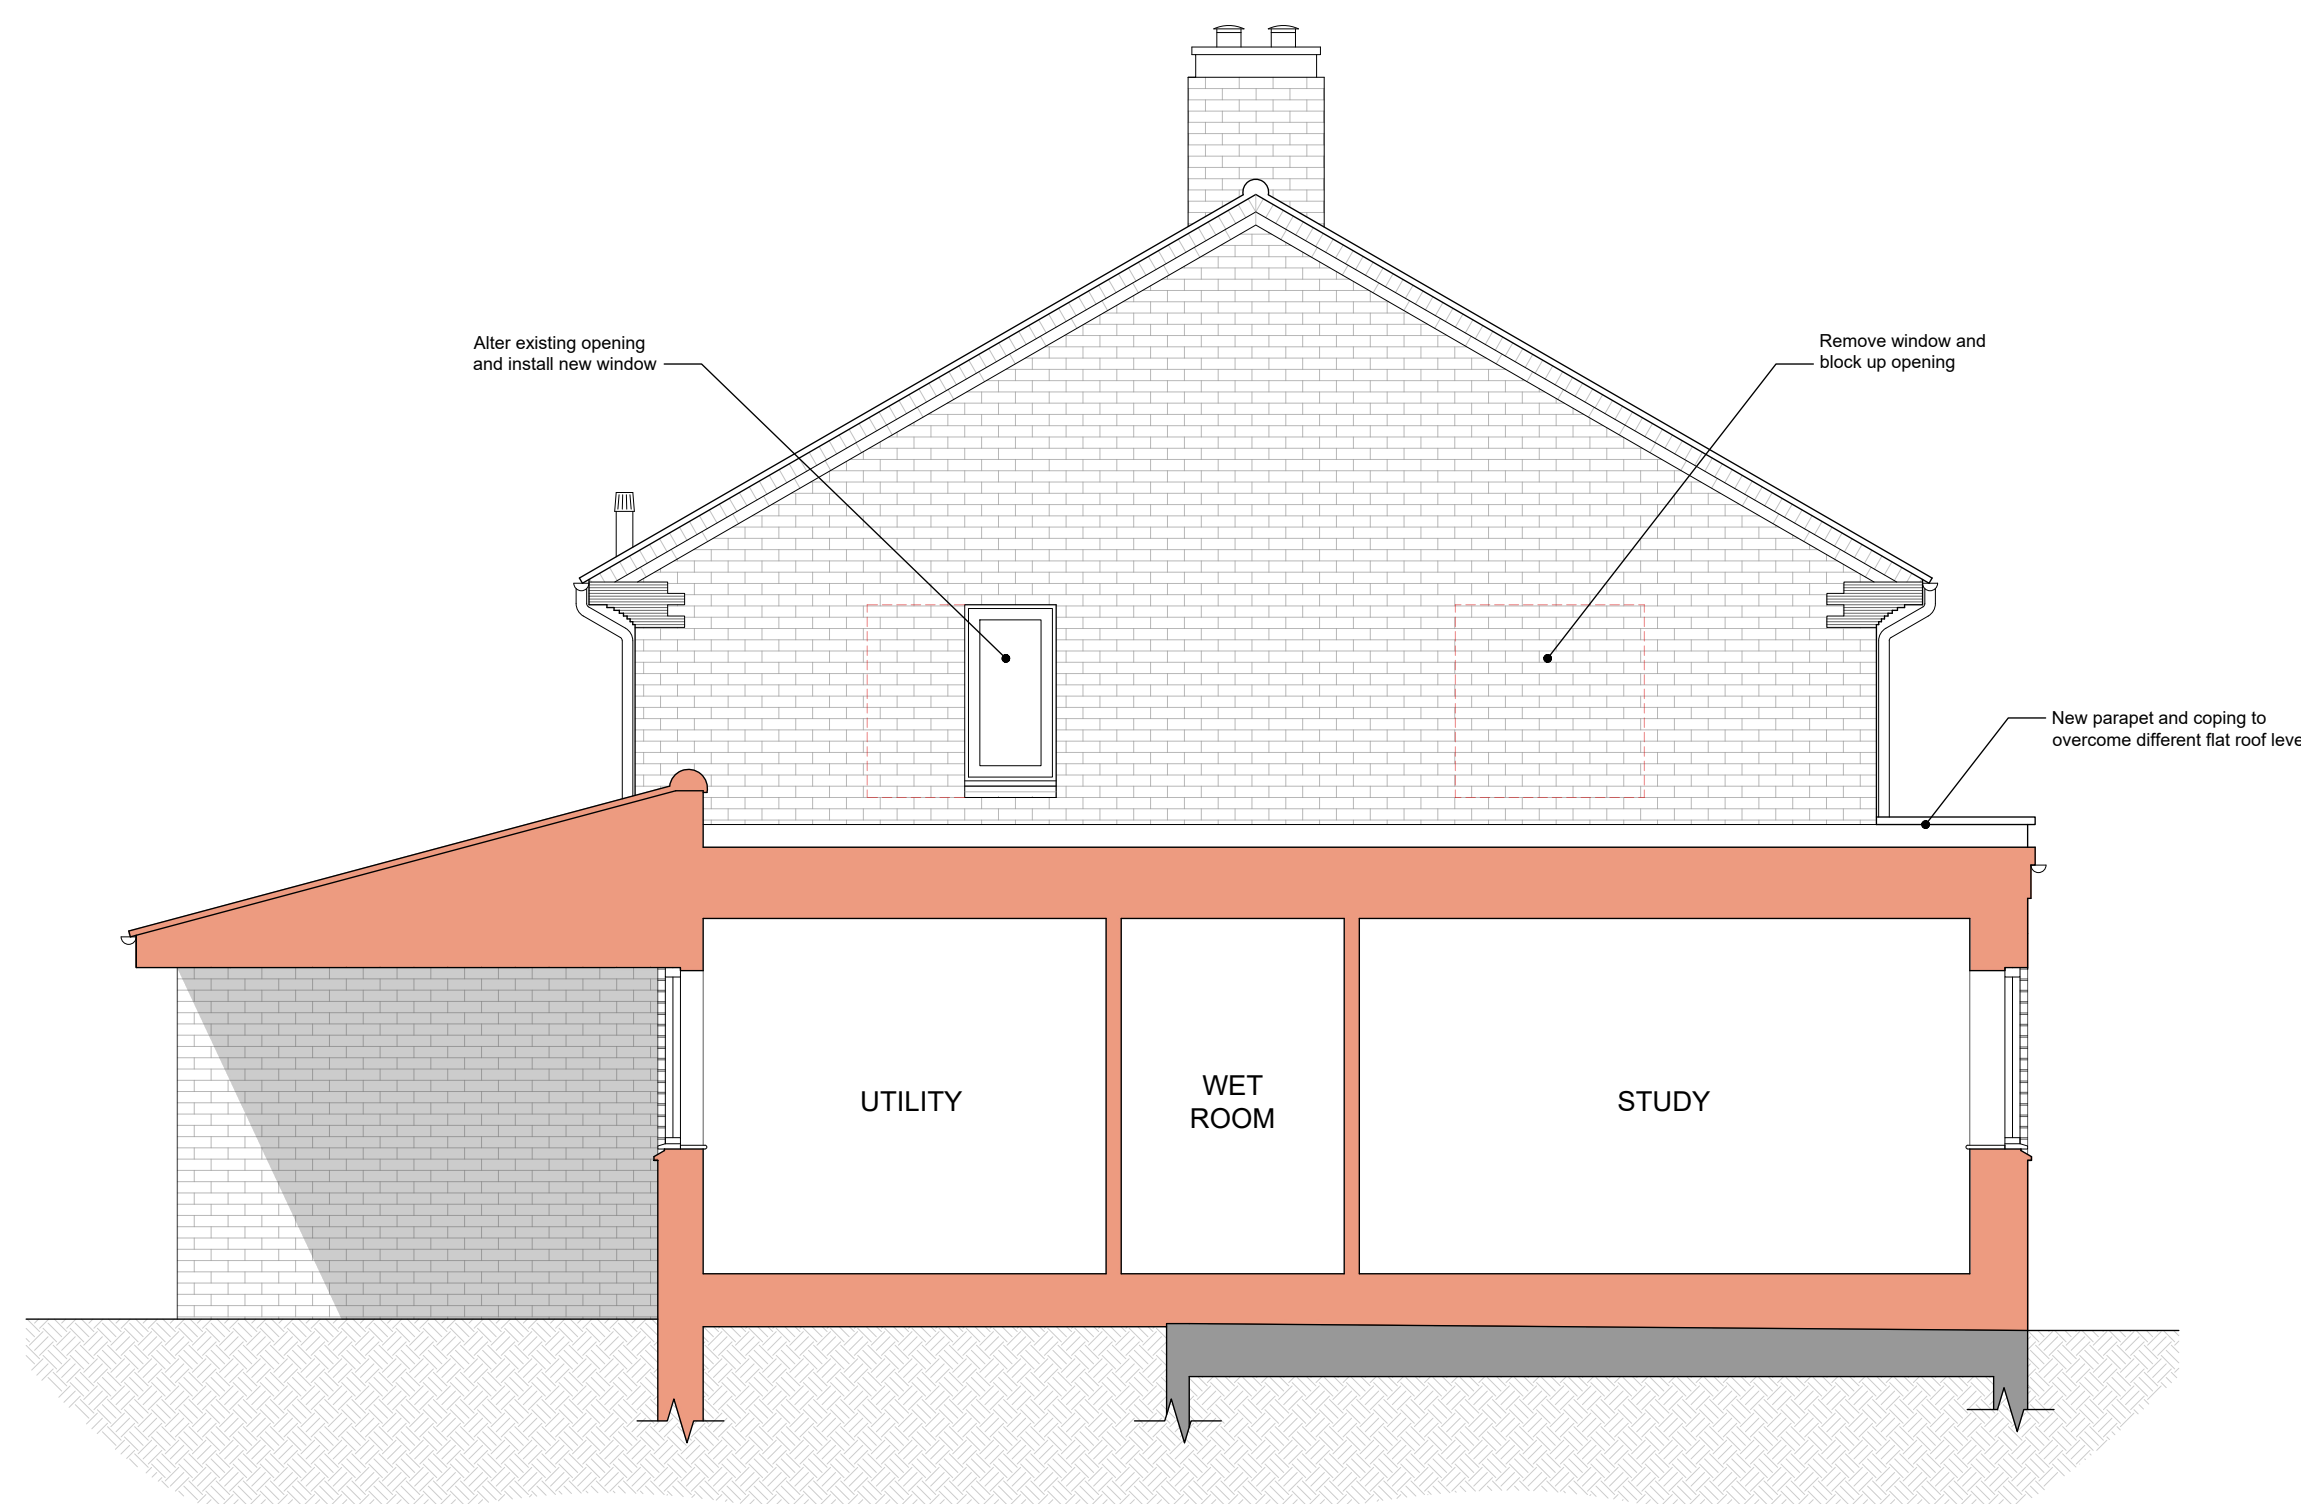

PROPOSED SECTION B-B
Scale 1:50

 

DRAWING FOR PLANNING PURPOSES ONLY.
NOT TO BE USED FOR CONSTRUCTION.



Ground Floor
6 Pelhams Court
Marlborough
Wiltshire SN8 2AG

T. 01672 518 278
E. info@tuttlearchserv.co.uk
F. facebook.com/tuttlearchserv
W. tuttlearchserv.co.uk

JOB TITLE:
Proposed Extension & Alterations, 12 Roundway Park,
Devizes, Wiltshire, SN10 2ED

For Mr & Mrs Bourhill

DRAWING TITLE: Proposed Floor Plans, Elevations, Sections, Roof Plan and Block Plan	JOB NO: 1684
DRAWING NO: 1686 - Bourhill - Proposed - 02	REV: B

REVISION DESCRIPTIONS:
Rev 'A' - 10.03.26 - Amended following meeting w/ clients - BJ
Rev 'B' - 23.03.26 - Amended to clients requests - BJ

SCALE: As Shown	DATE: March 26	DRAWN BY: BJ	PAPER SIZE: A1
---------------------------	--------------------------	------------------------	--------------------------