
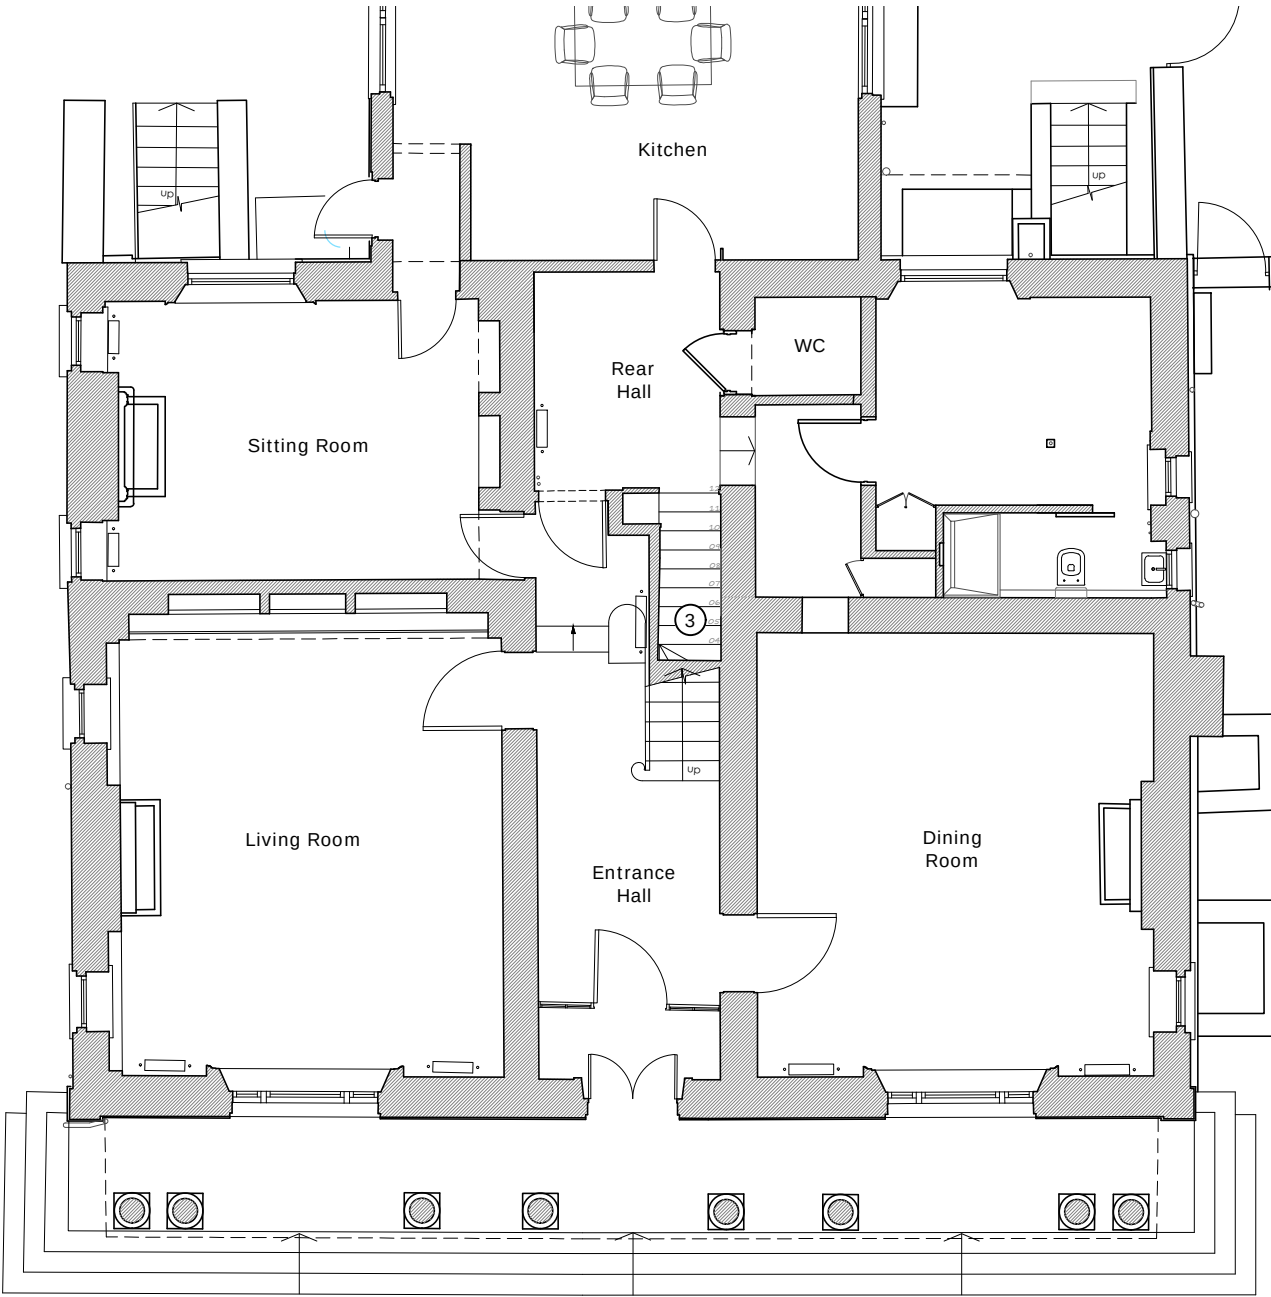


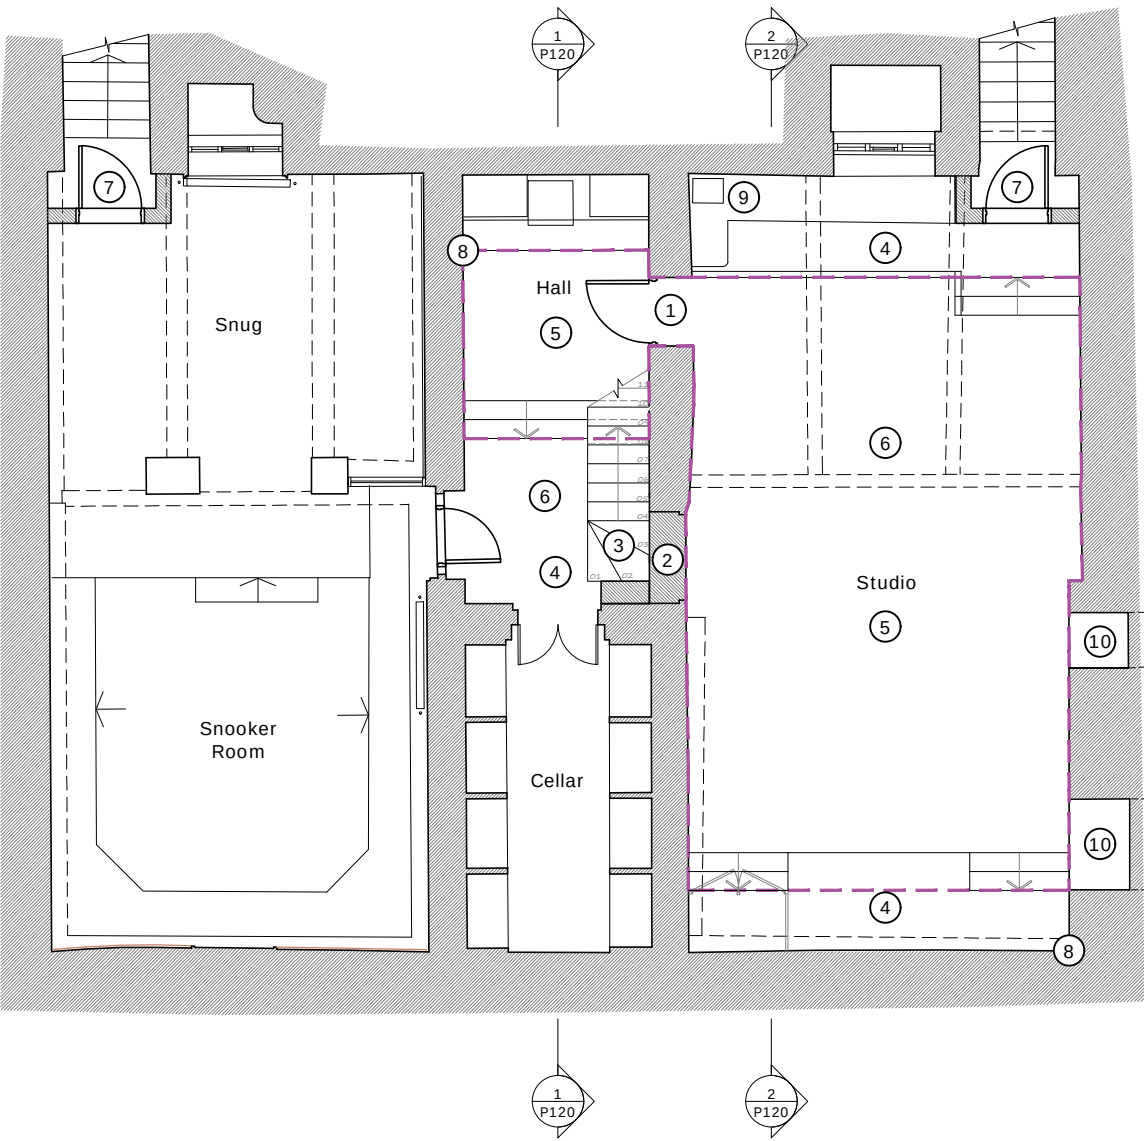

KEY			
1	New structural opening	8	Dotted line depicts area of basement to underpin and tank in accordance with engineers drawings
2	Infill existing opening	9	Retain existing worktop, sink and supports
3	New staircase from ground floor to basement	10	Existing lightwells
4	Retain existing floor		
5	Lower basement floor		
6	Remove existing ductwork		
7	Create new outwards opening door		

2 PROPOSED GROUND FLOOR PLAN
P100 scale 1:100

NOTES

This drawing is the copyright of the architects and may not be reproduced without permission.


The contractor is responsible for checking dimensions, tolerances and reference. Any discrepancies to be checked with the architect before proceeding with the works.

Where an item is covered by drawings to different scales, the larger scale drawing is to be worked to.

Scale for planning purposes only, figured dimensions to be worked to at all times.

All work and materials to be in accordance with the building regulations and to comply with the relevant codes of practice and British Standards.

Please note the information is based upon the independent survey information provided. The contractor is to report any discrepancies between the drawings and the site configurations.

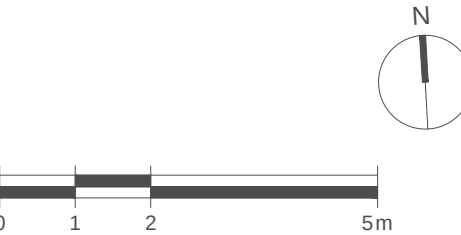

MINOR AMENDMENTS	20.03.26	C
MINOR AMENDMENTS	11.03.26	B
MINOR AMENDMENTS	10.03.26	A
details	date	rev

PLANNING

SHREWTON HOUSE
BASEMENT

PROPOSED FLOOR PLANS

Date FEB 2026	Client Ms d'Avanzo	
Scale 1:100 @ A3	Drawing no. 26 / 863 / P100	Revision C