




DRAWING FOR PLANNING PURPOSES ONLY.
NOT TO BE USED FOR CONSTRUCTION.

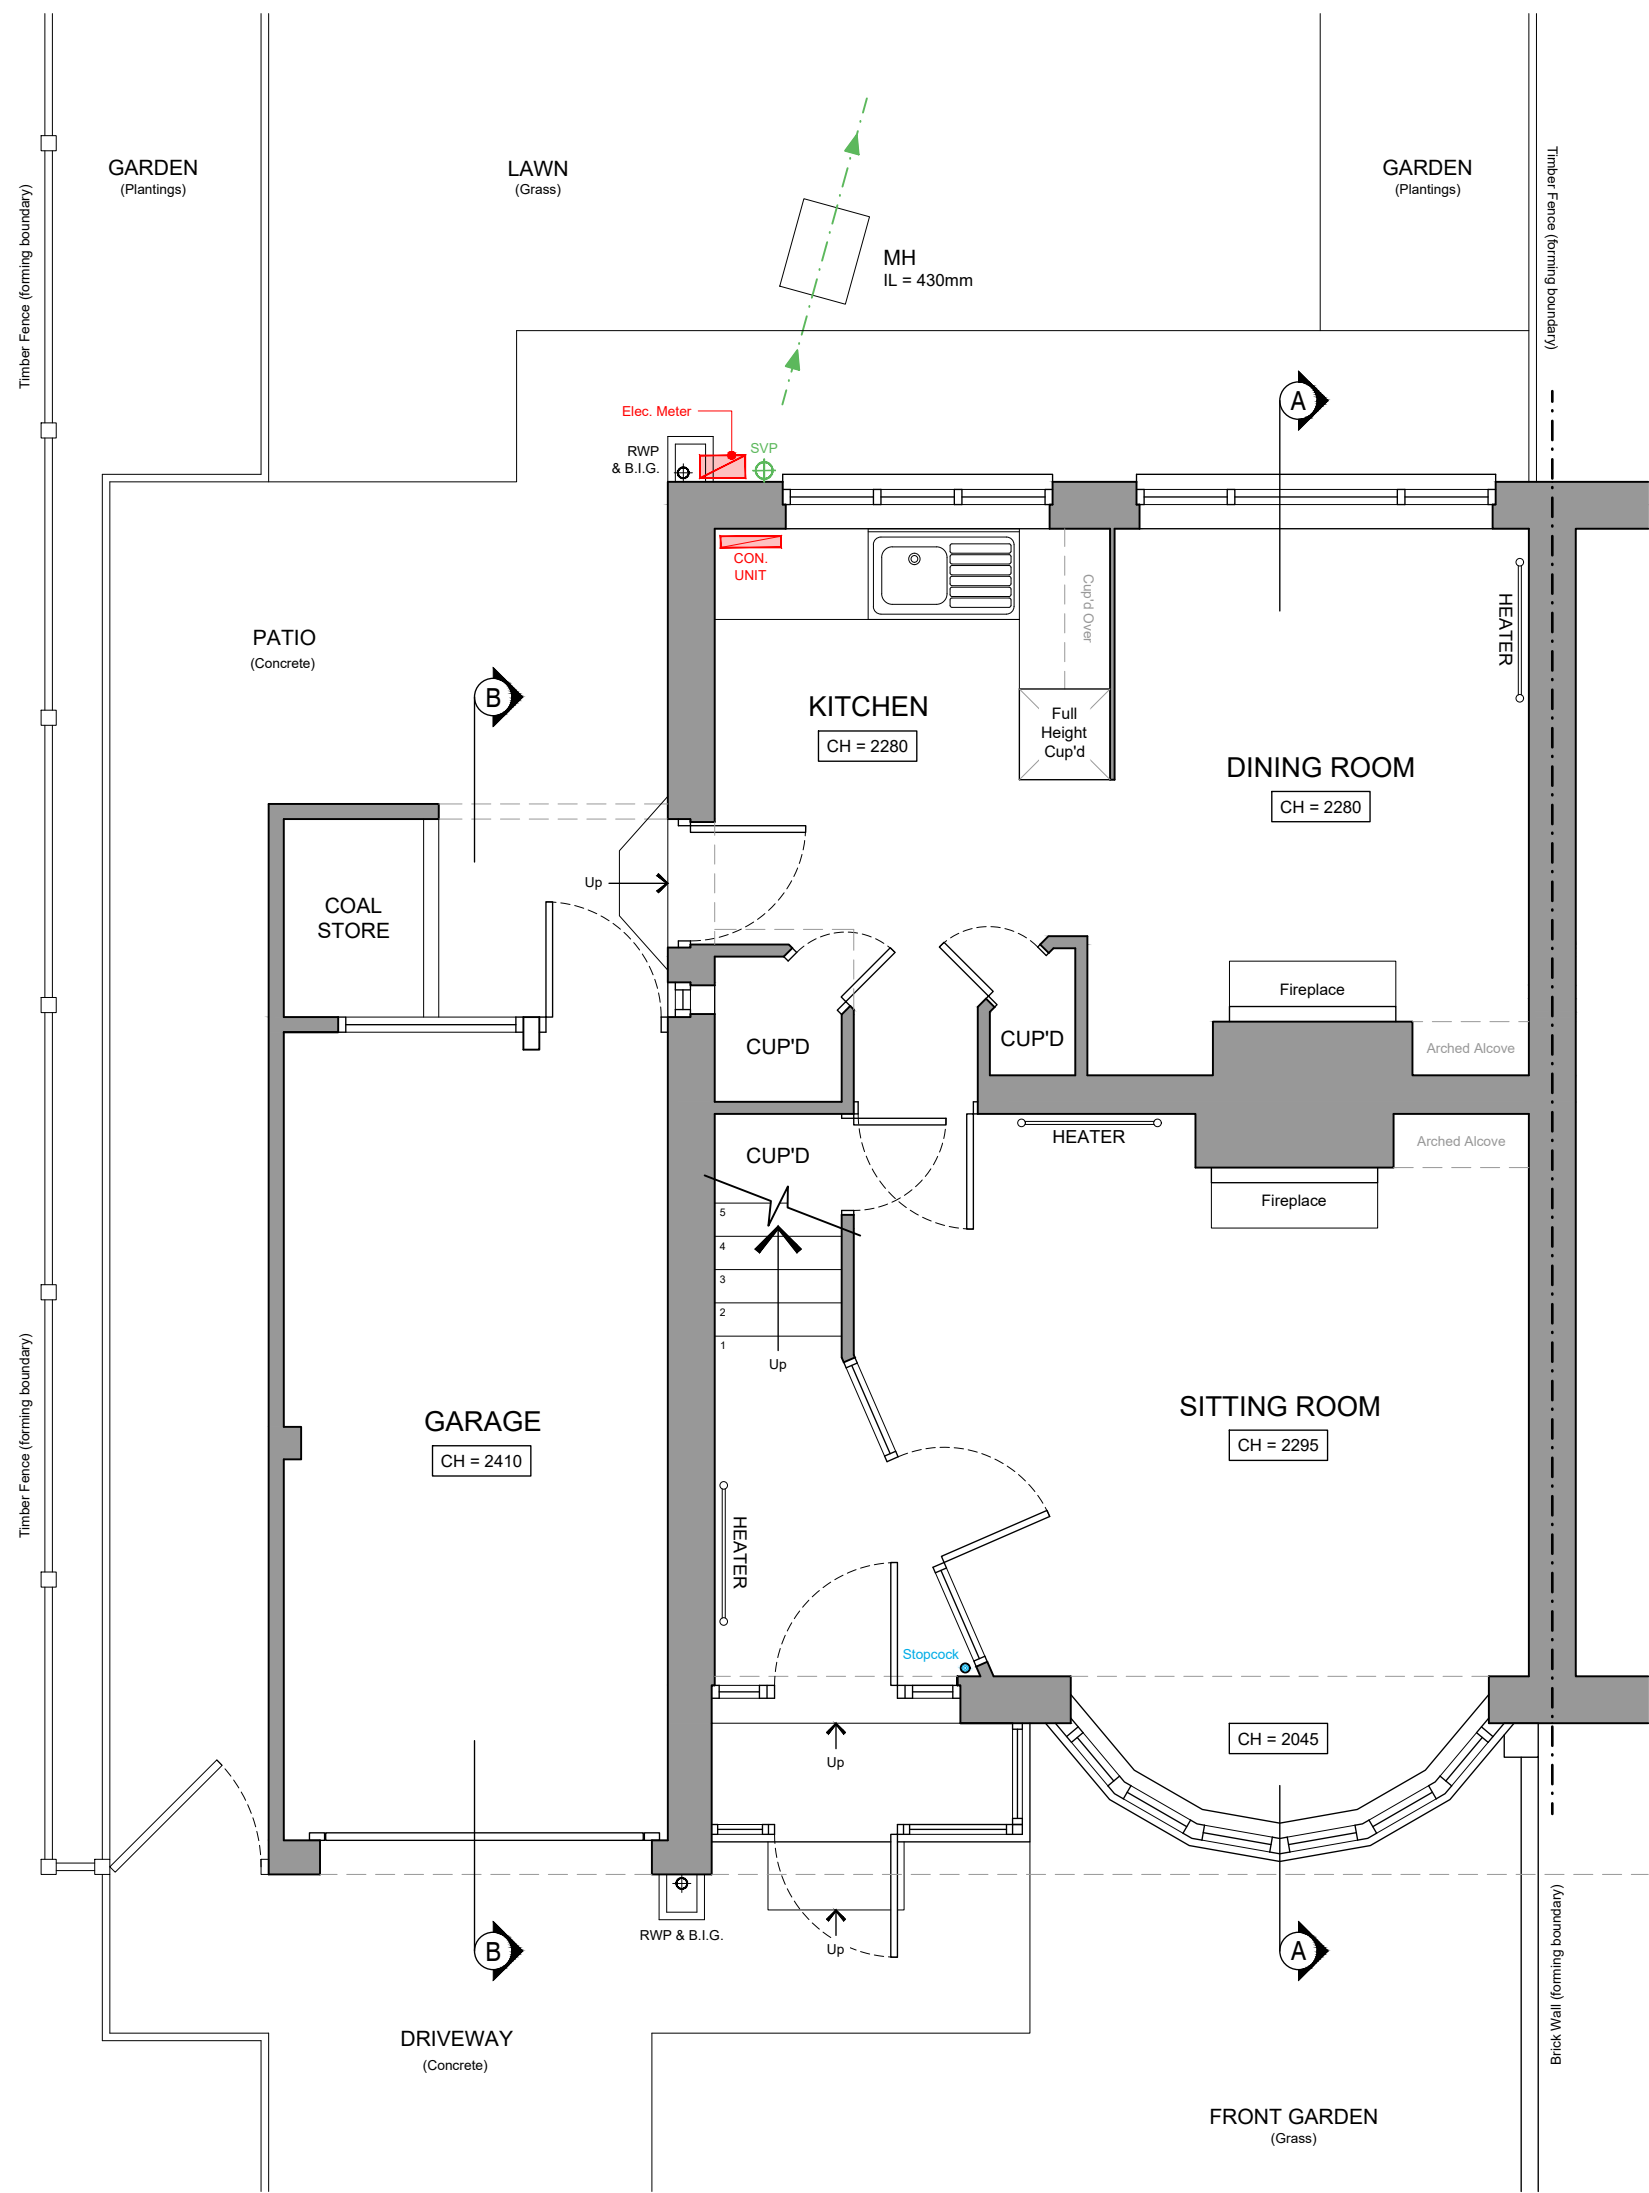


EXISTING GROUND FLOOR PLAN
Scale 1:50

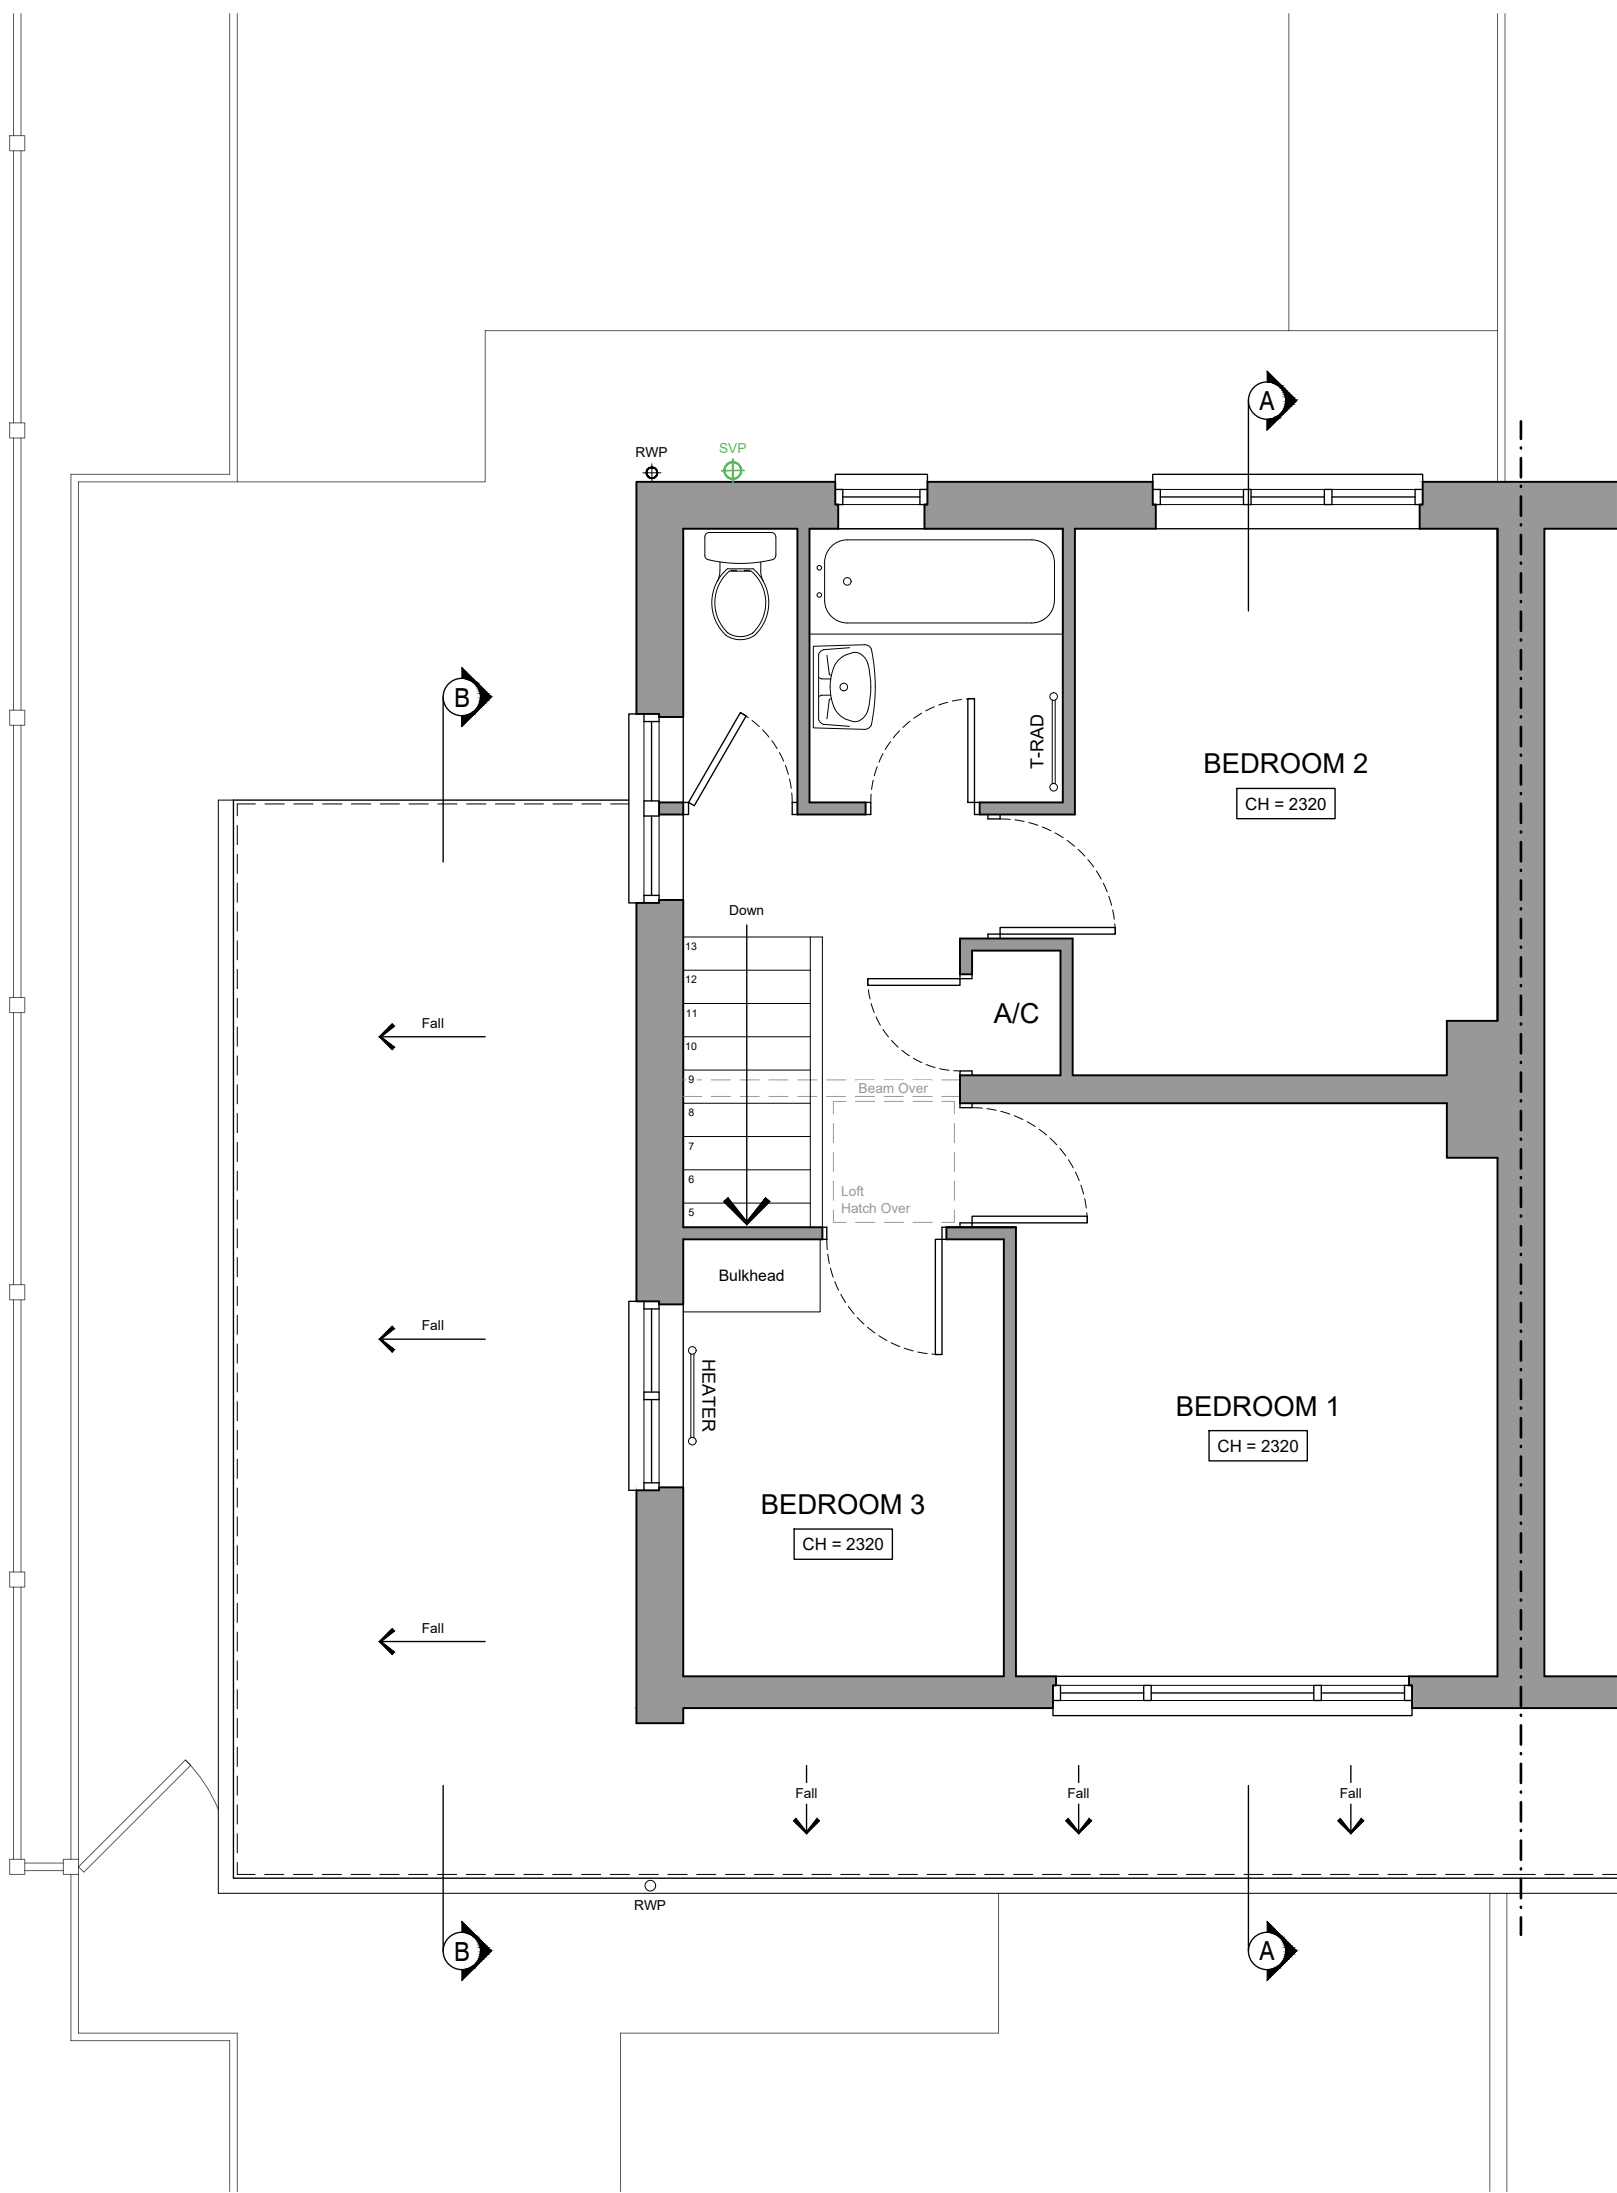


EXISTING FIRST FLOOR PLAN
Scale 1:50

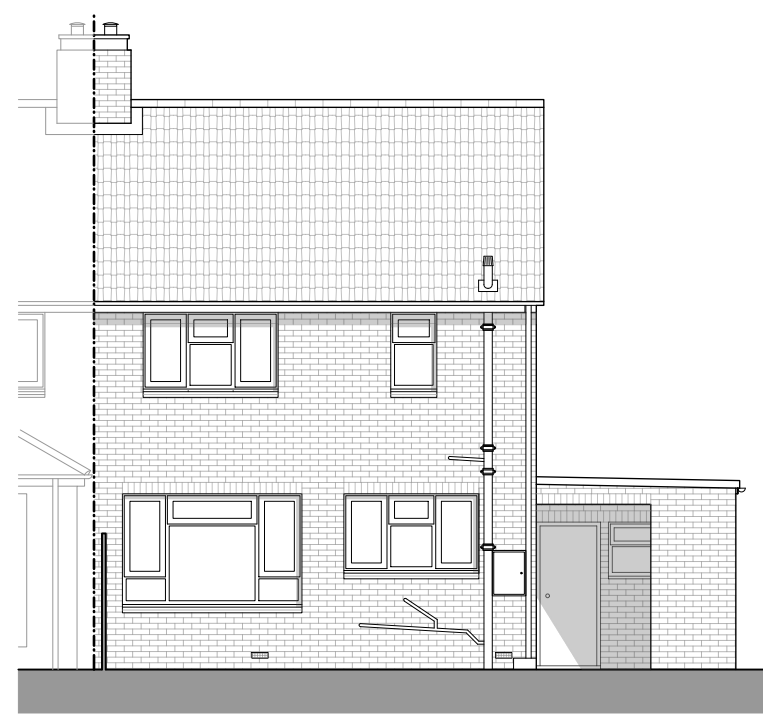


EXISTING NORTH ELEVATION
Scale 1:100

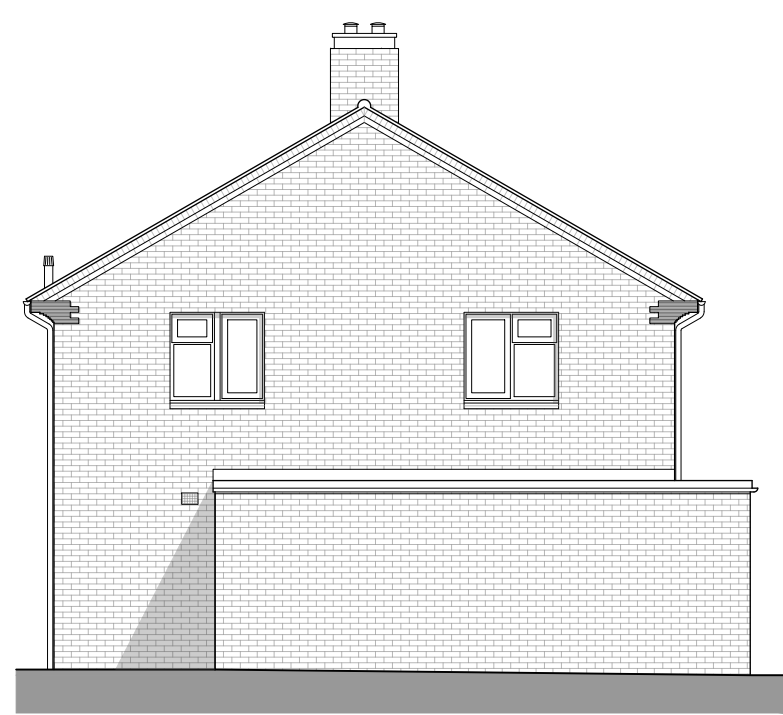

EXISTING WEST ELEVATION
Scale 1:100

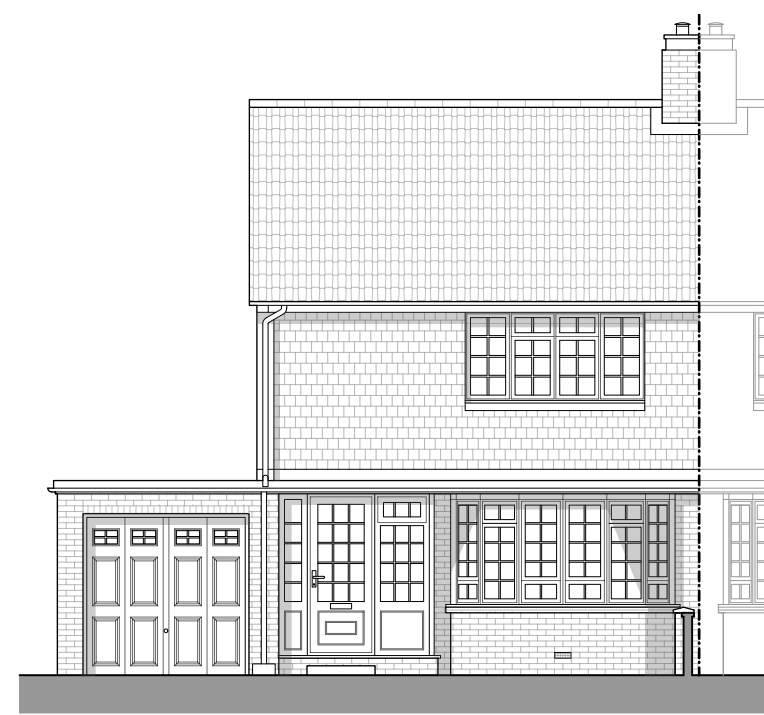


EXISTING SOUTH ELEVATION
Scale 1:100

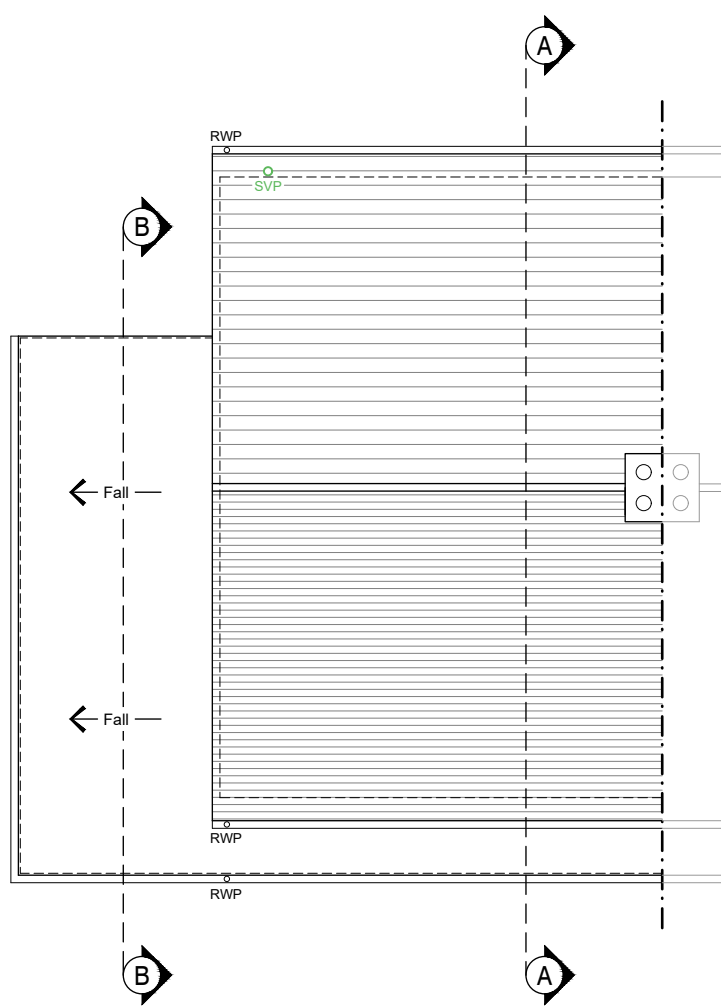

EXISTING ROOF PLAN
Scale 1:50




EXISTING BLOCK PLAN
Scale 1:500

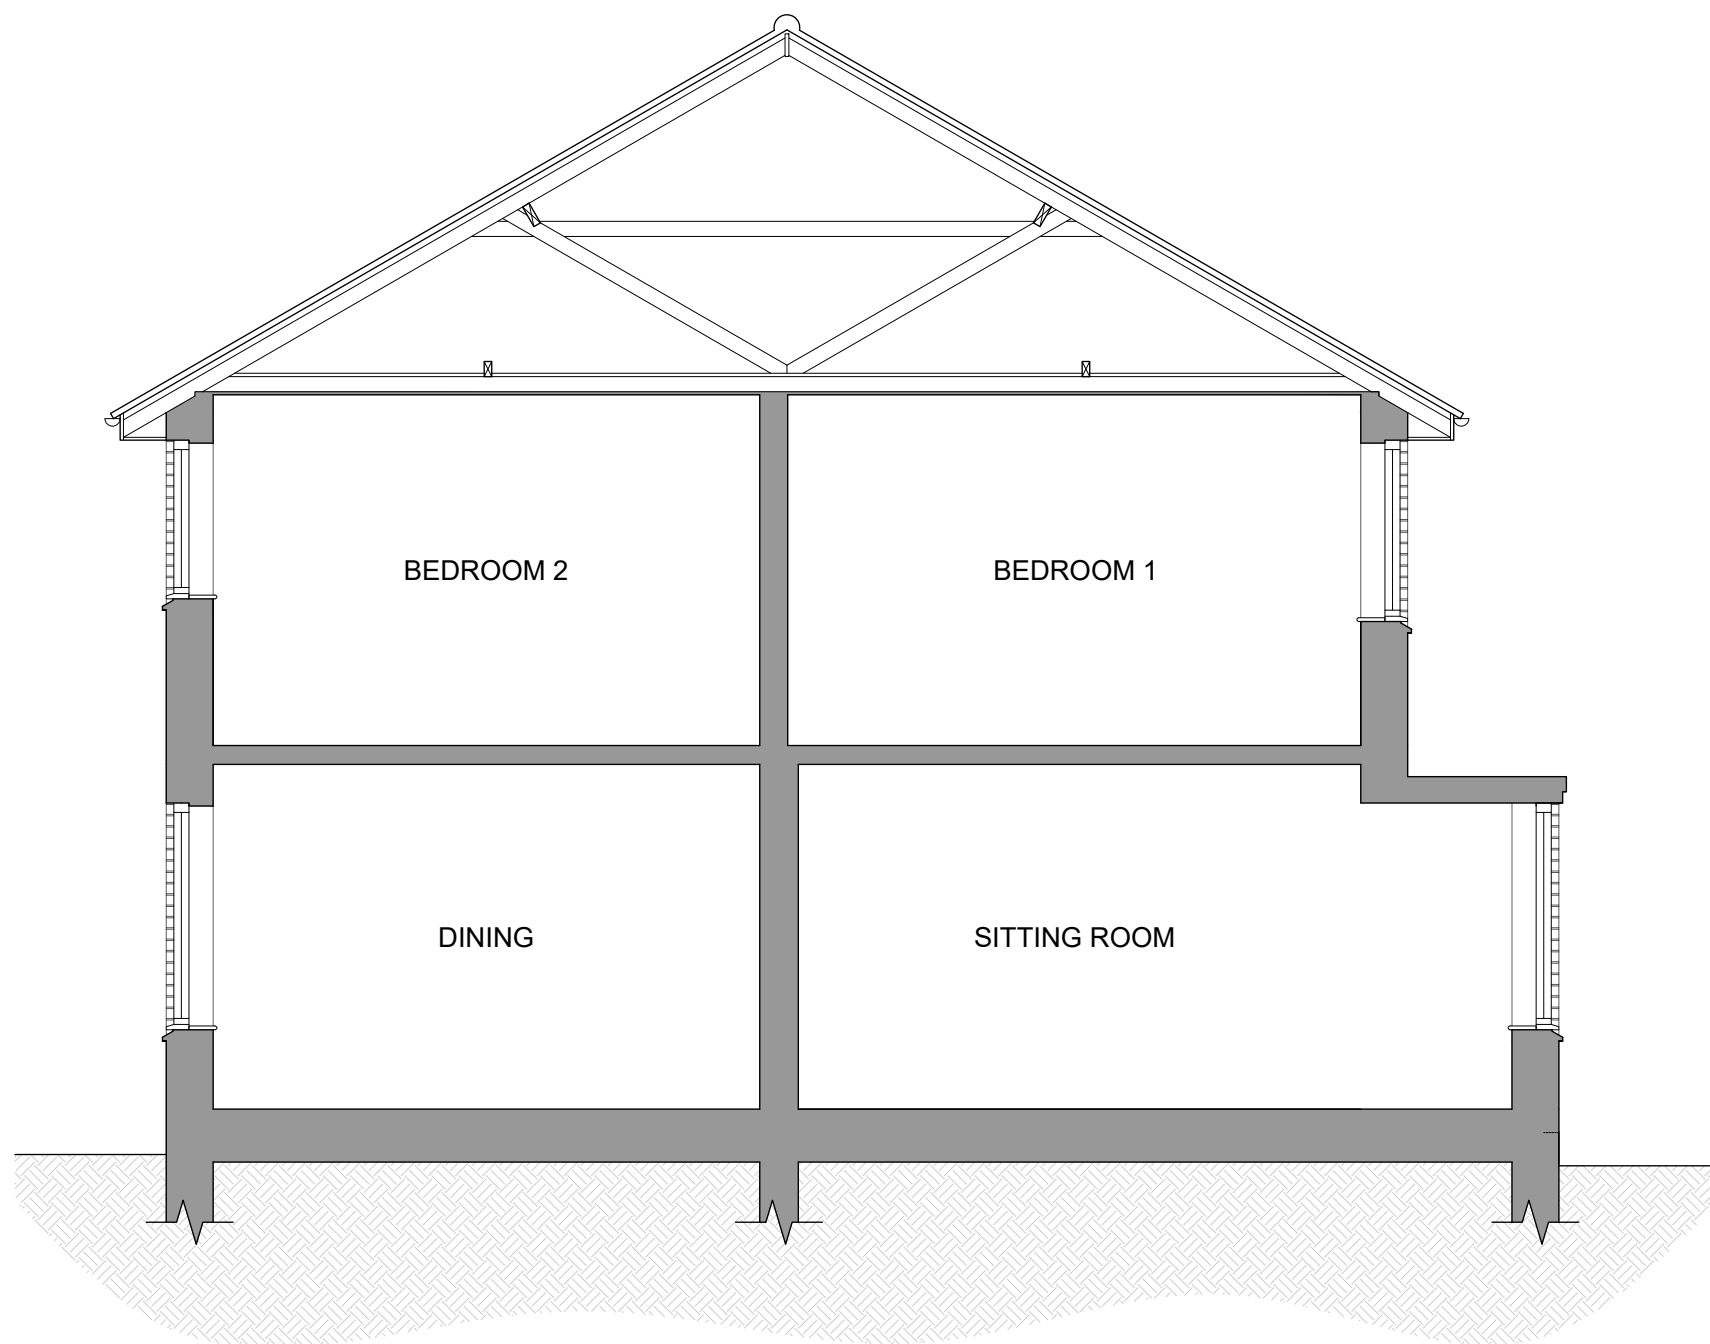


EXISTING SECTION A-A
Scale 1:50



EXISTING SECTION B-B
Scale 1:50

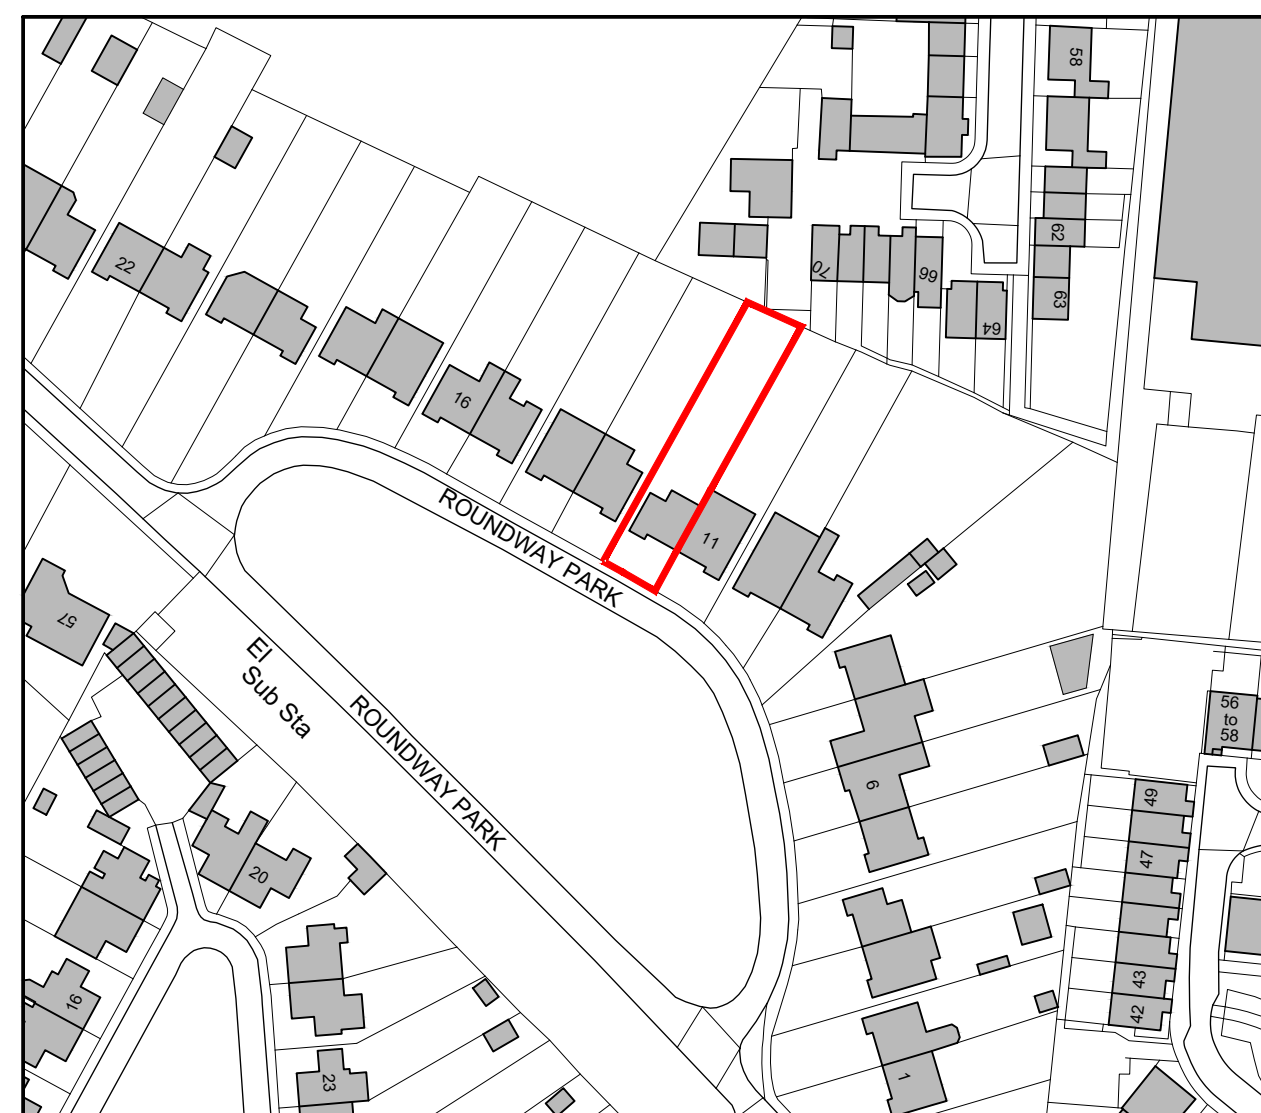

EXISTING SITE LOCATION PLAN
Scale 1:1250

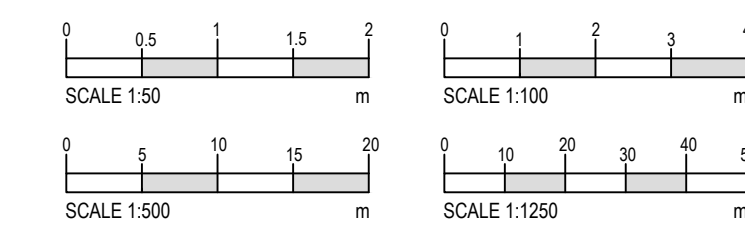



Ground Floor
6 Pelhams Court
Marlborough
Wiltshire SN8 2AG

T: 01672 518 278
E: info@tuttlearchserv.co.uk
F: facebook.com/tuttlearchserv
W: tuttlearchserv.co.uk

JOB TITLE:
Proposed Extension & Alterations, 12 Roundway Park,
Devizes, Wiltshire, SN10 2ED

For Mr & Mrs Bourhill

DRAWING TITLE: Existing Floor Plans, Elevations, Sections, Roof Plan, Site Location and Block Plan	JOB NO: 1684
DRAWING NO: 1686 - Bourhill - Existing - 01	REV: -

REVISION DESCRIPTIONS:

SCALE: As Shown	DATE: Feb 26	DRAWN BY: BJ	PAPER SIZE: A1
---------------------------	------------------------	------------------------	--------------------------