





PROPOSED FRONT ELEVATION
SCALE 1:50

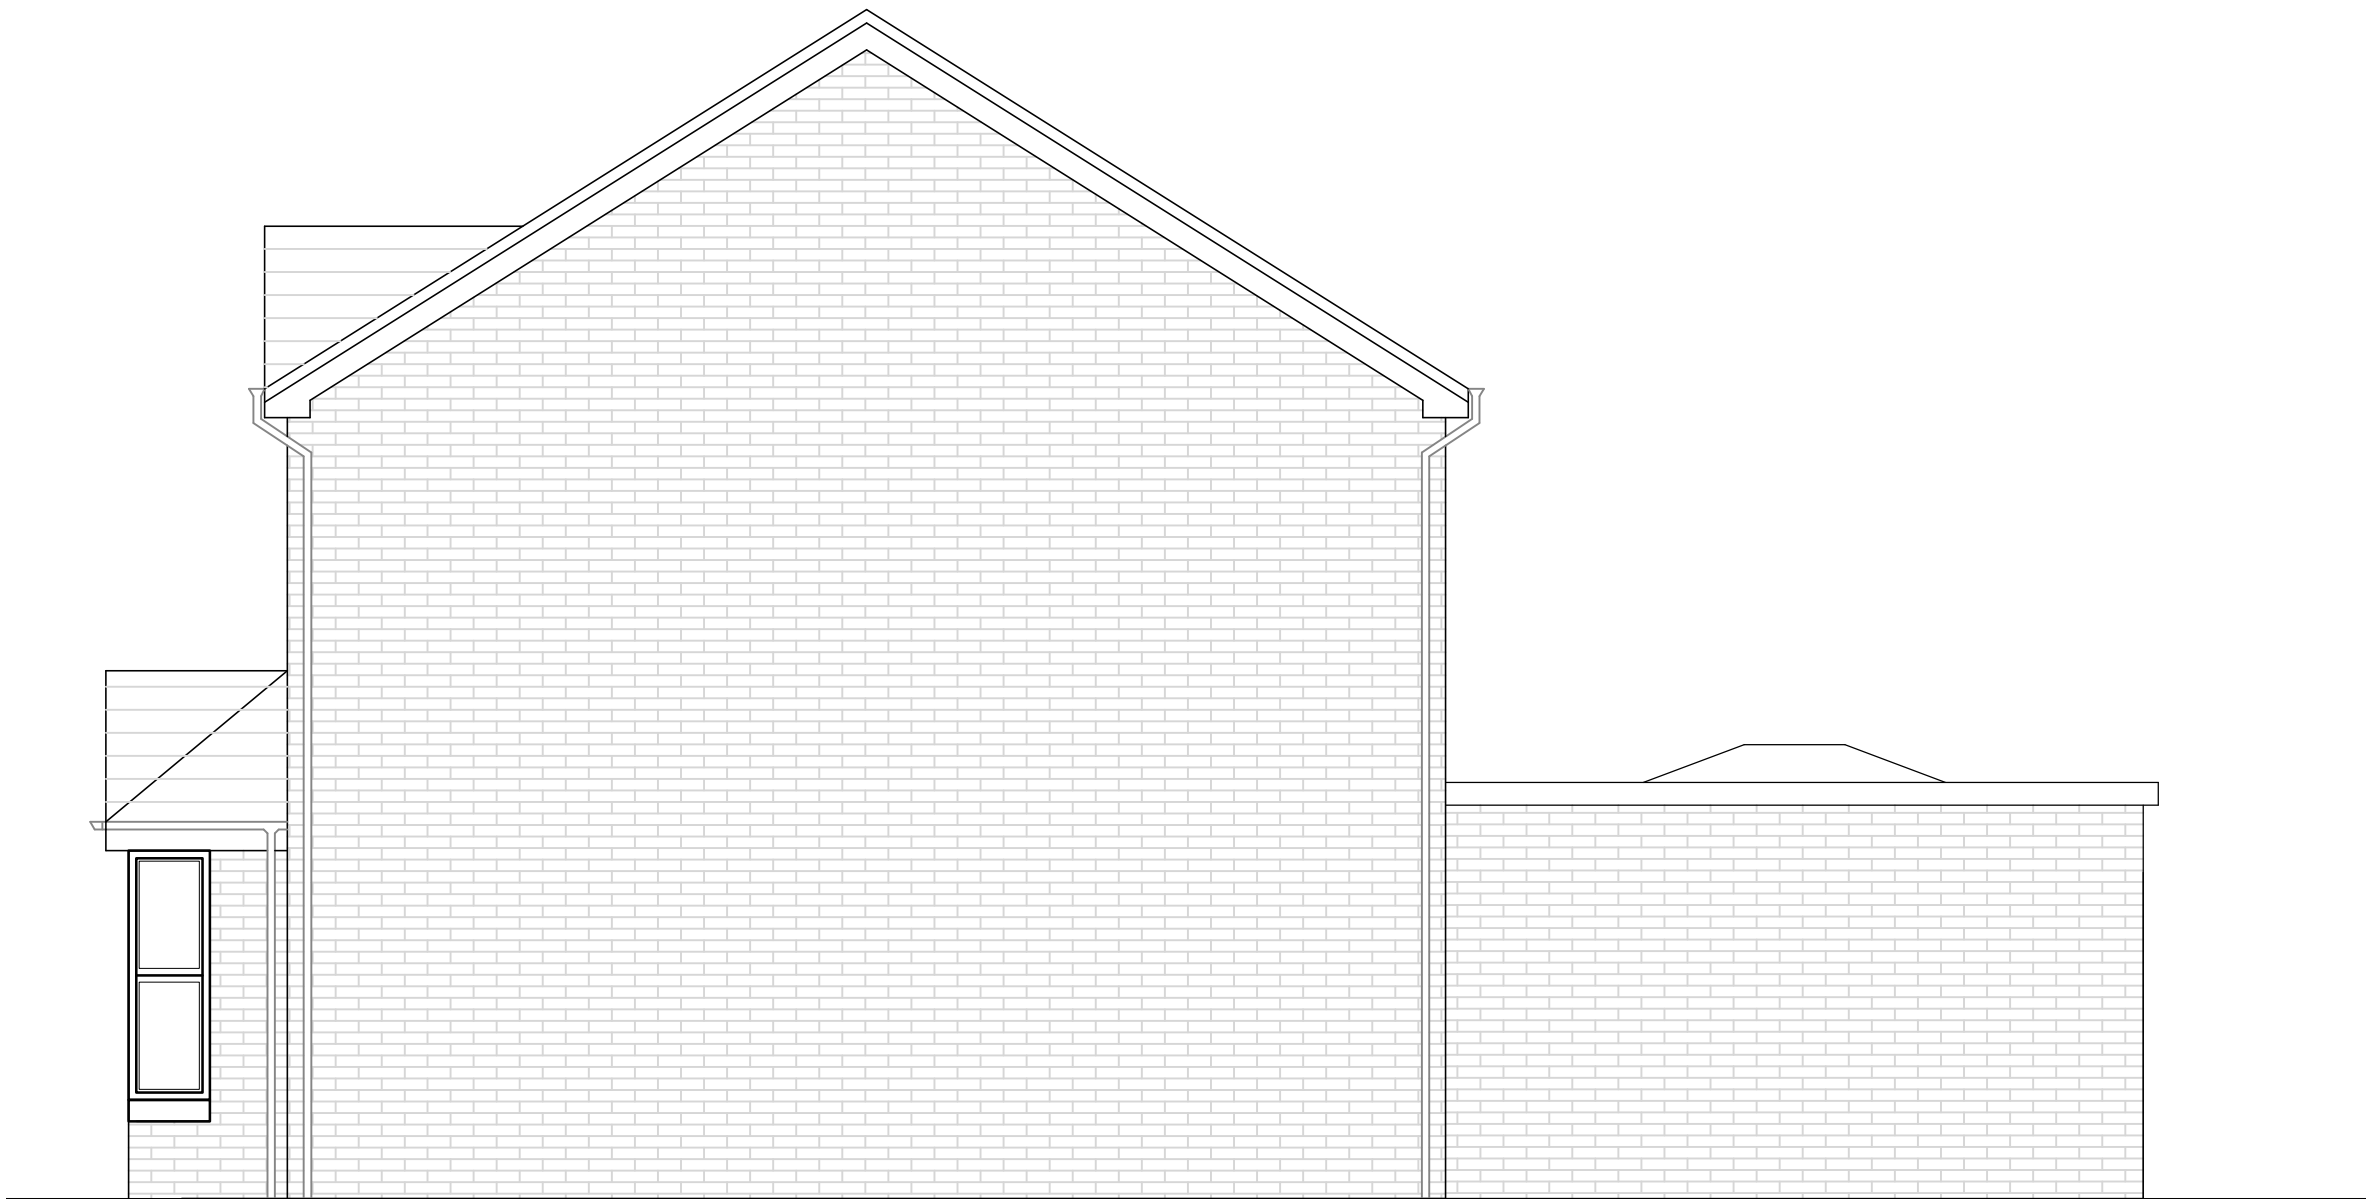

PROPOSED SIDE ELEVATION
SCALE 1:50

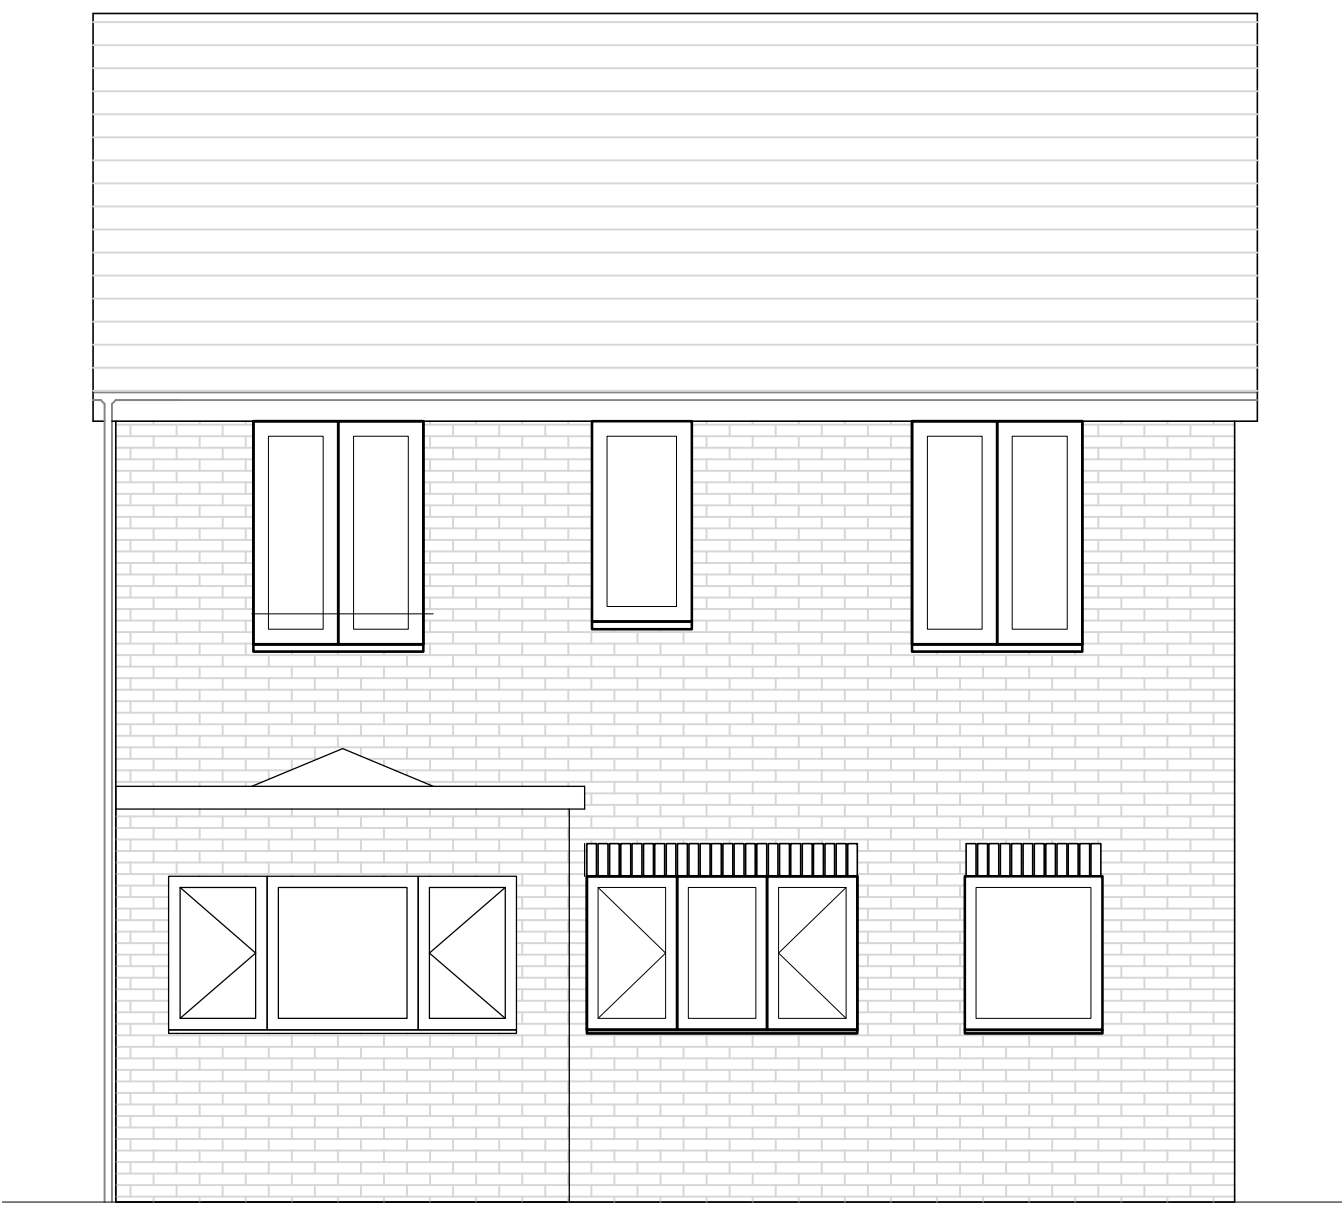

PROPOSED REAR ELEVATION
SCALE 1:50



PROPOSED SIDE ELEVATION
SCALE 1:50

REV.	DATE	DESCRIPTION			
Client Andrew Waite					
Project 10 Whitworth Road, Chippenham Wiltshire SN15 3QS					
Title PROPOSED ELEVATIONS					
Scale	AS SHOWN	Date	FEB 2026	Drawing No.	Rev
Checked		Drawn	LH	PR/EL/103	-