


A3

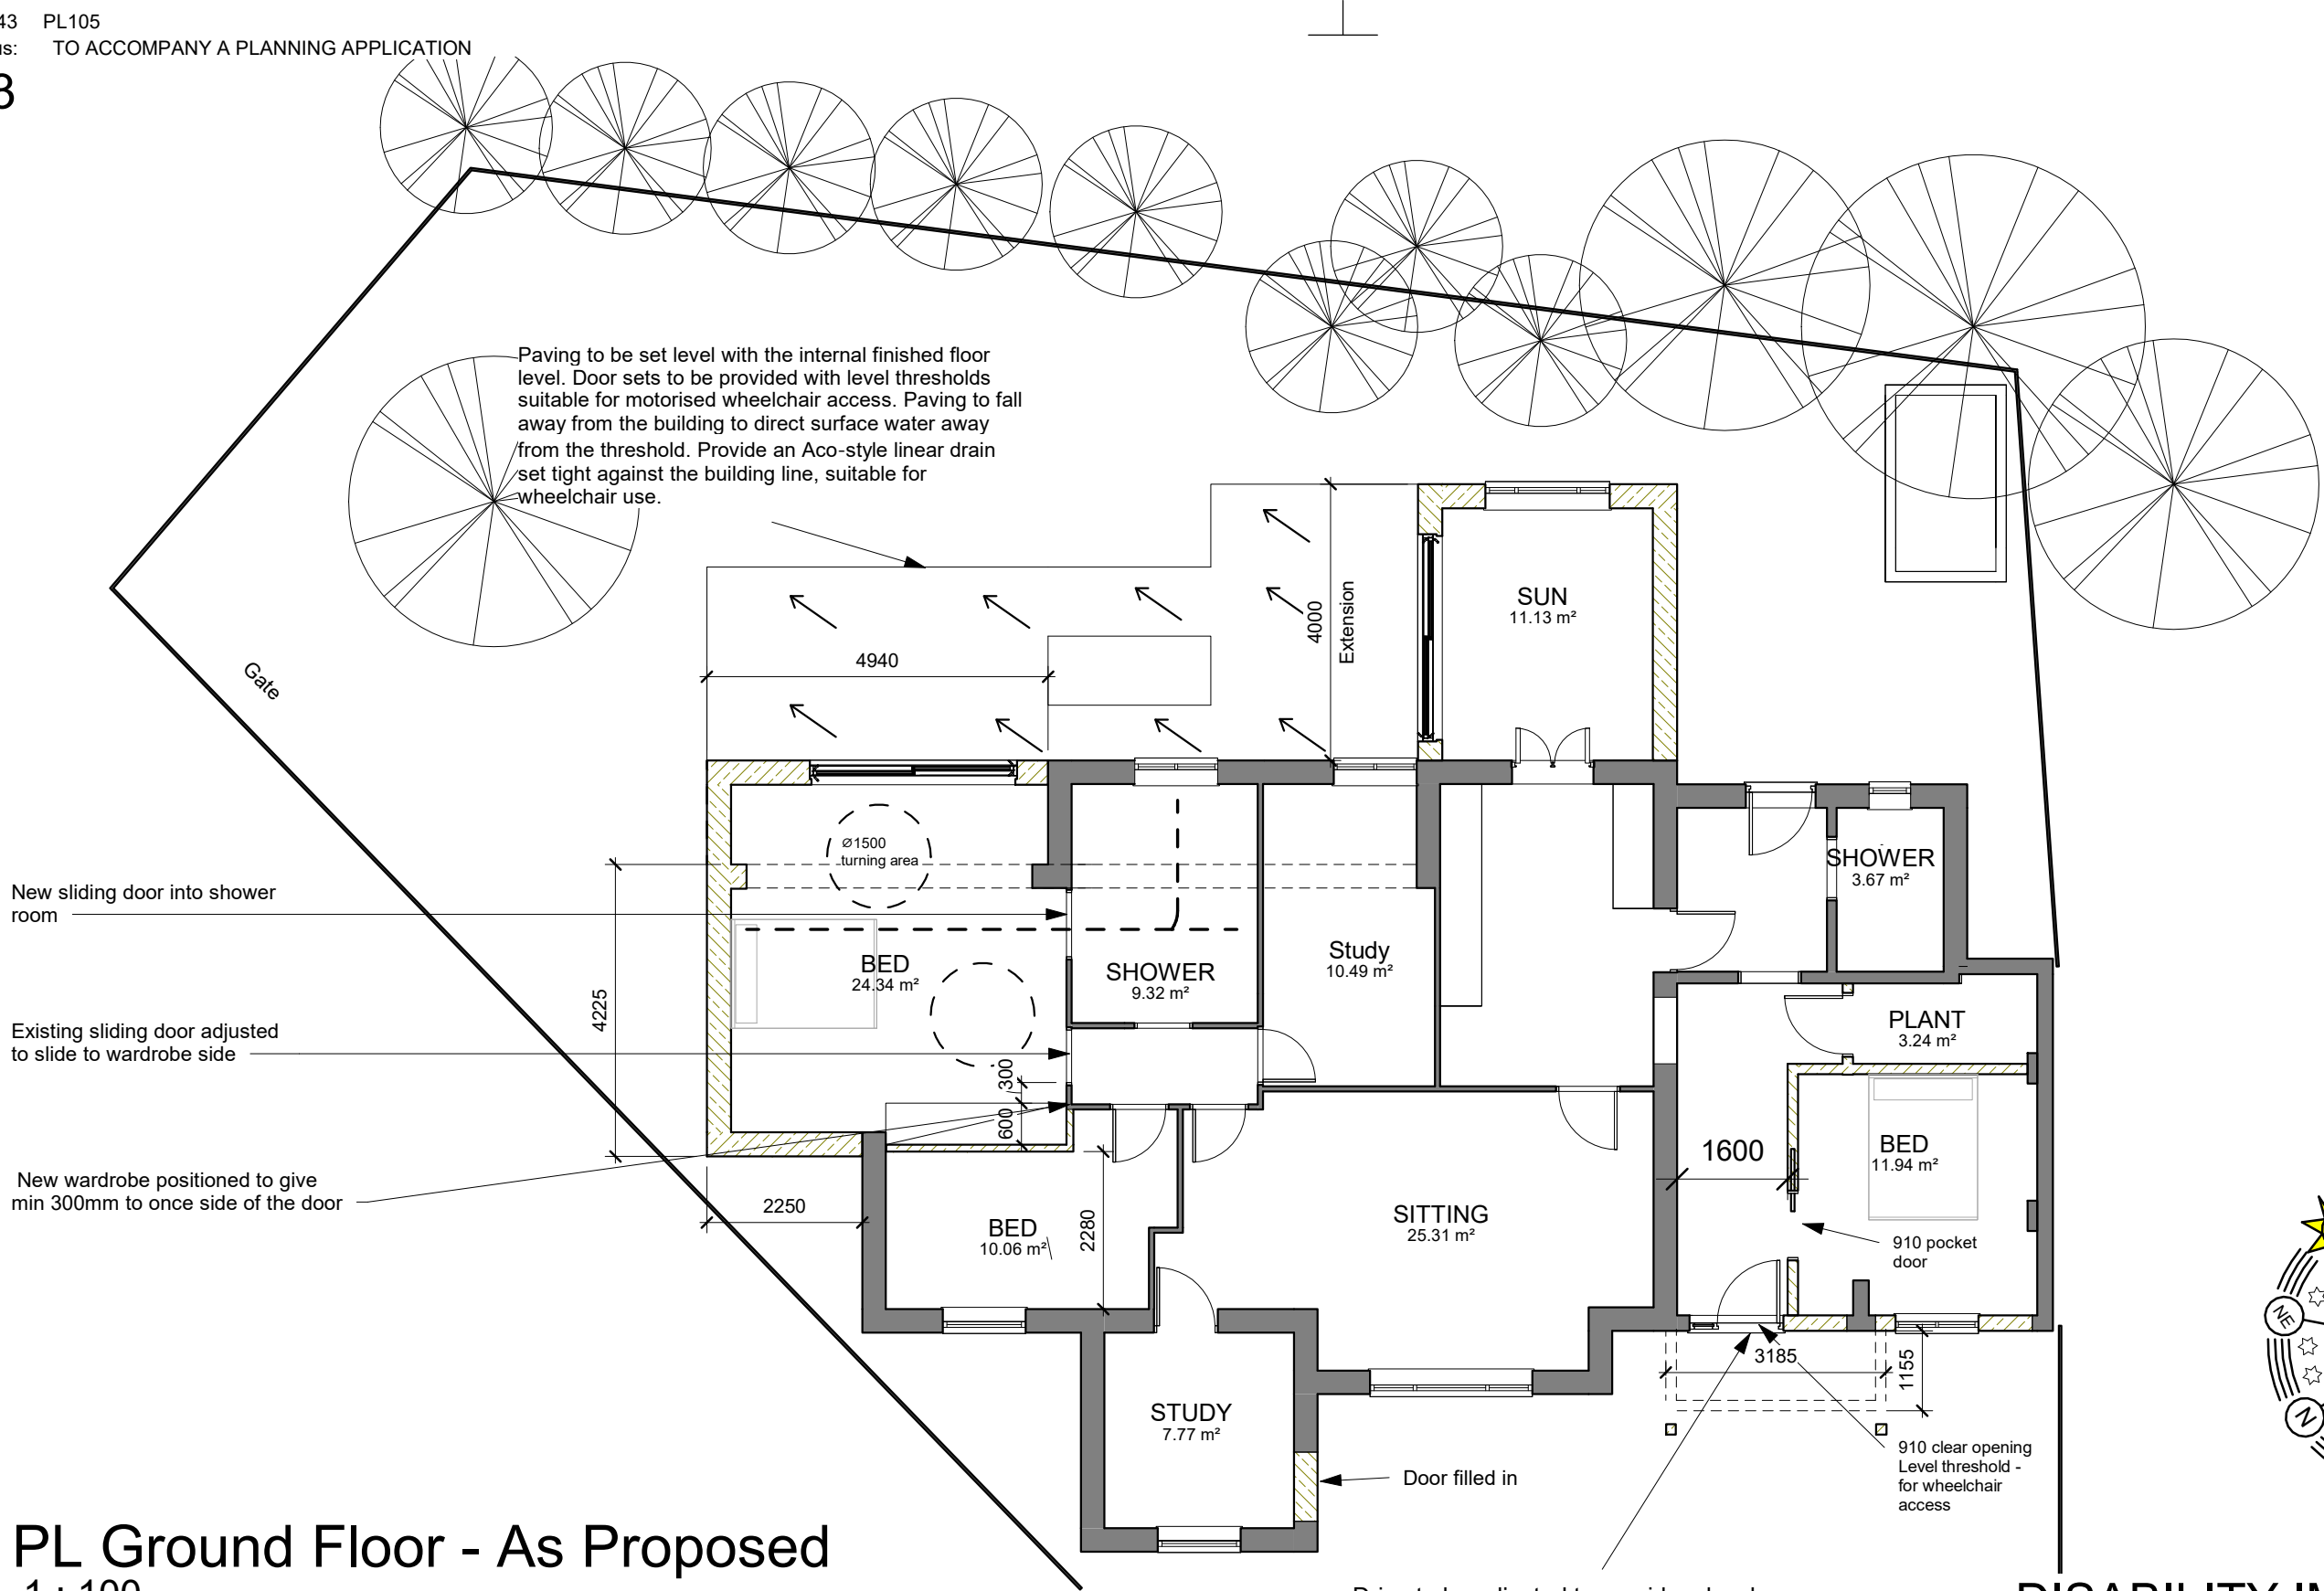


PL Ground Floor - As Proposed
1 : 100

DISABILITY IMPROVEMENTS

Drive to be adjusted to provide a level approach to the doorway. Finished surface to fall away from the building at a gradient of 1:21. Provide an Aco-style linear drain at the threshold, suitable for wheelchair access.

DISABILITY IMPROVEMENTS

A3 Status: TO ACCOMPANY A PLANNING APPLICATION

 

DRAWING NUMBER PREFIXED WITH
EX = EXISTING DRAWING, NOT TO BE SCALED EXCEPT FOR PLANNING PURPOSES, BASED ON INFORMATION PROVIDED BY: [Checker](#)
SK = SKETCH DRAWING, INFORMAL DRAWING, NOT FOR OFFICIAL USE, NOT TO BE USED FOR PLANNING PURPOSES, NOT TO BE SCALED.
PL = DRAWING TO ACCOMPANY A PLANNING APPLICATION, CAN BE SCALED FOR PLANNING PURPOSES ONLY, NOT FOR CONSTRUCTION(NFC).
BR = DRAWING FOR A BUILDING REGULATION APPLICATION AND APPROVAL ONLY, USE GIVEN DIMESNSION ONLY, NOT TO BE SCALED, NFC.
WD = WORKING DRAWING, INCLUDES ADDITIONAL DETAIL OVER AND ABOVE BR DESIGNATION, USE GIVEN DIMENSION ONLY, NOT TO BE SCALED.

PROJECT TITLE:
EXTENSION AND ALTERATIONS
12 LACEMAKERS, MALMSEBURY,
SN16 9XS
for A NEWTON
DRAWING:
FLOOR PLAN - AS PROPOSED

SCALE @ A3
As indicated
DATE:
MAR'26
DRAWN BY
CR

HALZAC DESIGN LTD
ARCHITECTURAL DESIGN SERVICE
1 Whitgift Cl, Grange Park, Swindon. SN5 6HQ
halzacdesign@icloud.com 07801070166

JOB NUMBER: DRAWING NUMBER: REV:

25-043 PL105

LATEST REVISION: