



A3

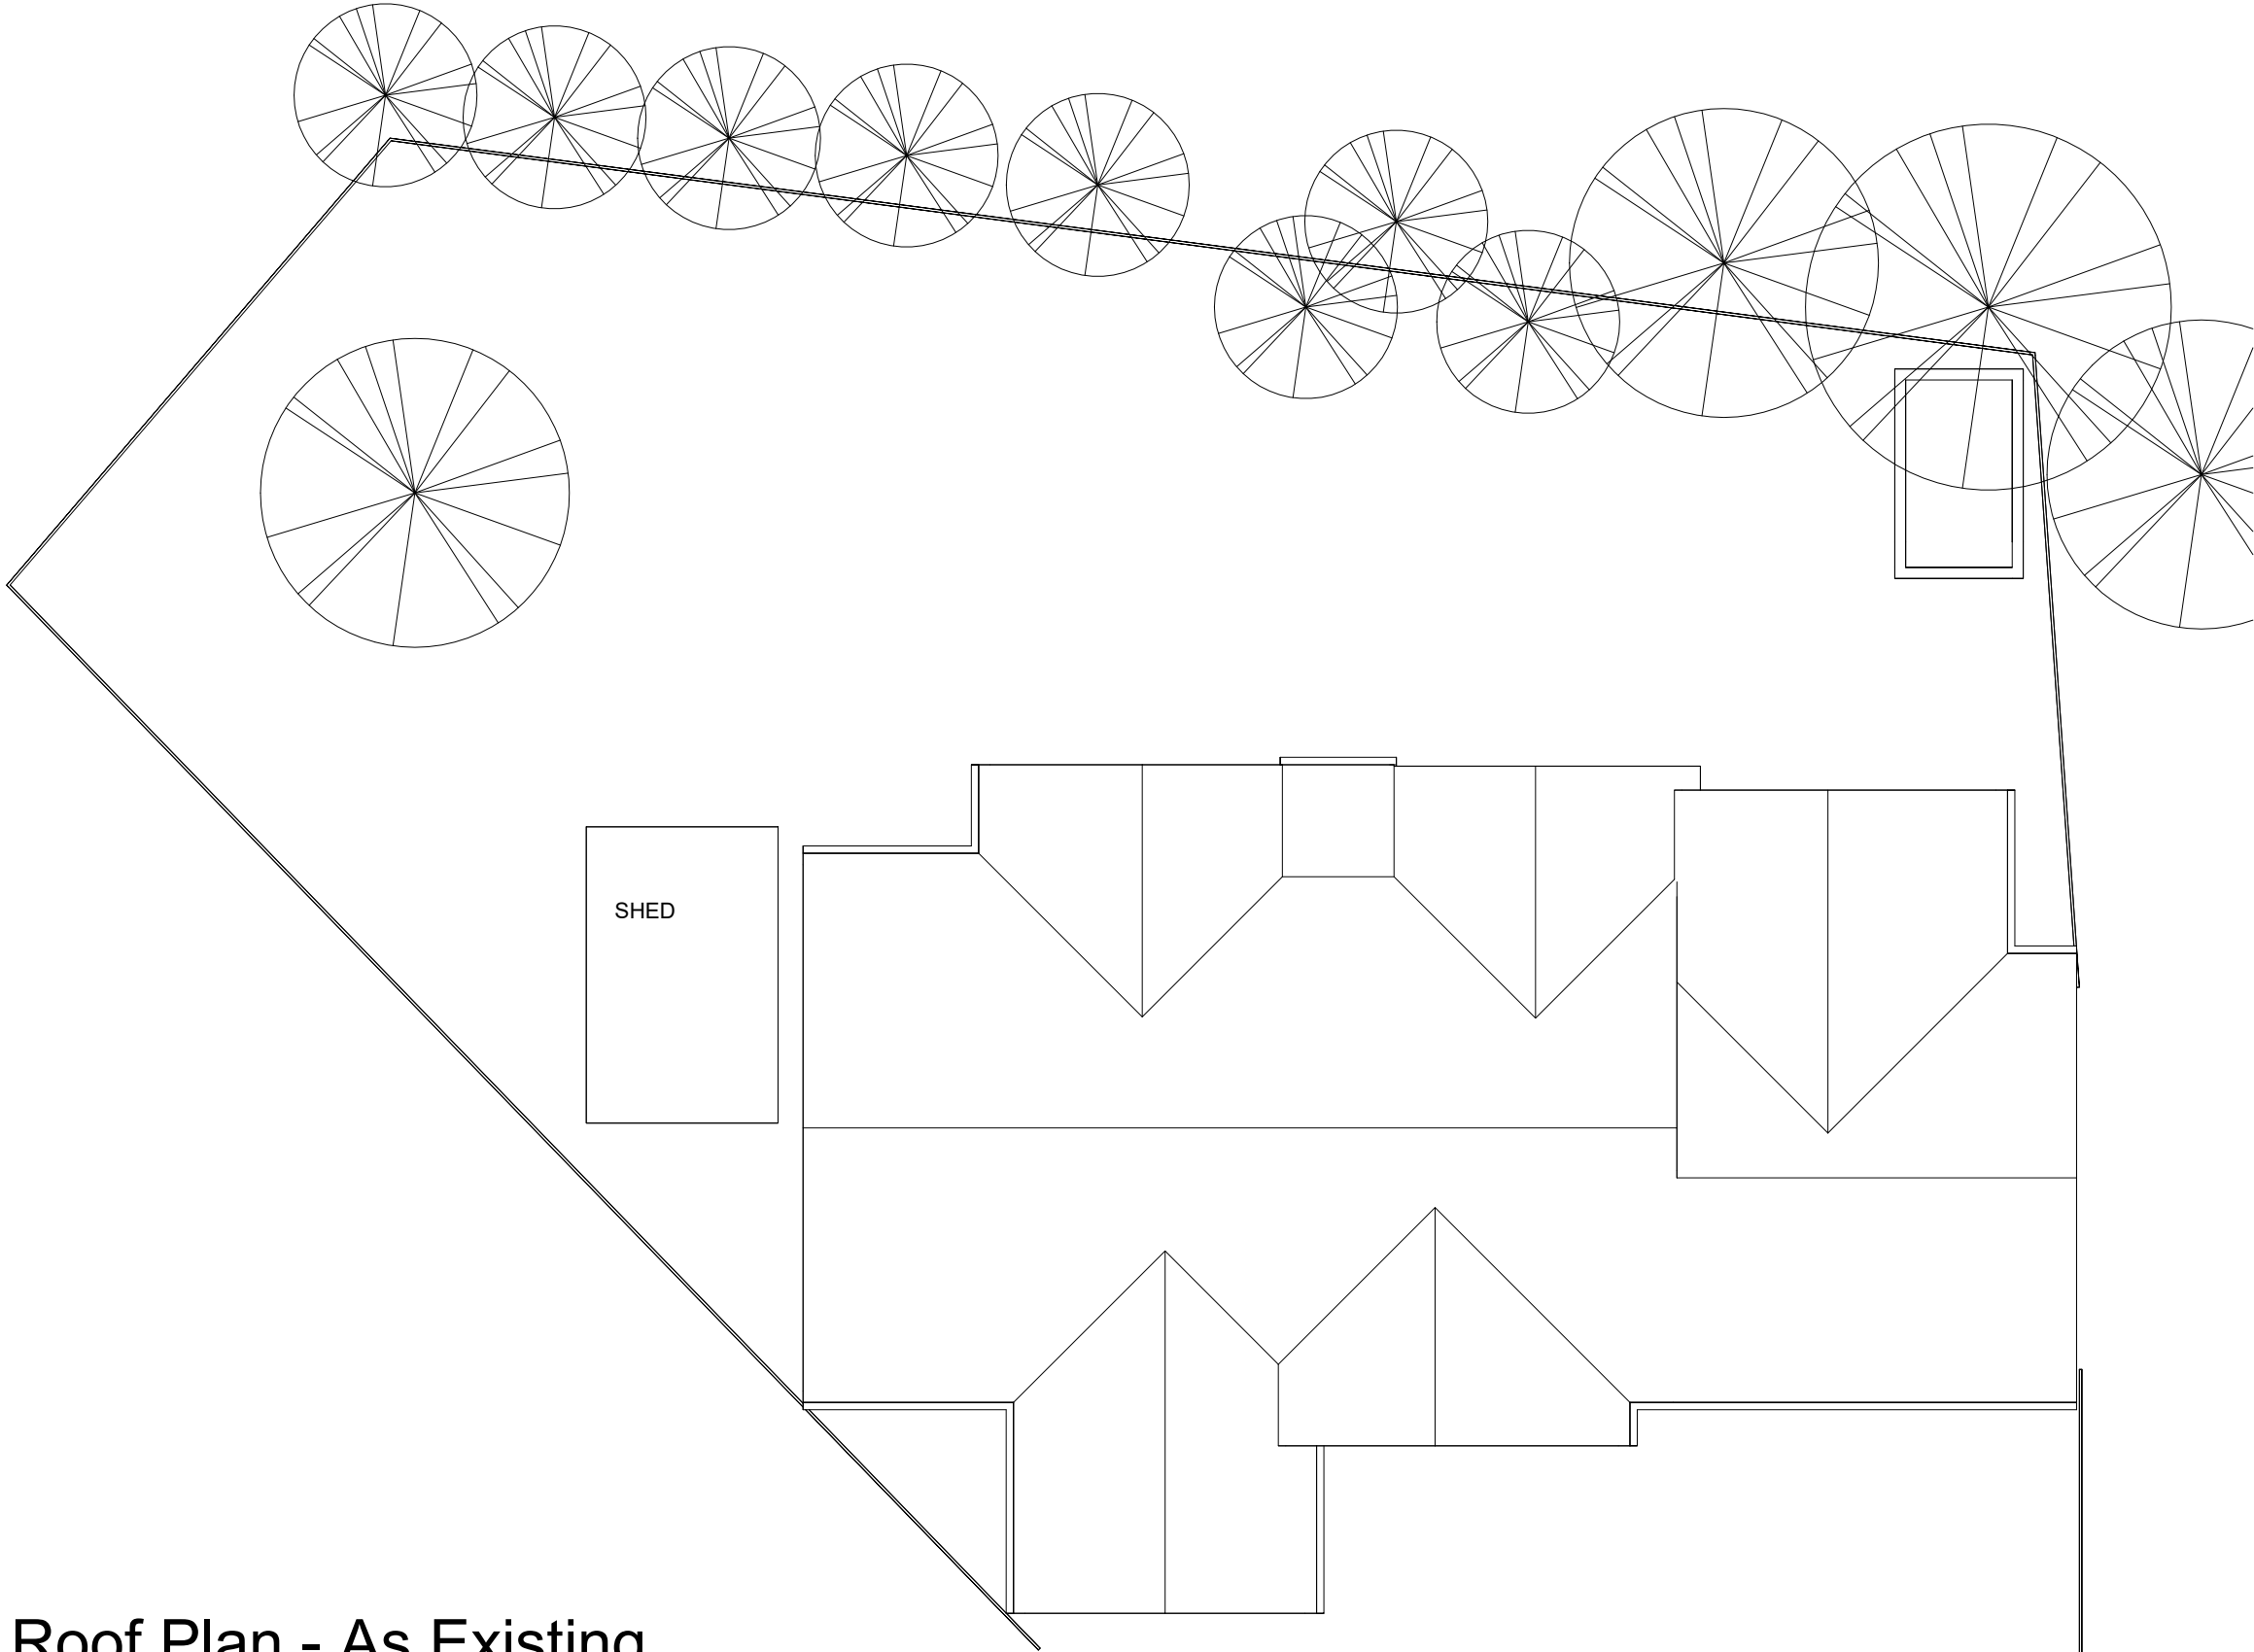

PL Roof Plan - As Existing
1 : 100

DISABILITY IMPROVEMENTS

 


DRAWING NUMBER PREFIXED WITH
EX = EXISTING DRAWING, NOT TO BE SCALED EXCEPT FOR PLANNING PURPOSES, BASED ON INFORMATION PROVIDED BY:
[Checker](#)
SK = SKETCH DRAWING, INFORMAL DRAWING, NOT FOR OFFICIAL USE, NOT TO BE USED FOR PLANNING PURPOSES, NOT TO BE SCALED.
PL = DRAWING TO ACCOMPANY A PLANNING APPLICATION, CAN BE SCALED FOR PLANNING PURPOSES ONLY, NOT FOR CONSTRUCTION(NFC).
BR = DRAWING FOR A BUILDING REGULATION APPLICATION AND APPROVAL ONLY, USE GIVEN DIMESNSION ONLY, NOT TO BE SCALED, NFC.
WD = WORKING DRAWING, INCLUDES ADDITIONAL DETAIL OVER AND ABOVE BR DESIGNATION, USE GIVEN DIMENSION ONLY, NOT TO BE SCALED.

PROJECT TITLE:
EXTENSION AND ALTERATIONS
12 LACEMAKERS, MALMSEBURY,
SN16 9XS
for A NEWTON
DRAWING:
ROOF PLAN - AS EXISTING

SCALE @ A3
As indicated
DATE:
MAR'26
DRAWN BY
CR

LATEST REVISION:

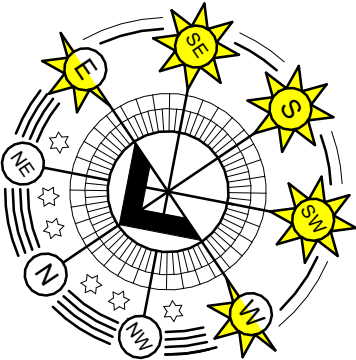

A3 Status: TO ACCOMPANY A PLANNING APPLICATION

HALZAC DESIGN LTD

ARCHITECTURAL DESIGN SERVICE

1 Whitgift Cl, Grange Park, Swindon. SN5 6HQ

halzacdesign@icloud.com 07801070166

JOB NUMBER:	DRAWING NUMBER:	REV:
25-043	PL102	