
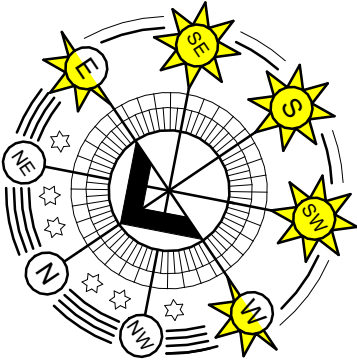


A3

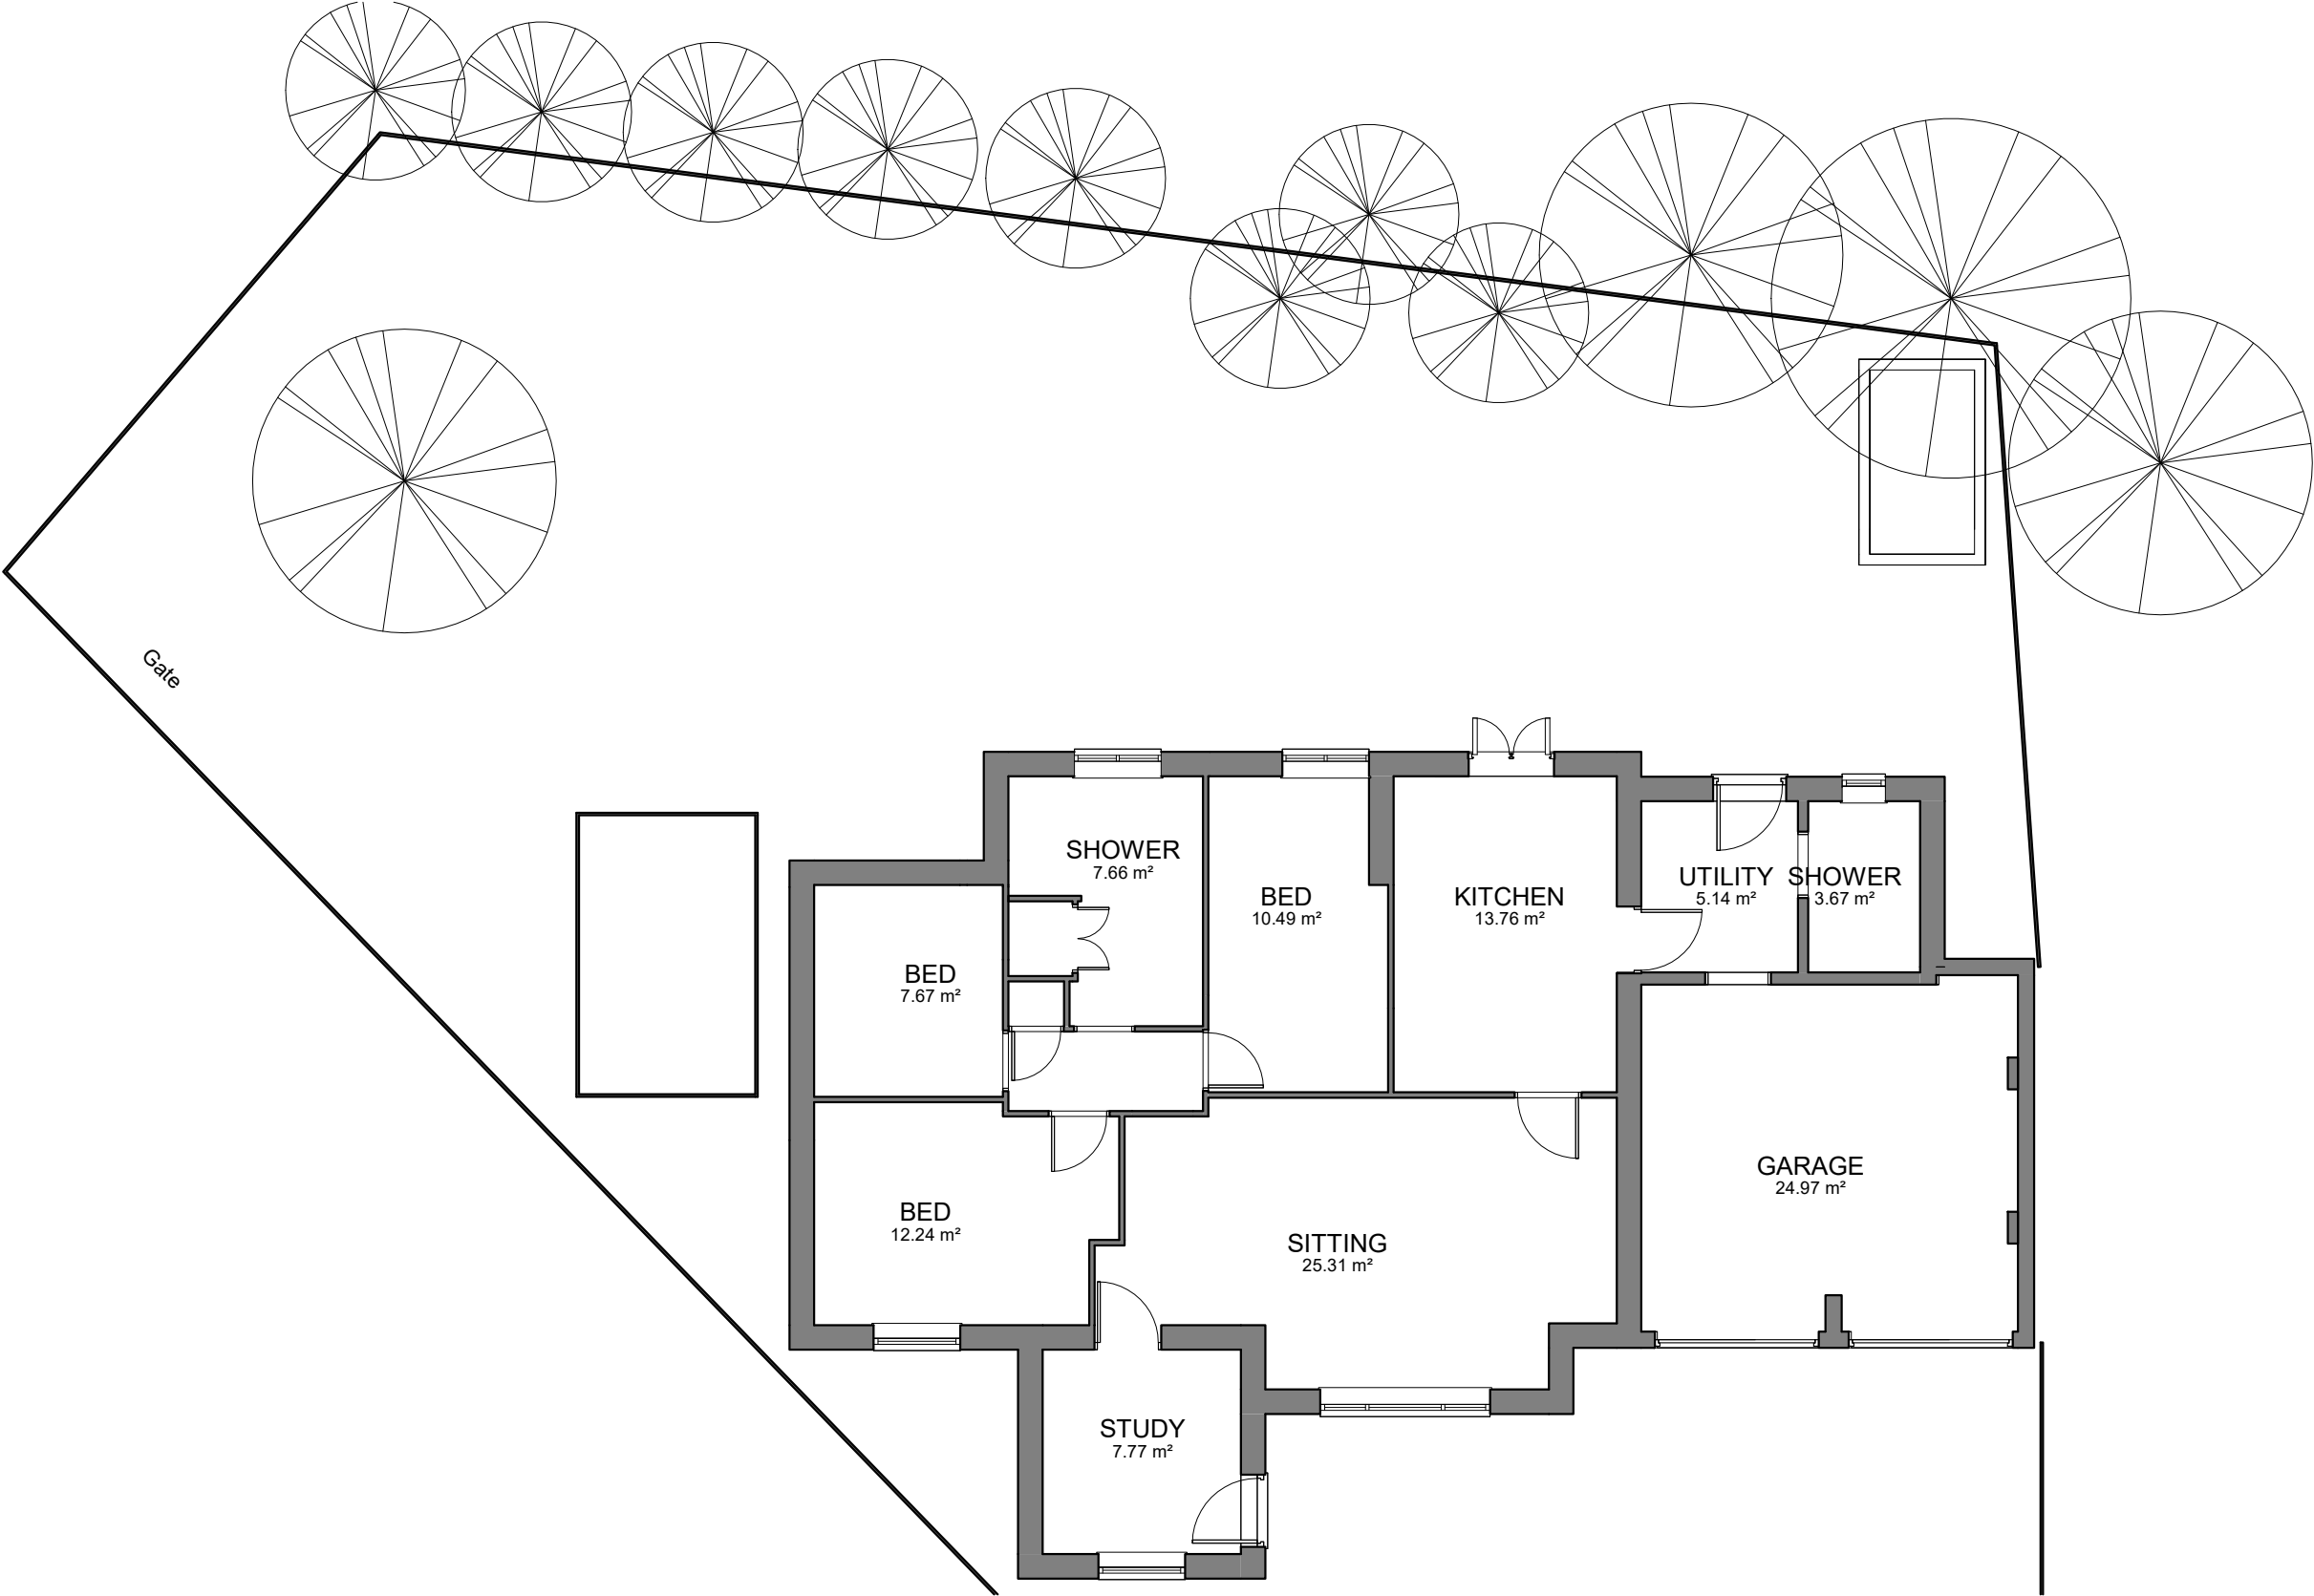


EX Ground Floor Plan - As Existing

1 : 100

A3

Status: TO ACCOMPANY A PLANNING APPLICATION

DISABILITY IMPROVEMENTS

 

DRAWING NUMBER PREFIXED WITH

EX = EXISTING DRAWING, NOT TO BE SCALED EXCEPT FOR PLANNING PURPOSES, BASED ON INFORMATION PROVIDED BY: [Checker](#)

SK = SKETCH DRAWING, INFORMAL DRAWING, NOT FOR OFFICIAL USE, NOT TO BE USED FOR PLANNING PURPOSES, NOT TO BE SCALED.

PL = DRAWING TO ACCOMPANY A PLANNING APPLICATION, CAN BE SCALED FOR PLANNING PURPOSES ONLY, NOT FOR CONSTRUCTION(NFC).

BR = DRAWING FOR A BUILDING REGULATION APPLICATION AND APPROVAL ONLY, USE GIVEN DIMESNSION ONLY, NOT TO BE SCALED, NFC.

WD = WORKING DRAWING, INCLUDES ADDITIONAL DETAIL OVER AND ABOVE BR DESIGNATION, USE GIVEN DIMENSION ONLY, NOT TO BE SCALED.

PROJECT TITLE:
EXTENSION AND ALTERATIONS
12 LACEMAKERS, MALMSEBURY,
SN16 9XS
for A NEWTON
DRAWING:
FLOOR PLAN - AS EXISTING

SCALE @ A3
As indicated

DATE:
MAR'26

DRAWN BY
CR

HALZAC DESIGN LTD
ARCHITECTURAL DESIGN SERVICE
1 Whitgift Cl, Grange Park, Swindon. SN5 6HQ
halzacdesign@icloud.com 07801070166

JOB NUMBER: DRAWING NUMBER: REV:

25-043 PL101

LATEST REVISION: