


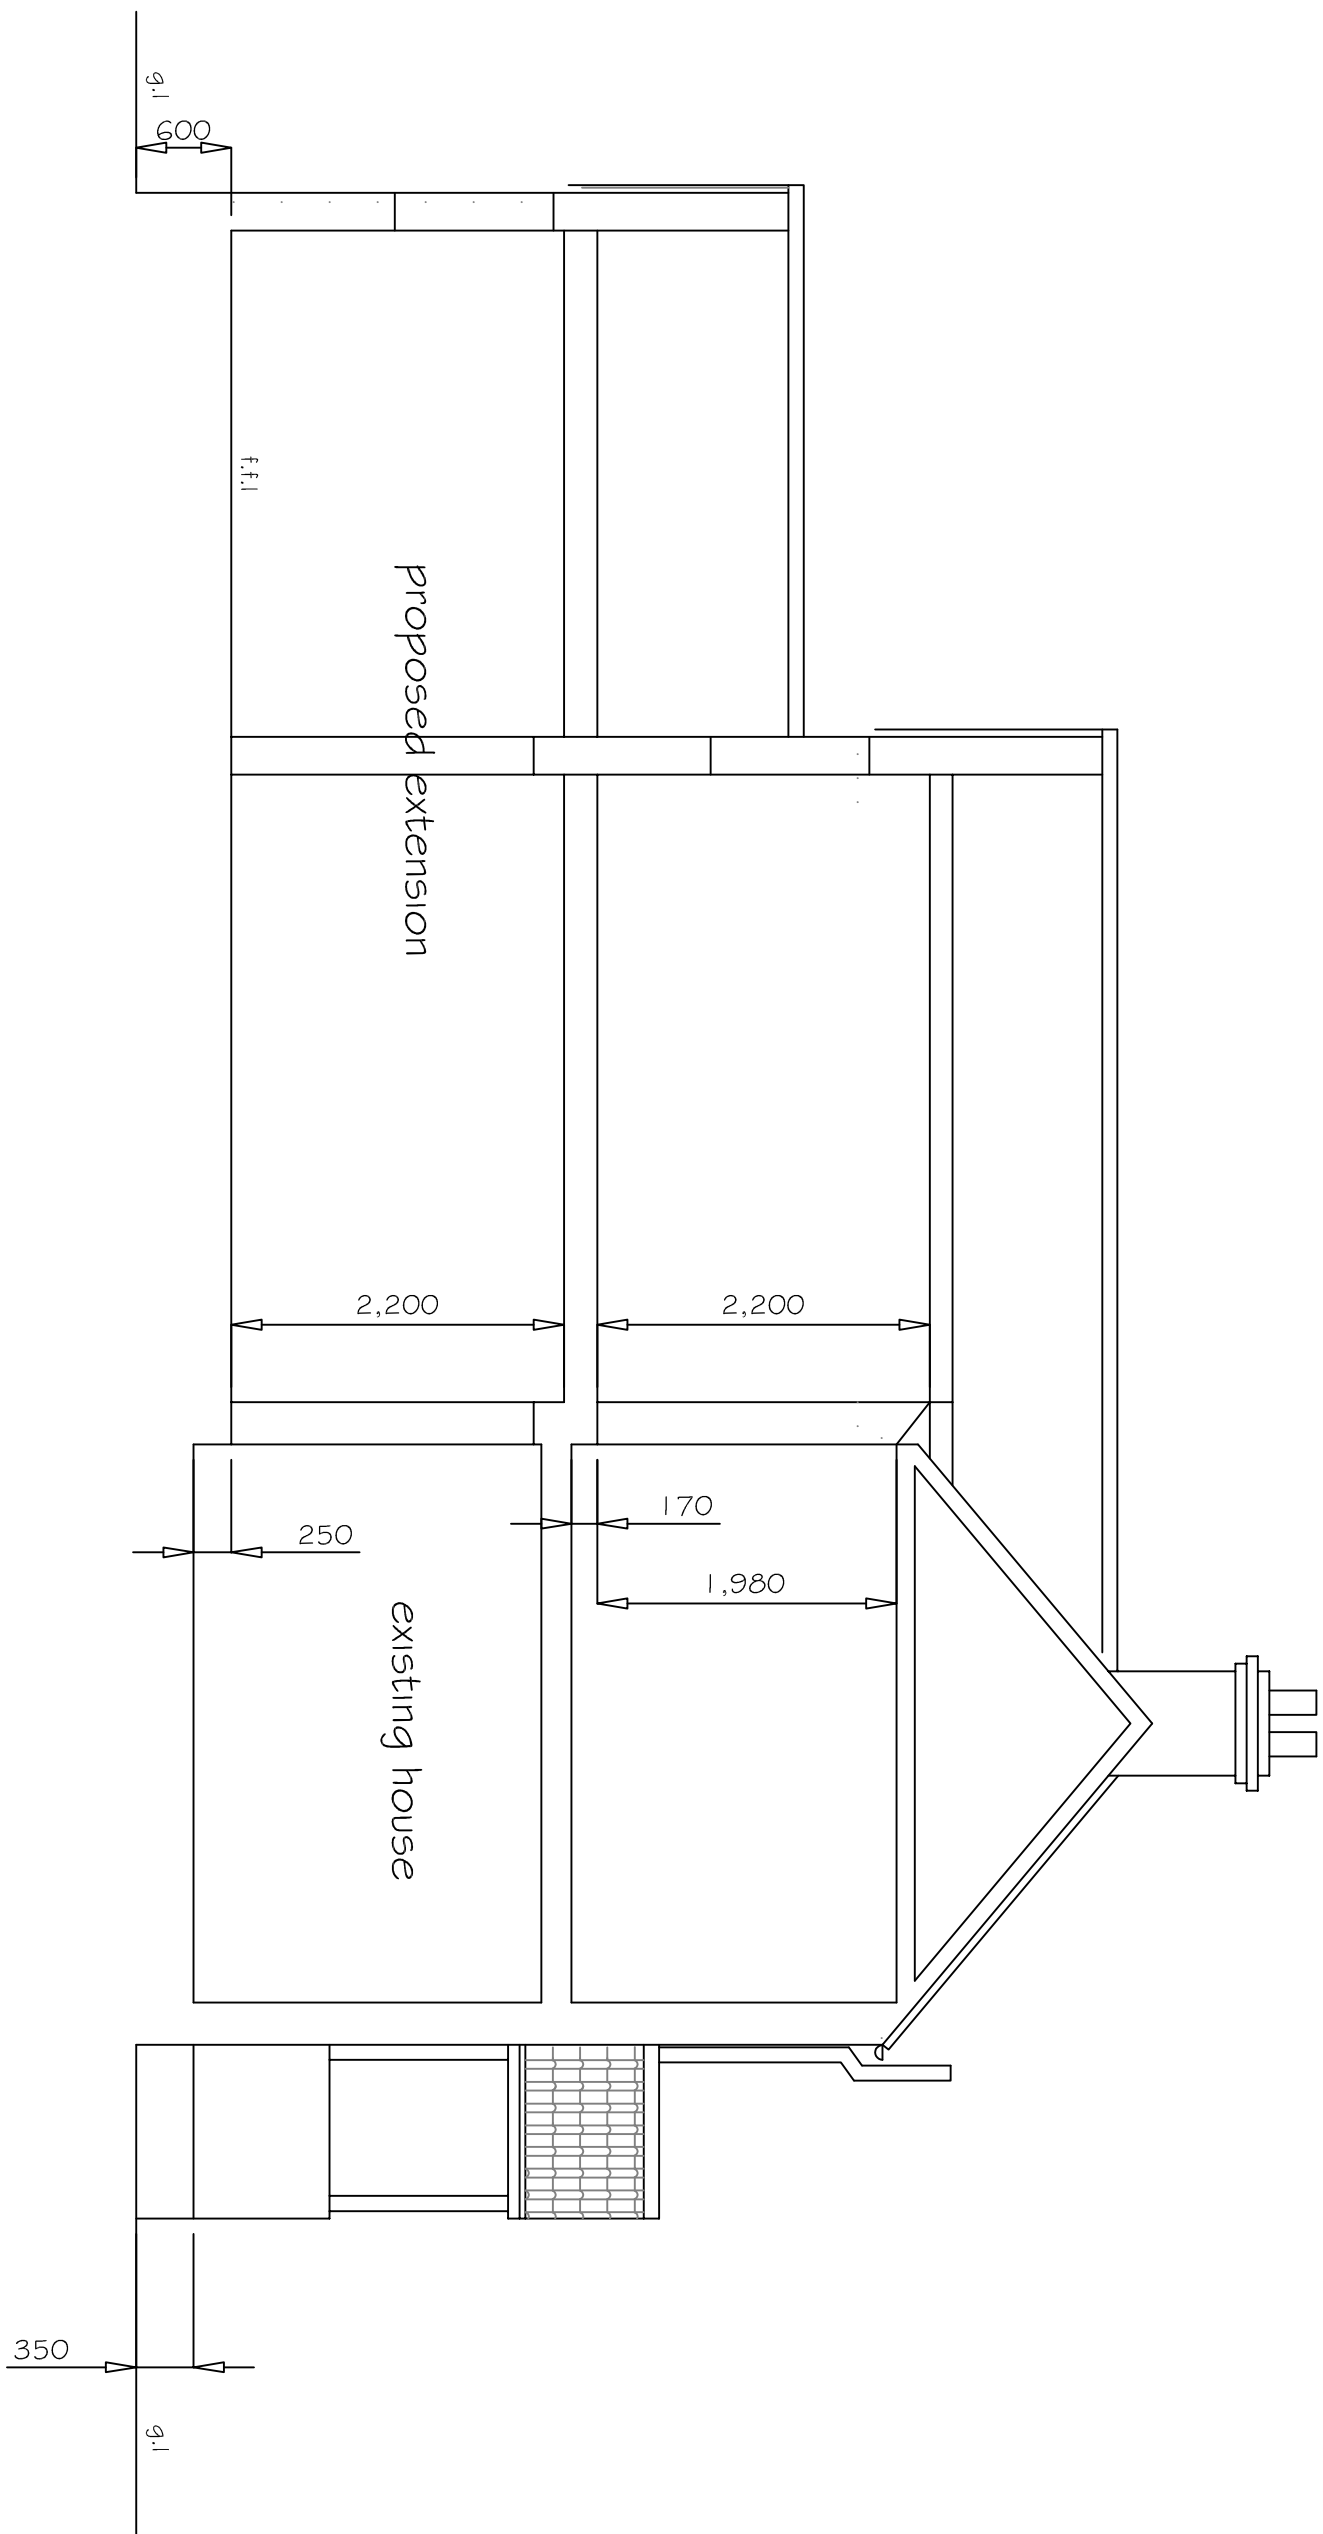

EXISTING FIRST FLOOR PLAN 1:50

SJF PLANNING
& DESIGN SERVICE

01225 792078 simonnearthelabel@gmail.com

PROPOSED TWO STOREY EXTENSION & NEW
VEHICLE ACCESS INCLUDING A
BRIDGE OVER WATERCOURSE

CLIENT MR & MRS R LAVER

LOCATION BRAYBROOK
THE GREEN
MARSTON
SN10 5SW

TITLE GROUND TO FLOOR LEVEL DETAIL

DRG NO	ISSUE	DATE
2424-10	1	MARCH 2026