


THIS DRAWING IS THE COPYRIGHT OF ORANGE KEY LTD. IT IS PRIVATE AND CONFIDENTIAL AND IS SUPPLIED ON THE EXPRESS CONDITION THAT IT IS NOT USED FOR ANY PURPOSE OR COPIED OR COMMUNICATED TO ANY OTHER PARTY WITHOUT THE WRITTEN CONSENT OF ORANGE KEY LTD.




EXISTING FRONT ELEVATION
SCALE 1:100

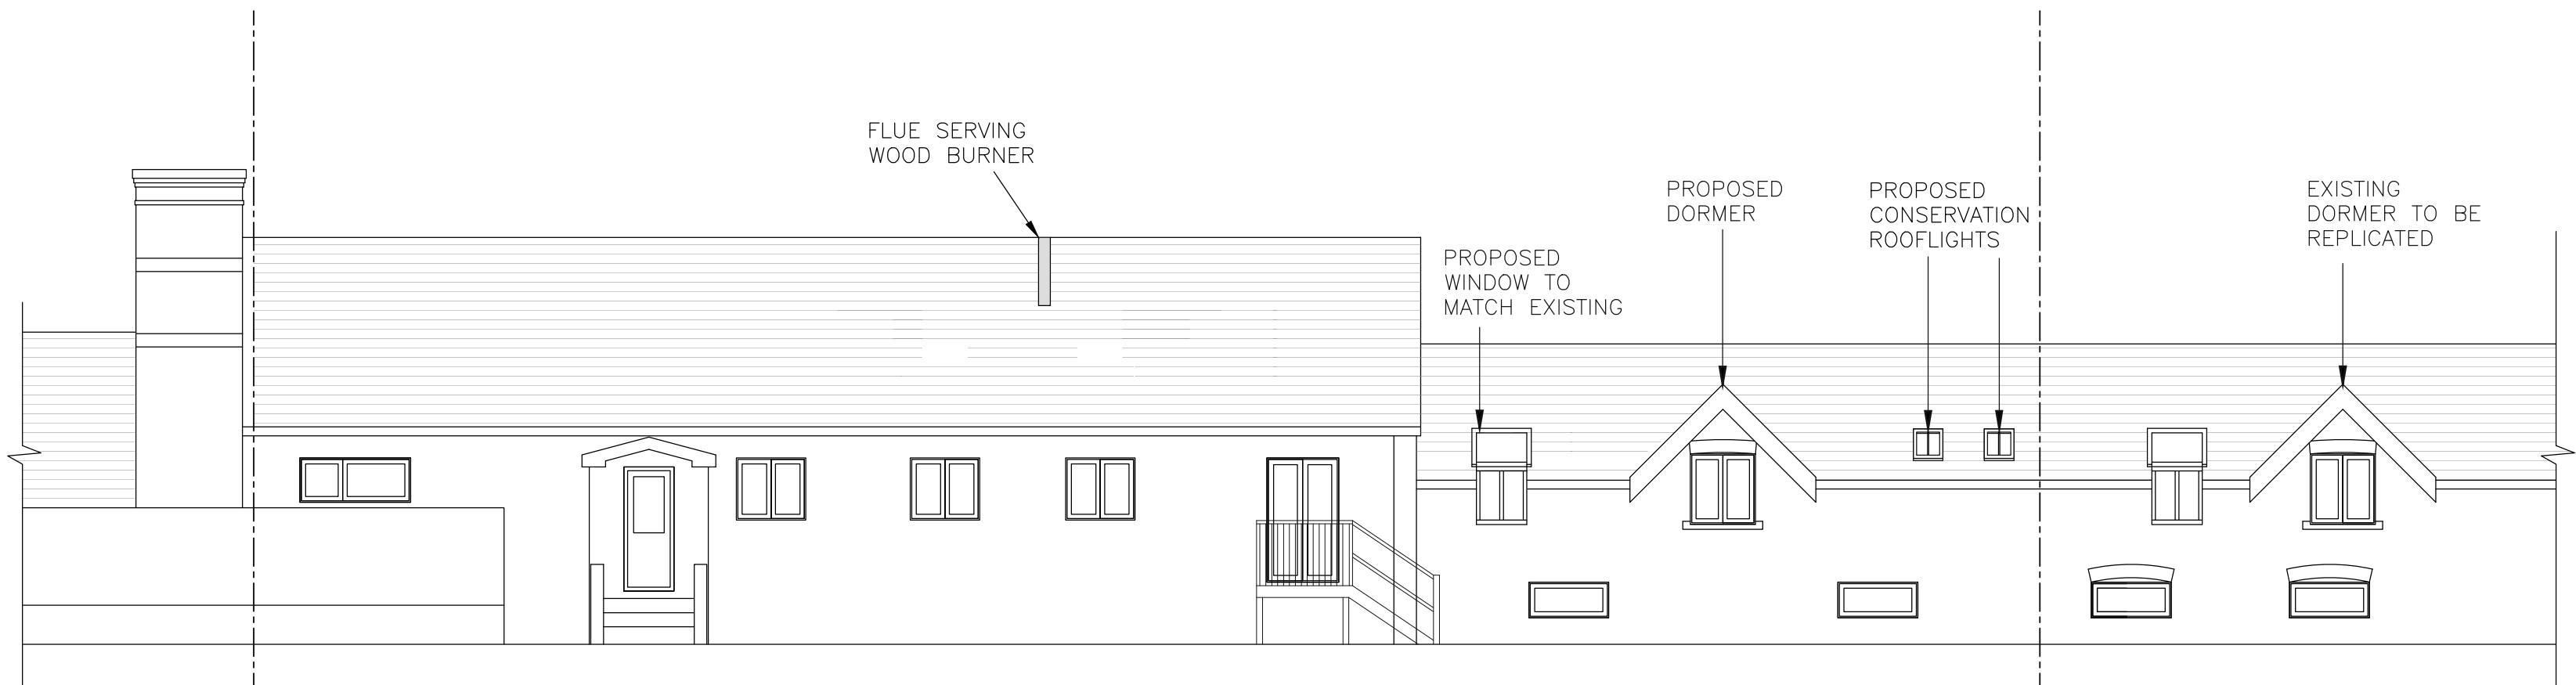

PROPOSED FRONT ELEVATION
SCALE 1:100



EXISTING DORMER TO BE REPLICATED -
PHOTOGRAPH FOR REFERENCE

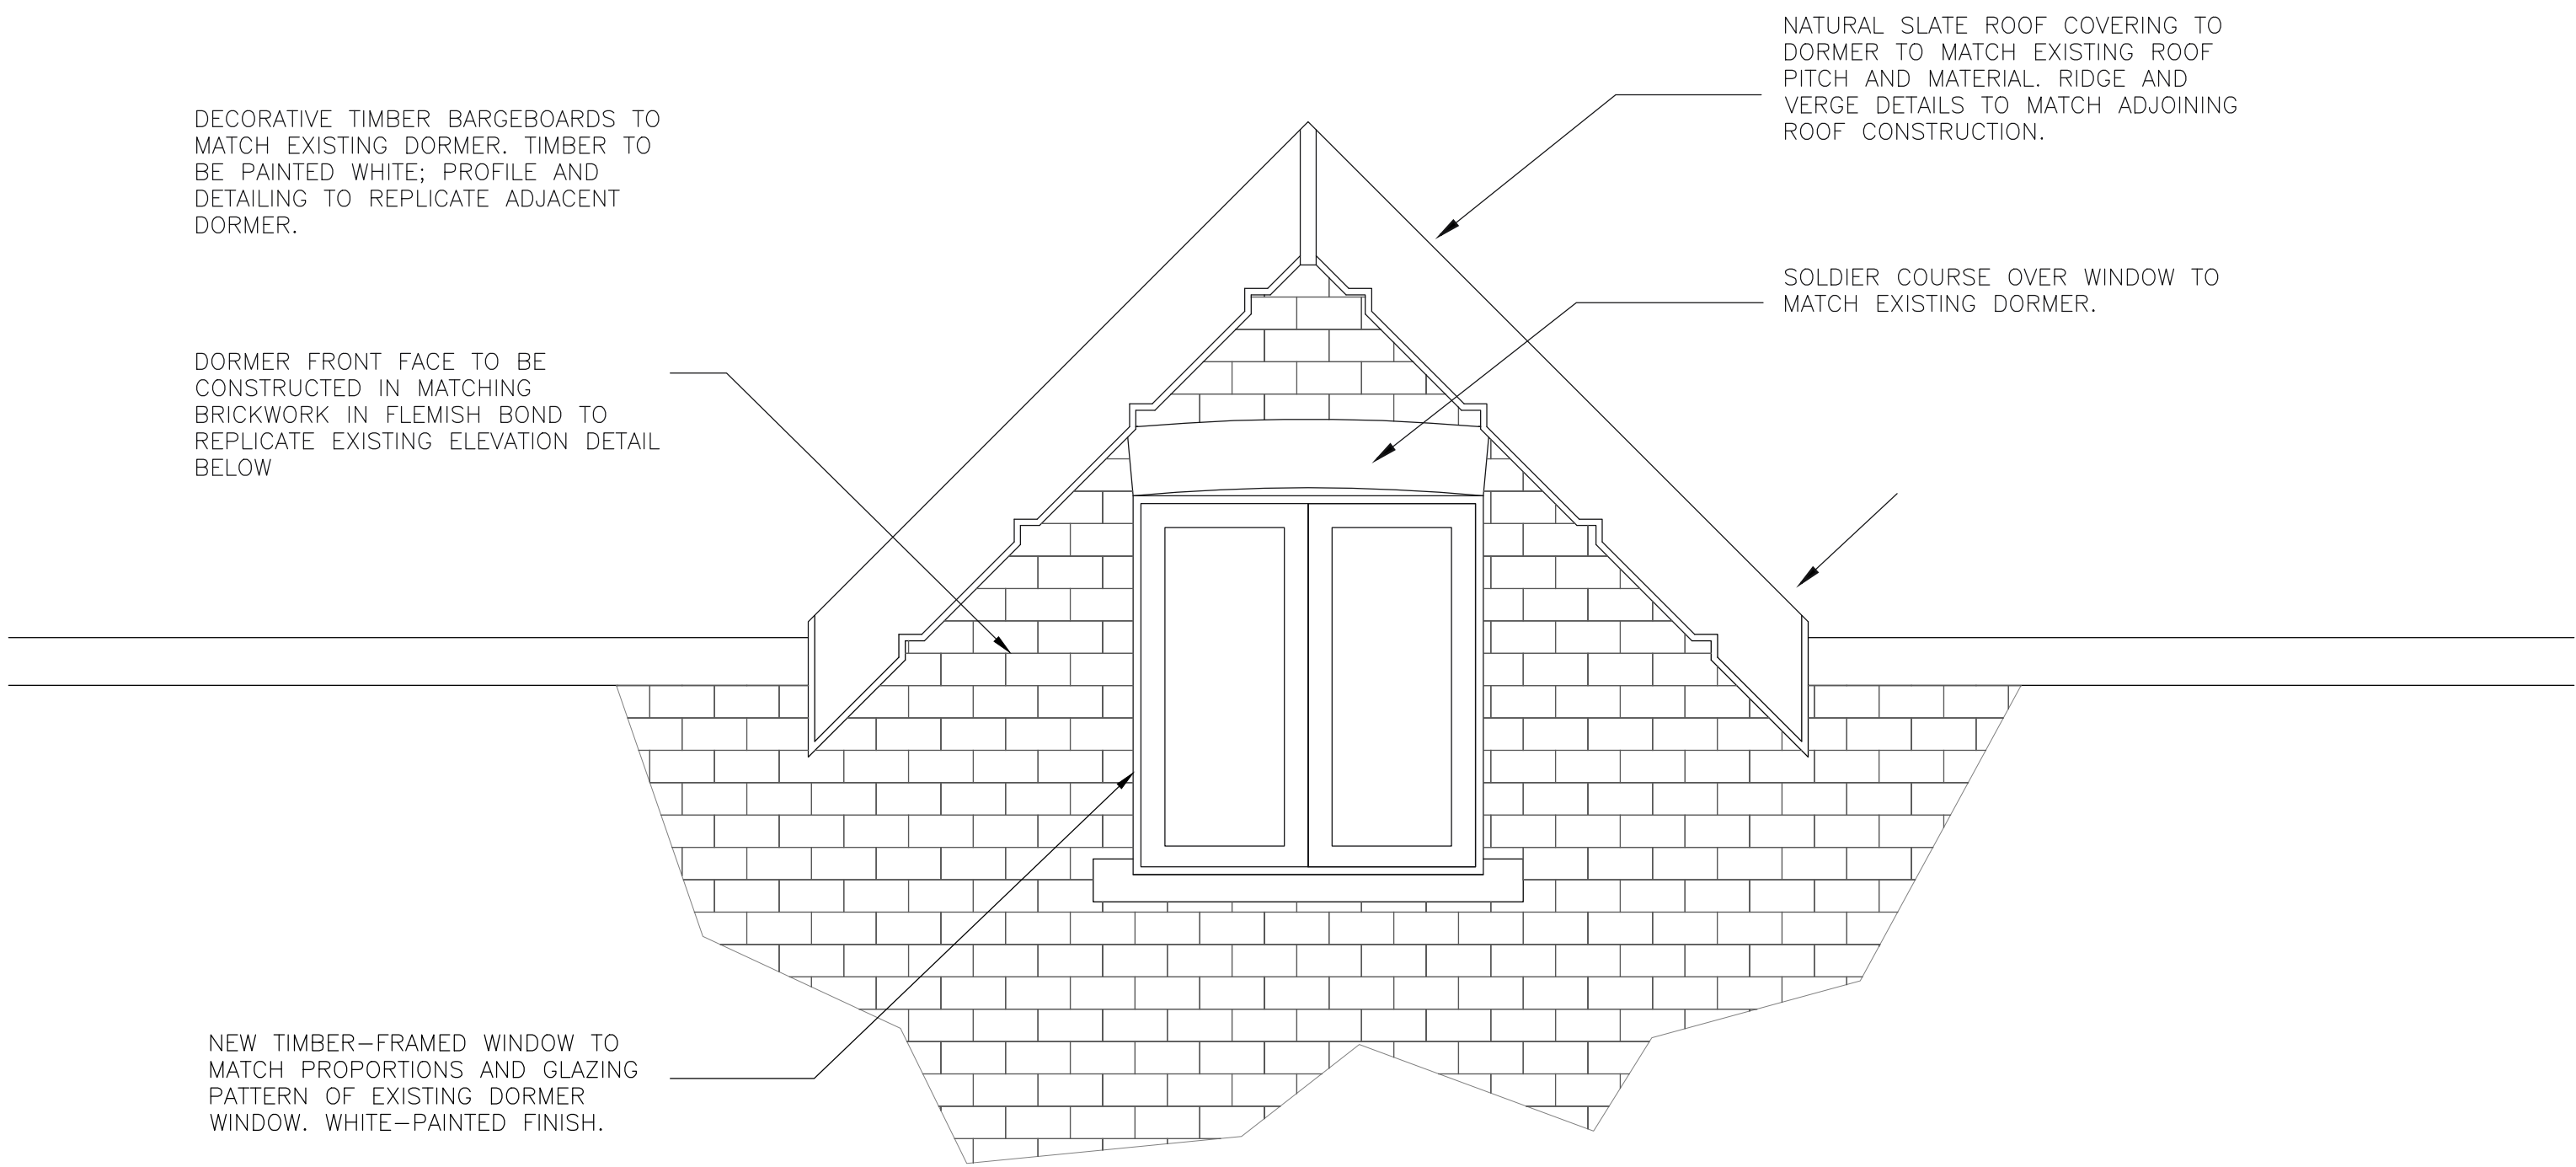

TYPICAL DORMER WINDOW DETAIL
SCALE 1:20

NATURAL STONE CILL TO MATCH EXISTING DETAILING AND PROFILE; DRESSED FINISH WITH WEATHERED SLOPE AND DRIP GROOVE.

TIMBER WINDOW BOARD

CILL DETAIL
SCALE 1:20

ORANGE KEY
DESIGN STUDIOS

Tel: (01488) 682918
E-mail: info@orangekeyltd.co.uk

Client
L SANGSTER

Project
MANTON HOUSE

UPDATED SKETCH
25/03/2025

Title
EXISTING AND PROPOSED
ELEVATIONS, DORMER DETAIL

Scale
AS SHOWN @ A1

Date
MAR 2026

Drawing number

25067/PL002

Rev.

P3