




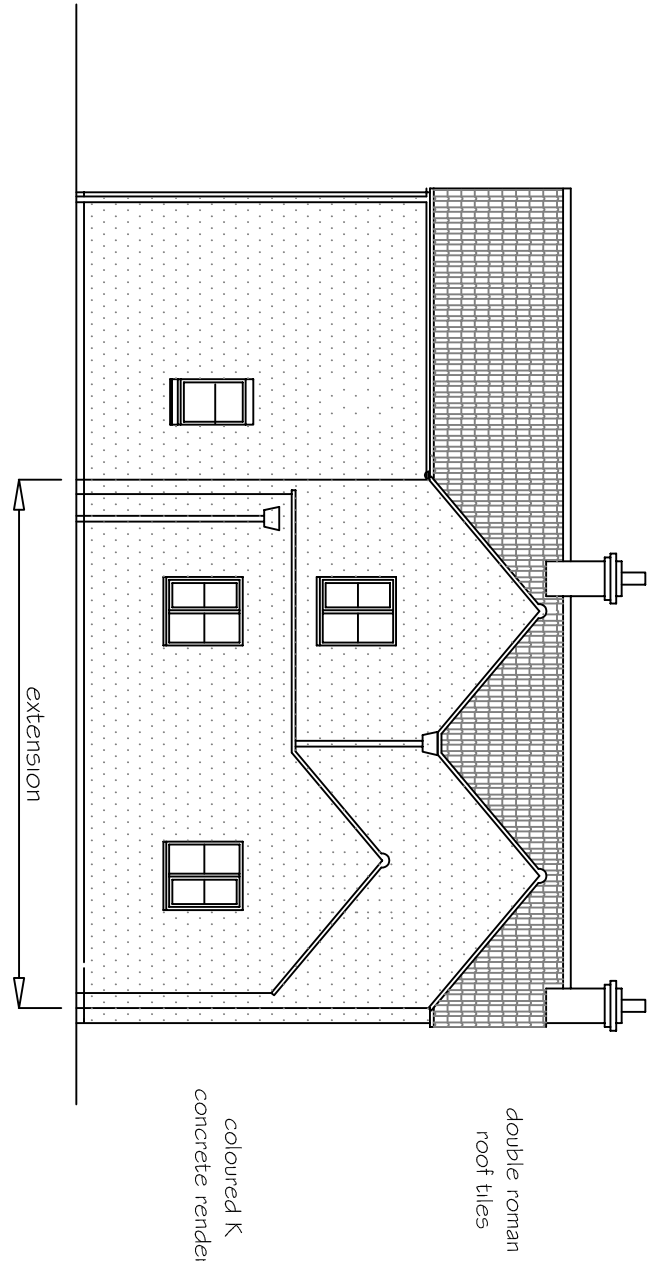


PROPOSED END (WEST) ELEVATION 1 : 100

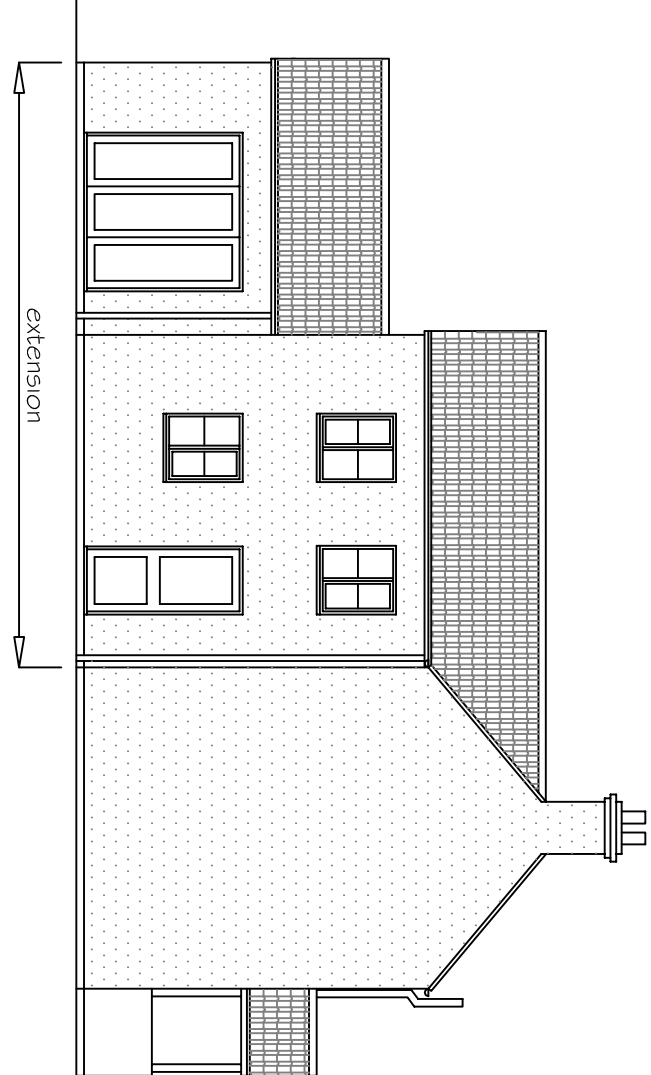


PROPOSED REAR (SOUTH) ELEVATION 1 : 100

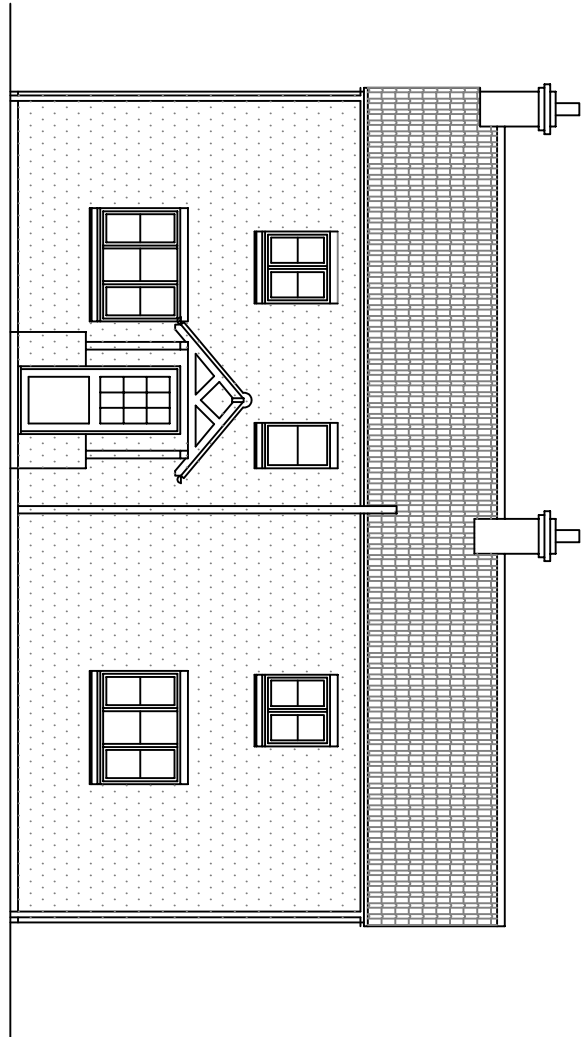


PROPOSED SIDE (EAST) ELEVATION 1 : 100

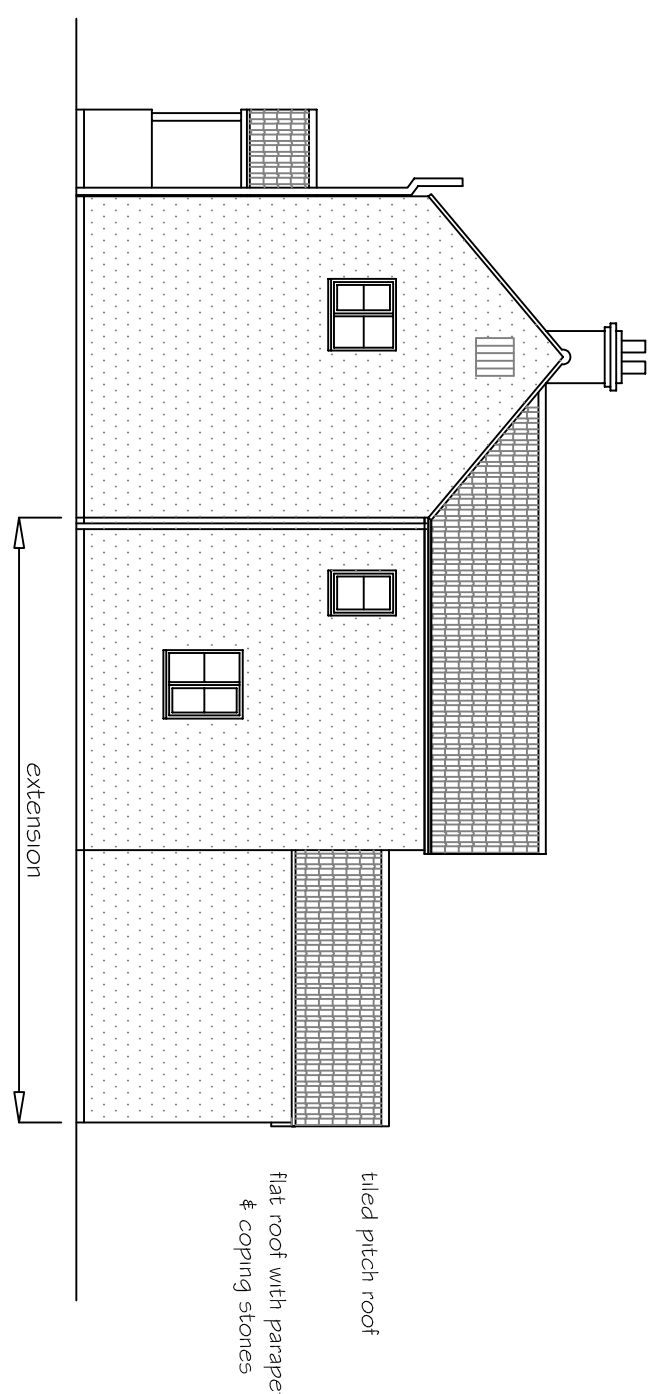


PROPOSED FRONT (NORTH) ELEVATION 1 : 100

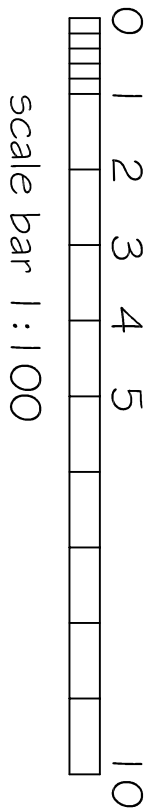


scale bar 1 : 100

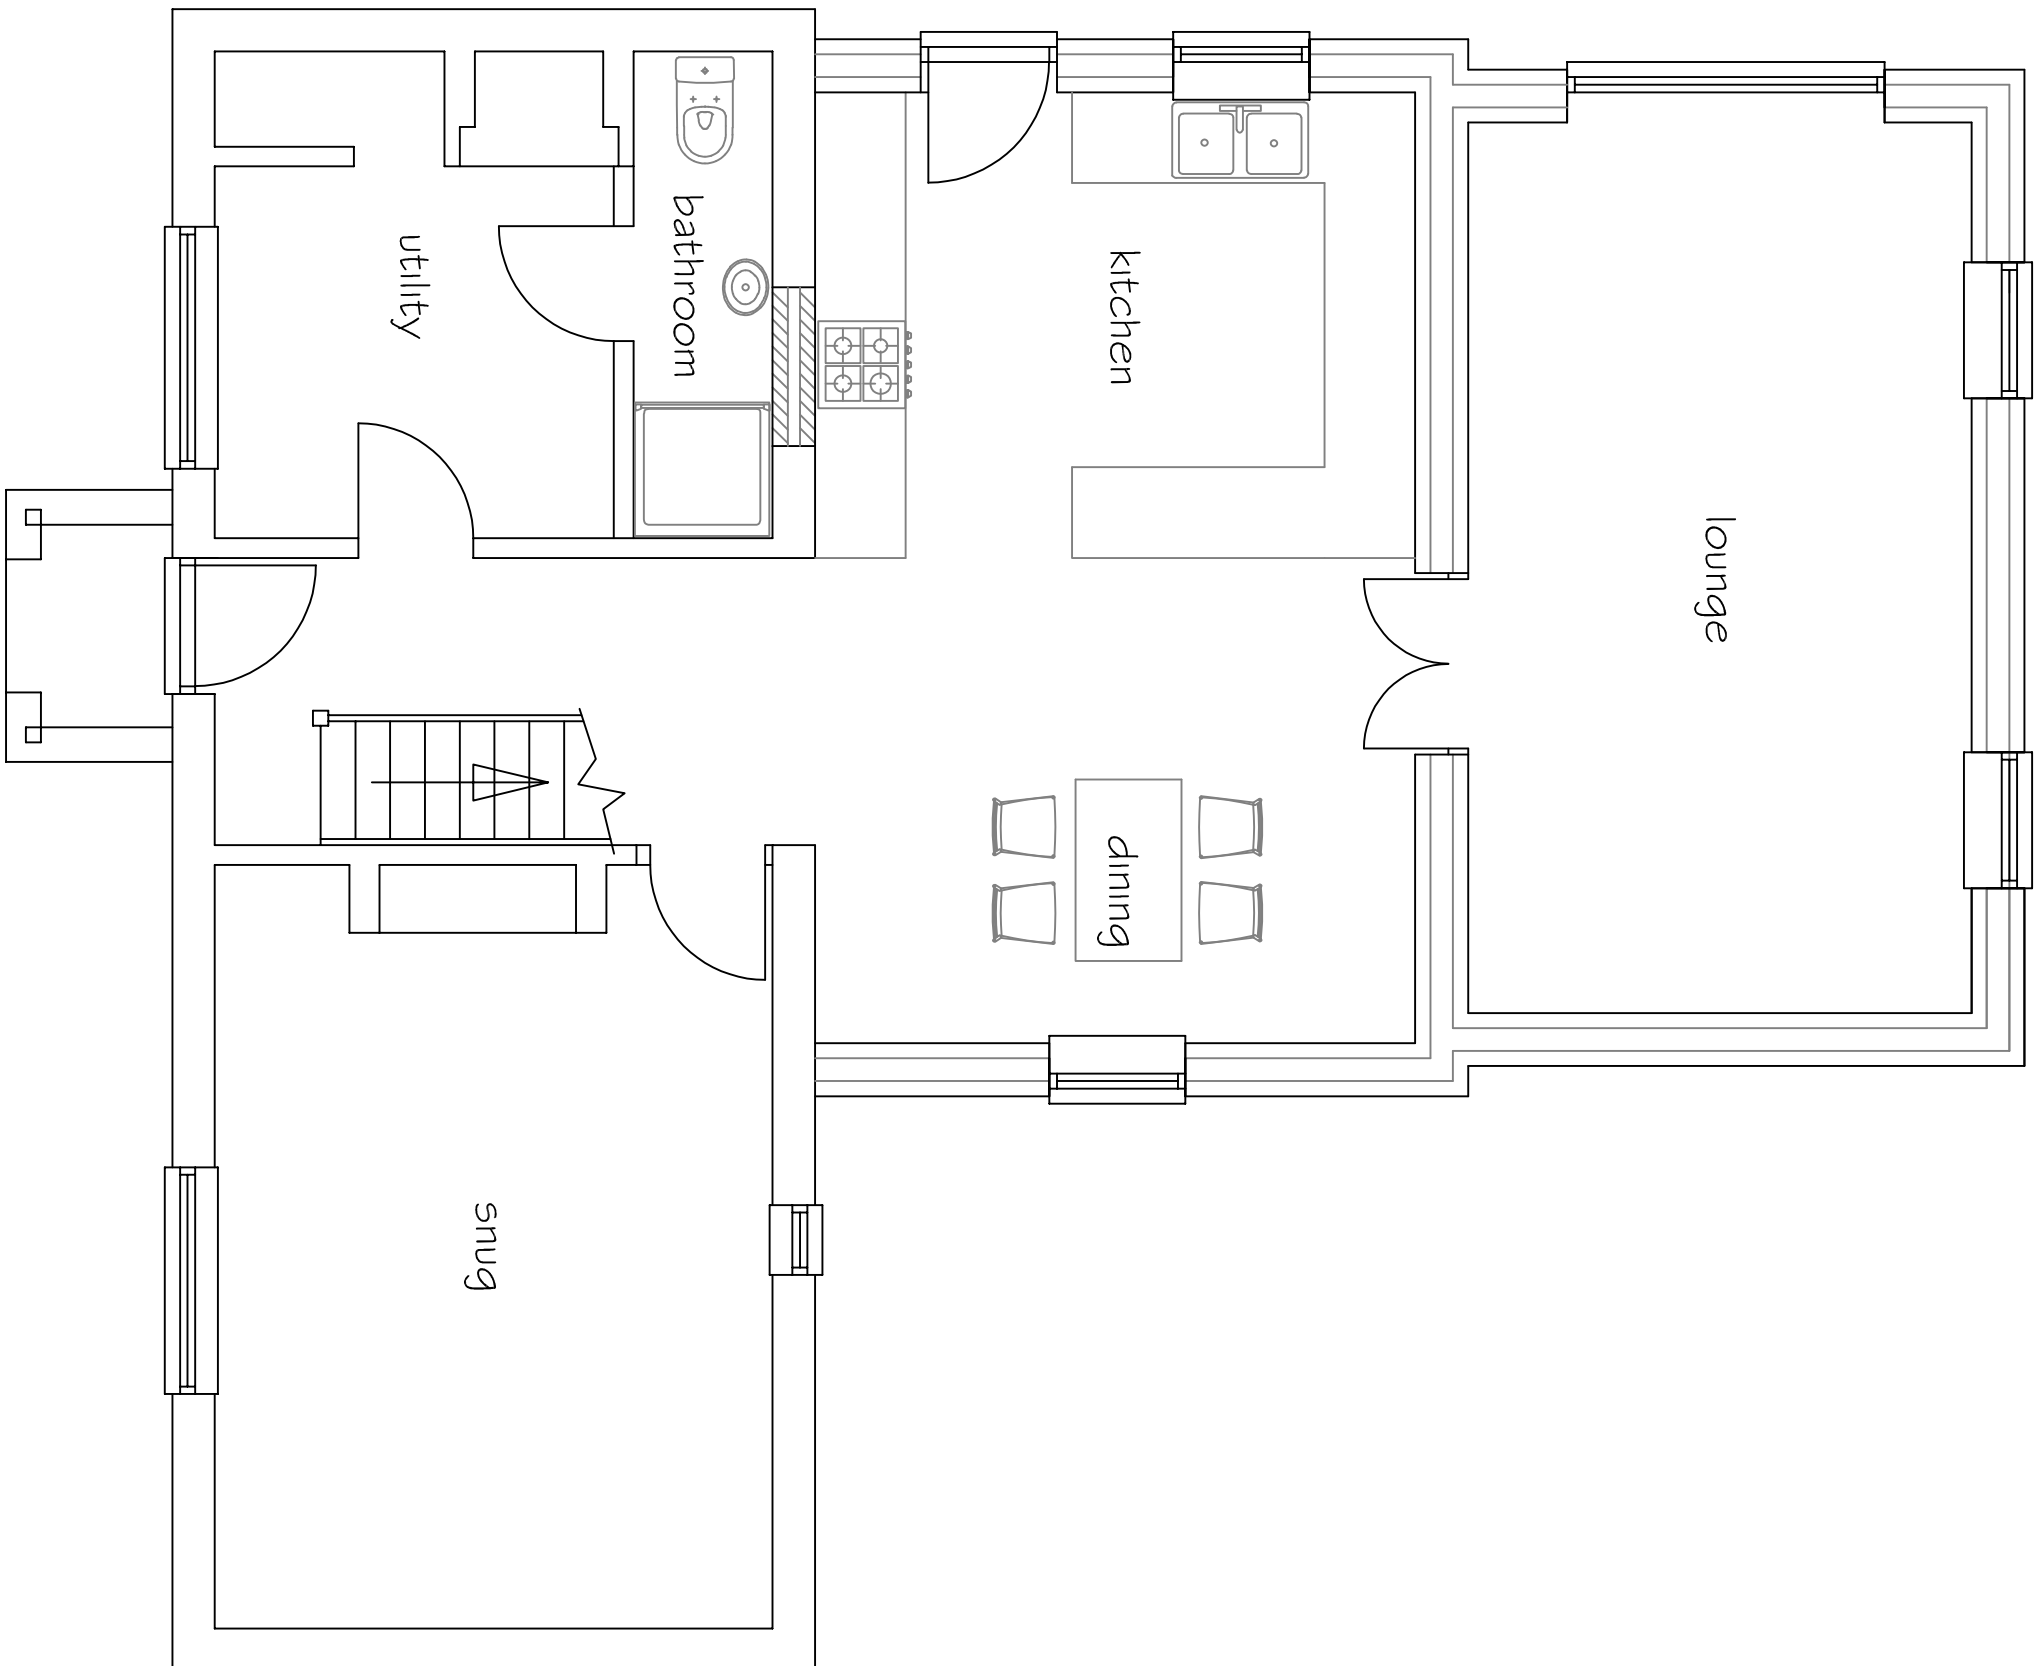


PROPOSED GROUND FLOOR PLAN 1 : 50

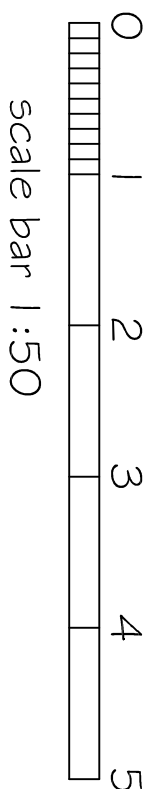

scale bar 1 : 50

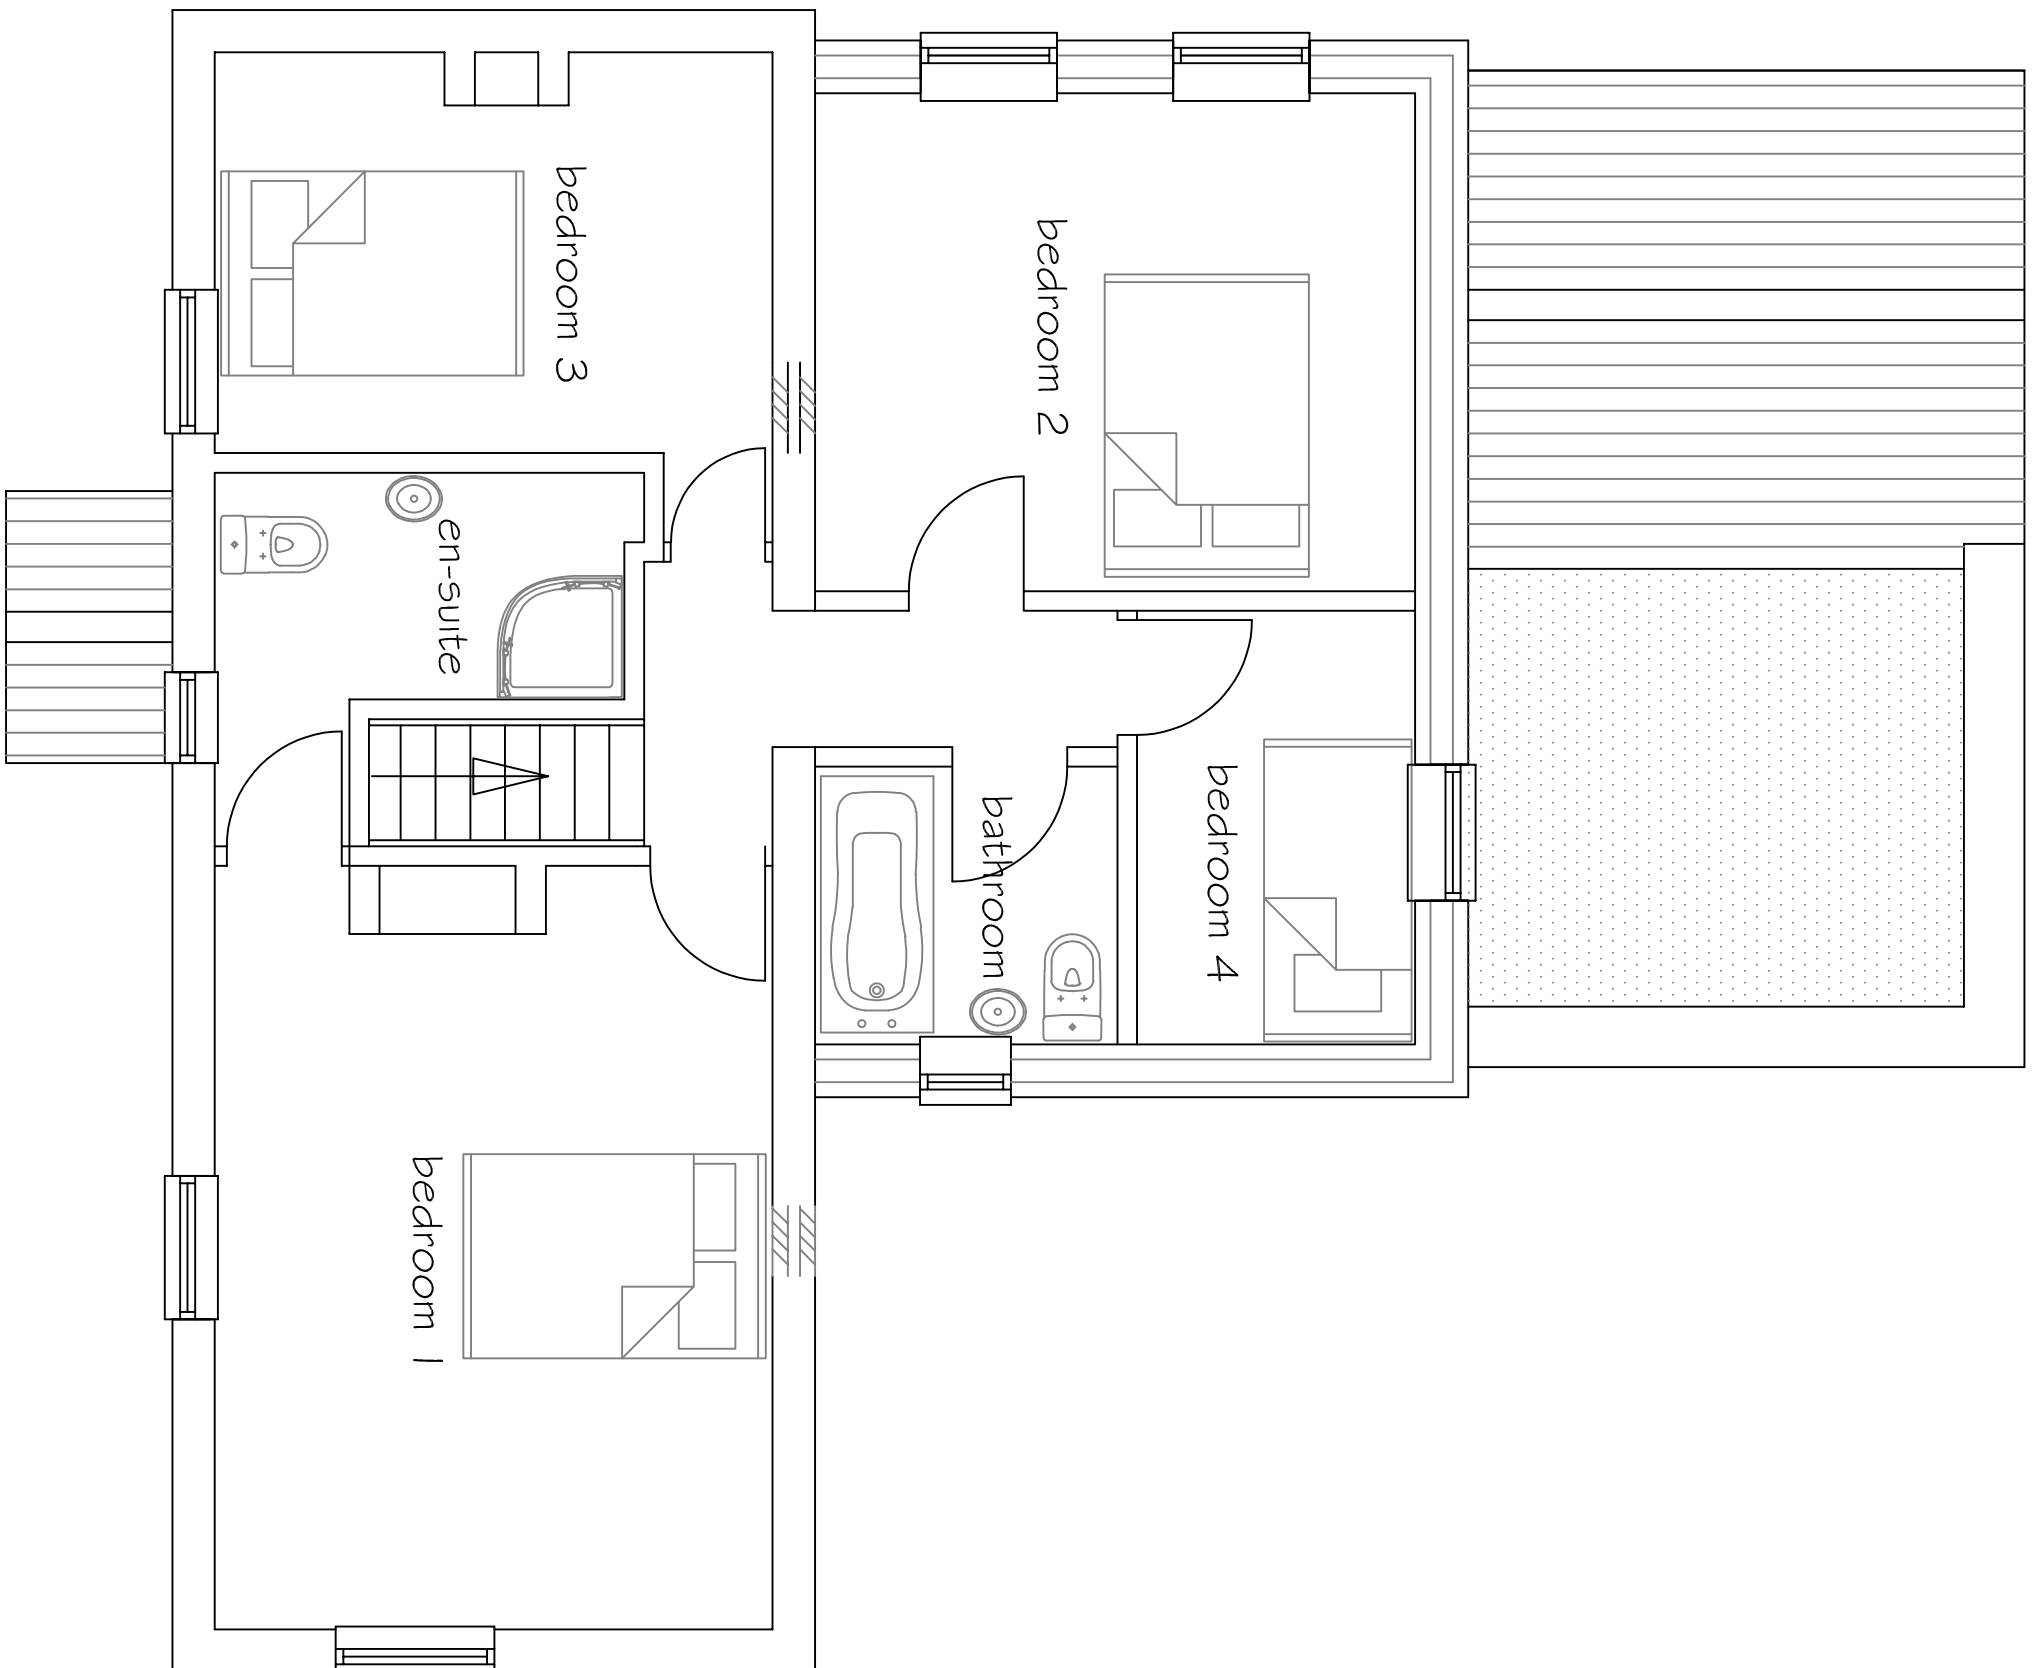

PROPOSED FIRST FLOOR PLAN 1 : 50

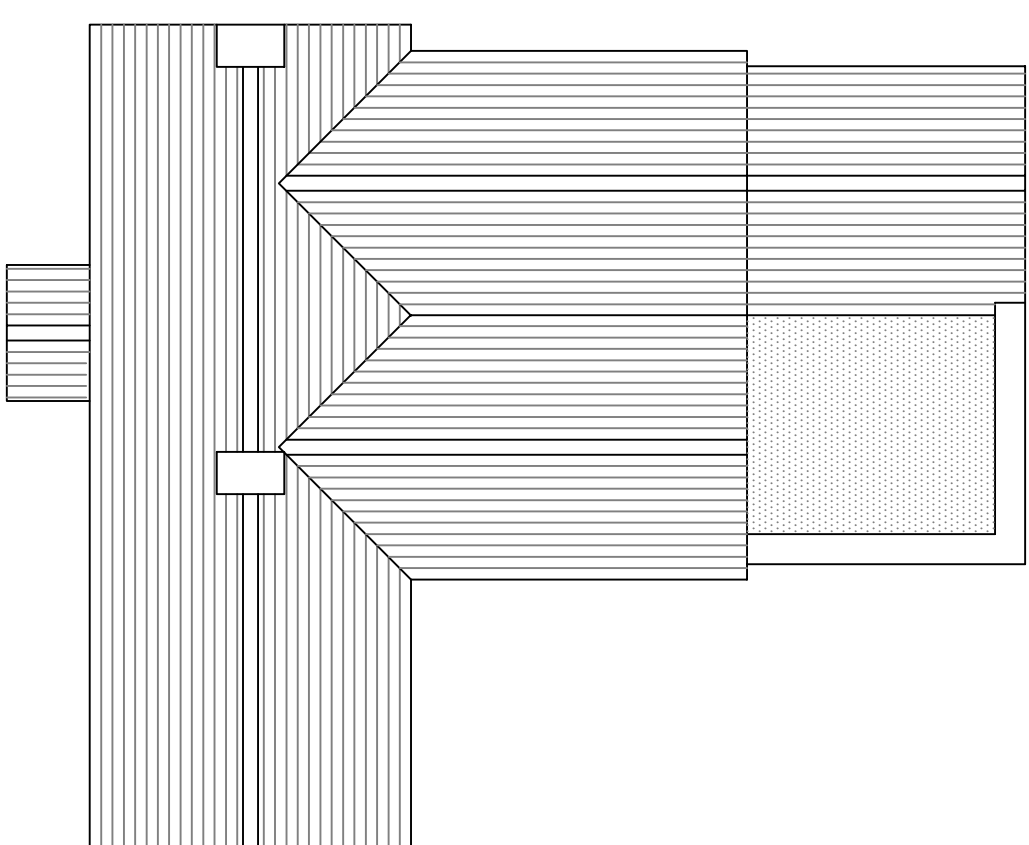

PROPOSED ROOF PLAN 1 : 100

- Issue 6: Chimney detail on west elevation corrected
- Issue 5: Proposed description amended
- Issue 4: Floor plans & elevations windows width amended to align
- Issue 3: Single storey rear extension roof redesigned, bedroom 2 window removed
- Issue 2: redesigned

01225 782078 simonmearhead@gmail.com SJF PLANNING & DESIGN SERVICE			
PROPOSED	TWO STOREY EXTENSION & NEW VEHICLE ACCESS INCLUDING A BRIDGE OVER WATERCOURSE		
CLIENT	MR & MRS R LAYER		
LOCATION	BRAYBROOK THE GREEN MARSTON SN10 5SW		
TITLE	PROPOSED PLANS		
DRG NO	ISSUE	DATE	
2424-1	6	JULY 2024	