



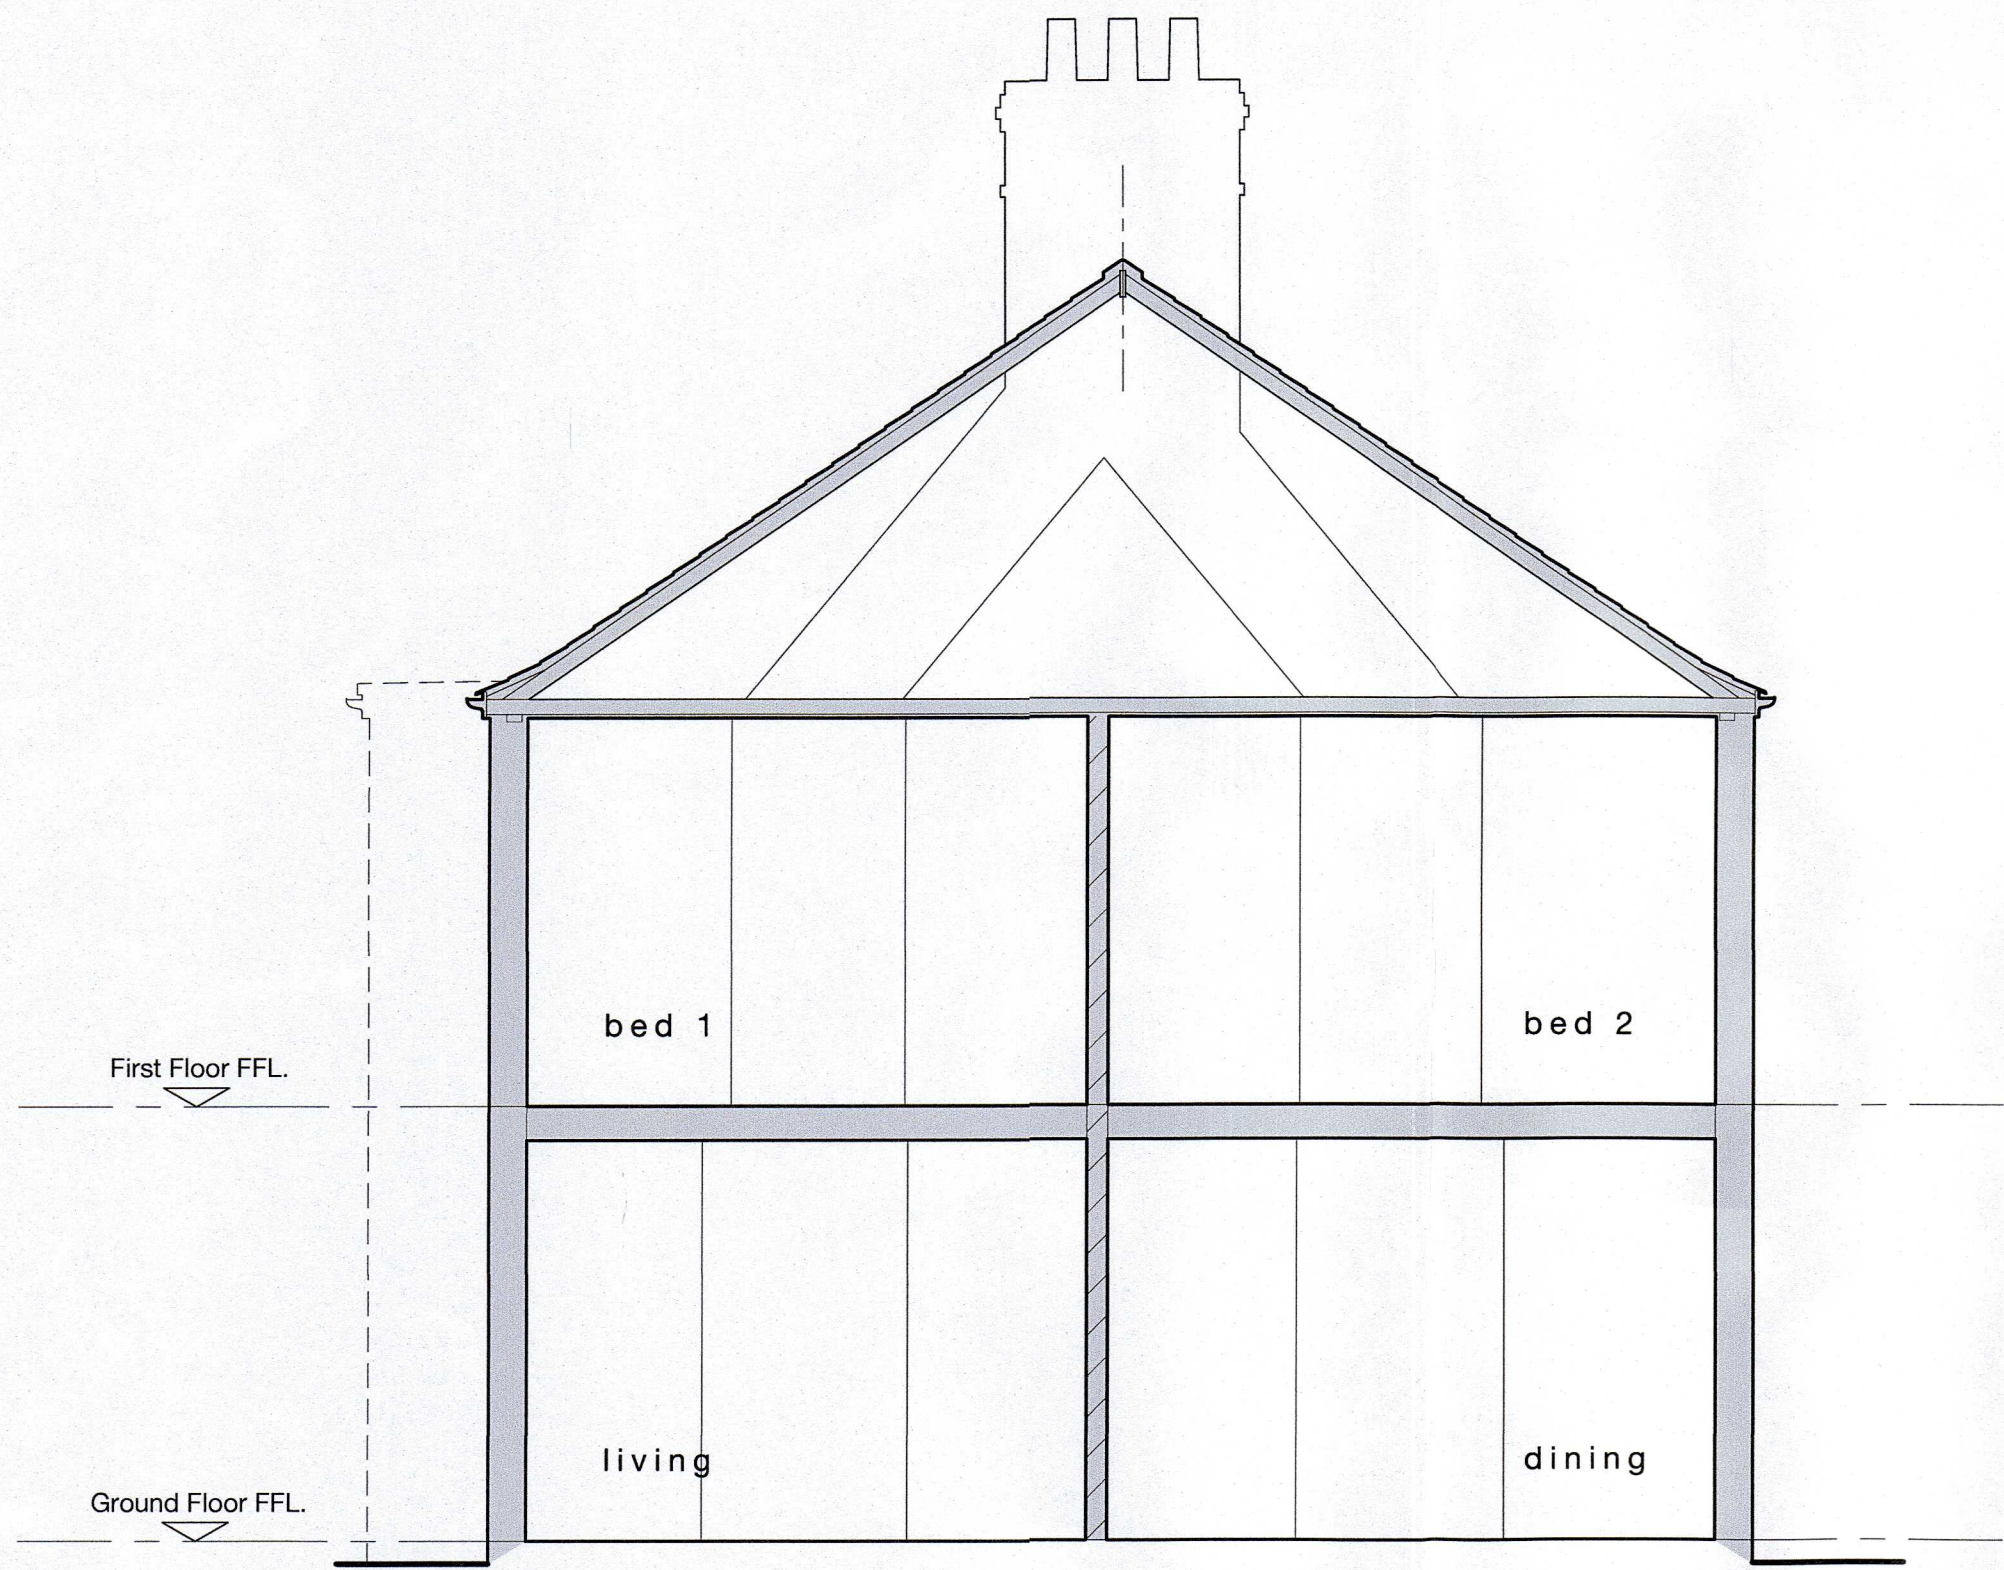


SECTION A-A 1:50




LOCATION PLAN 1:1250

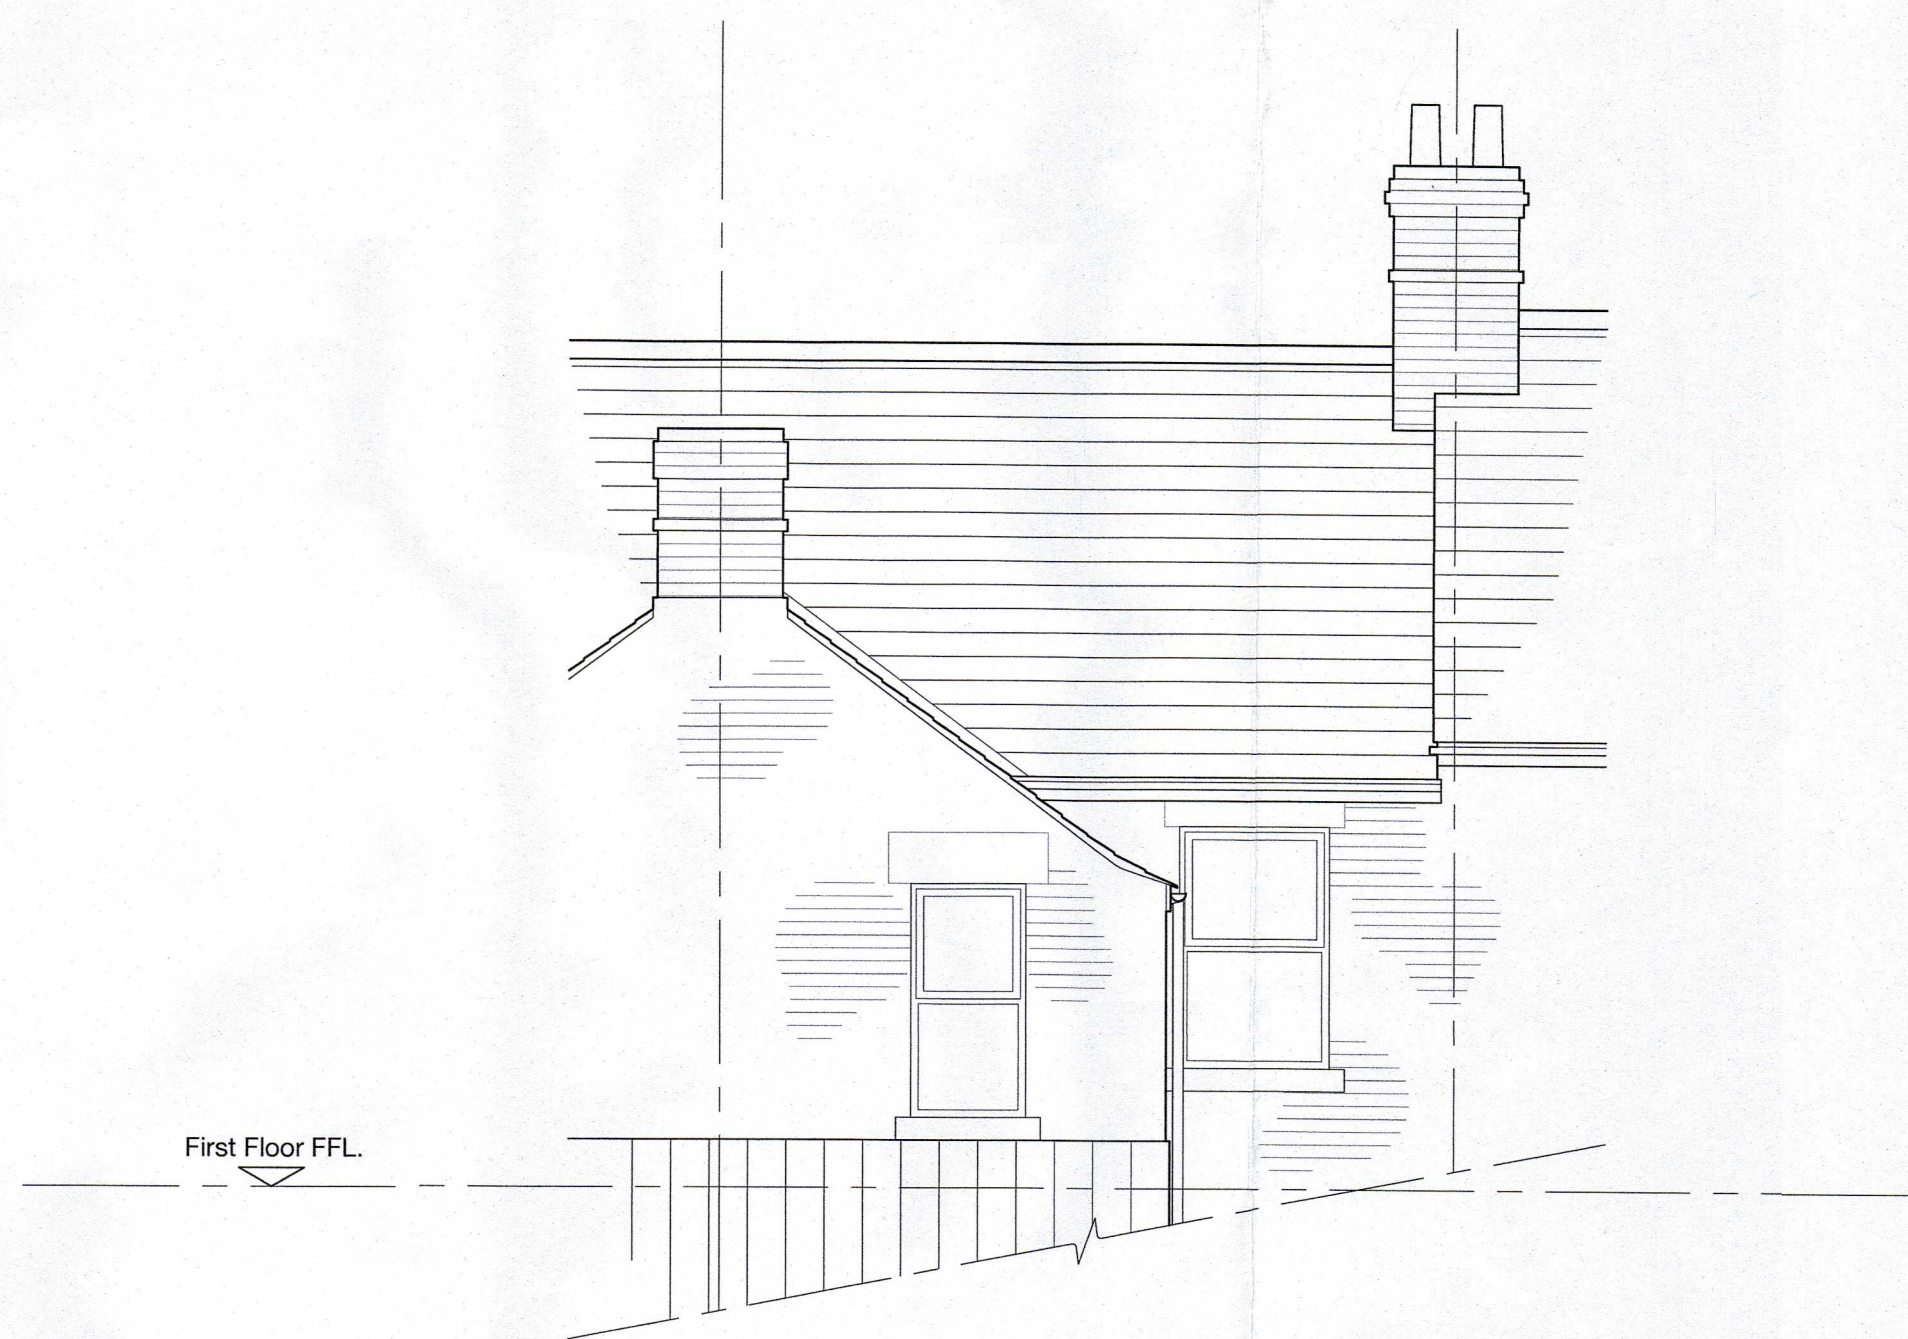


PART REAR ELEVATION 1:50
SOUTH WEST

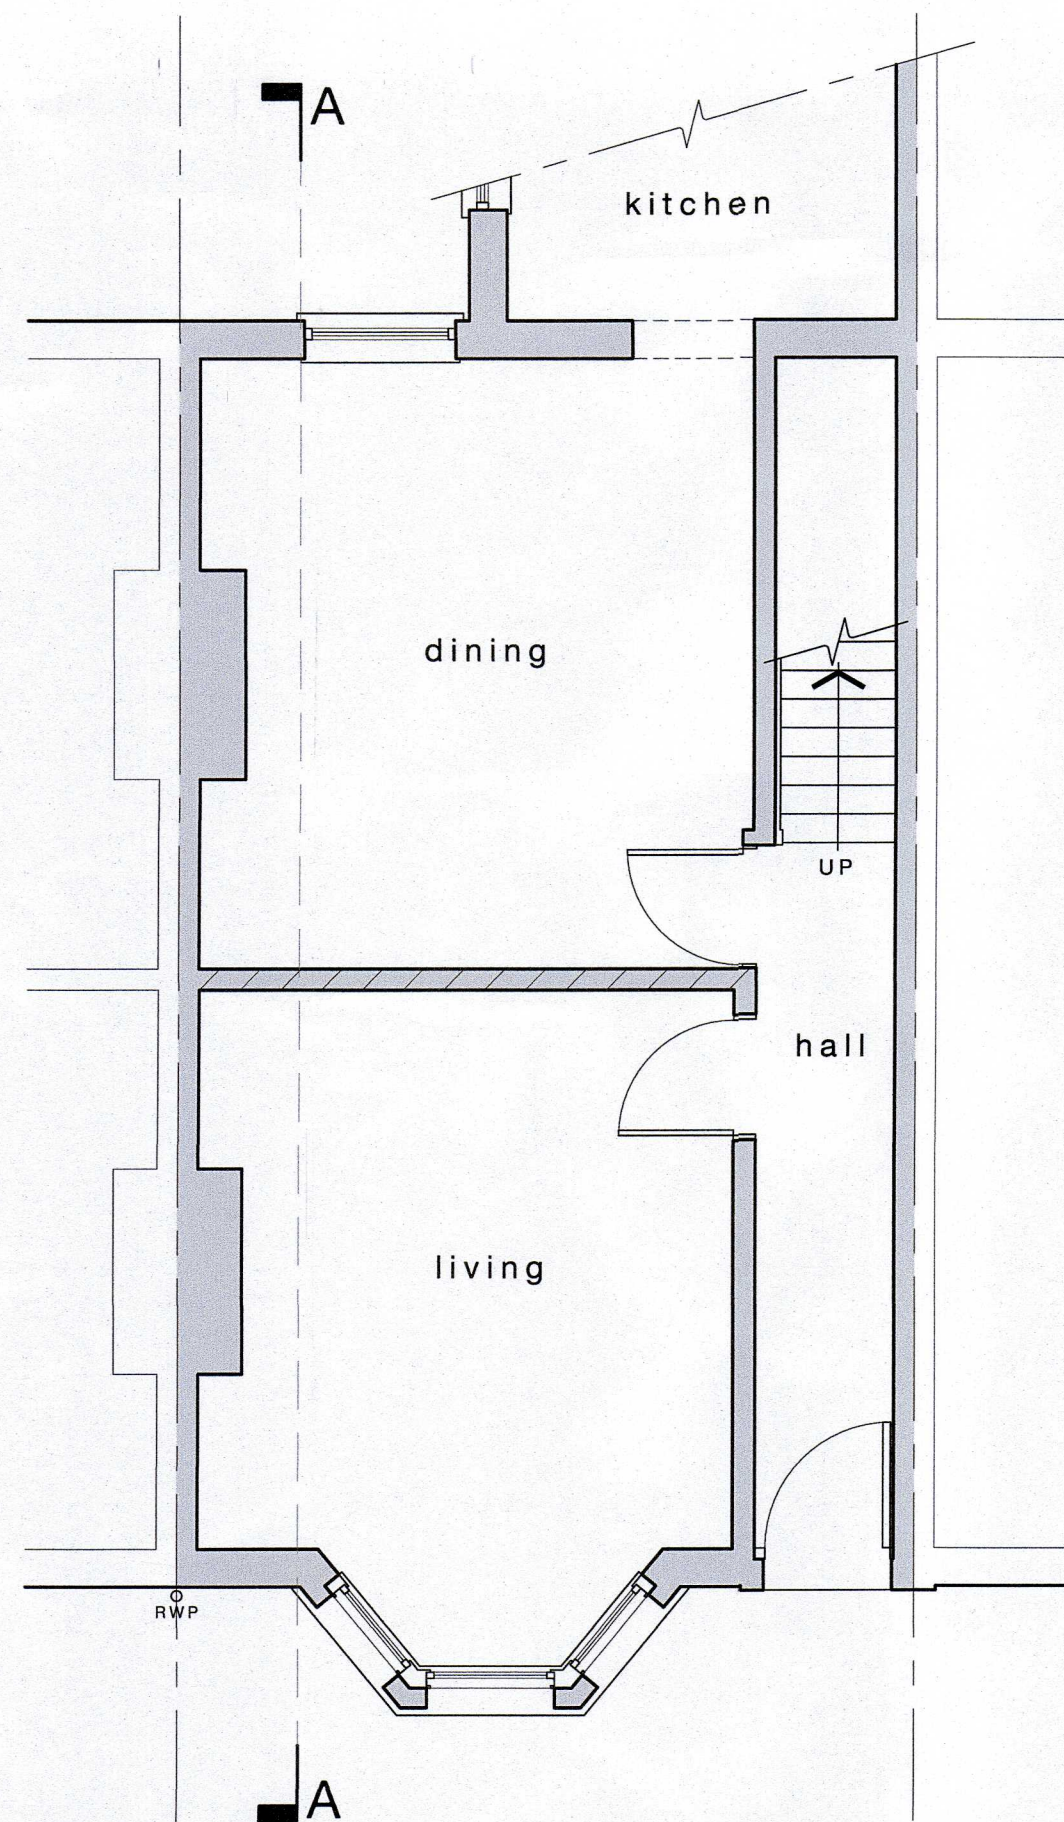

GROUND FLOOR PLAN 1:50

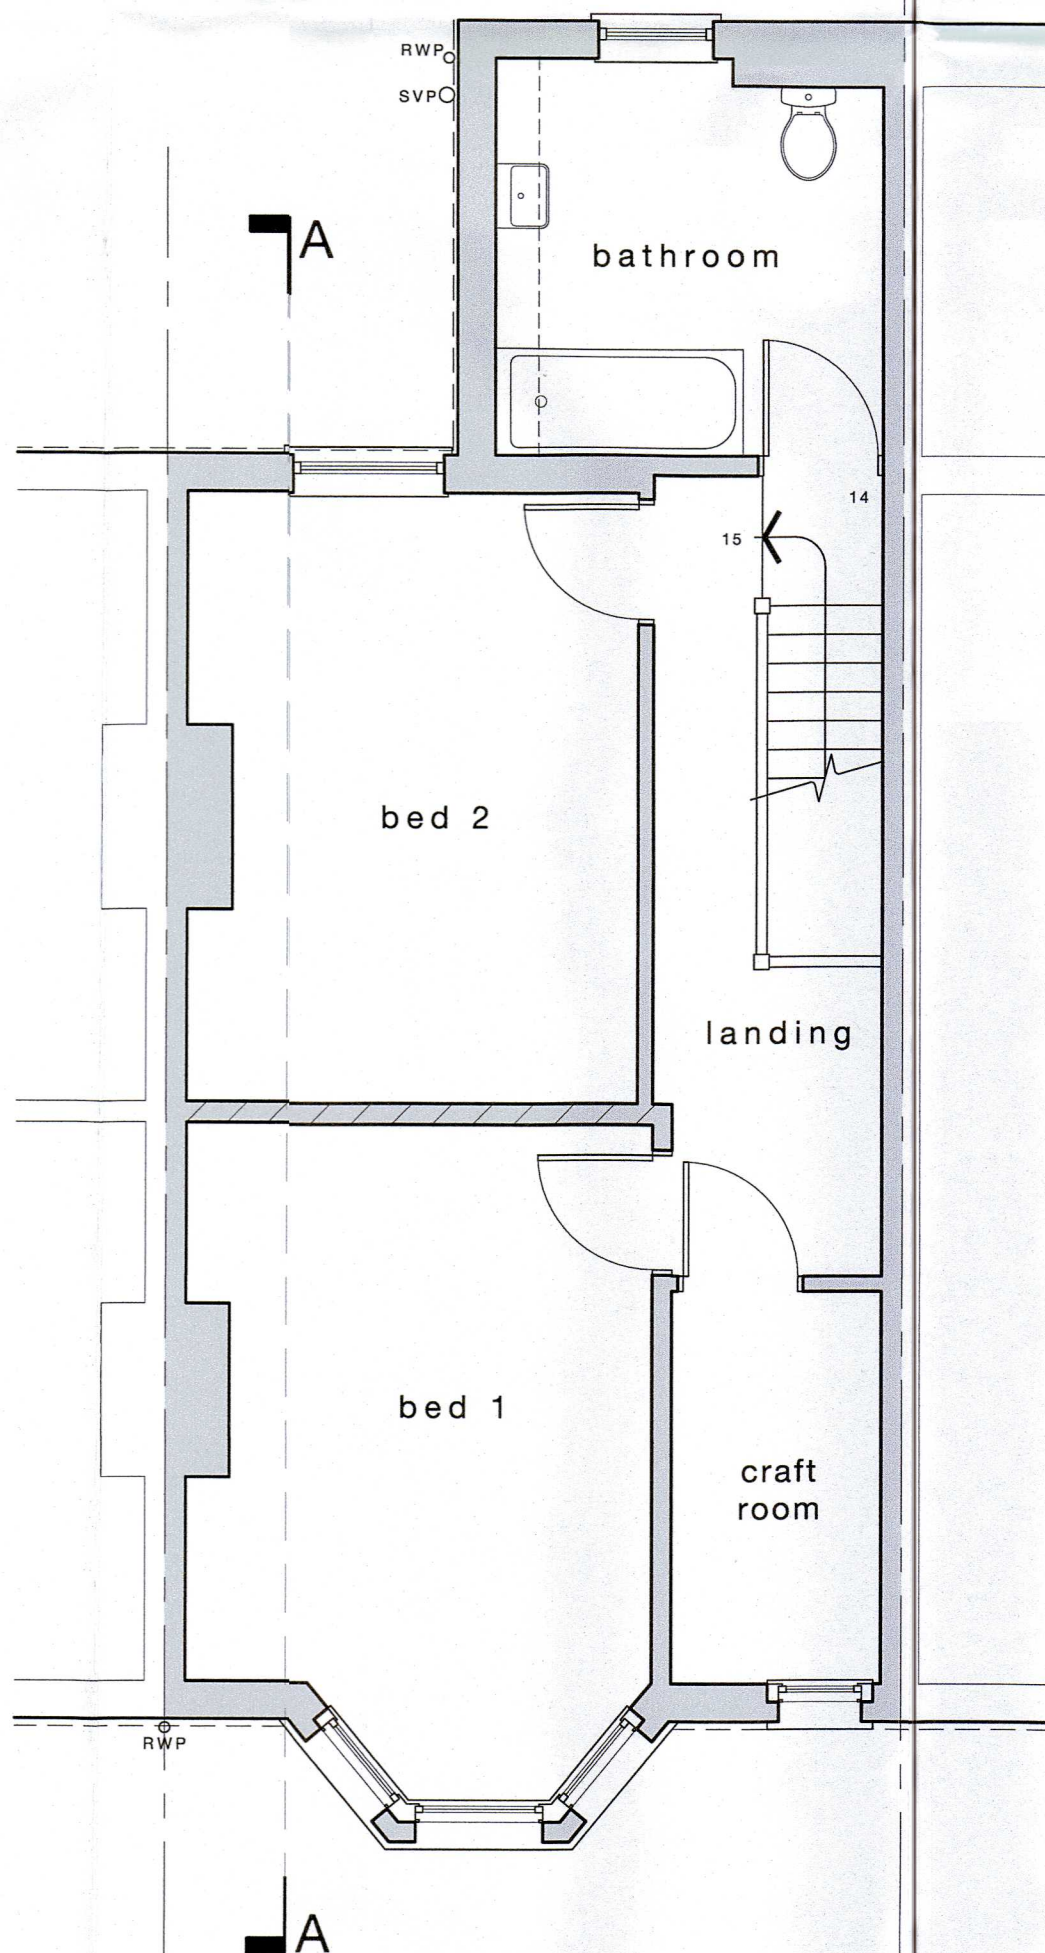

FIRST FLOOR PLAN 1:50

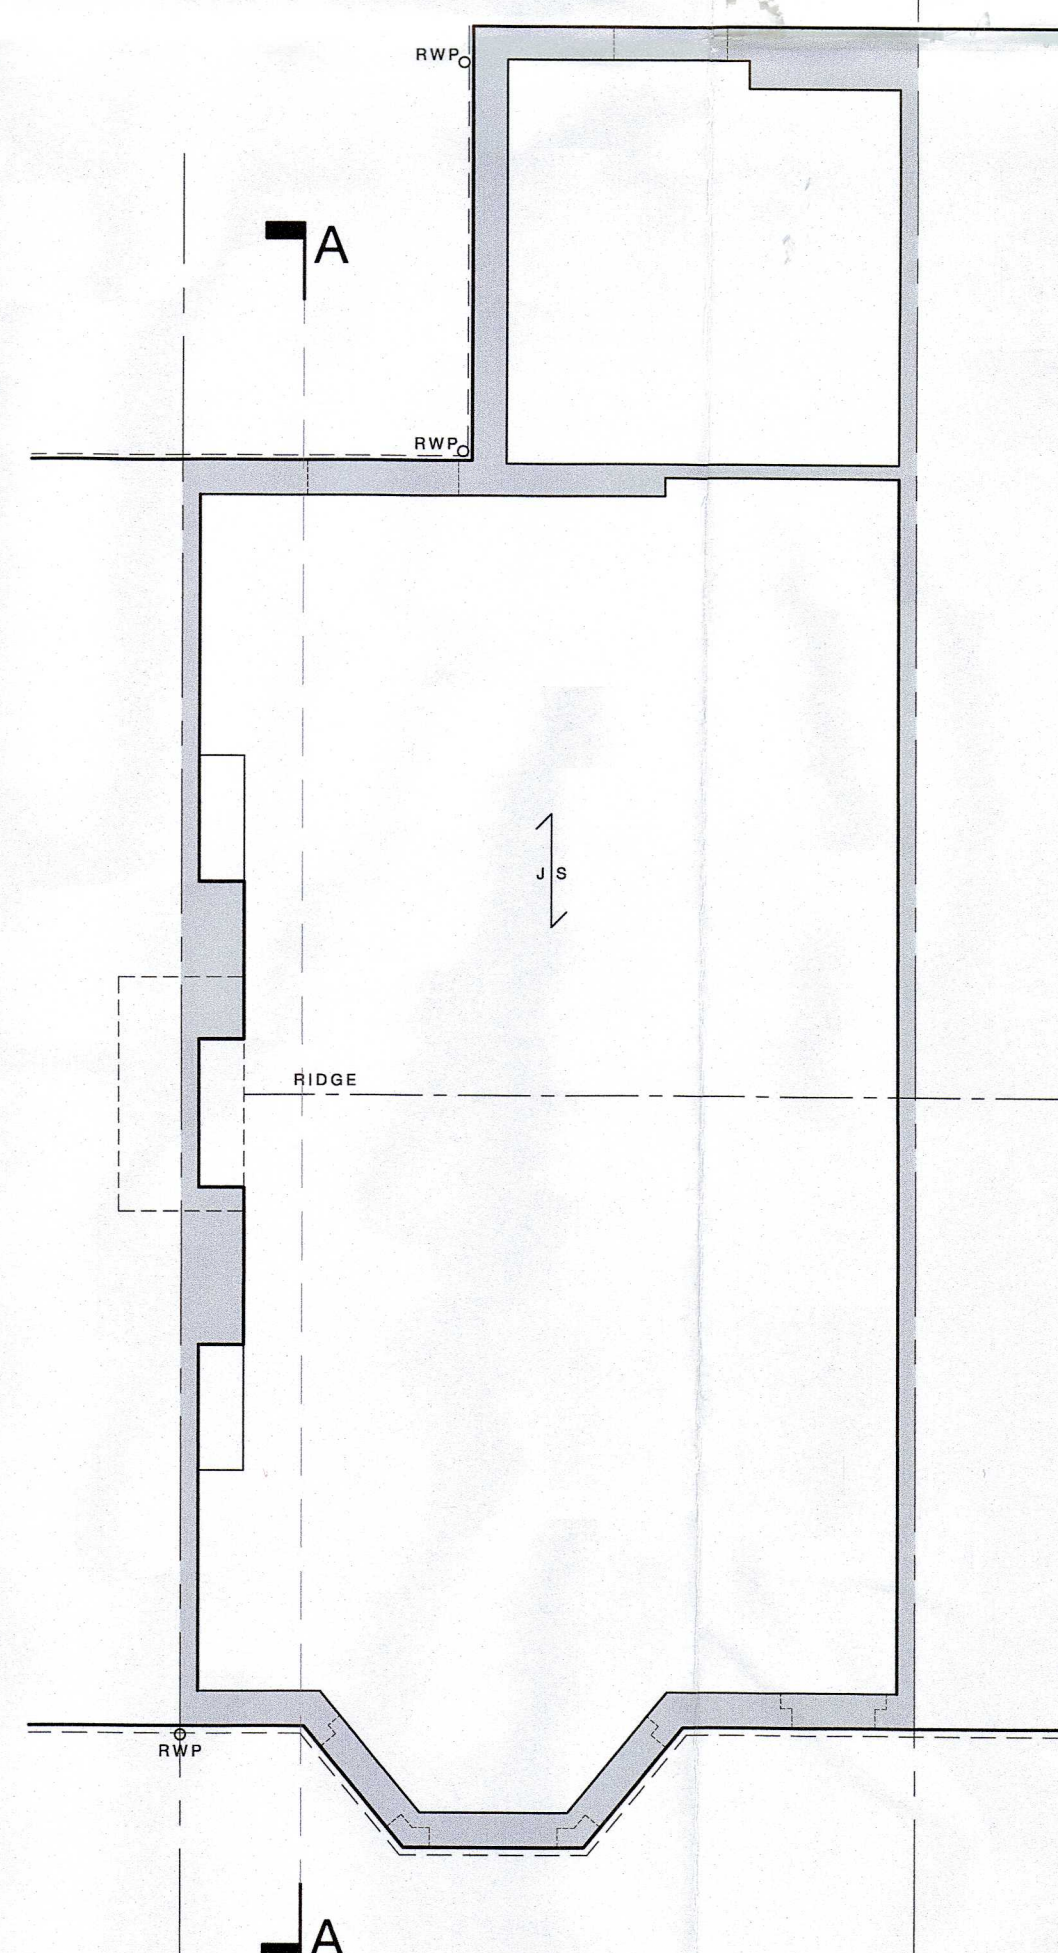


LOFT PLAN 1:50

© copyright

NOTES.

1. ALL DIMENSIONS ARE STRUCTURAL UNLESS NOTED OTHERWISE AND EXPRESSED IN MILLIMETRES. ALL LEVELS ARE EXPRESSED IN METRES.
2. ALL DIMENSIONS AND DETAILS SHOWN ARE TO BE CHECKED ON SITE BY THE BUILDING CONTRACTOR AND ALL RELEVANT CONTRACTORS PRIOR TO COMMENCEMENT OF BUILDING WORKS.
3. WHERE WORK INVOLVES ALTERATIONS TO A PARTY WALL OR CONSTRUCTION CLOSE TO A BOUNDARY IT IS THE CLIENTS RESPONSIBILITY TO COMPLY WITH THE NECESSARY NOTICES ETC. REQUIRED BY 'THE PARTY WALL ETC. ACT 1996'.

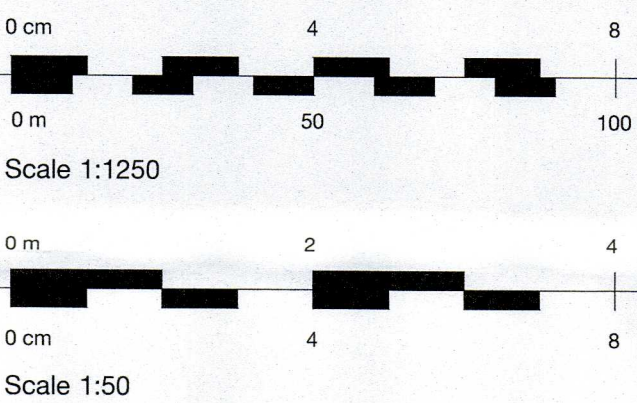

rev	date	by	description
-----	------	----	-------------

drg status LAWFUL USE

client


Hannah & Ryan Collins

project

Loft conversion to:
15 Avenue Road,
Trowbridge,
Wiltshire,
BA14 0AQ

drg title

Existing Plans,
Section & Elevations

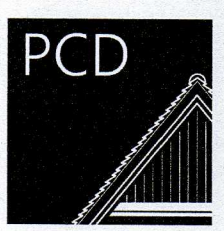

Philip Clifford Design
Architectural and Engineering
Consultants
10 North View
Westbury Park
Bristol
BS8 7DB
Tel: 0117 9706 716
www.philipclifforddesign.co.uk

date	March 2026	scales @ A1
drawn by	MN	checked PC
project no.	A3248	drg no. 01
		approved
		rev