





PROPOSED REAR ELEVATION

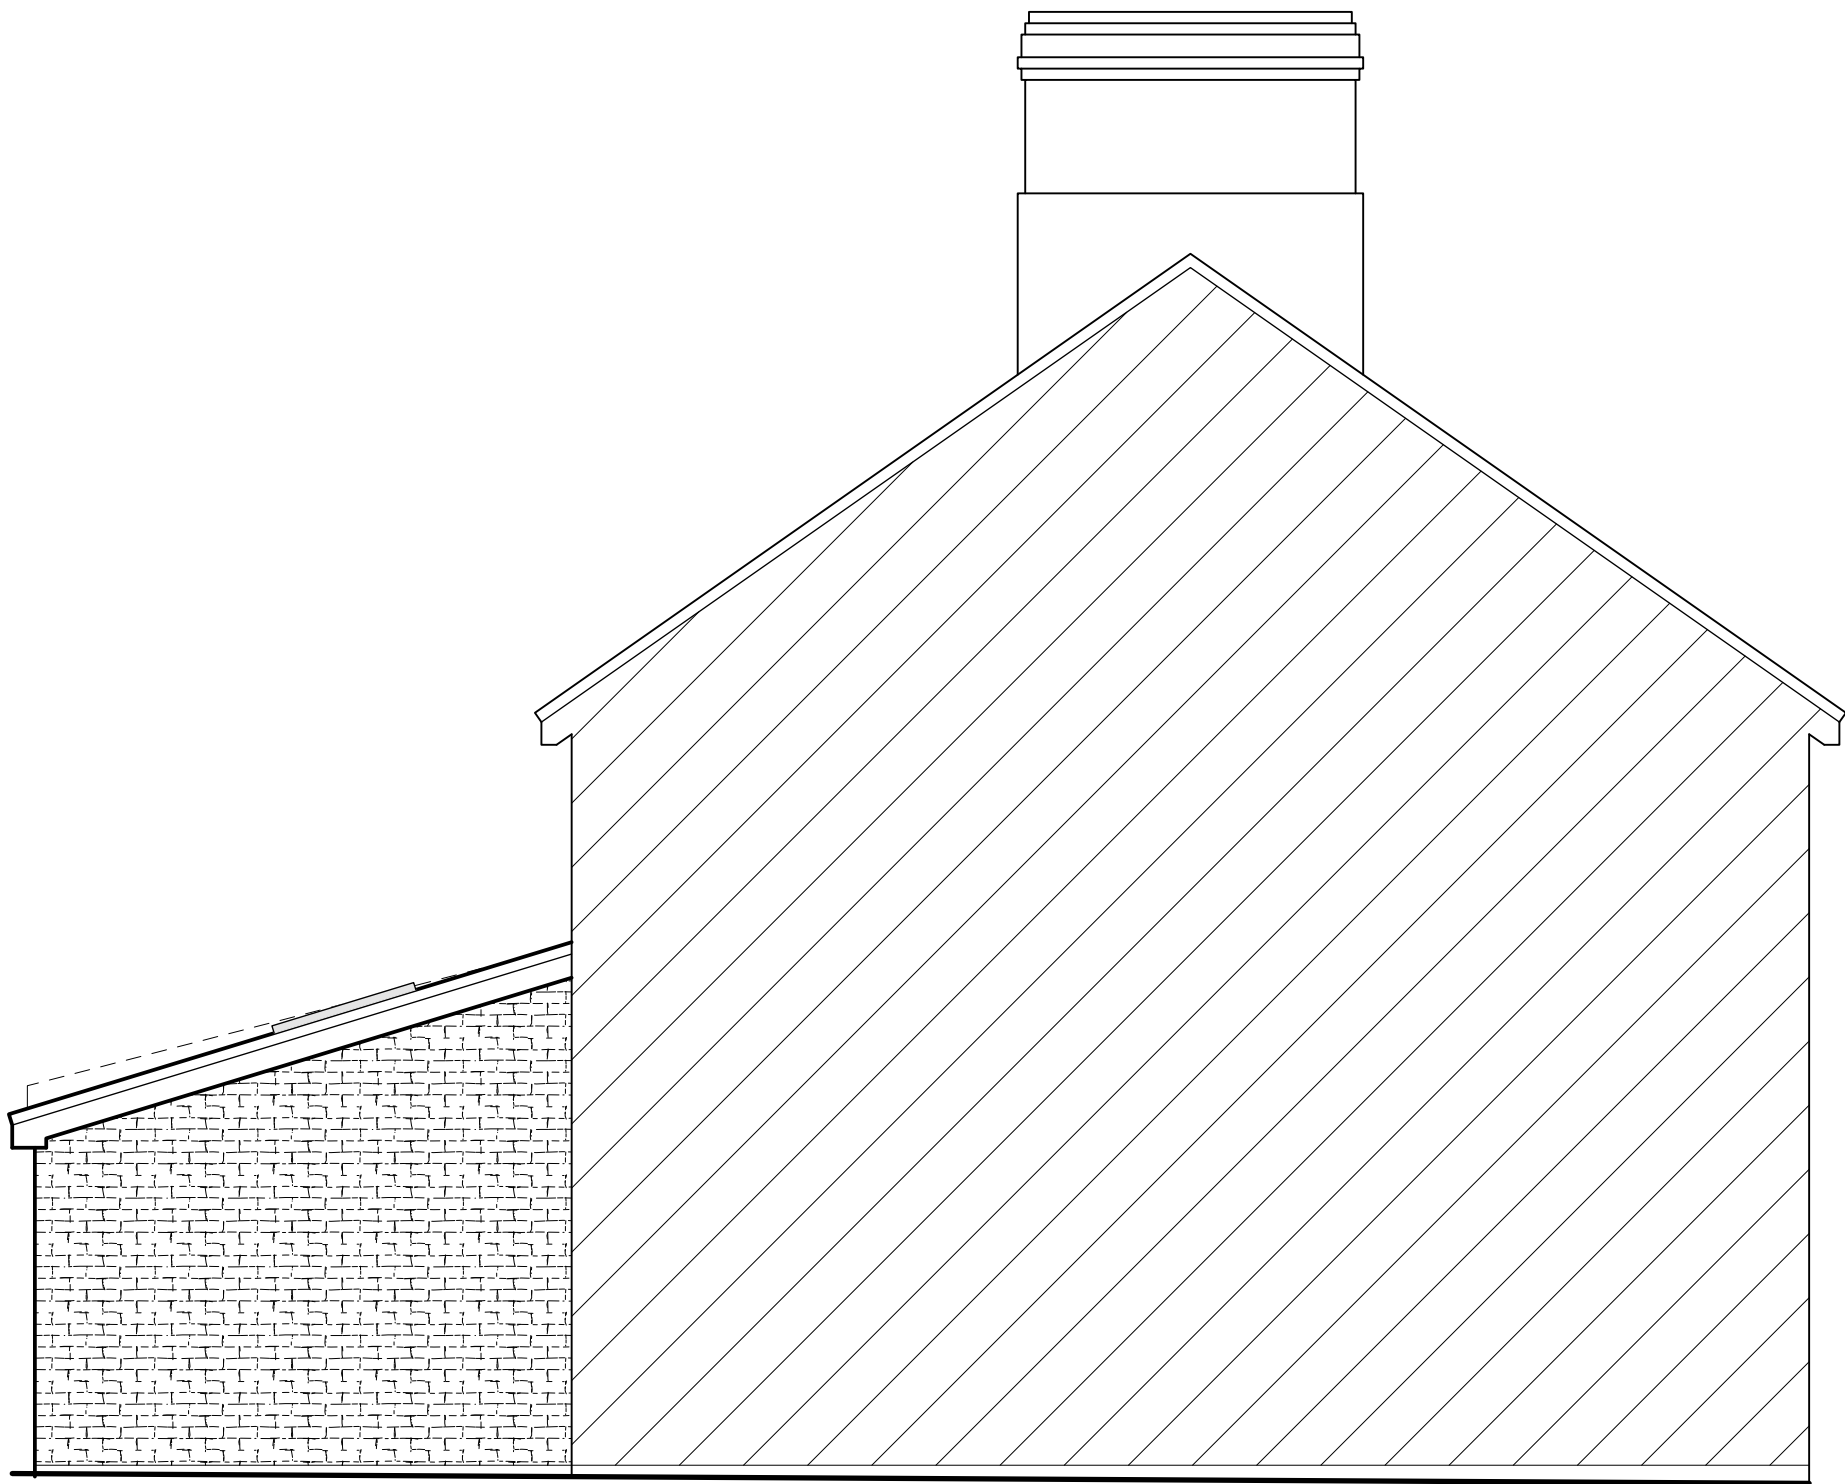


PROPOSED SIDE ELEVATION



PROPOSED SIDE ELEVATION

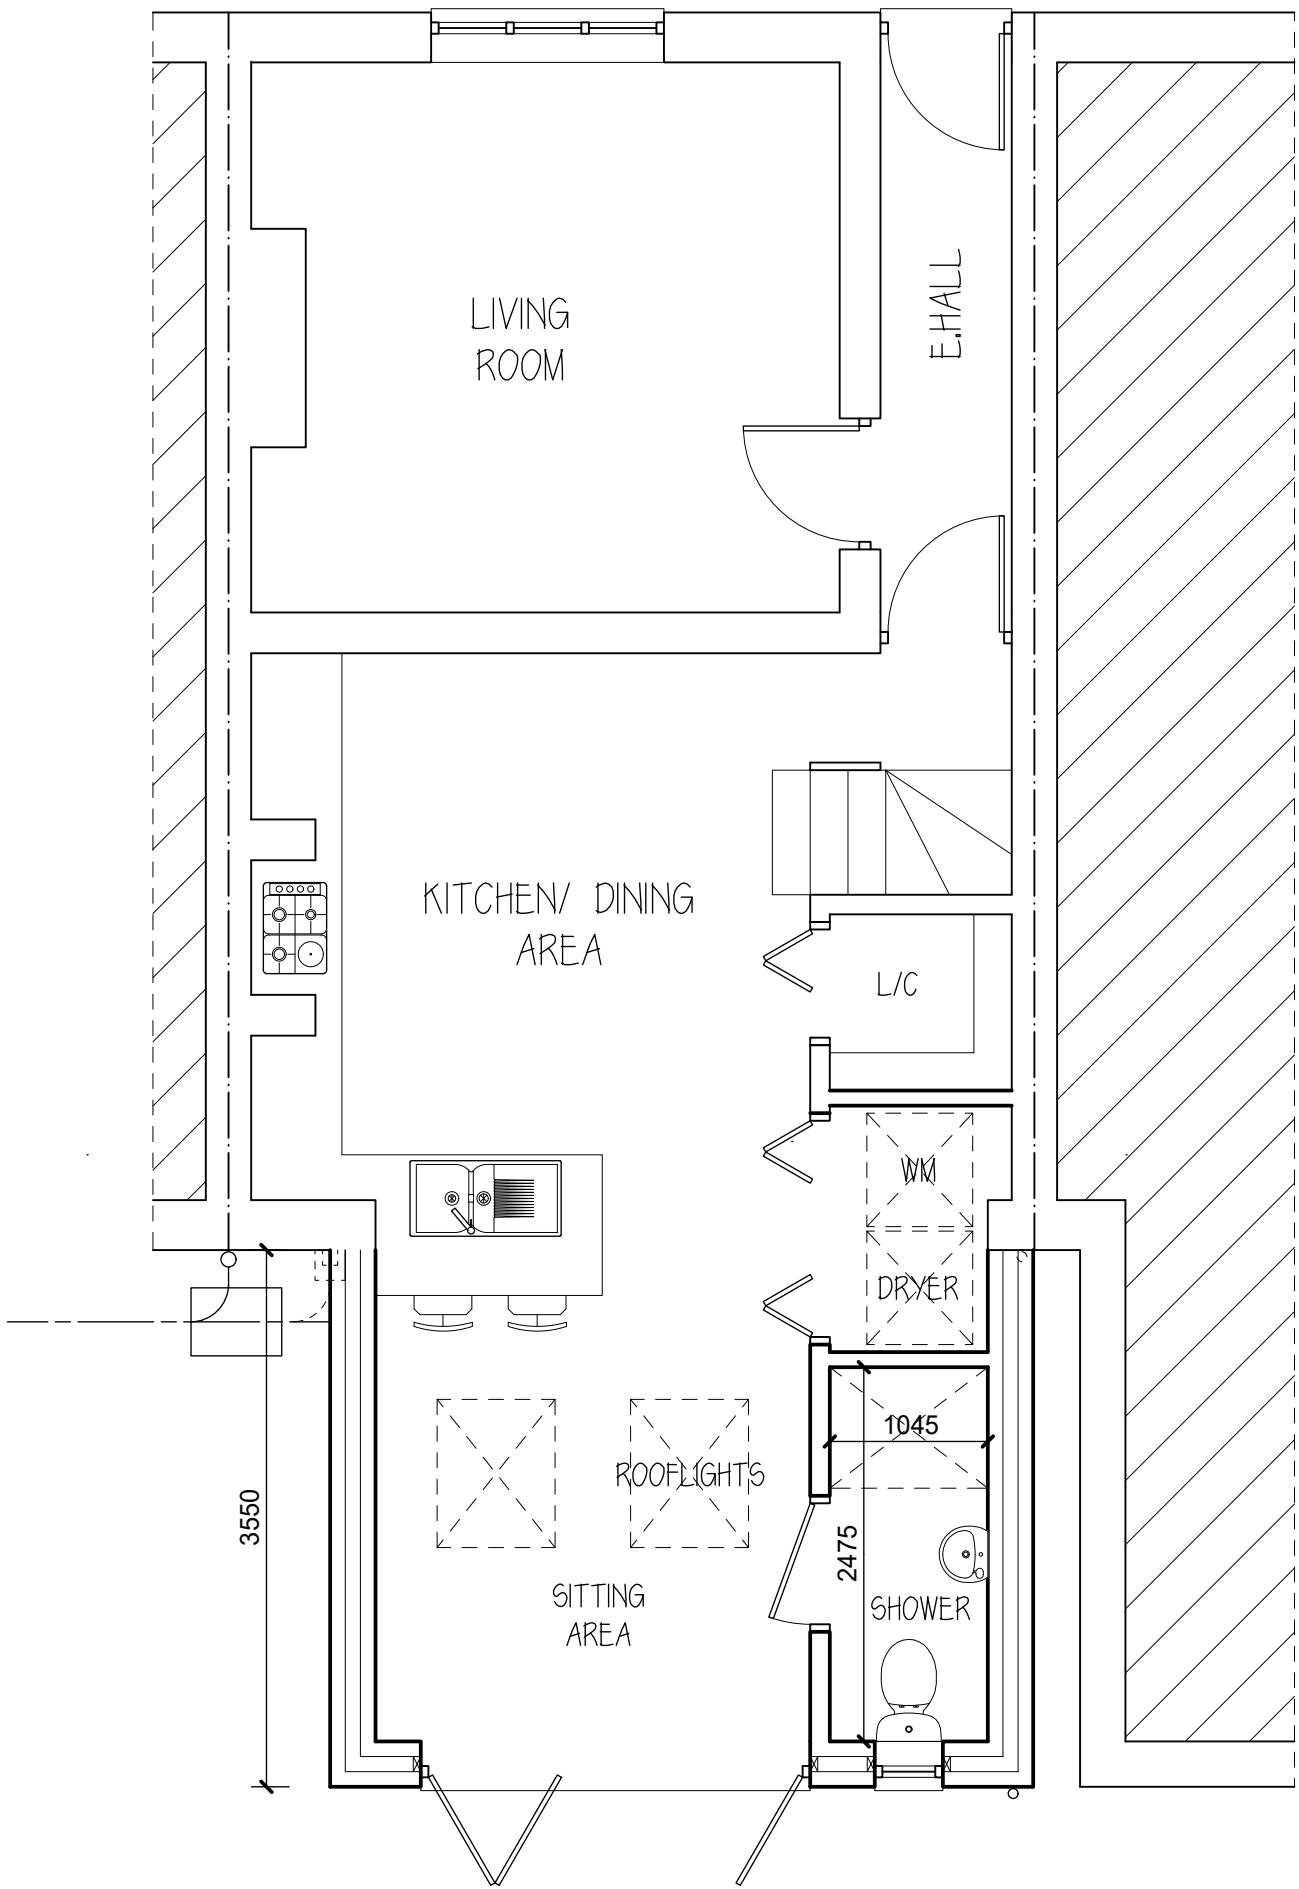

PROPOSED GROUND FLOOR LAOUT

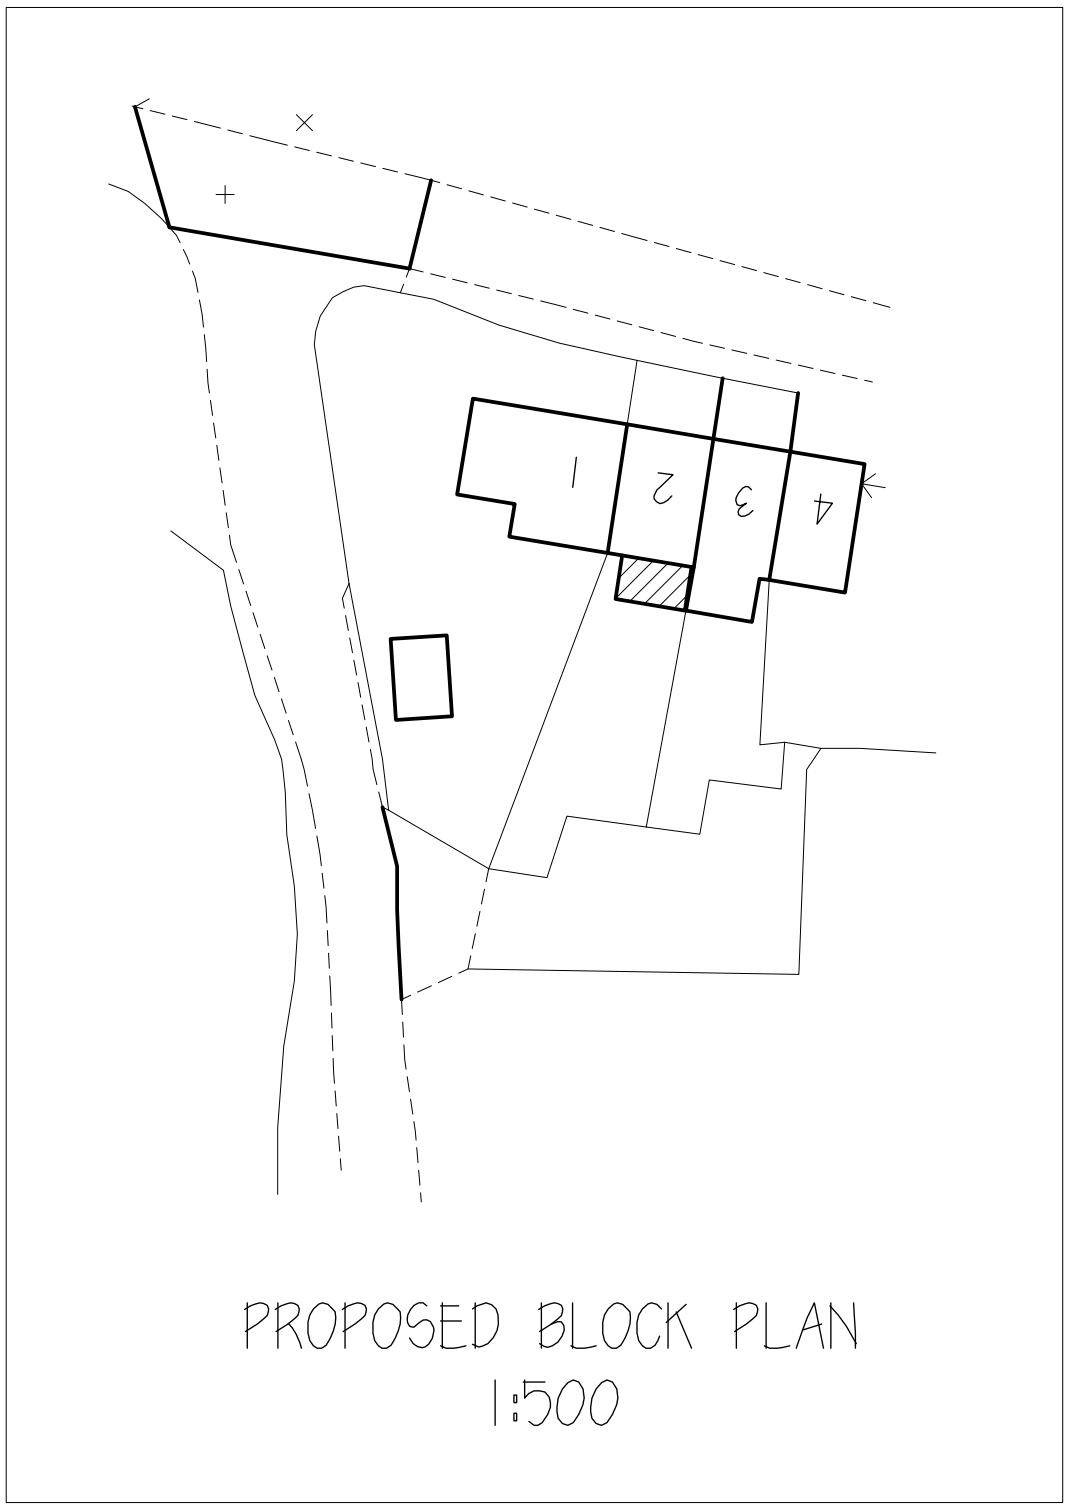

PROPOSED BLOCK PLAN
1:500

SCALE BAR 1:20

0

1

2

3

4

5m

0 2 4 6 8 10m

SCALE BAR 1:100

0 1 2 3 4 5m

SCALE BAR 1:50

0 10 20 30 40 50m

SCALE BAR 1:500

Rev.	Date	Description	By	Chk	App
------	------	-------------	----	-----	-----

Client/Project					
MRS S BRIDGMAN					

Drawing Title					
PROPOSAL AT 2 BOWDEN HILL LACOCK SN15 2PW					

Designed	Drawn	Date	Scale
SK	KK	9 MAR 26	1:50, 1:500
CAD Reference			Size A1

Stephen Kingshott MCABE Katie Kingshott ACABE	
--	--

Stephen Kingshott Building Consultancy Ltd 54 Springdale Ave Broadstone, Poole Dorset BH18 9EX Tel. 07973638931	
---	--

DRAWING NUMBER	REVISION
0218/26 B	