






EXISTING REAR ELEVATION

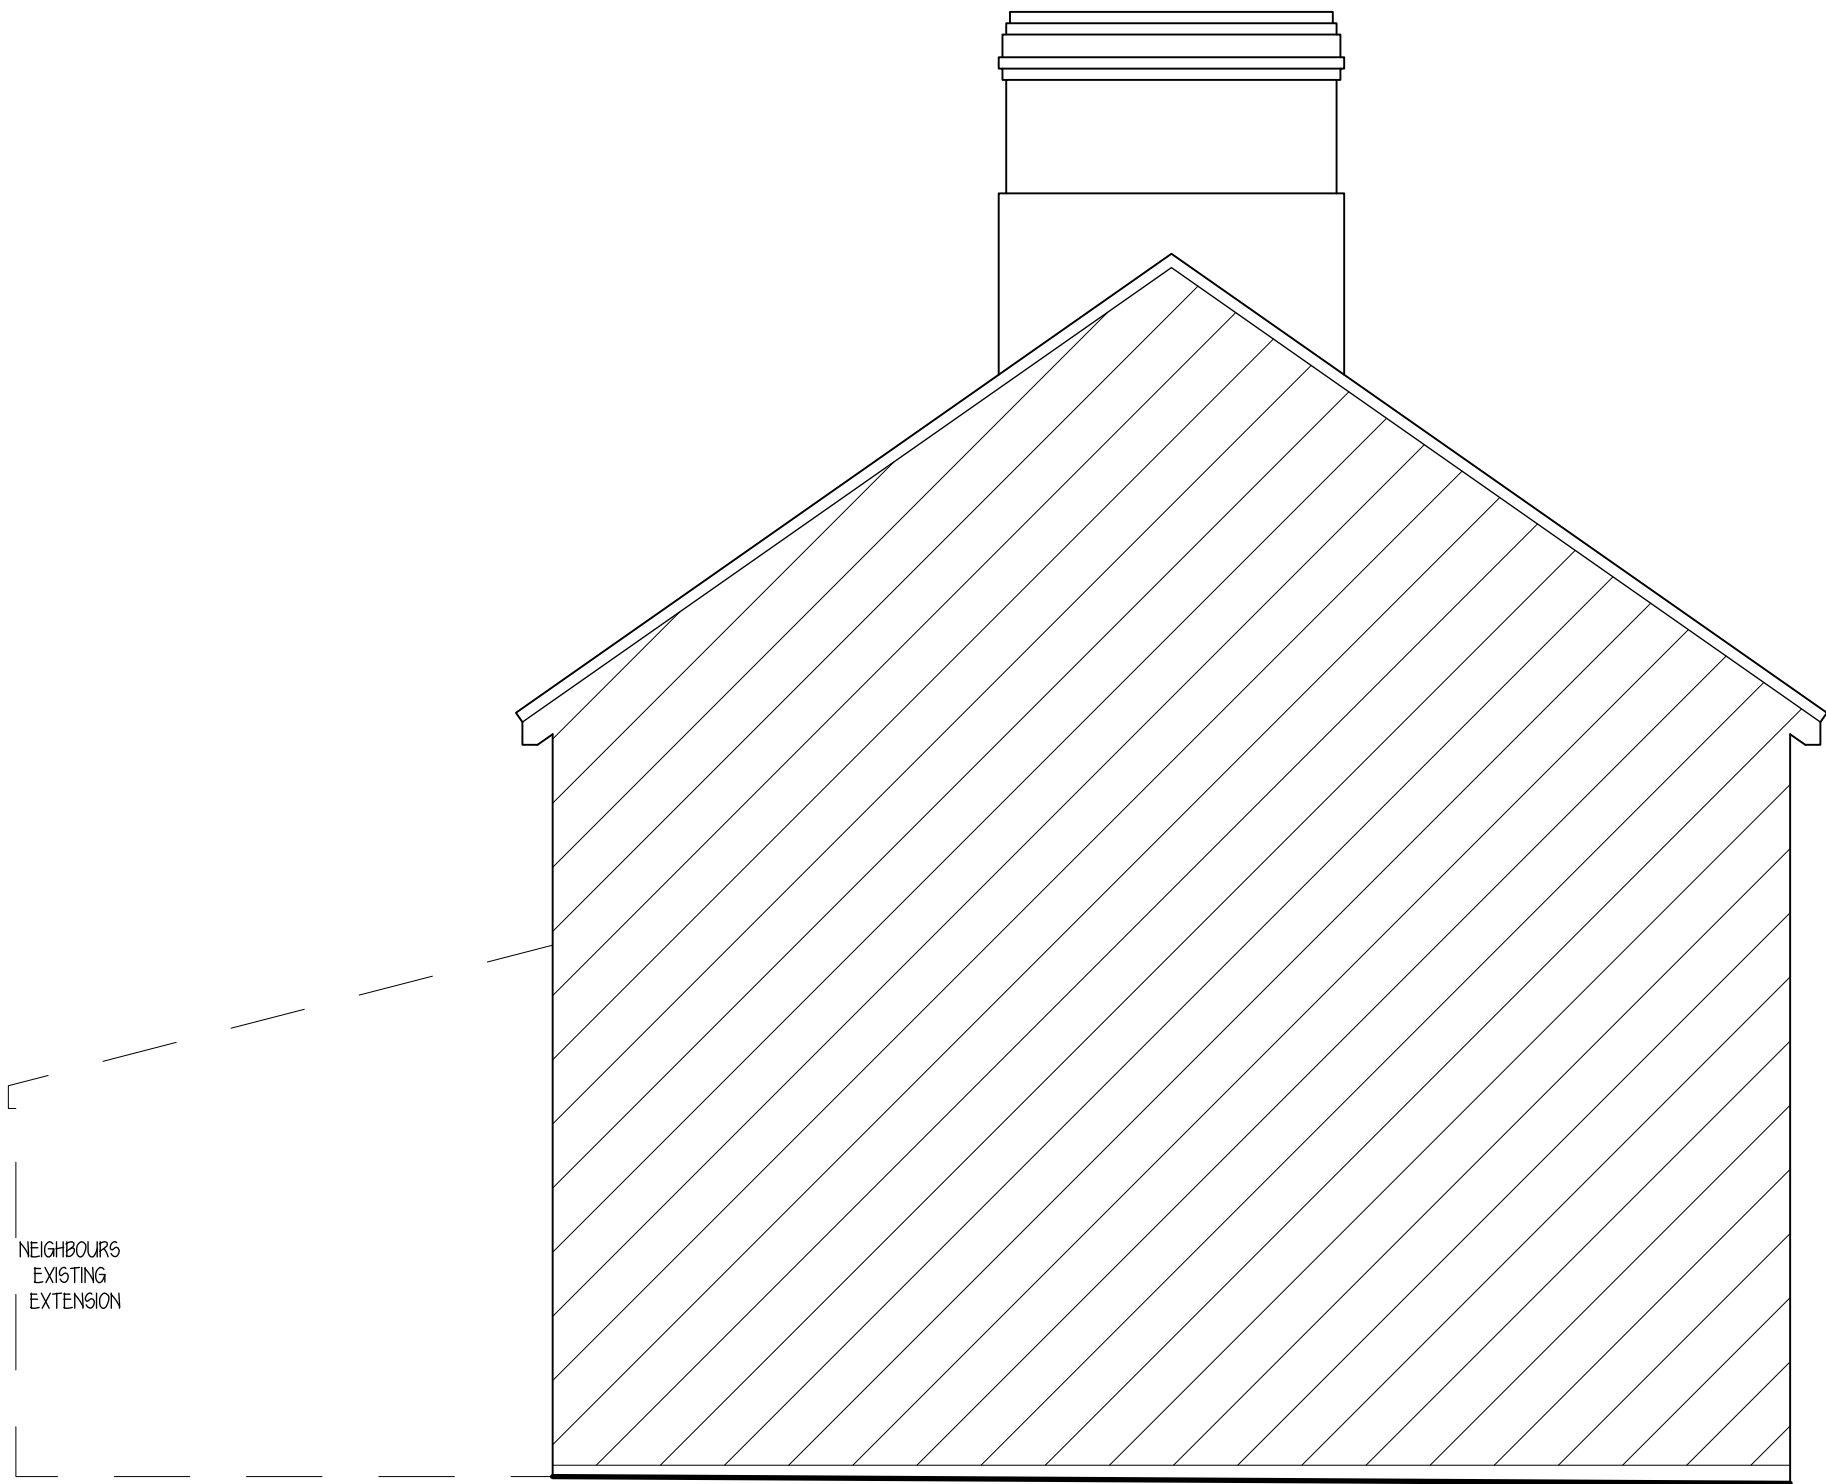

EXISTING SIDE ELEVATION

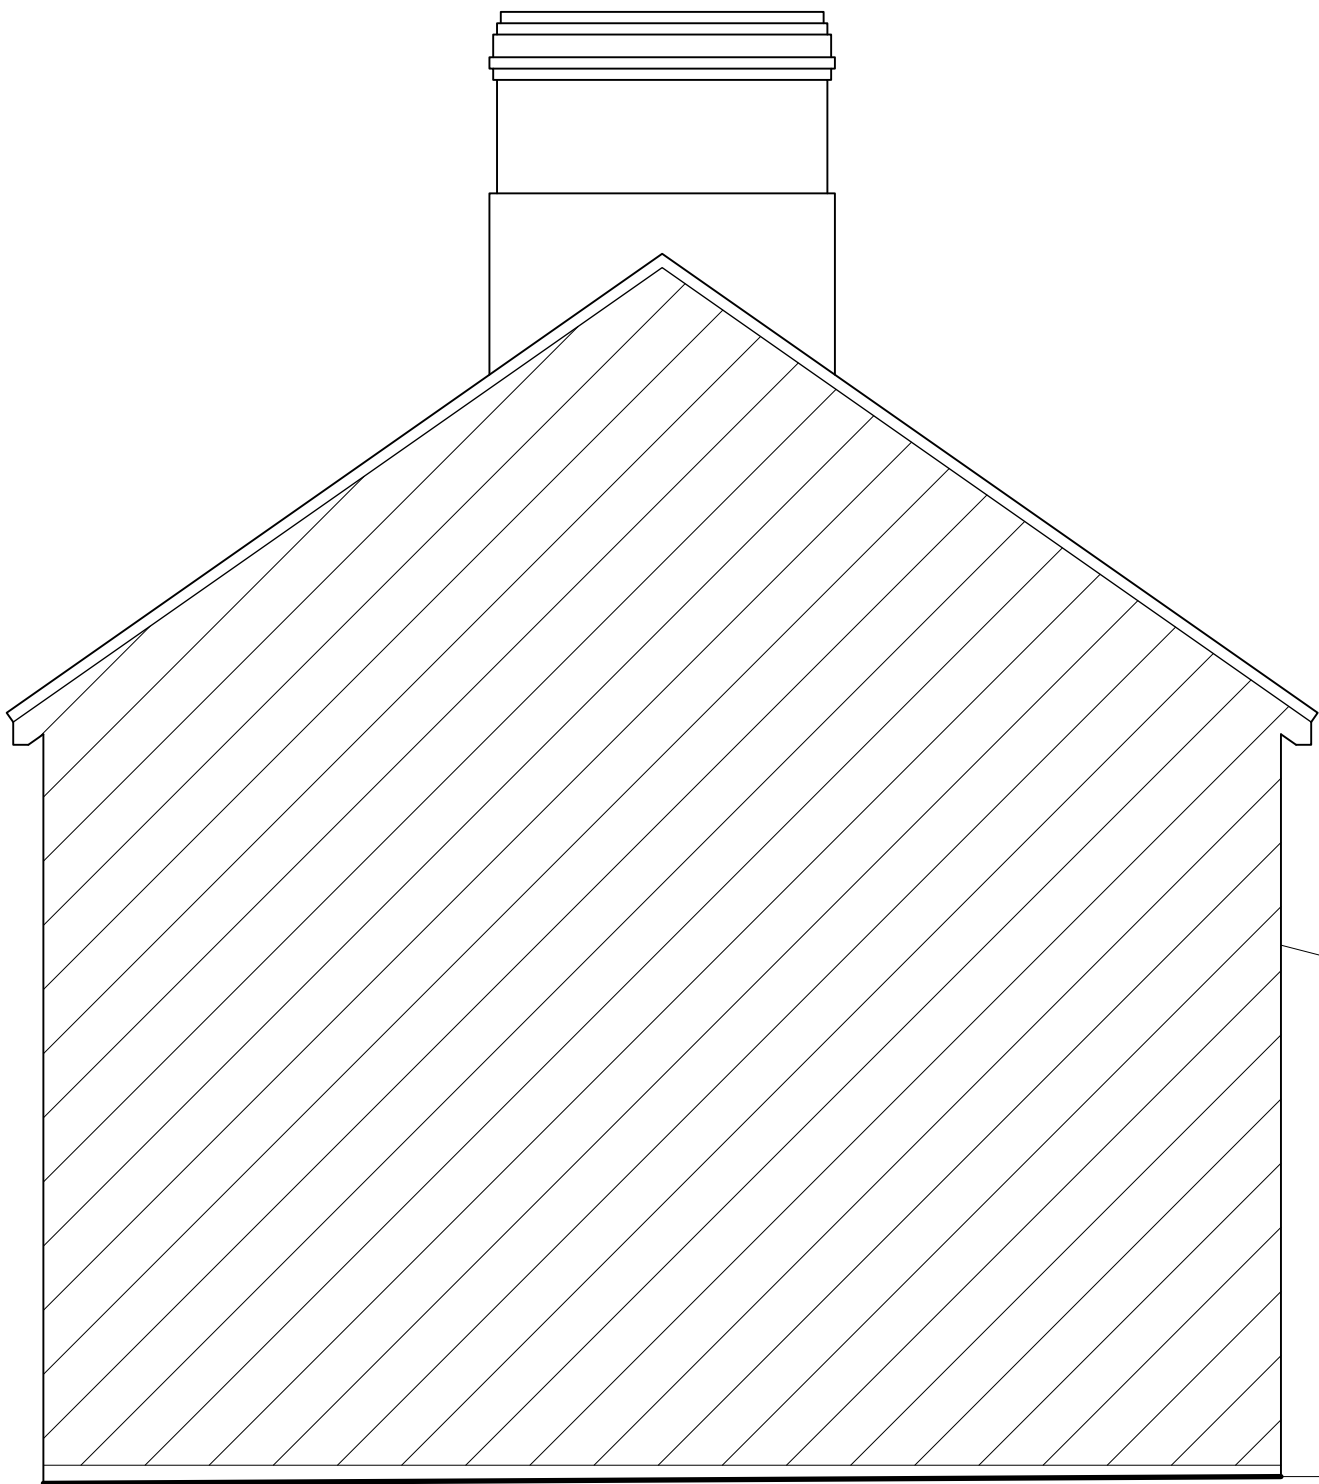

EXISTING SIDE ELEVATION

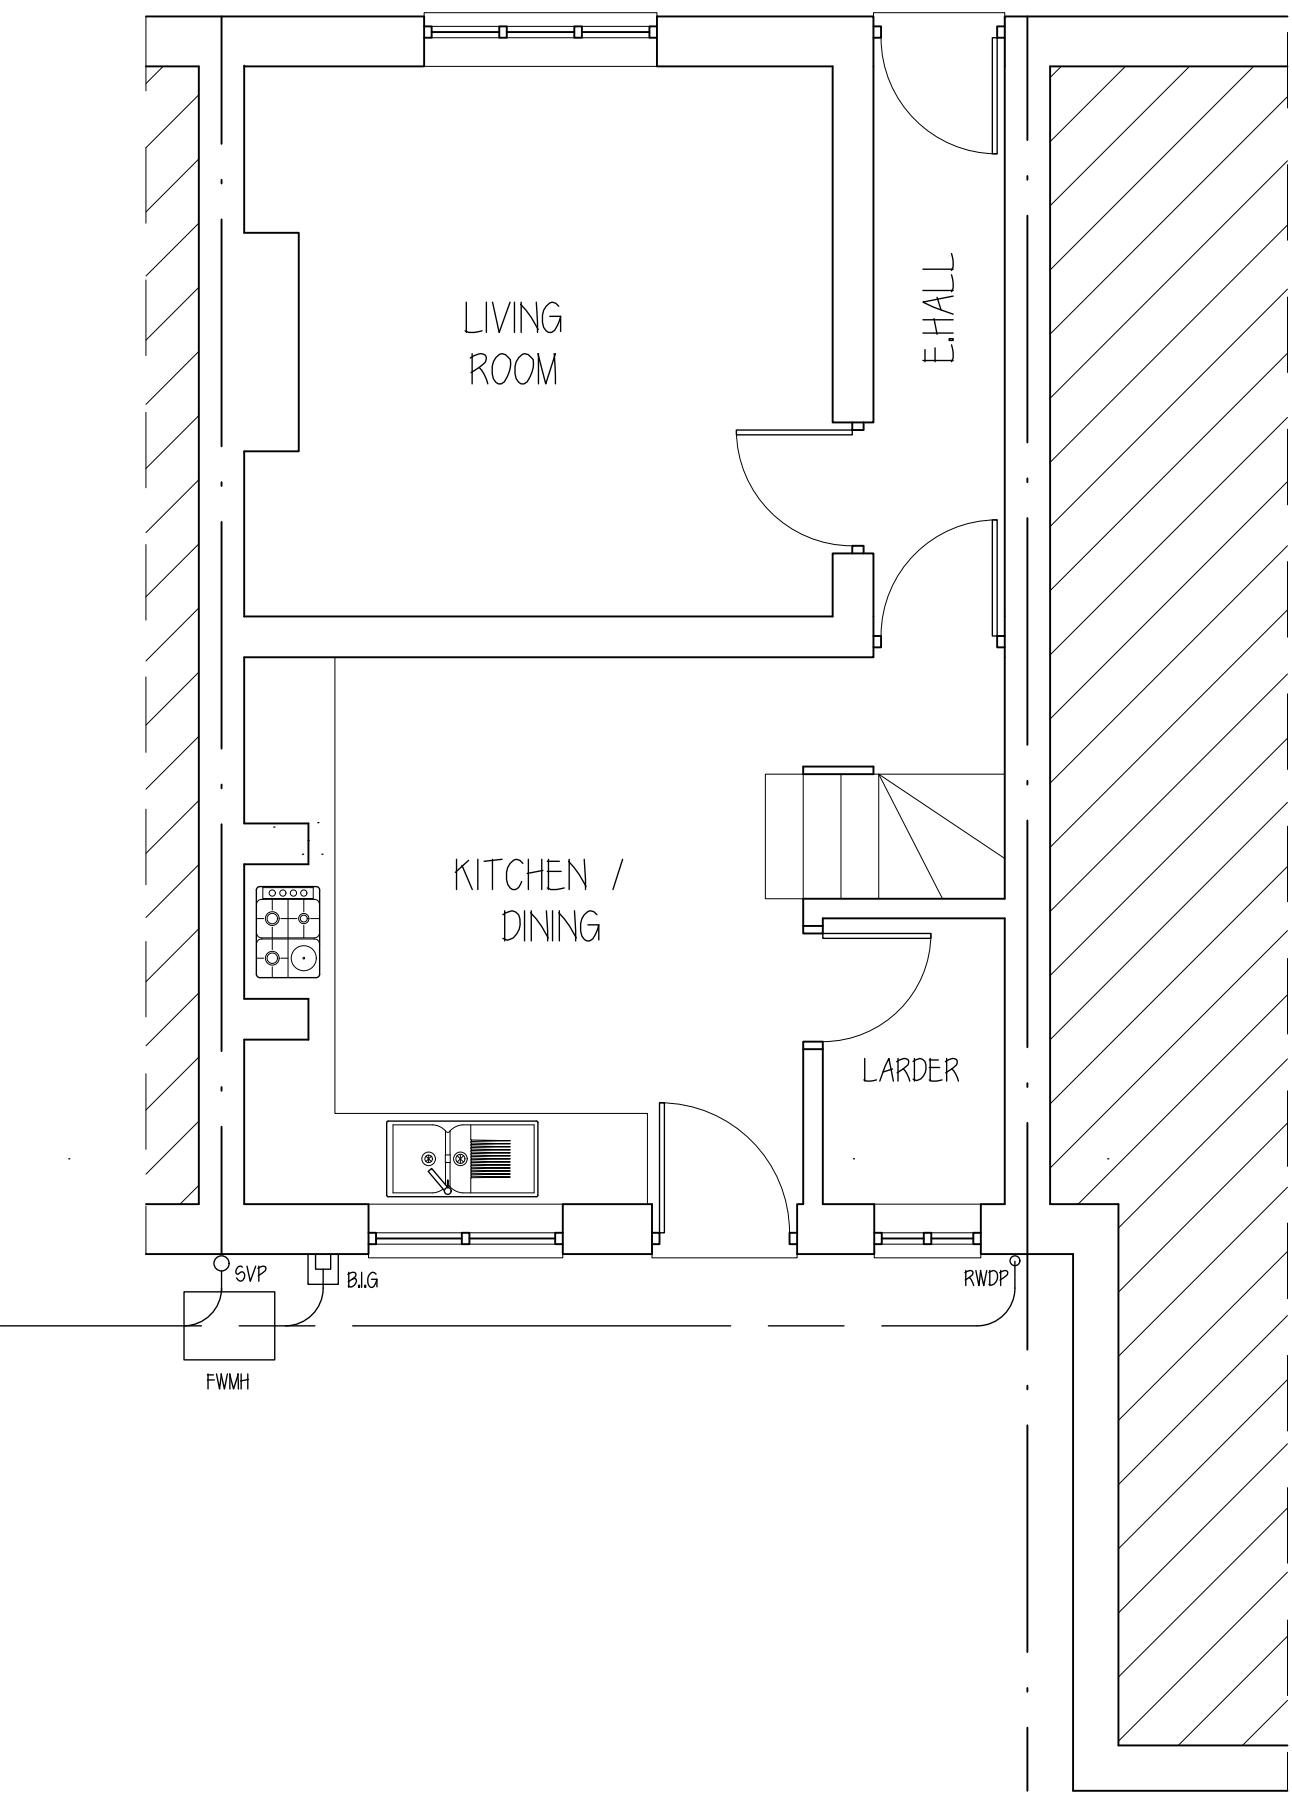

EXISTING GROUND FLOOR LAOUT

Rev.	Date	Description	By	Chk	App
------	------	-------------	----	-----	-----

Client/Project	MRS S BRIDGMAN
----------------	----------------

Drawing Title	SURVEY AT 2 BOWDEN HILL LACOCK SN15 2PW
---------------	--

Designed SK	Drawn KK	Date 6 MAR 26	Scale 1:50
CAD Reference			Size A1

Stephen Kingshott MCABE Katie Kingshott ACABE
--

Stephen Kingshott Building Consultancy Ltd 54 Springdale Ave Broadstone, Poole Dorset BH18 9EX Tel. 07973638931

DRAWING NUMBER 0218/26 A	REVISION
-----------------------------	----------

SCALE BAR 1:20

5m



SCALE BAR 1:100

SCALE BAR 1:50

SCALE BAR 1:500