



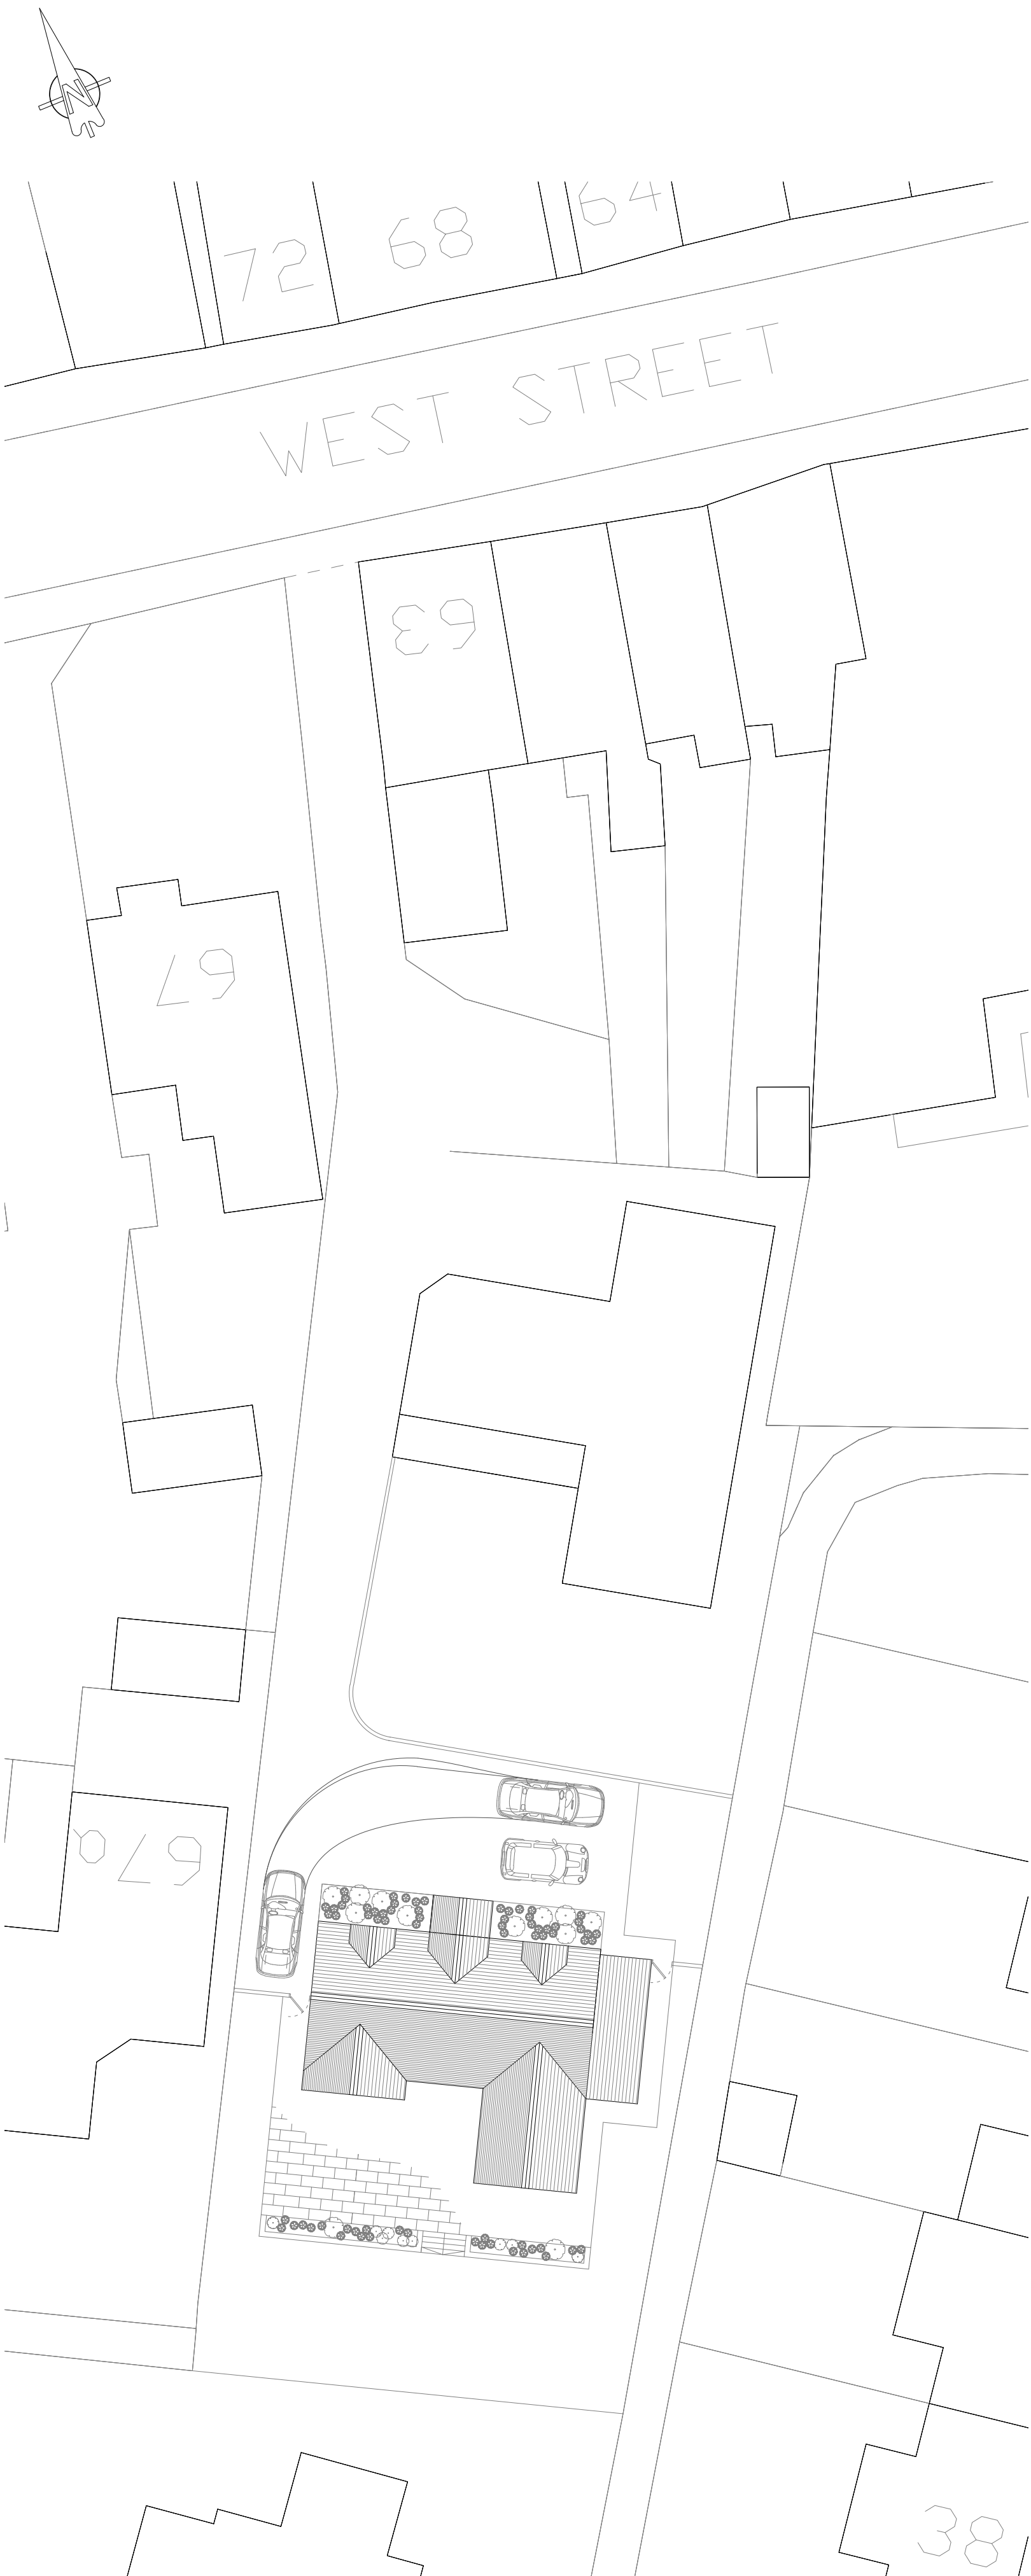


Block Plan
As Proposed

scale 1:100
0 2m 4m 6m

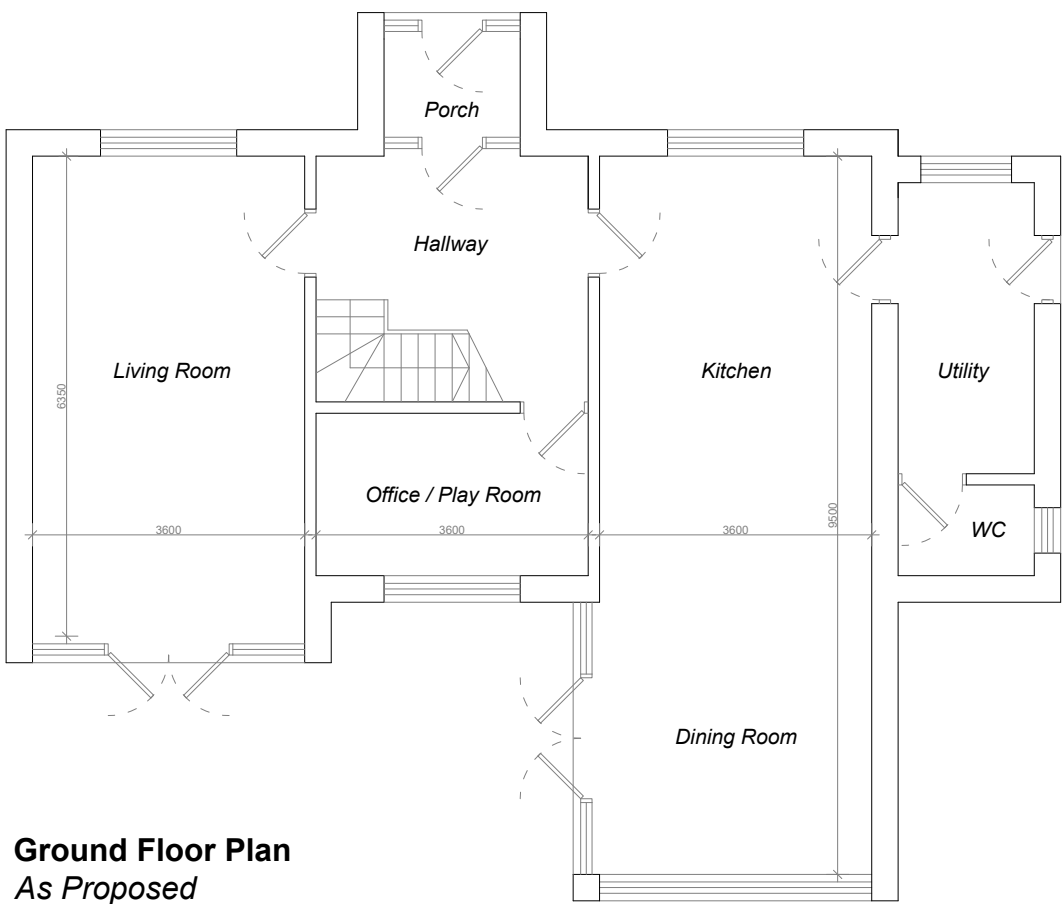

Ground Floor Plan
As Proposed

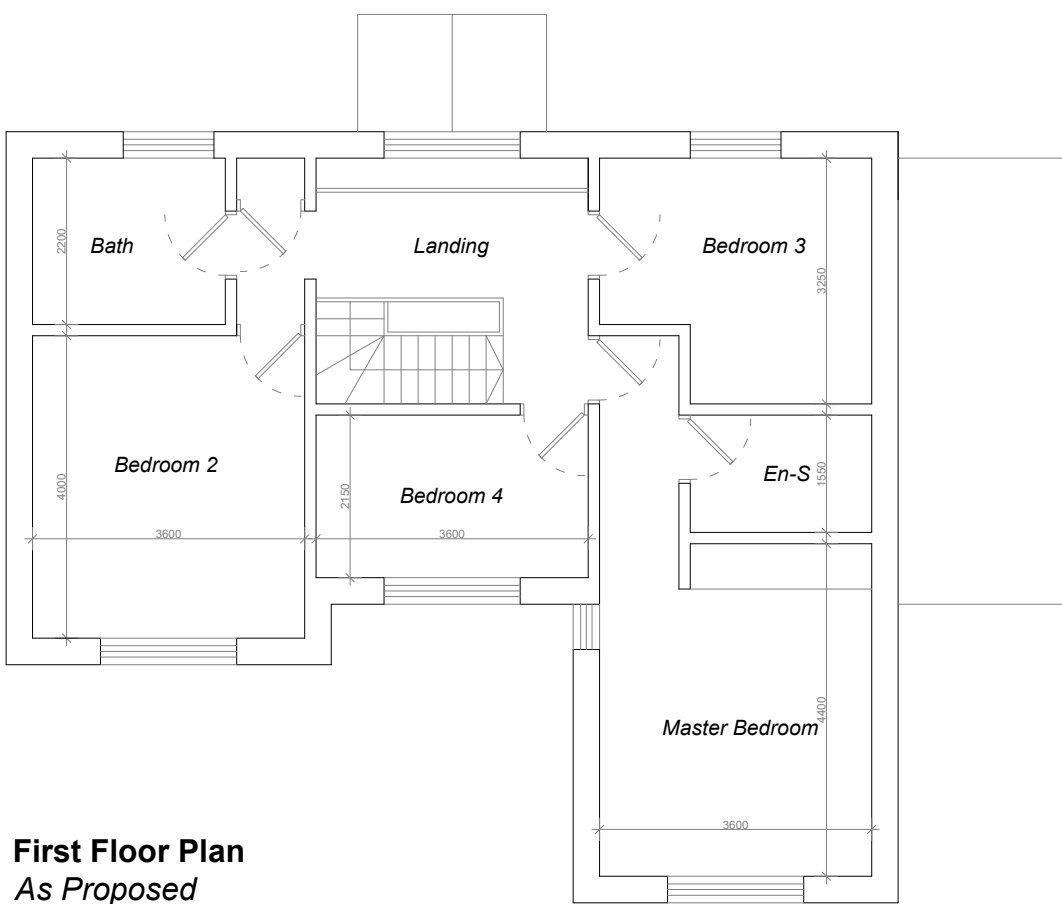

First Floor Plan
As Proposed



Front Elevation
As Proposed

Proposed Dwelling

4-bedroom detached house

Schedule of Materials

Walls	Brick / timber cladding / render
Roof	Tile
Windows	PPC aluminium
Doors	PPC aluminium
RWP's	uPVC
Fascias	uPVC

Floor Area

GIA	165 m ²
Foofprint	108 m ²

ARCHITECT	DATE	CLIENT	REVISION	DESIGNER	CHECKED
BUILD ARCHITECTS	22/10/25	Client review - Utility / WC / Office amended	CM	ME	
www.build-architects.co.uk	22/10/25	Client review	ME	ME	
studio@build-architects.co.uk	REV	DATE	DESCRIPTION	DRAWN	CHECKED
07977 582048					
• Architecture					
• Landscape					
• Interiors					
• Historic Buildings					
• Masterplanning					
This drawing is copyright of the Architect and shall not be reproduced without permission.					
Check all dimensions and report any errors, or omissions.					
Responsibility for setting out rests with the contractor, all dimensions & setting out to be checked on site prior to commencement of works.					
ME	ME				
2025 / 059					
PP 020	A				
2025	1:200 & 1:100 @ A2				
ME	ME				
2025	2025				