



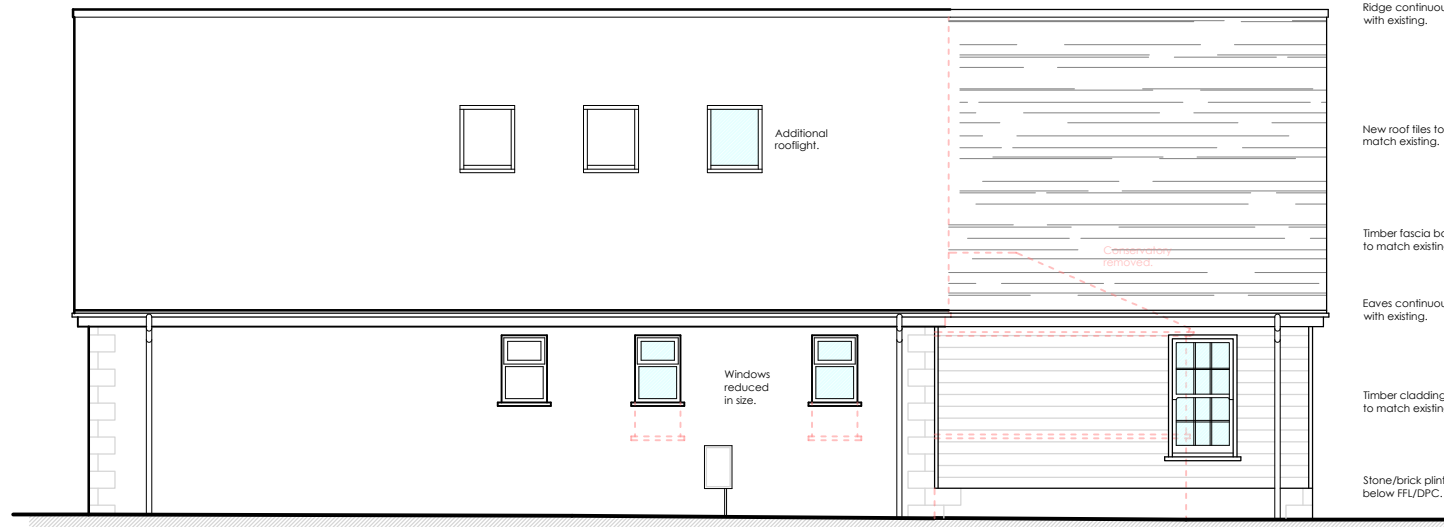


South East Elevation 1:100



North East Elevation 1:100

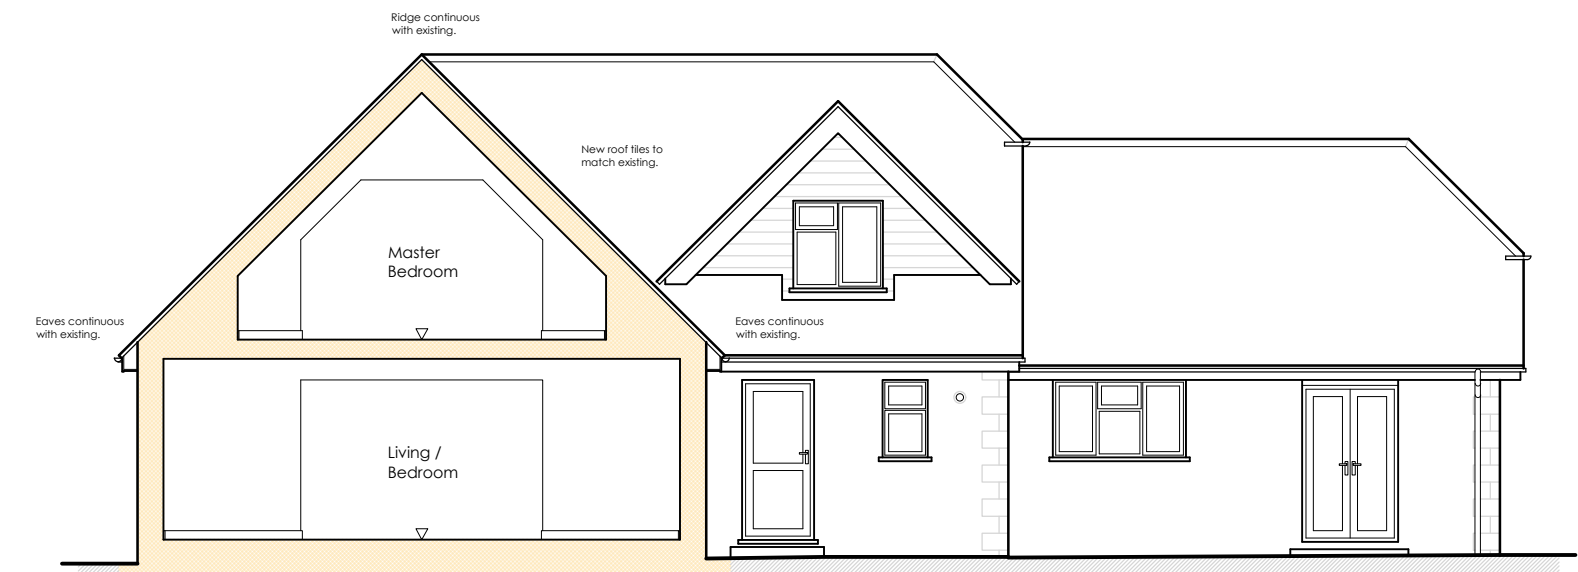


Section A - A 1:100

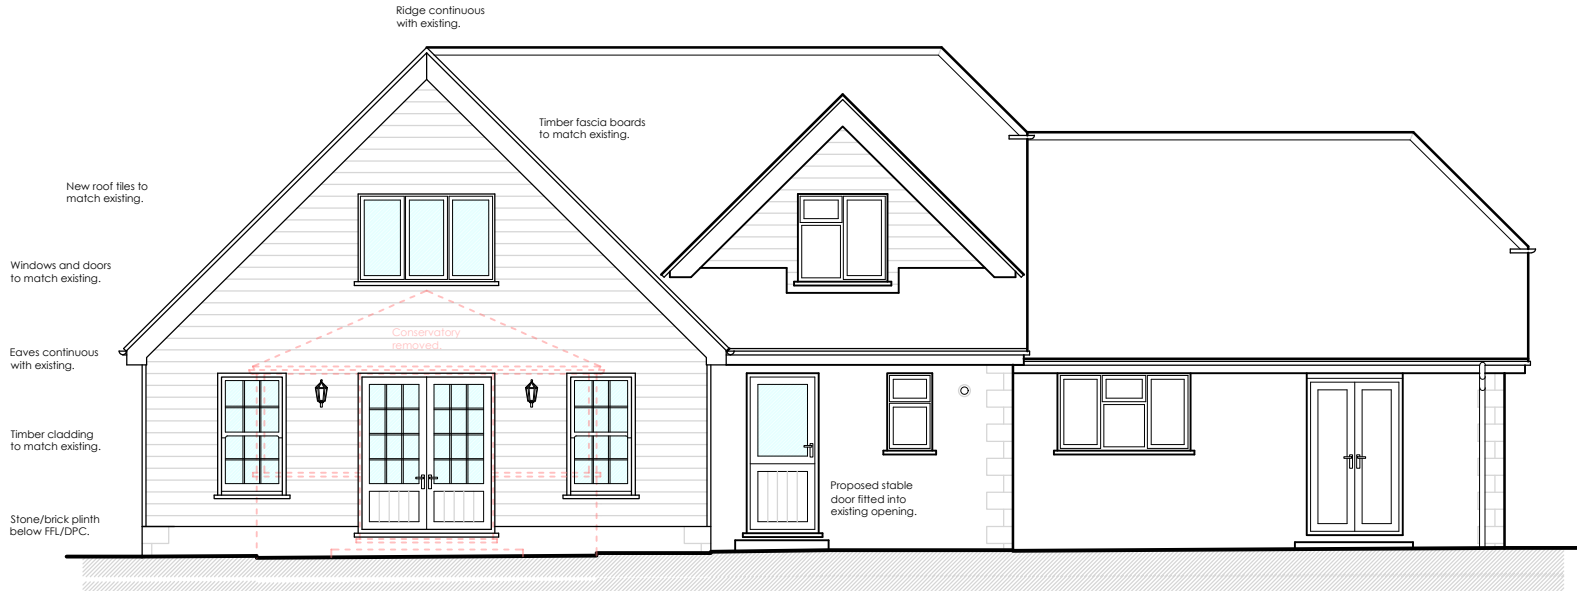


North West Elevation 1:100




South West Elevation 1:100

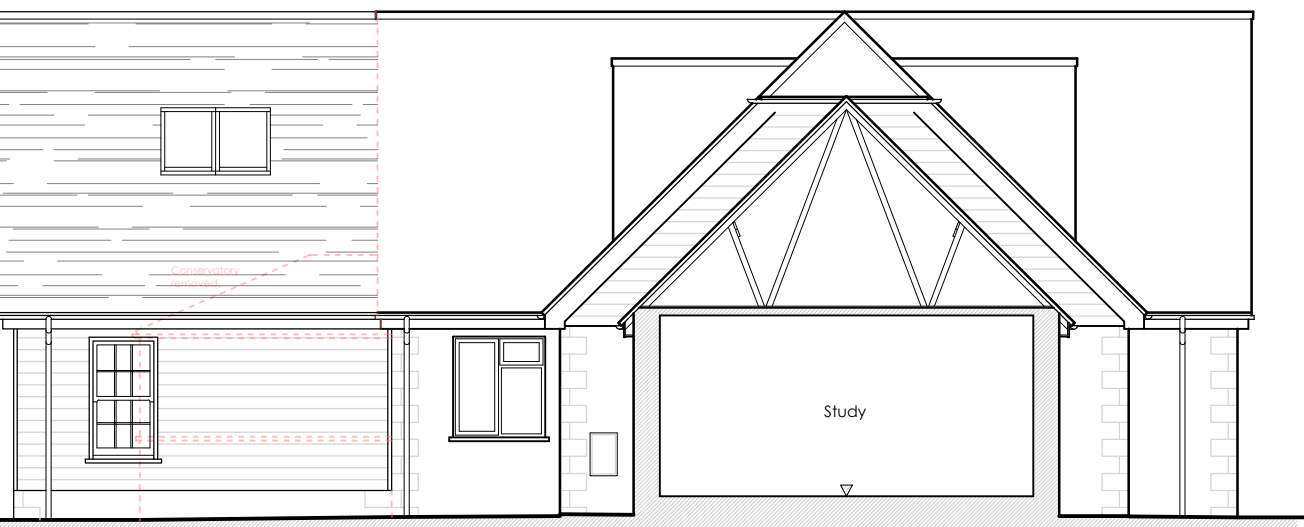


Section B - B 1:100

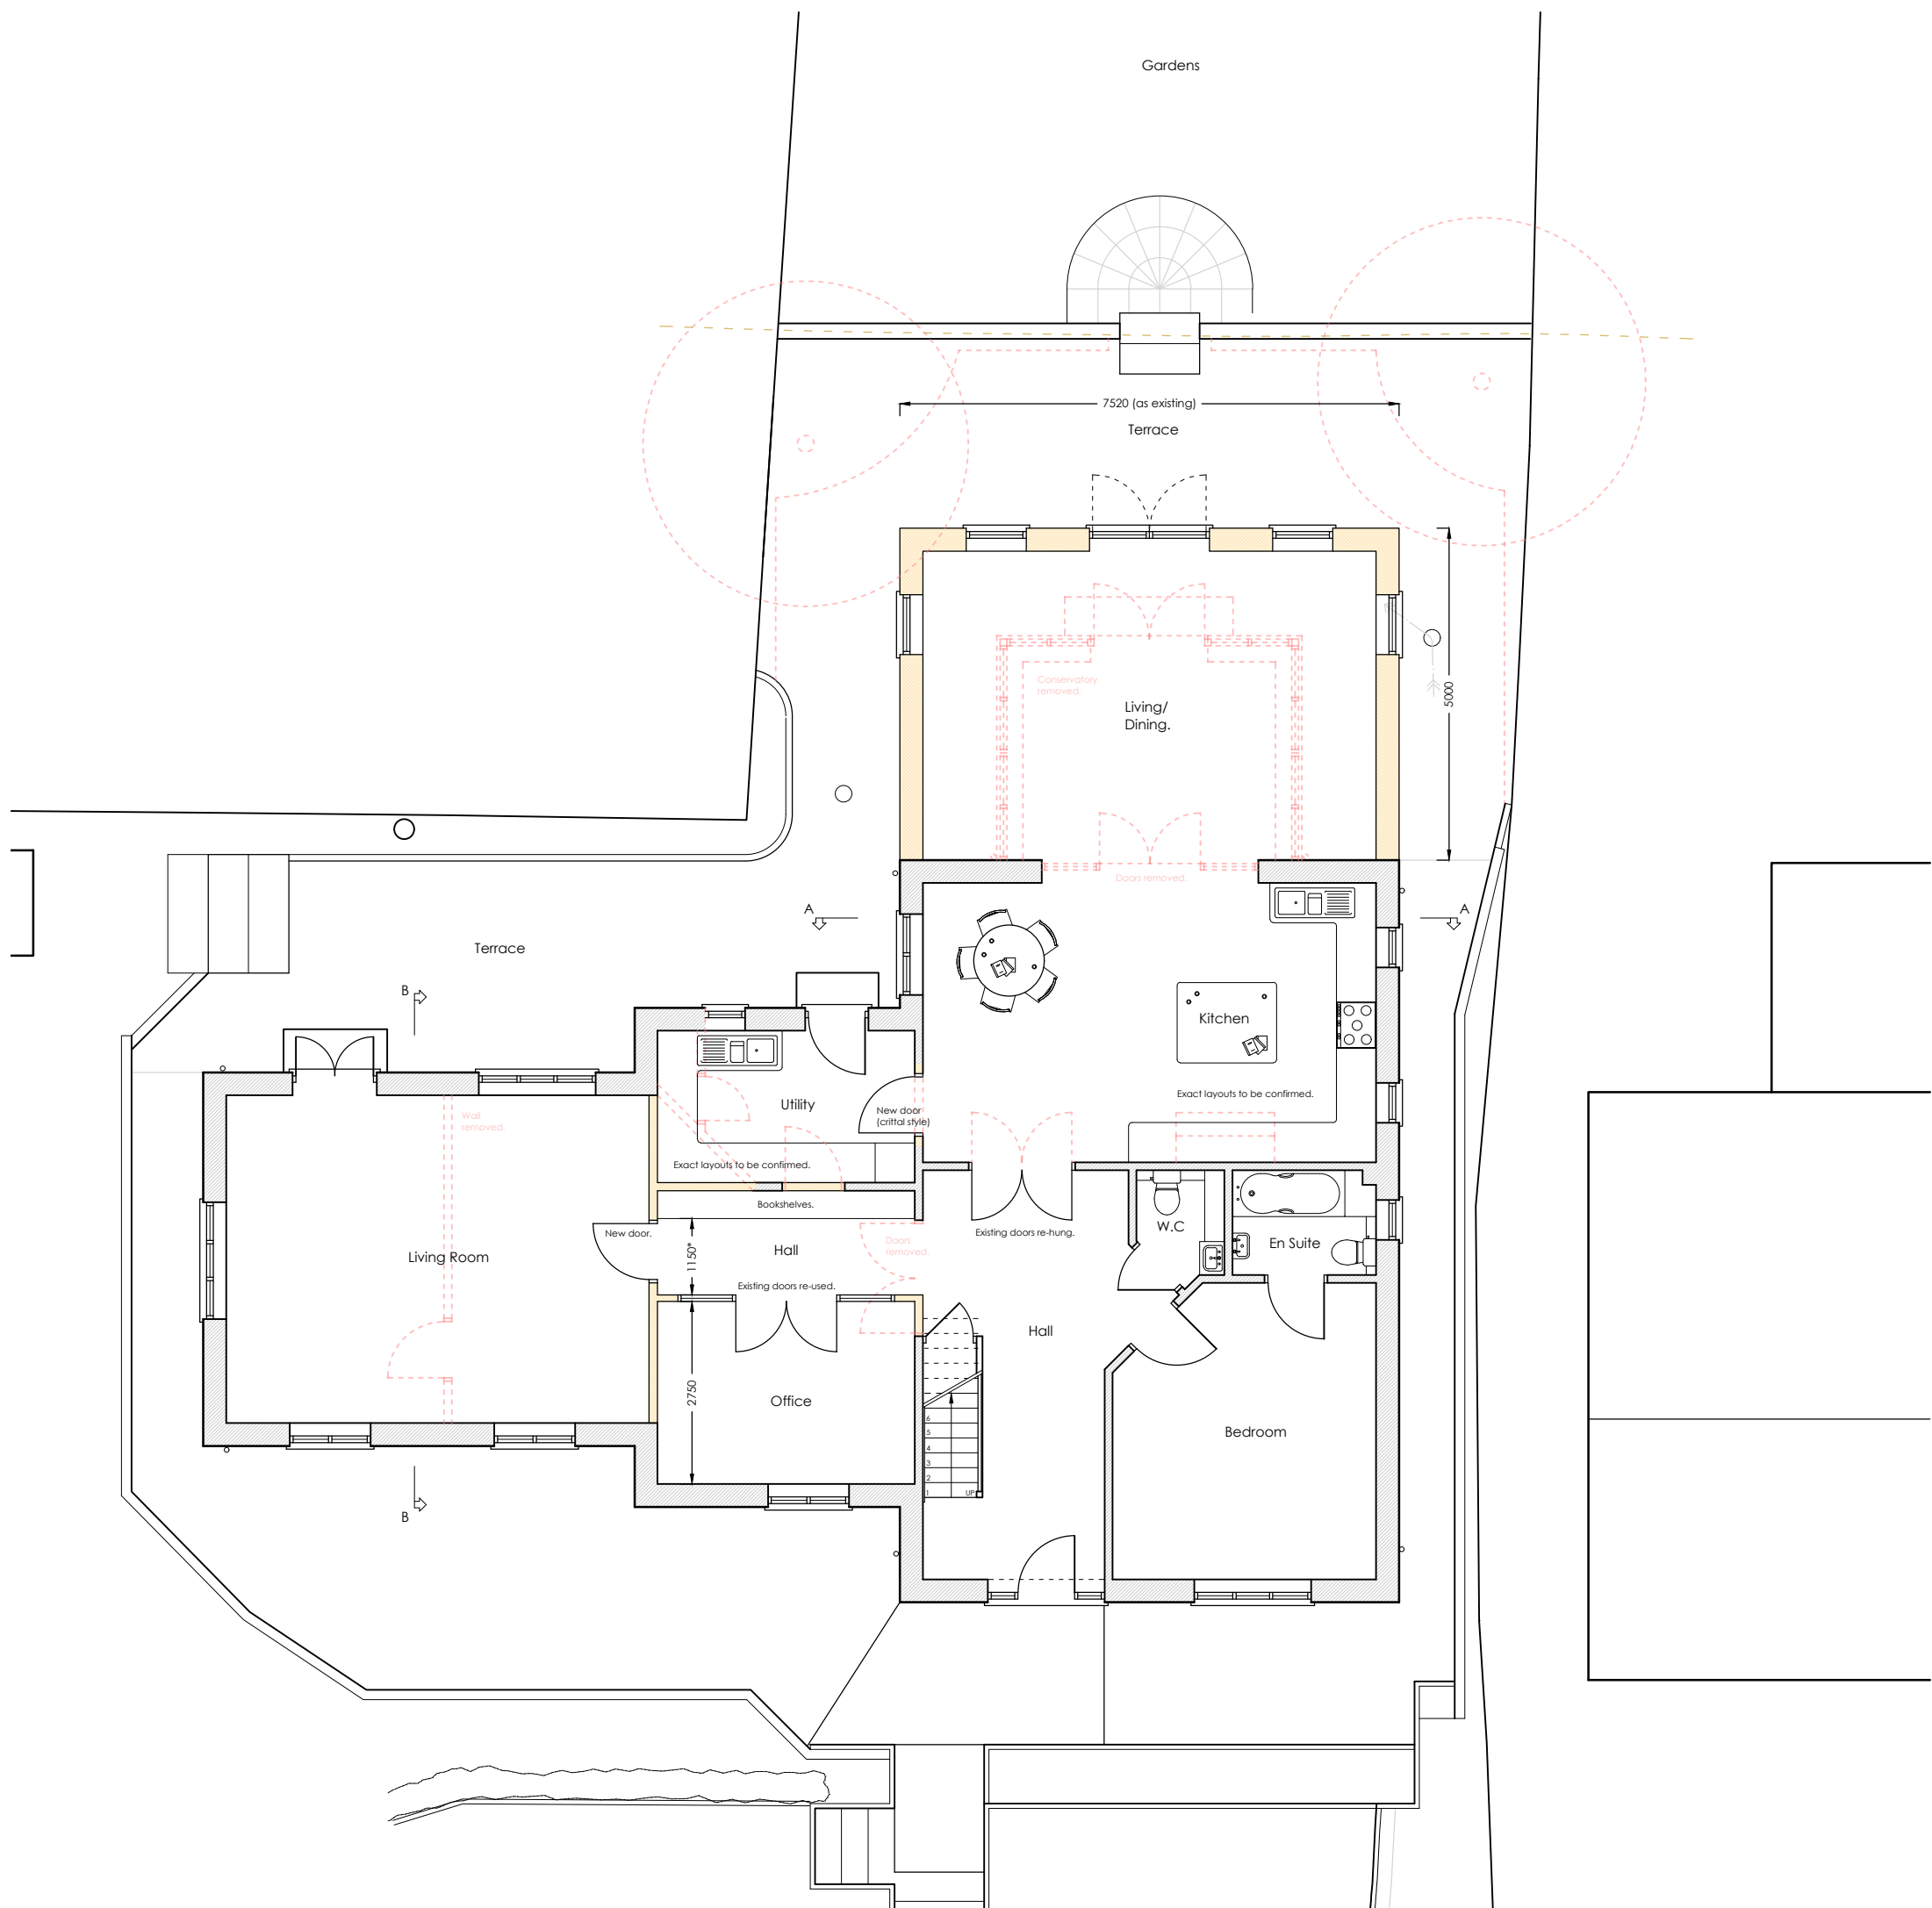



Ground floor Plan 1:100

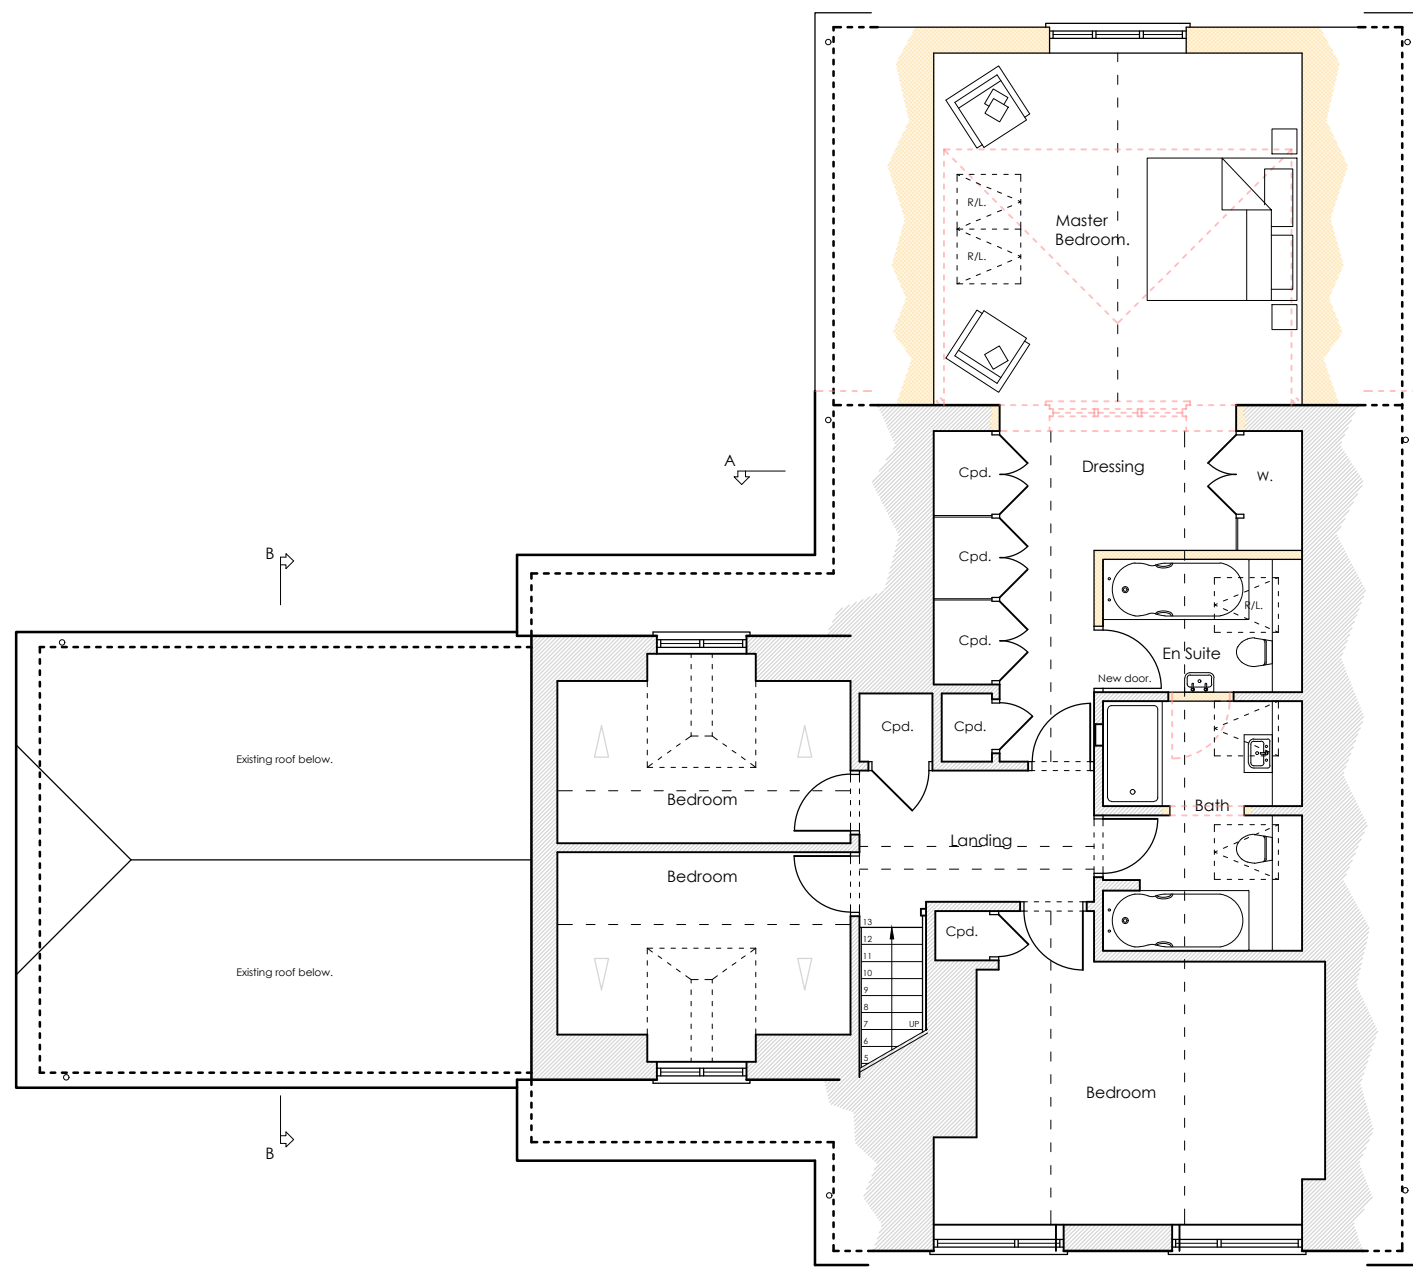

First floor Plan 1:100

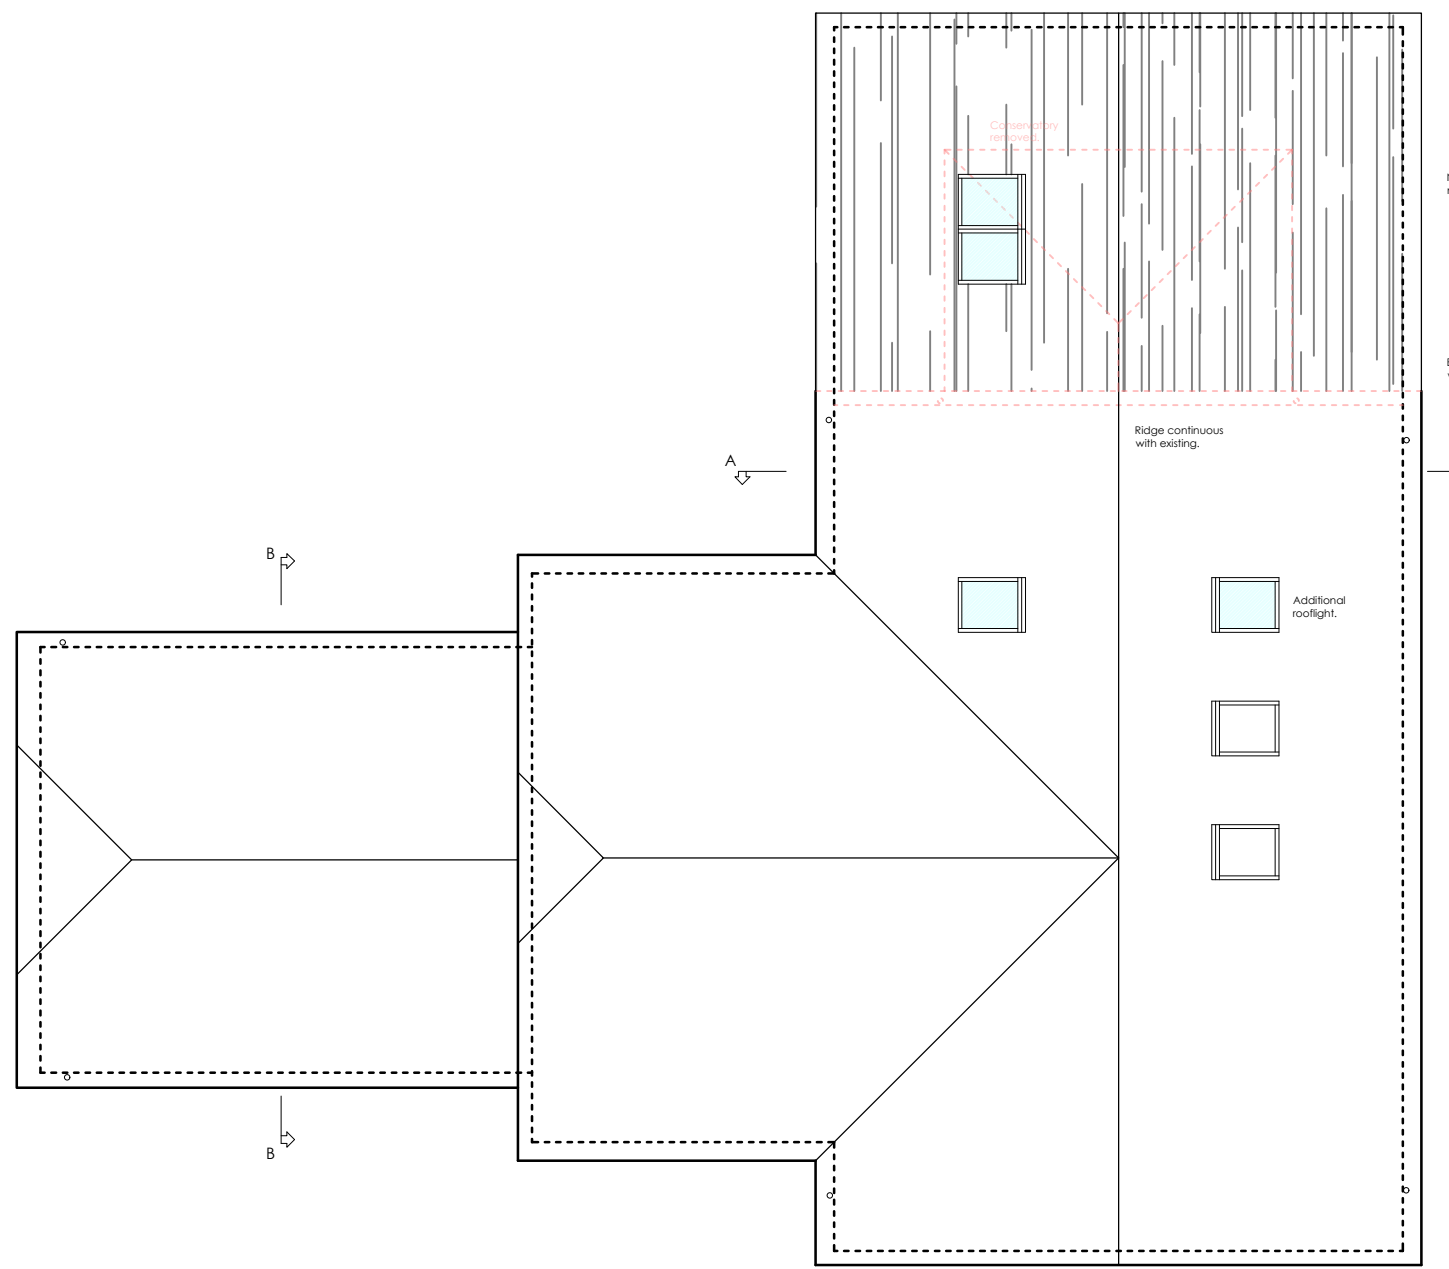

Roof Plan 1:100

 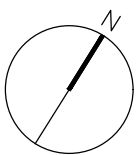

DRAWING LEGEND:	
	New Glassed Openings
	Existing walls
	Existing walls to be removed
	New walls / alterations



R & S CONSULTANTS LTD
SURVEYORS AND ARCHITECTURAL TECHNOLOGISTS
MELBURY BEACON, OVERWAY LANE, DONHEAD ST. ANDREW, SP79 1LR.
RICHARD 07887763526 BEN 07792224875

PROJECT: Stone Lodge, Chalk Lane, Hindon, Salisbury, SP3 6EG.
DRAWING: Proposed Plans, Elevations and Sections.
THIS DRAWING AND ALL ASSOCIATED INFORMATION IS PROTECTED BY COPYRIGHT

JOB No: 25066
DATE: Feb 2026
DRAWING No: 105A
SCALE: A1 @ 1:100