


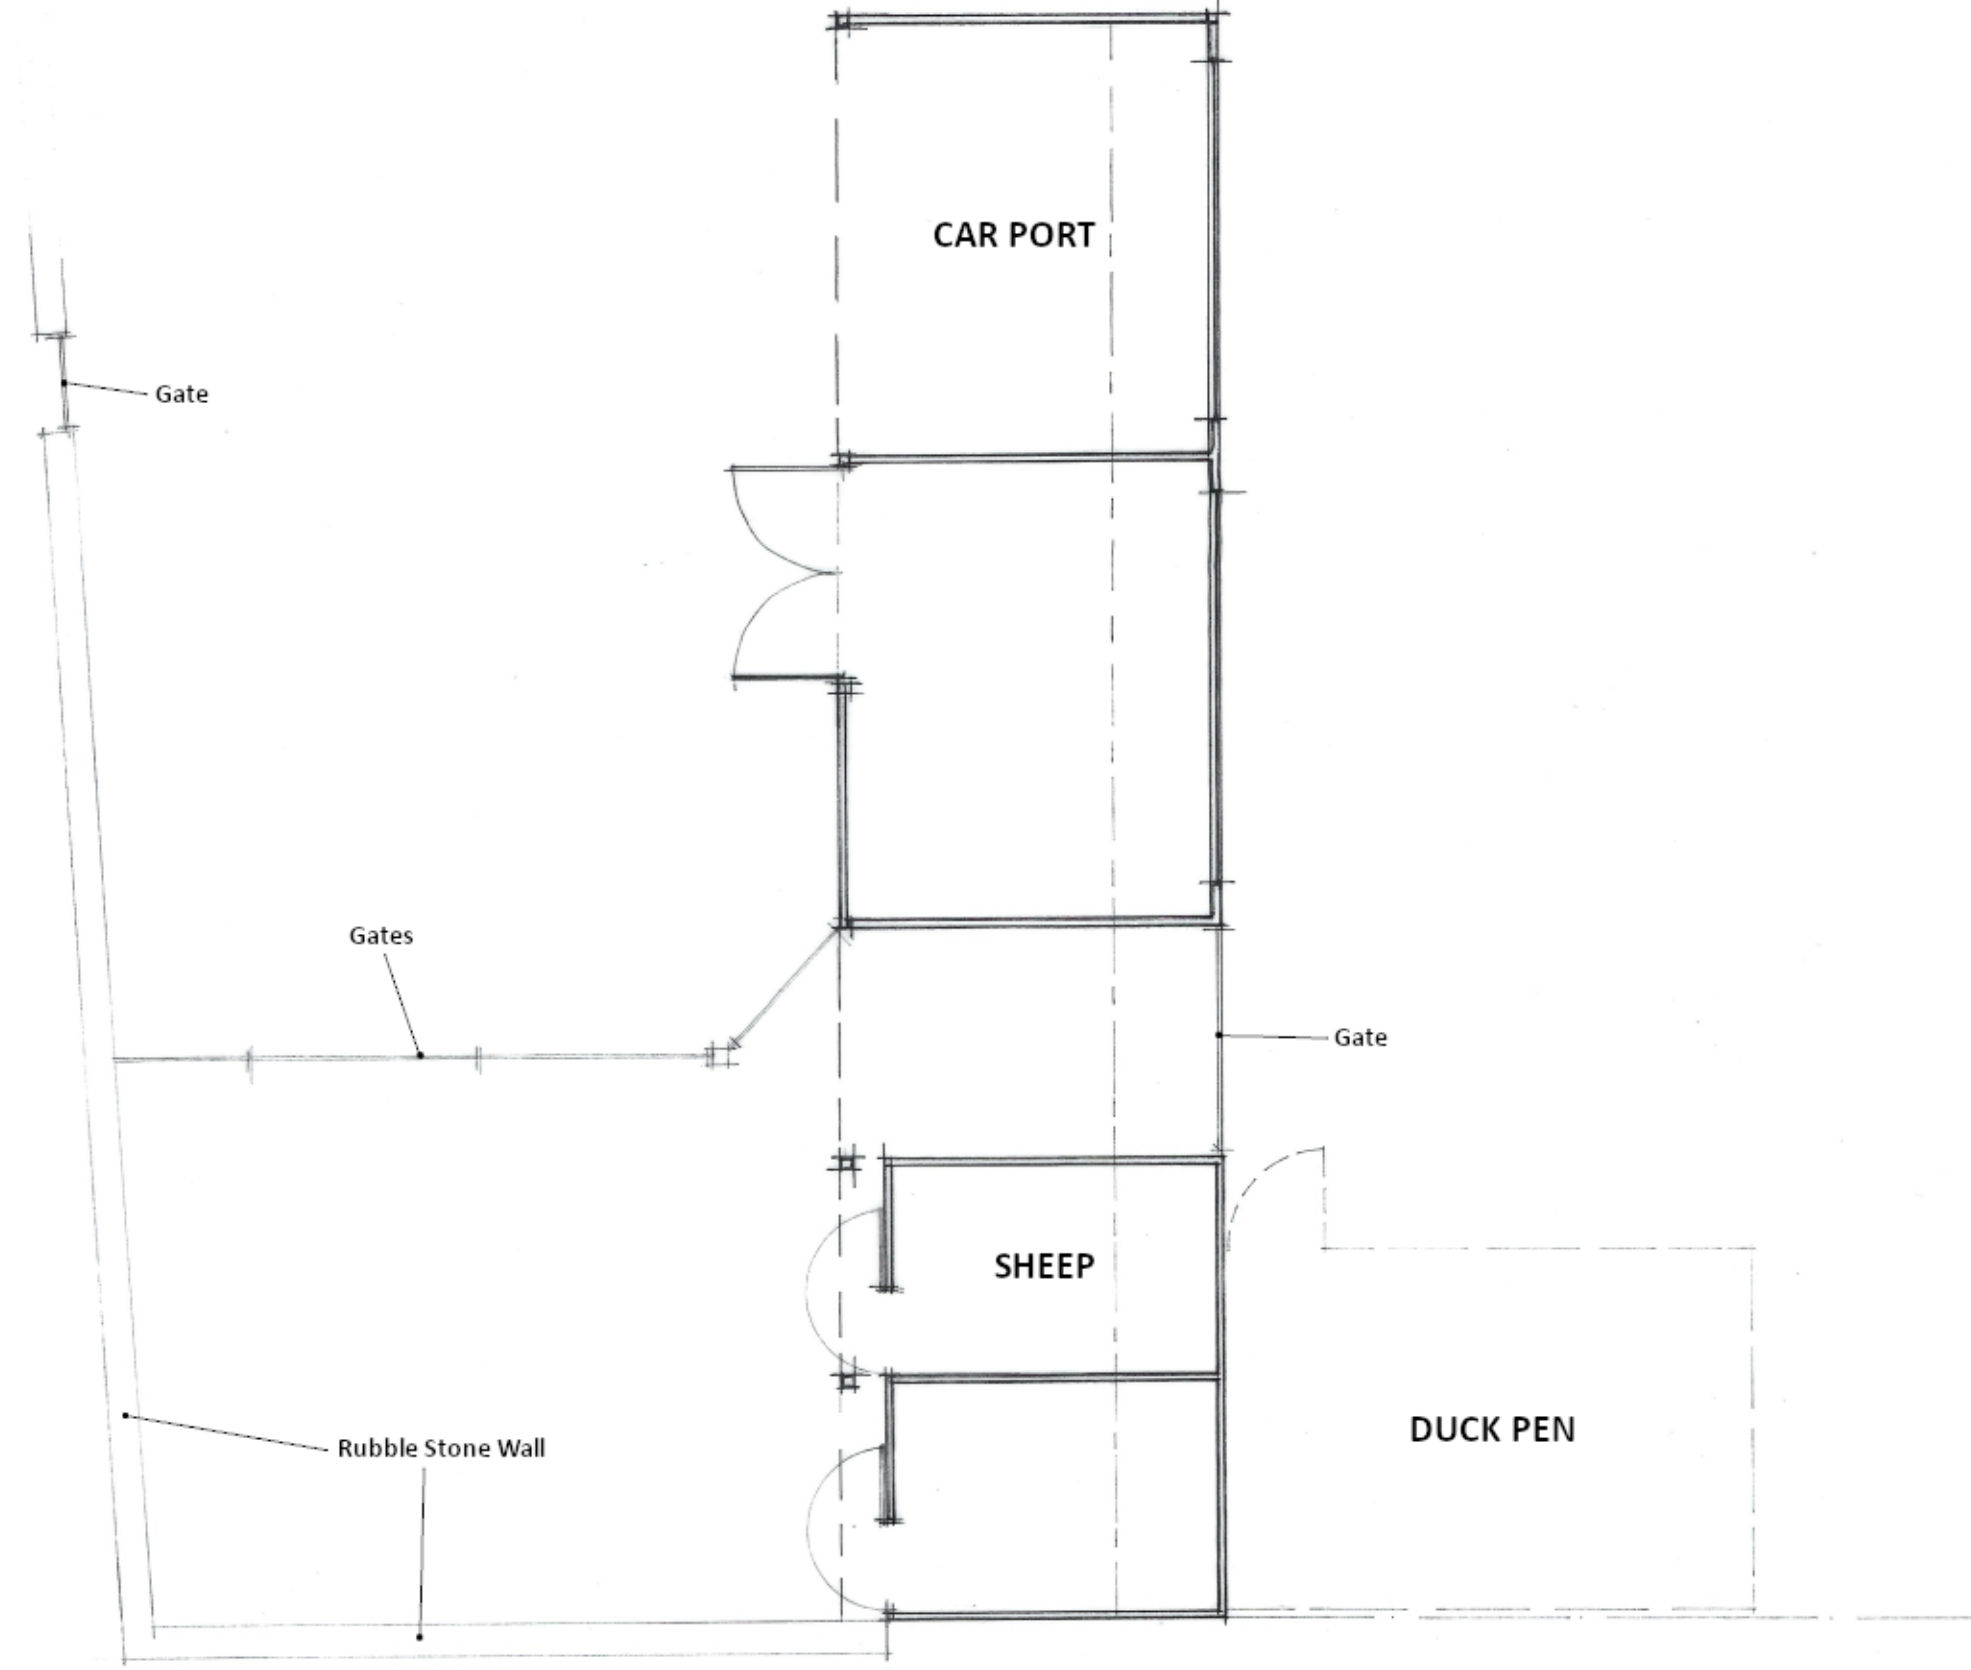

REVISION

DRAWING No.

03

PROJECT NO.
LDC.2525

PROJECT
Folly Farm,
Yatton Keynell

DESCRIPTION
Existing Floor Plan

SCALE:
1:100 @ A3

DATE
February 2026

The Studio,
82 Broadmead,
Corsham,
SN13 9AP

All dimensions to be checked on site. Drawing for planning purposes only - Not for construction. Reproduction of this drawing is prohibited without the consent in writing of Land Development & Planning Consultants Ltd. Site plans are reproduced from the Ordnance Survey sheets with the permission of The Controller of HM Stationery Office. Crown Copyright Reserved. Licence Number ALS40355.



Land, Development &
Planning Consultants Ltd