





FRONT EAST ELEVATION



SIDE NORTH ELEVATION

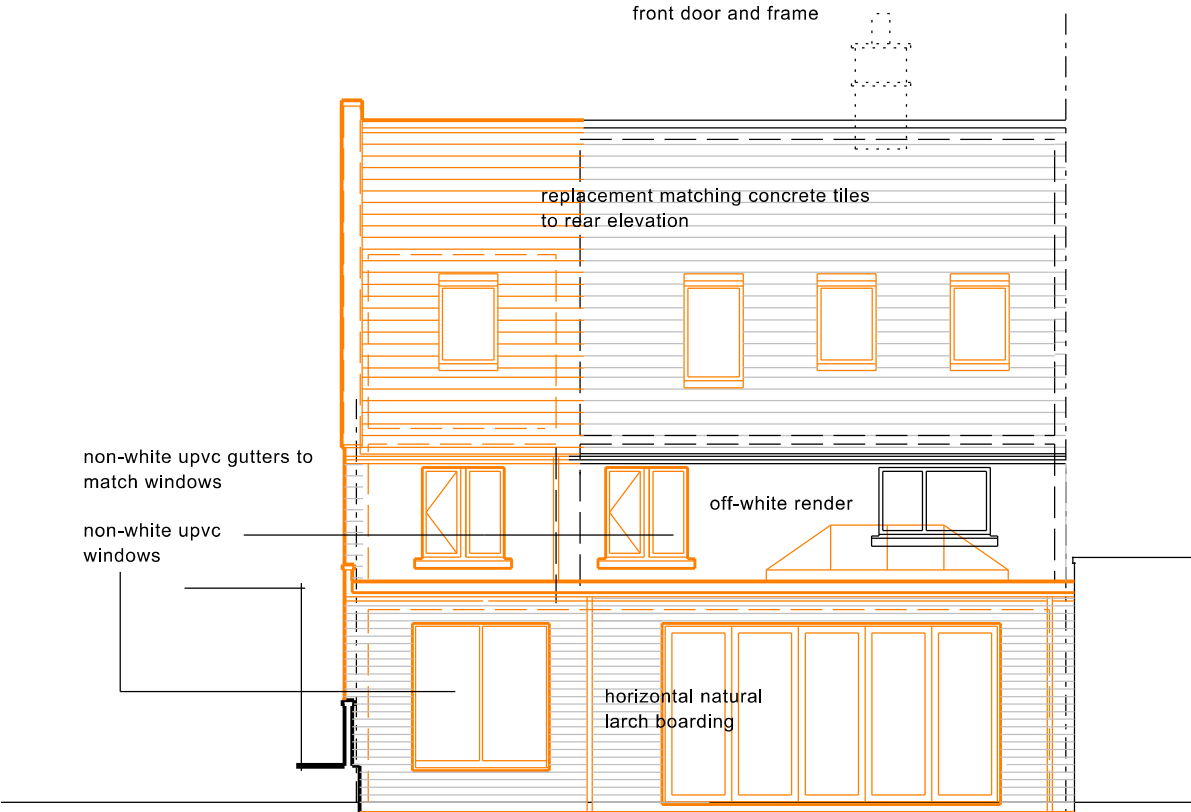

REAR WEST ELEVATION

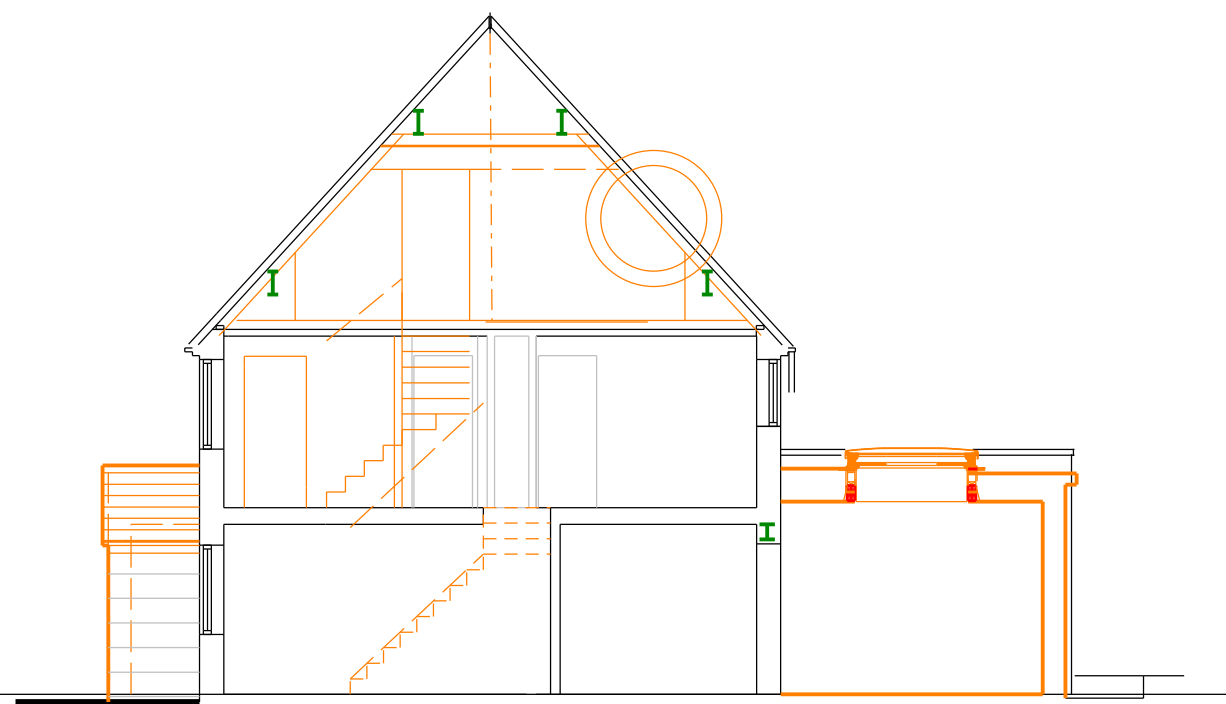


SECTION

B March 2026 Clarification on colours to front door, windows and guttering

NICK MATTHEWS Surveying Ltd

Dysart House Church Lane Worton Devizes SN10 5SH
07769 704733 hello@nickmatthewssurveying.co.uk
www.nickmatthewssurveying.co.uk

Chartered Building Surveyor

 

Scale 1:100

9 DANE RISE WINSLEY WILTS BA15 2NB
Proposed works for Richard and Bryony Hunt
Proposed Elevations and Section

date April 2025 scale 1:100 drawn NM checked NM status planning

2507
P/02
B