


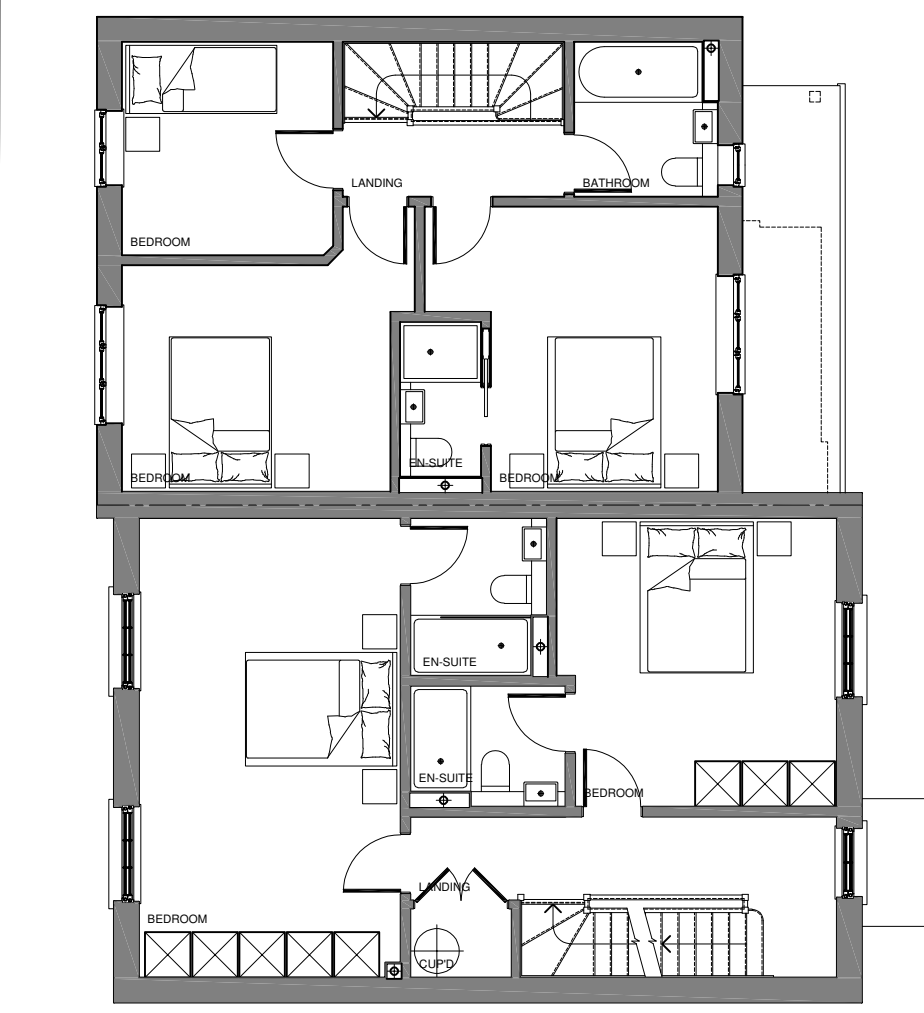


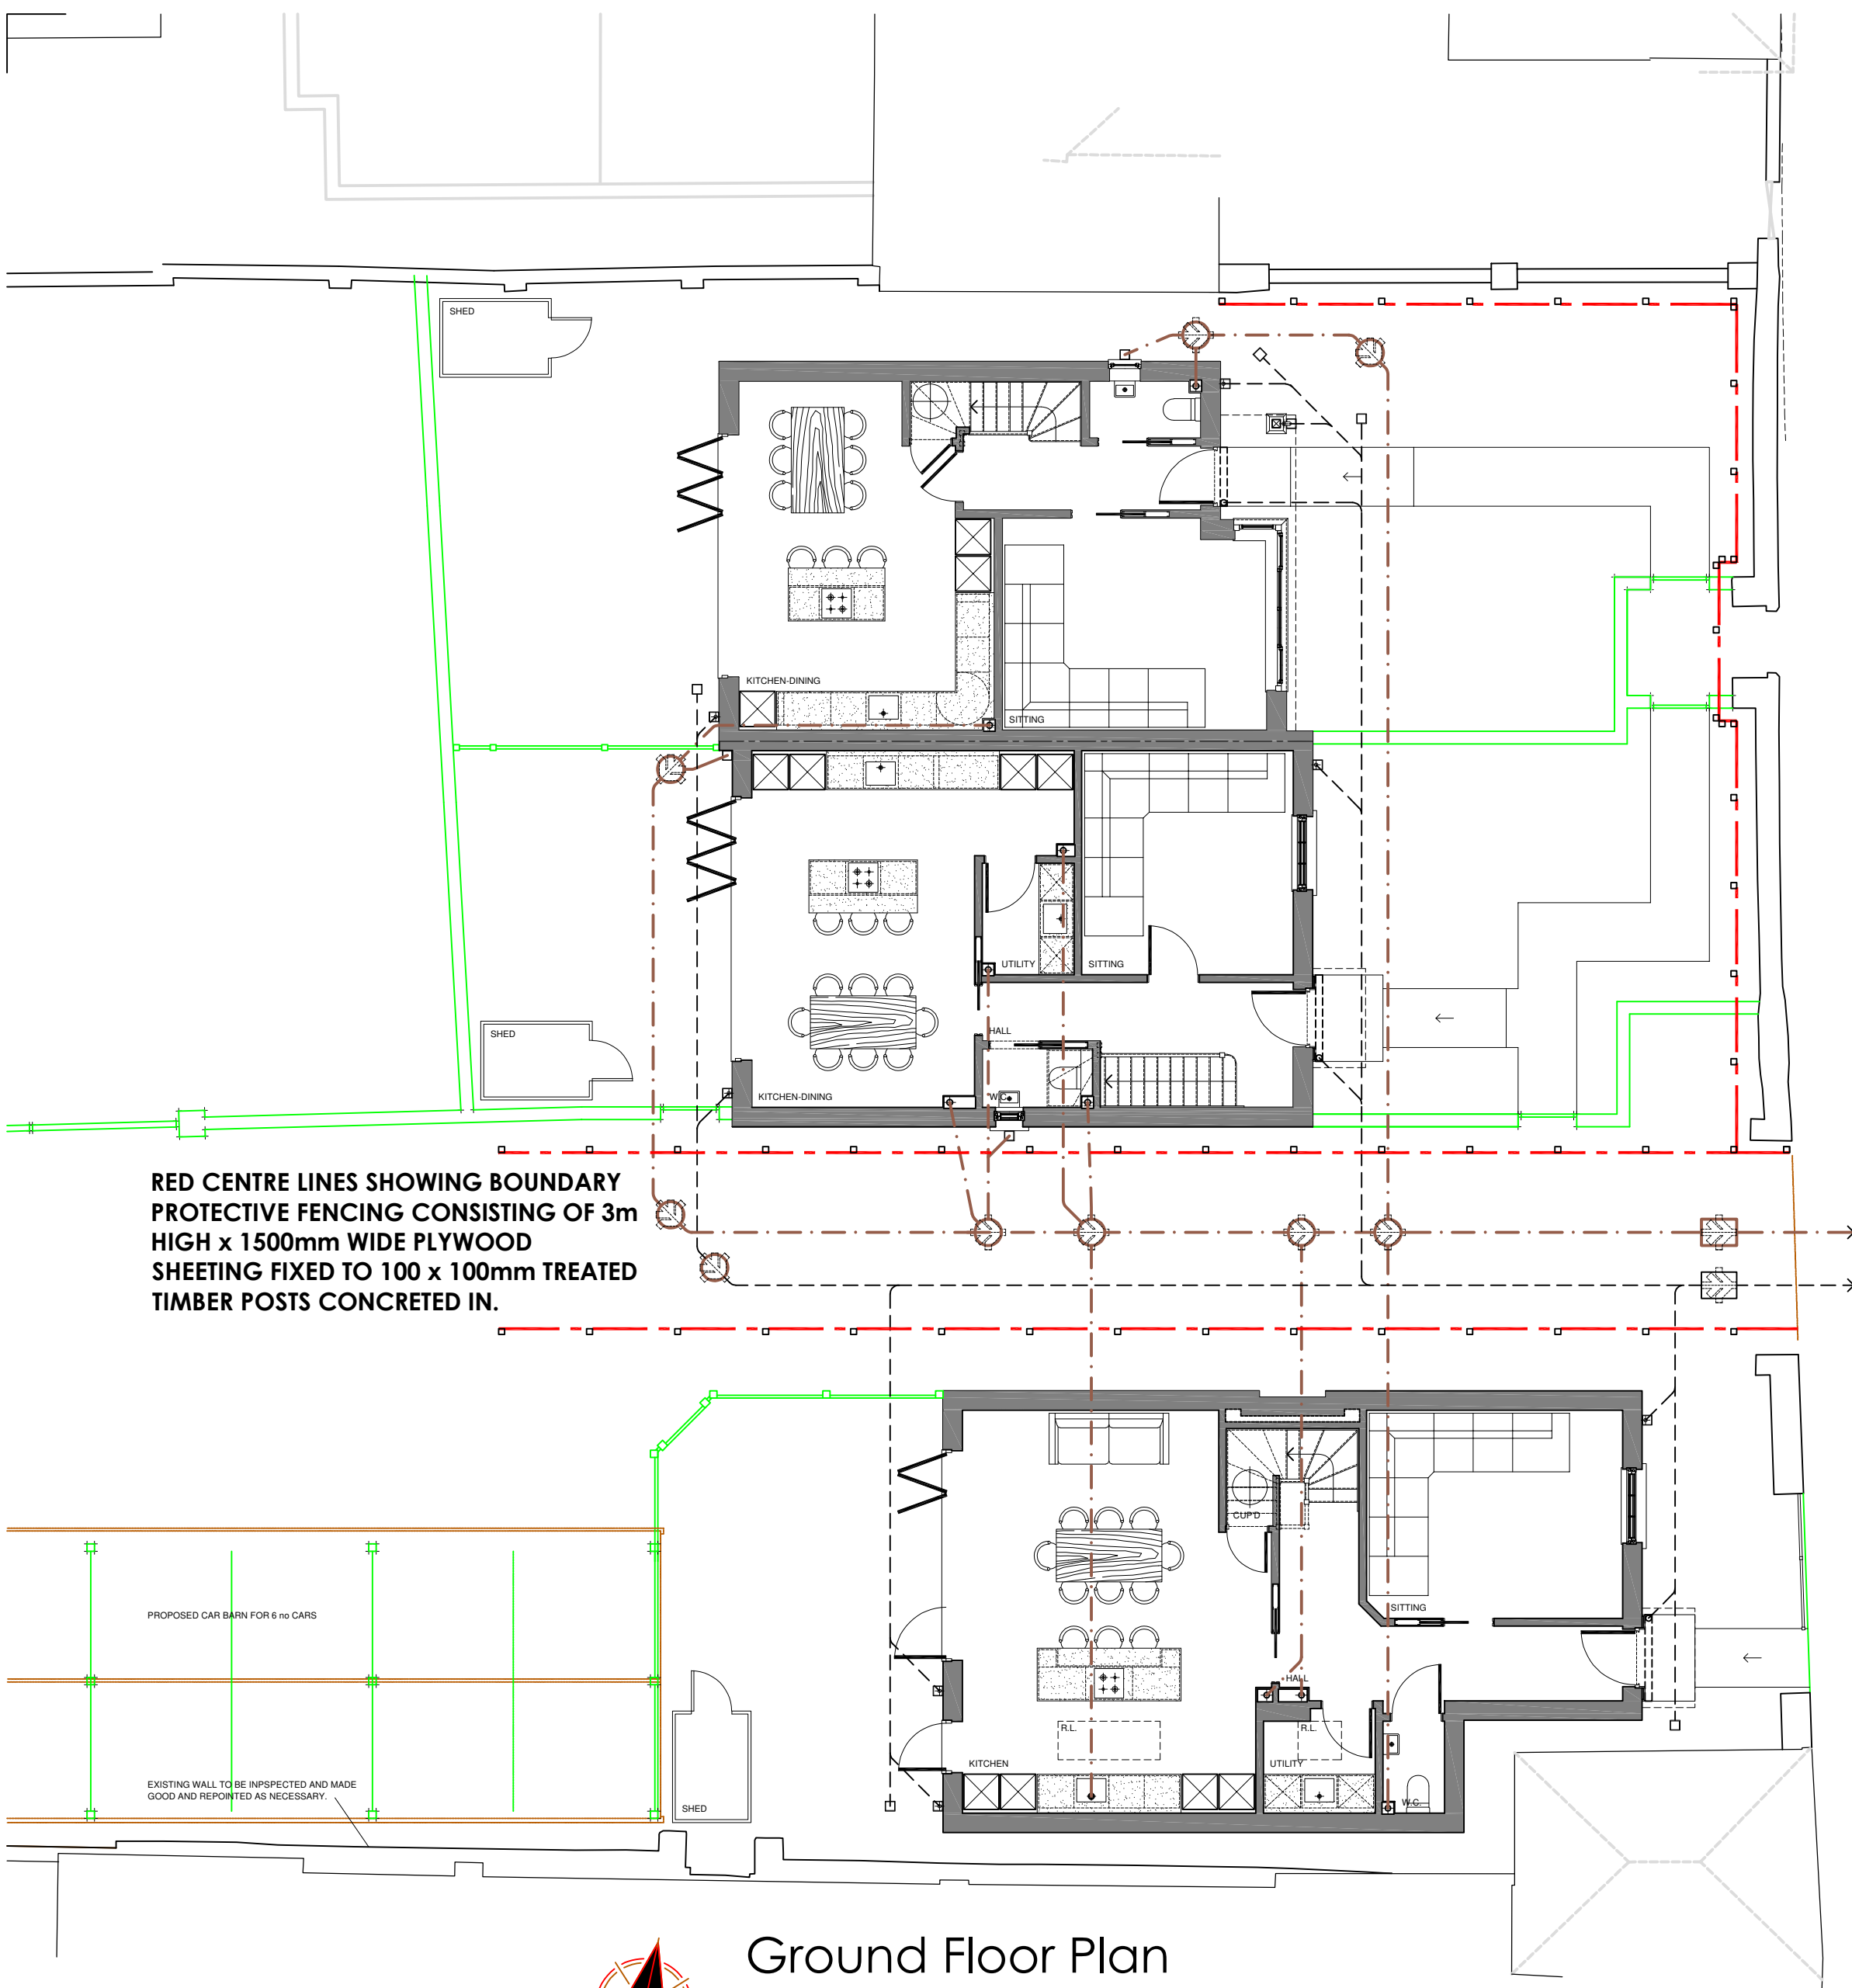



First Floor Plan

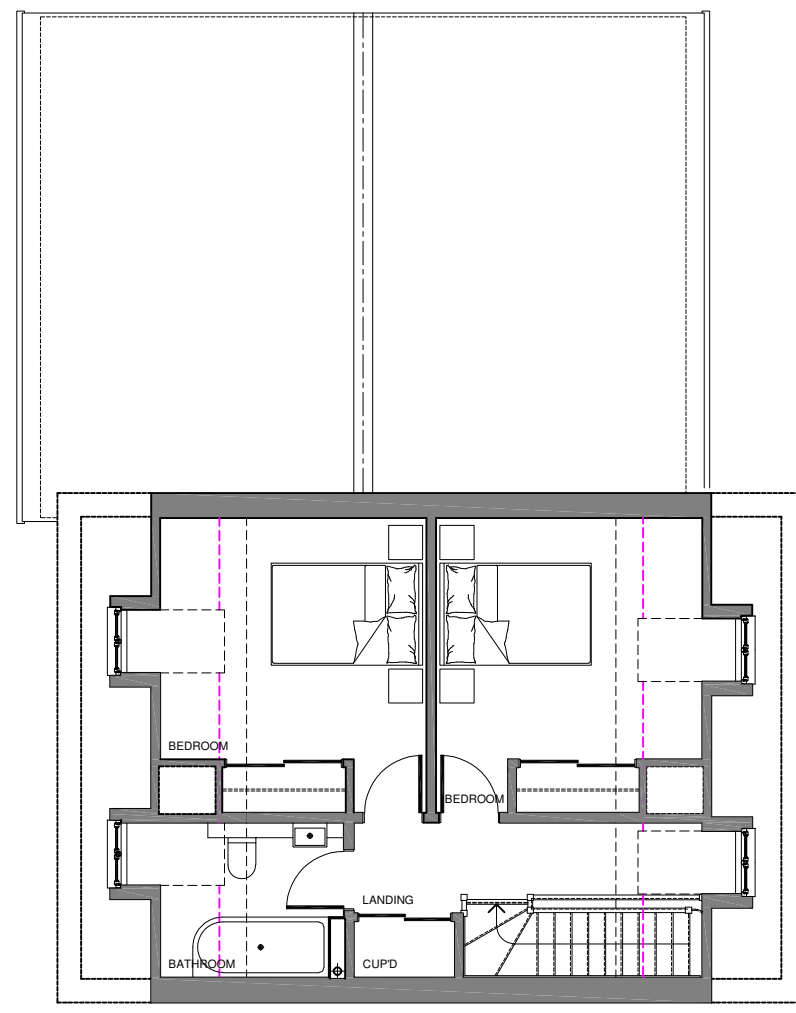


Second Floor Plan

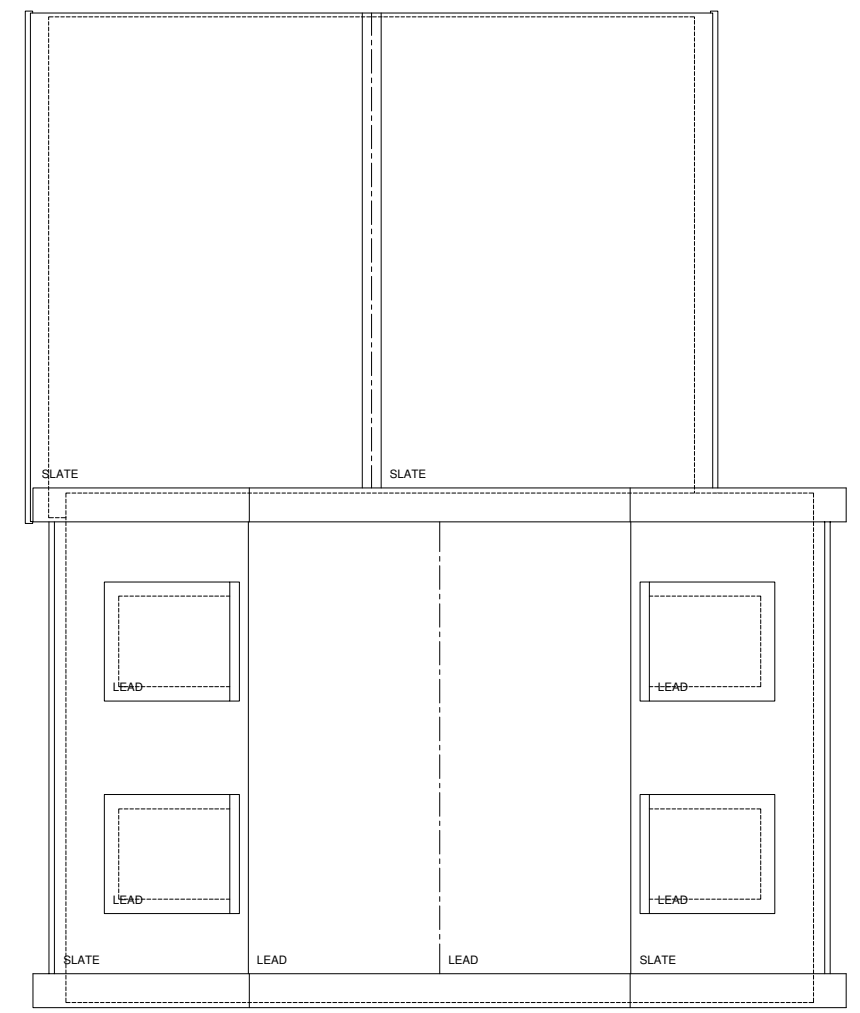


Roof Plan

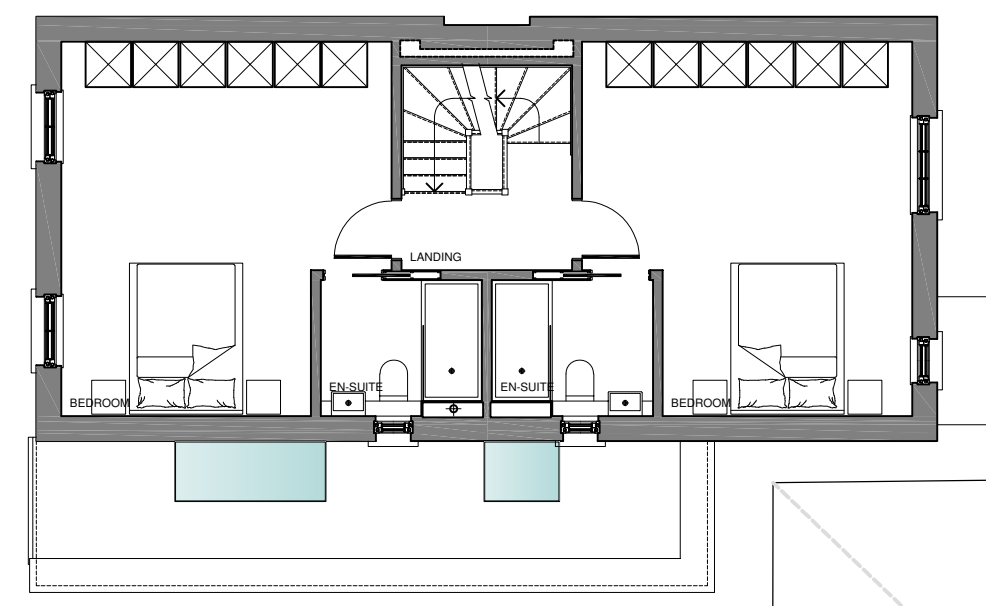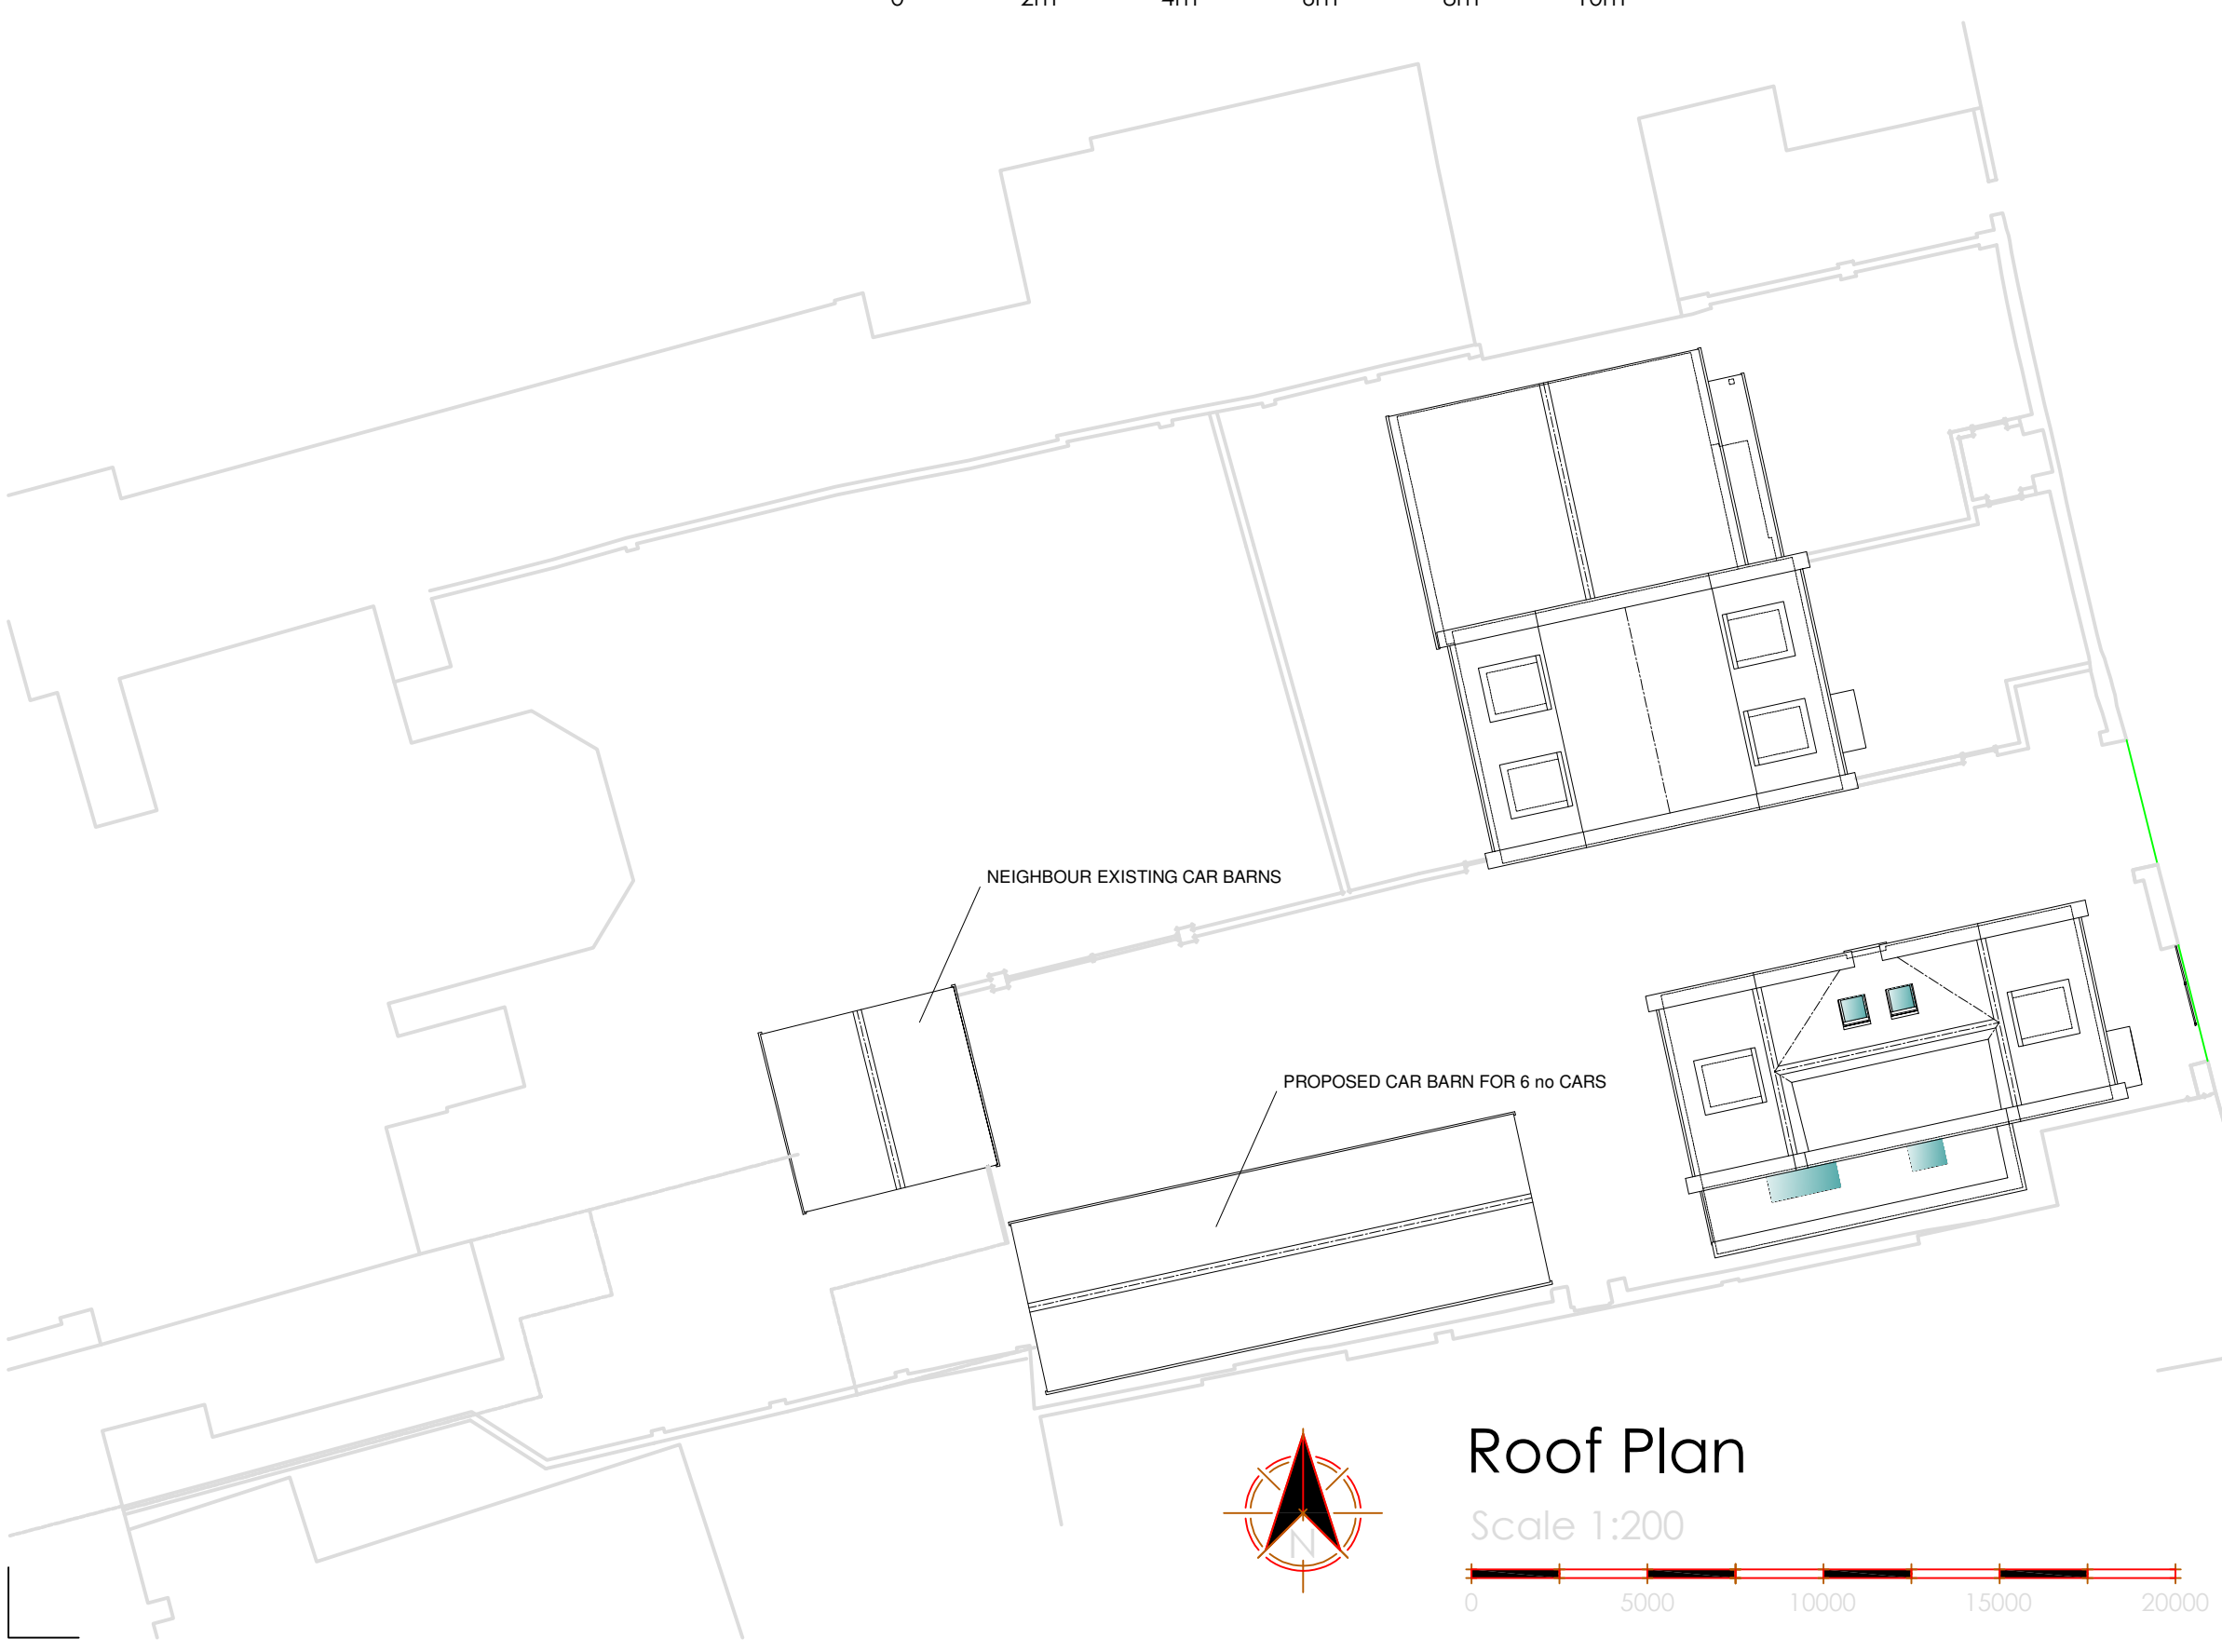


Elevation Key Plan

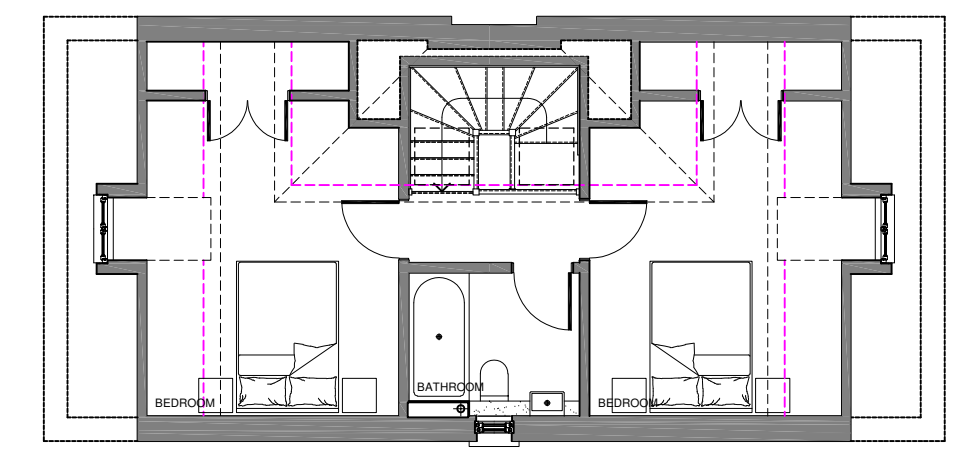


House Key Plan

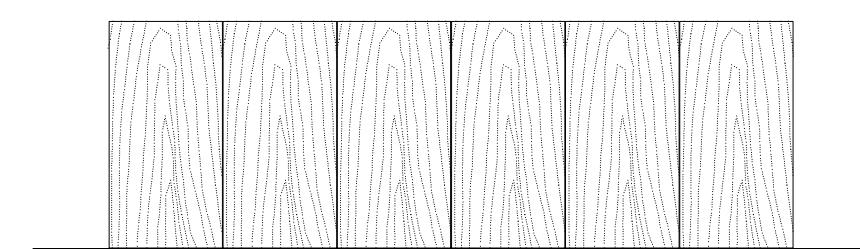

Protective Fence External Elevation

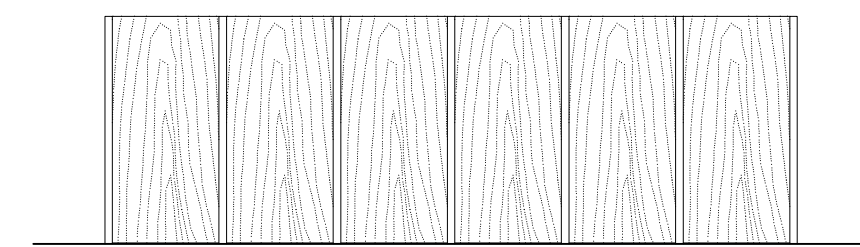

Protective Fence Internal Elevation

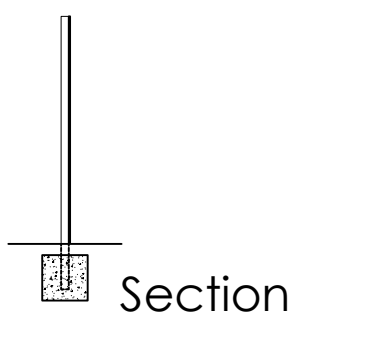

Section

DATE	REVISIONS	DRAWING TITLE
CLIENT	Ludlow Properties Ltd	PROPOSED FLOOR PLANS
JOB TITLE	PROPOSED 4 DWELLINGS ROLLESTONE STREET SALISBURY WILTSHIRE	PLANNING & DESIGN
1:100 @ A1		22 DEVONSHIRE ROAD SALISBURY WILTSHIRE SP1 3NW
FEB 2024	RJL	DRAWING No 15-18A-01-02
		REV V