




LABURNUM HOUSE, EAST GRIMSTEAD, SALISBURY, WILTSHIRE SP5 3RT
CONTENT - PROPOSED PLANS, ELEVATIONS & SECTIONS
SCALE - 1:50 (@A1) (See scale bars)
DRAWING NUMBER - 151516/04
ISSUED FOR PLANNING APPLICATION

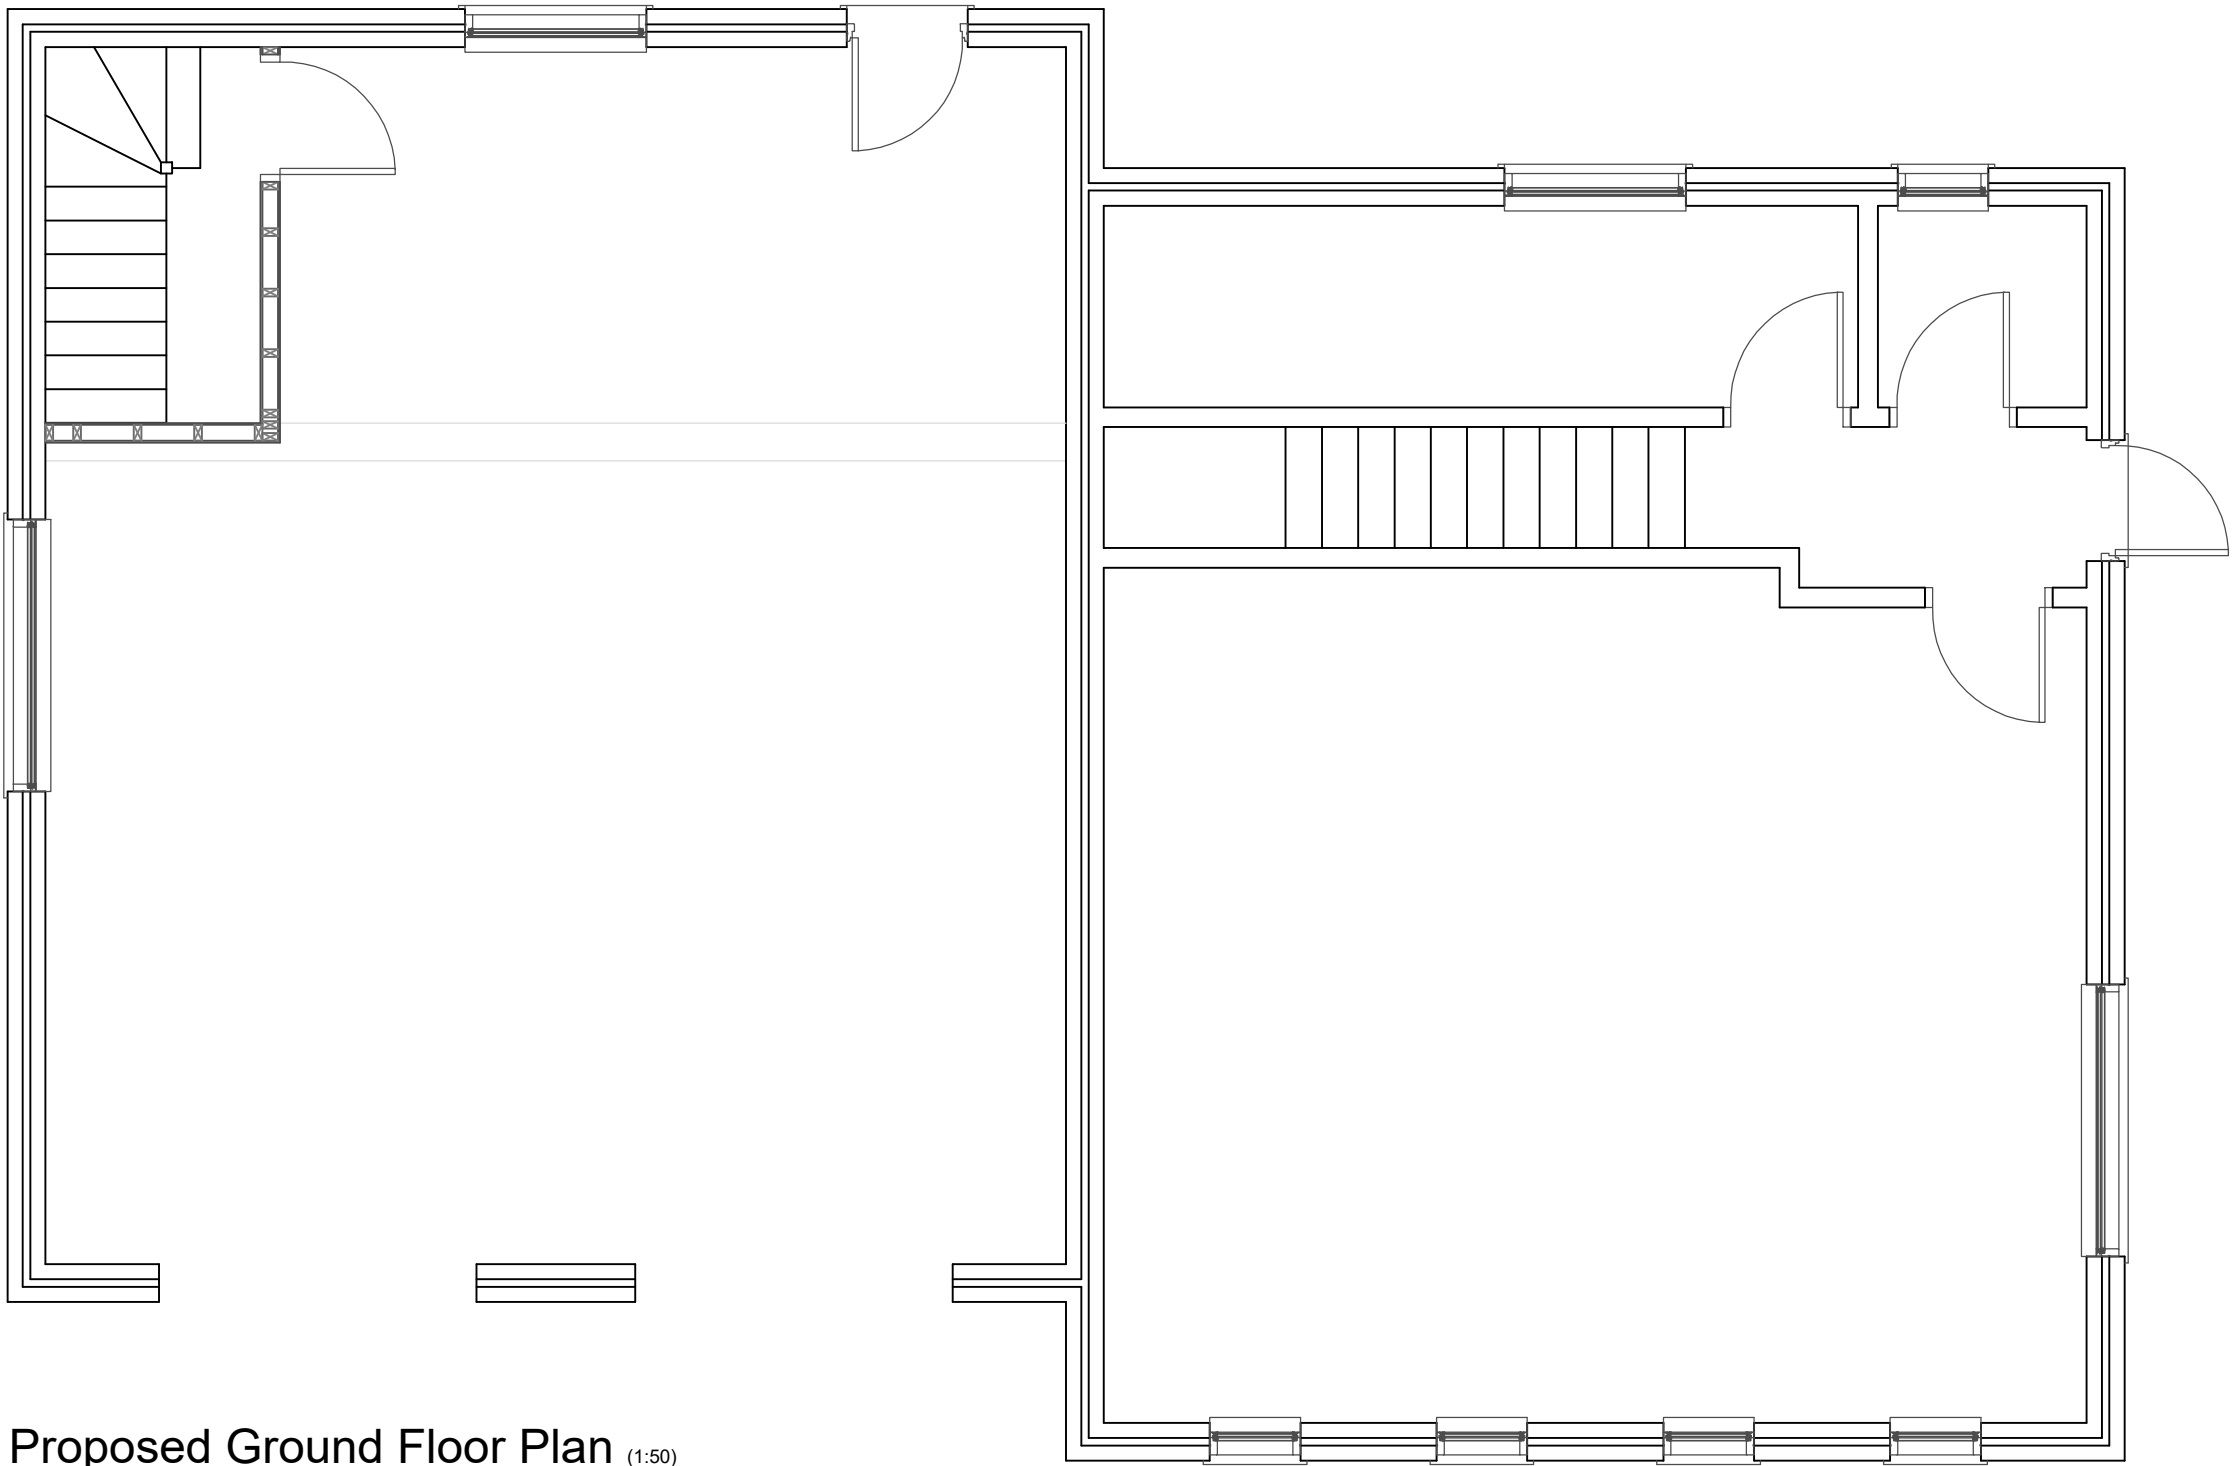


Proposed Ground Floor Plan (1:50)
Scale bar

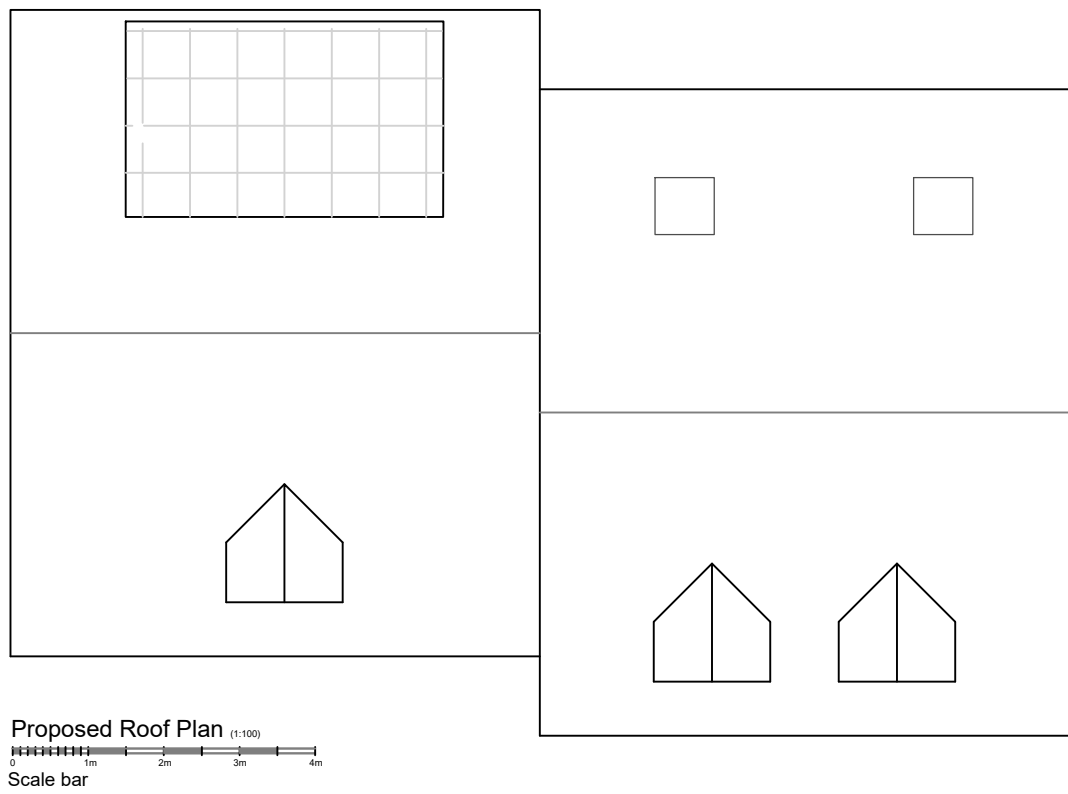

Proposed Roof Plan (1:50)
Scale bar

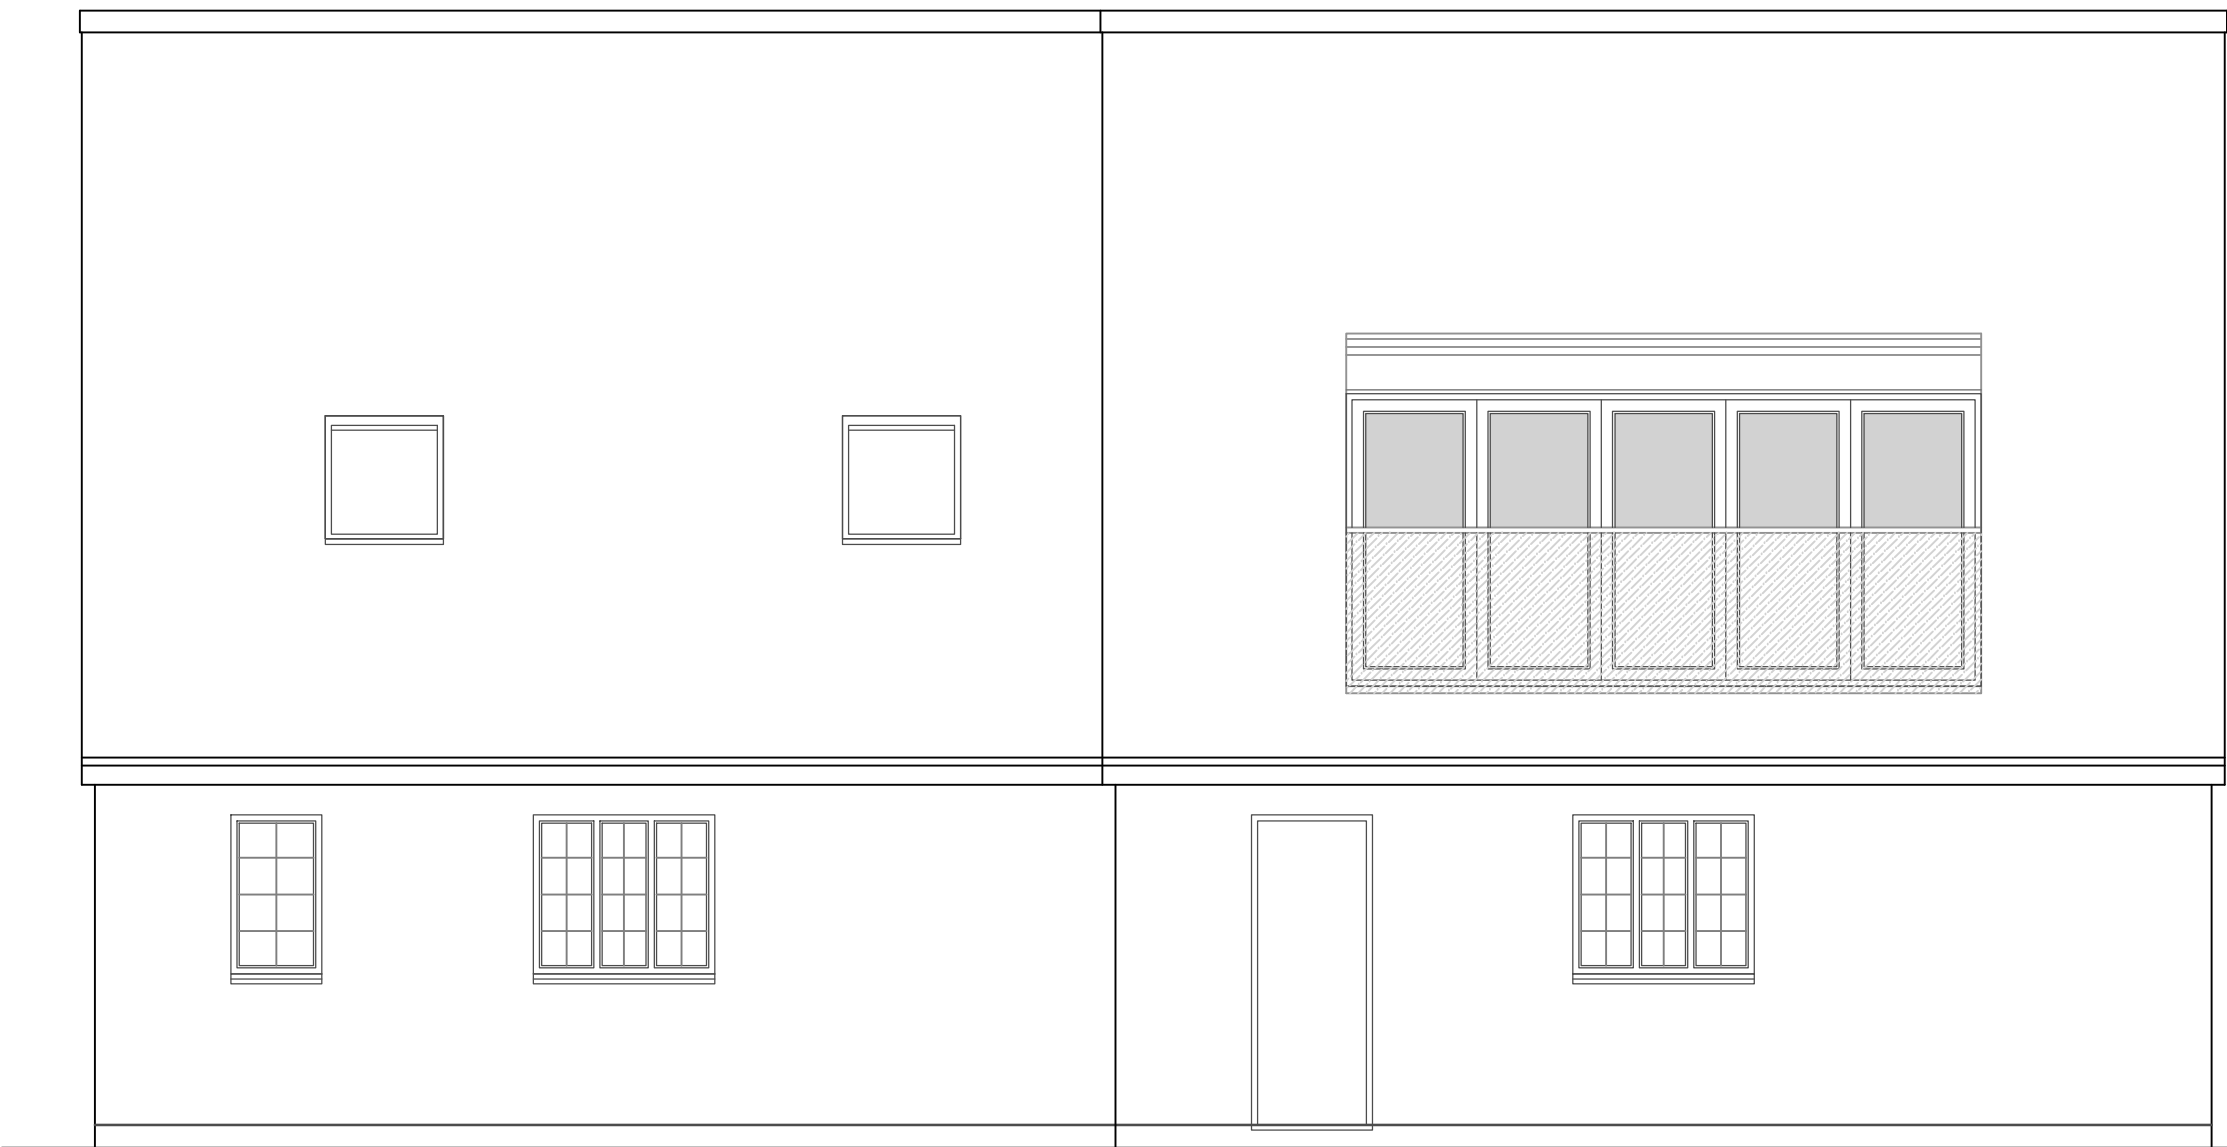


Proposed Rear Elevation (1:50)
Scale bar

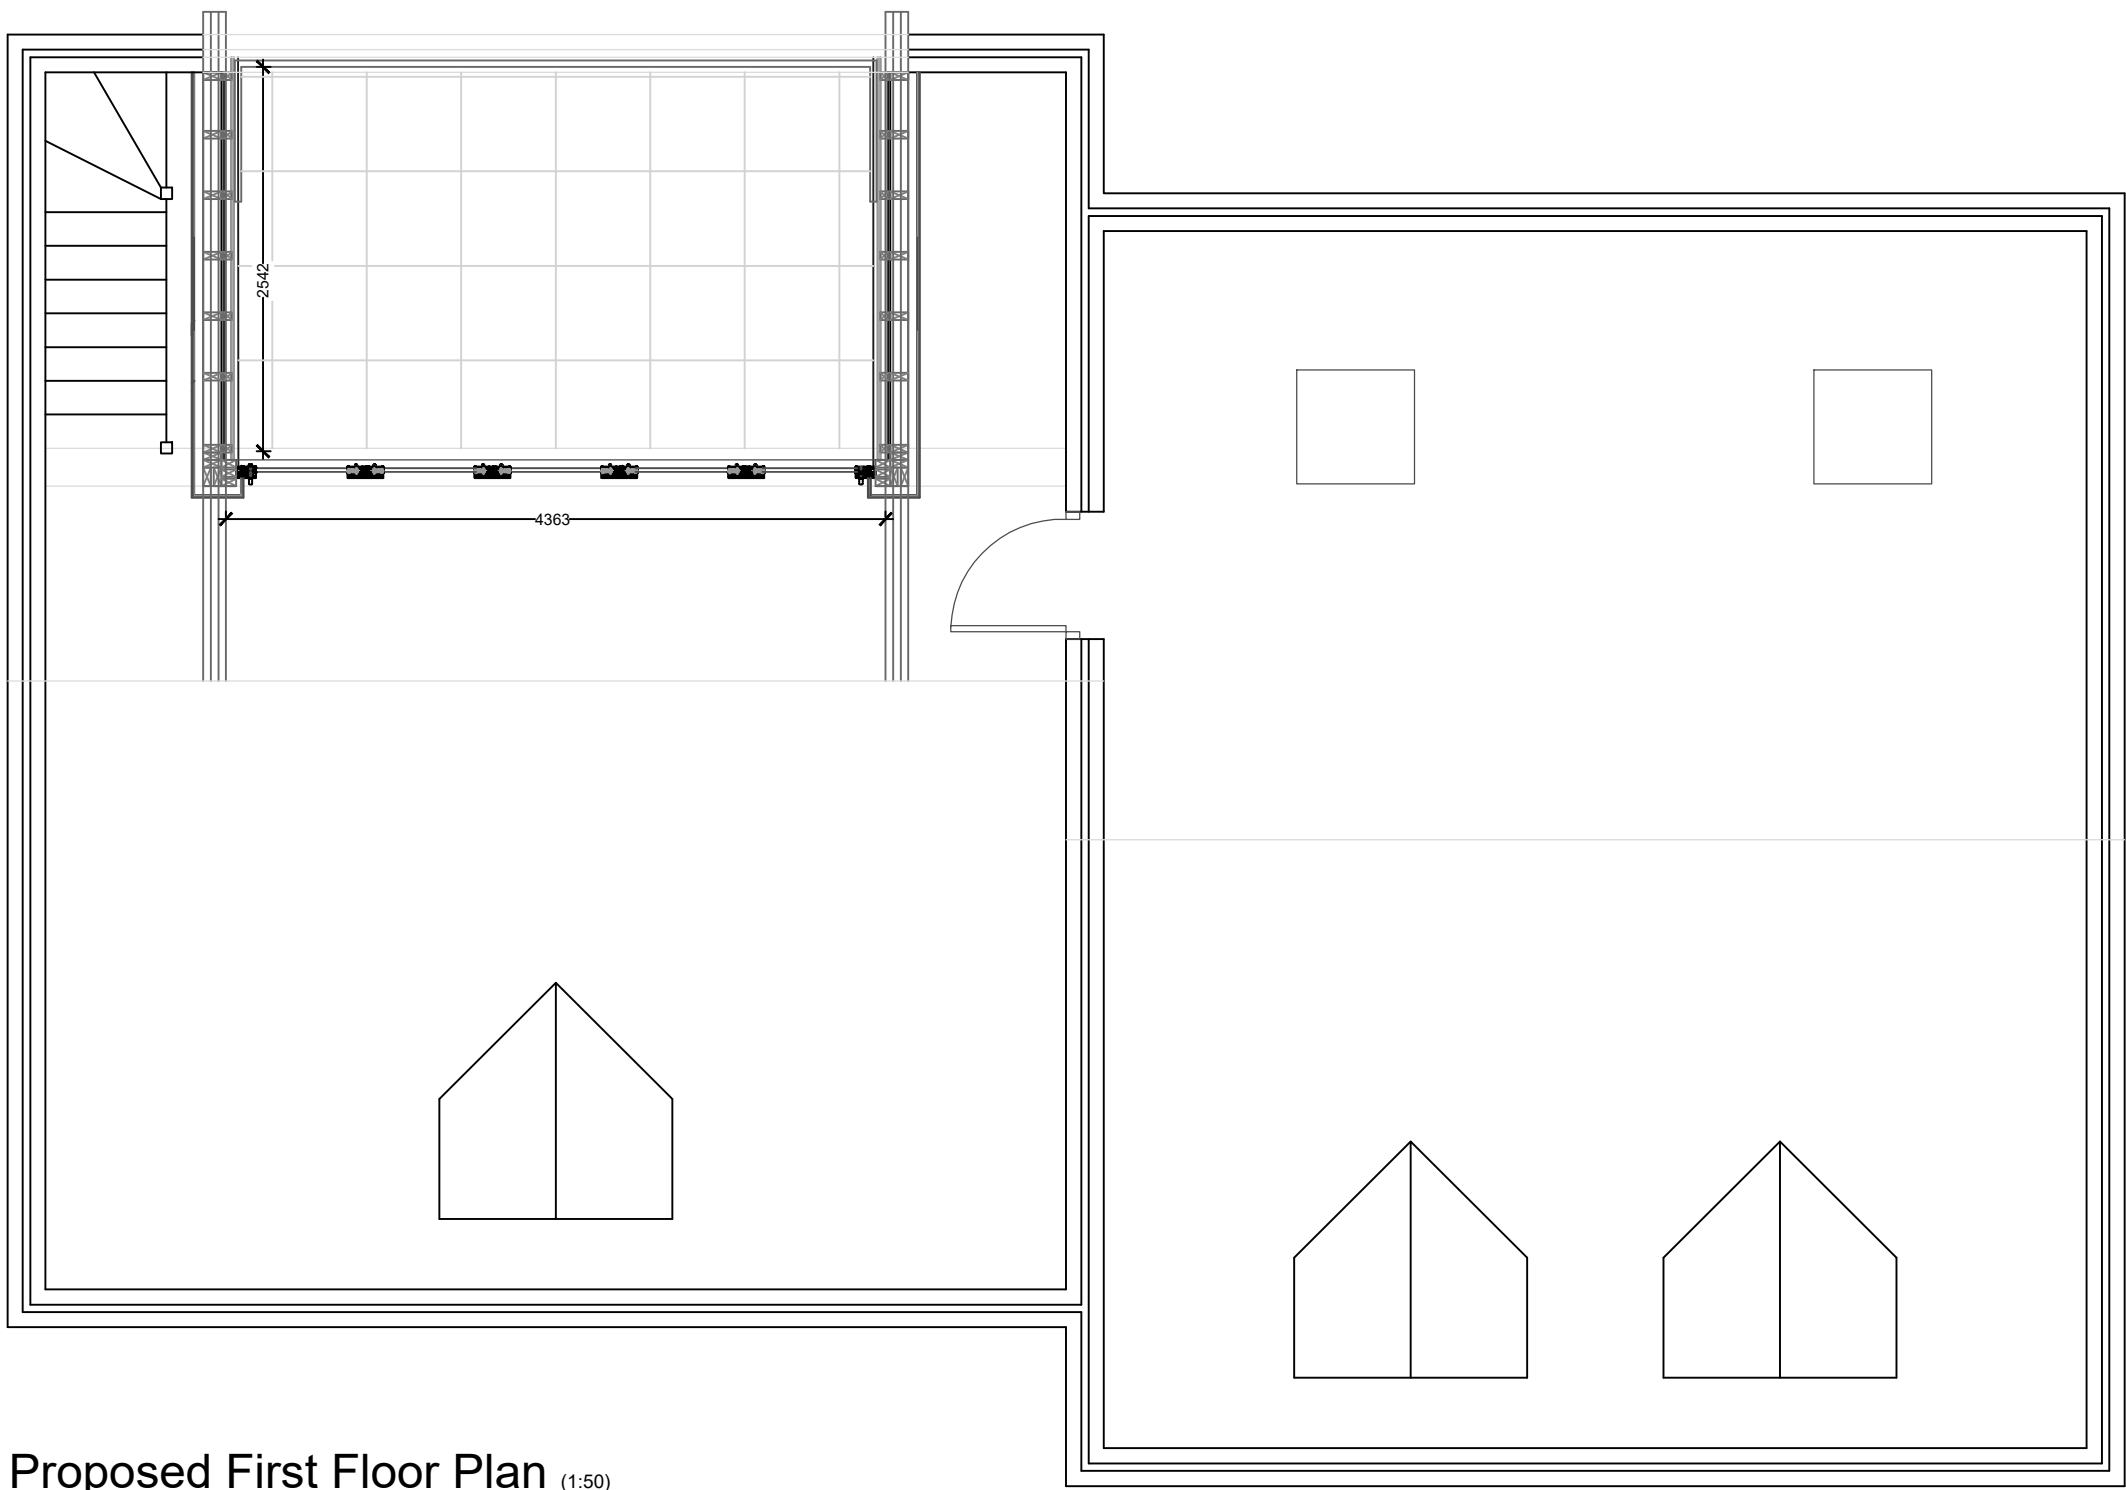

Proposed First Floor Plan (1:50)
Scale bar



Proposed Section thro' Stairs (1:50)
Scale bar

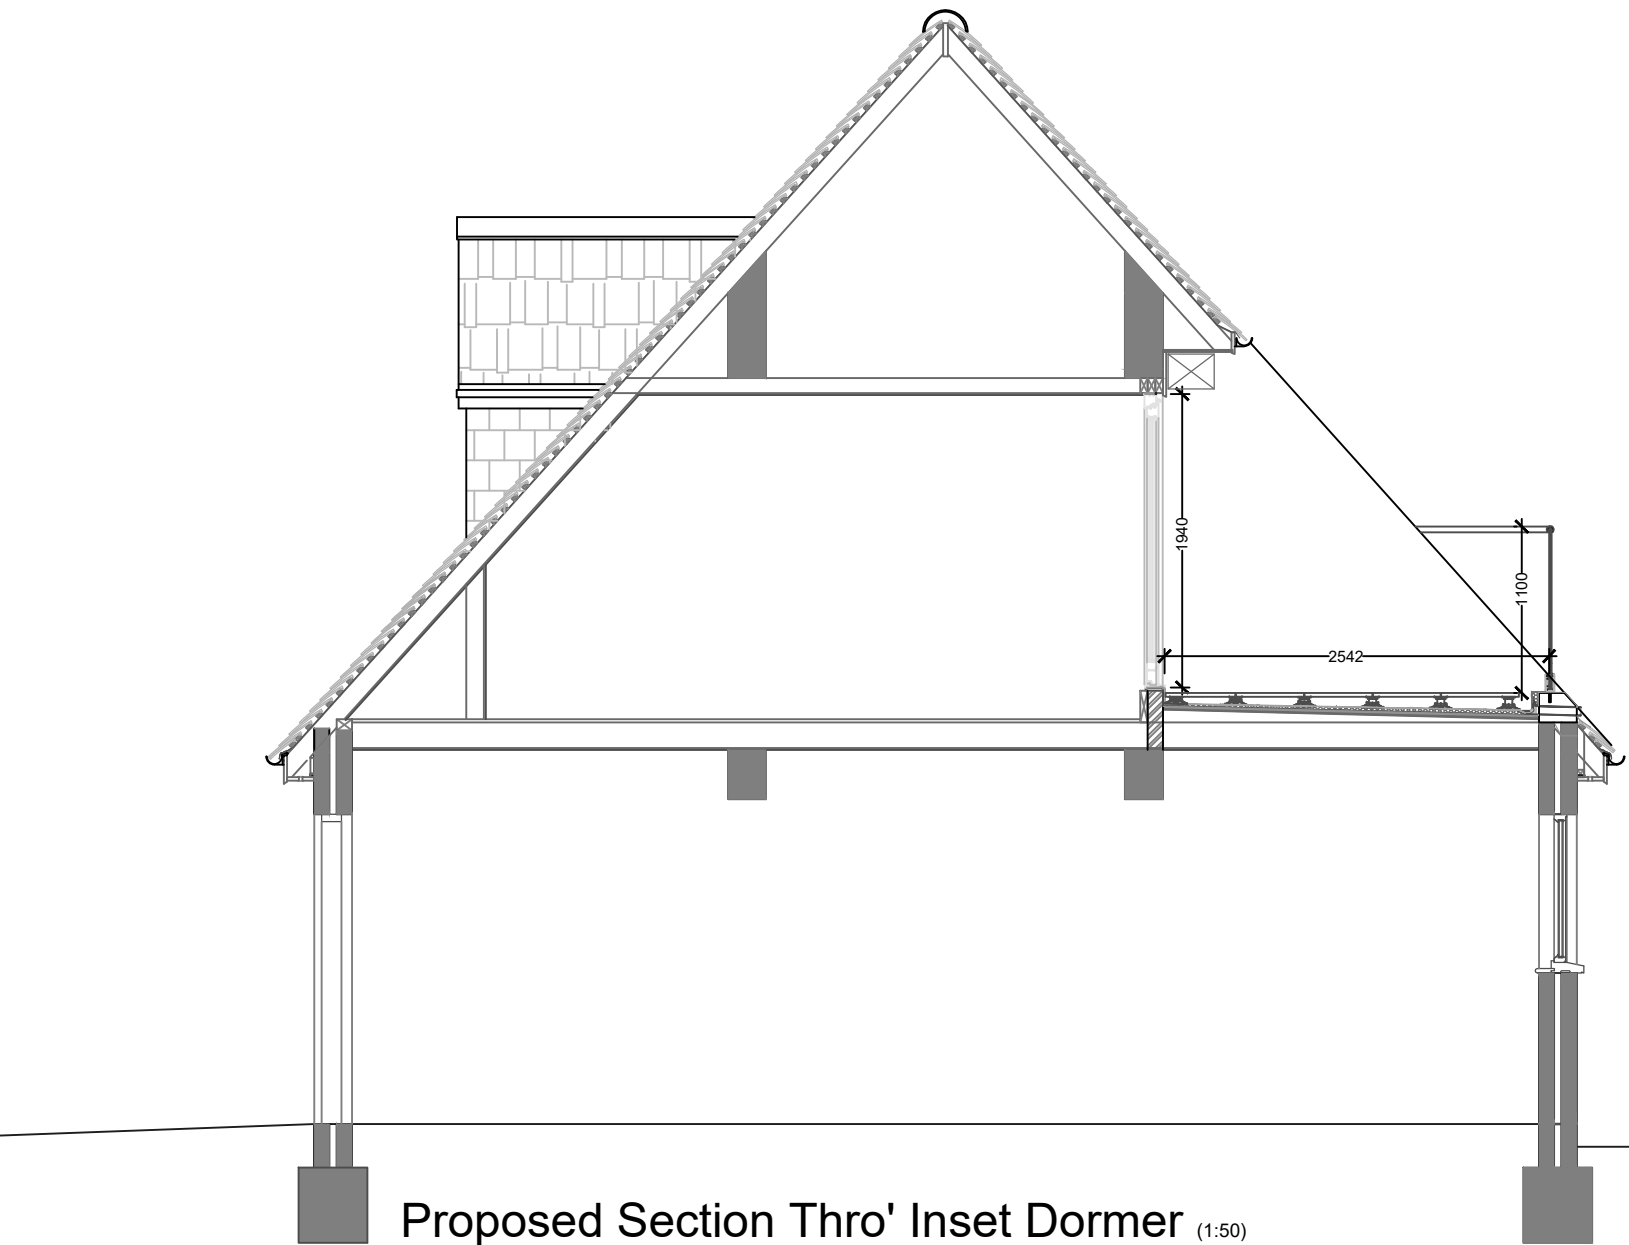

Proposed Section Thro' Inset Dormer (1:50)
Scale bar

SITE AREA - 3,636sqM (0.8987 acres)

EXISTING FINISHES

Walls - Facing brickwork

Roof - Plain tiles
Inset Dormer Cheeks - Code 5 Lead or Zinc

Windows and doors - White uPVC or aluminium
double glazed windows and doors

Drainage - S/W to on site soakaways