




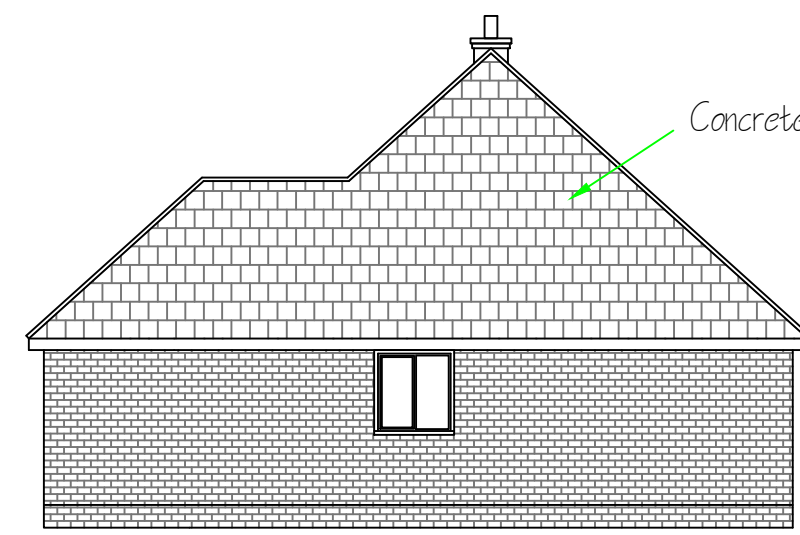

Existing Side Elevation

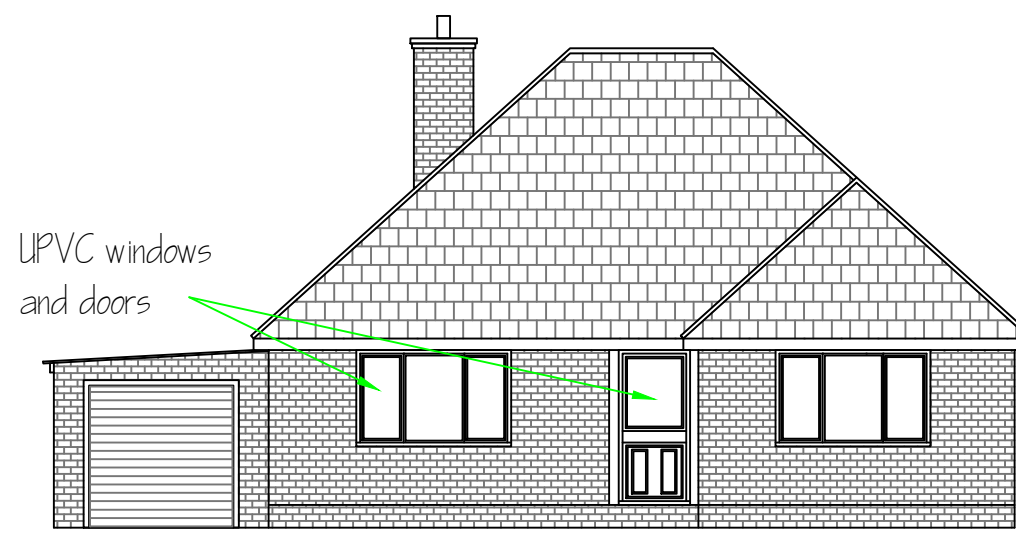


Existing Front Elevation

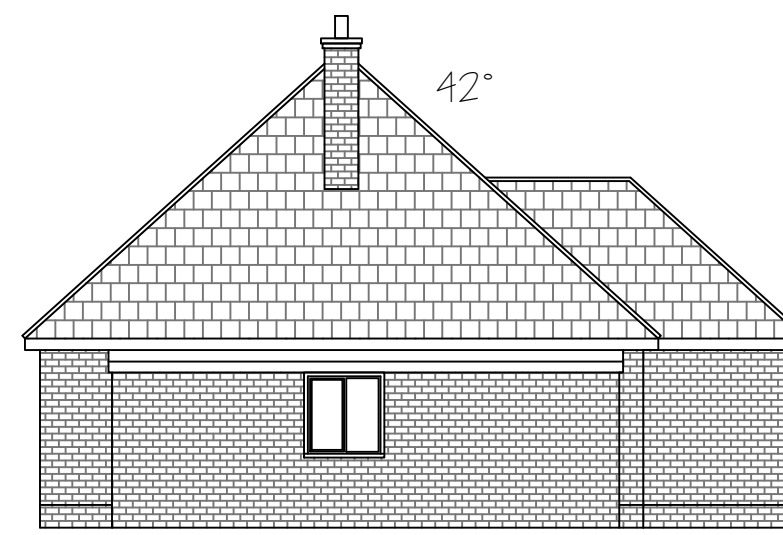


Existing Side Elevation




Existing Rear Elevation

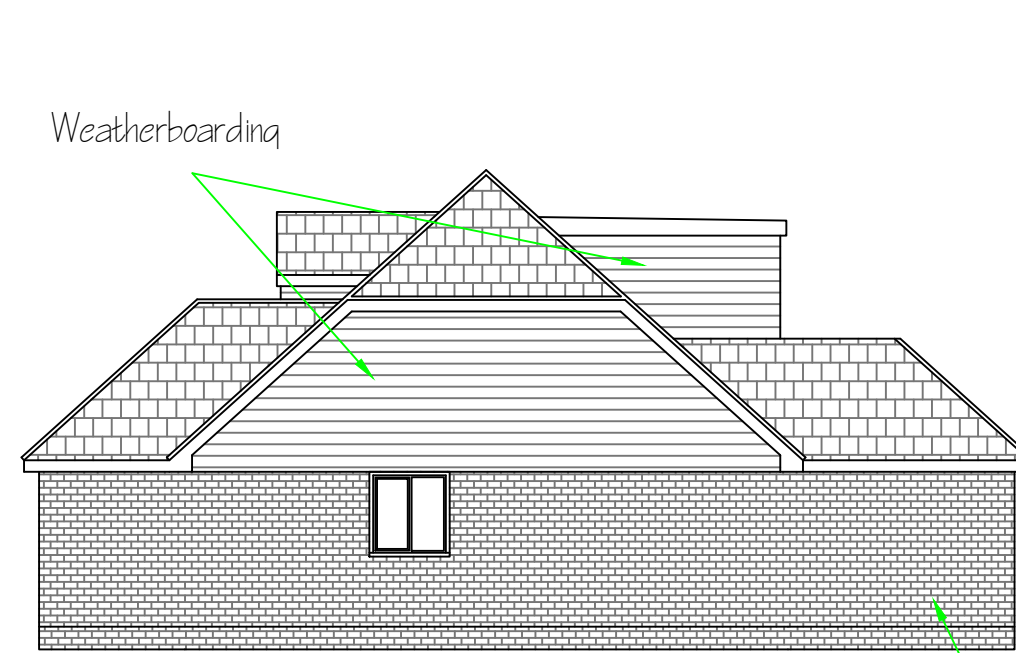


Proposed Side Elevation

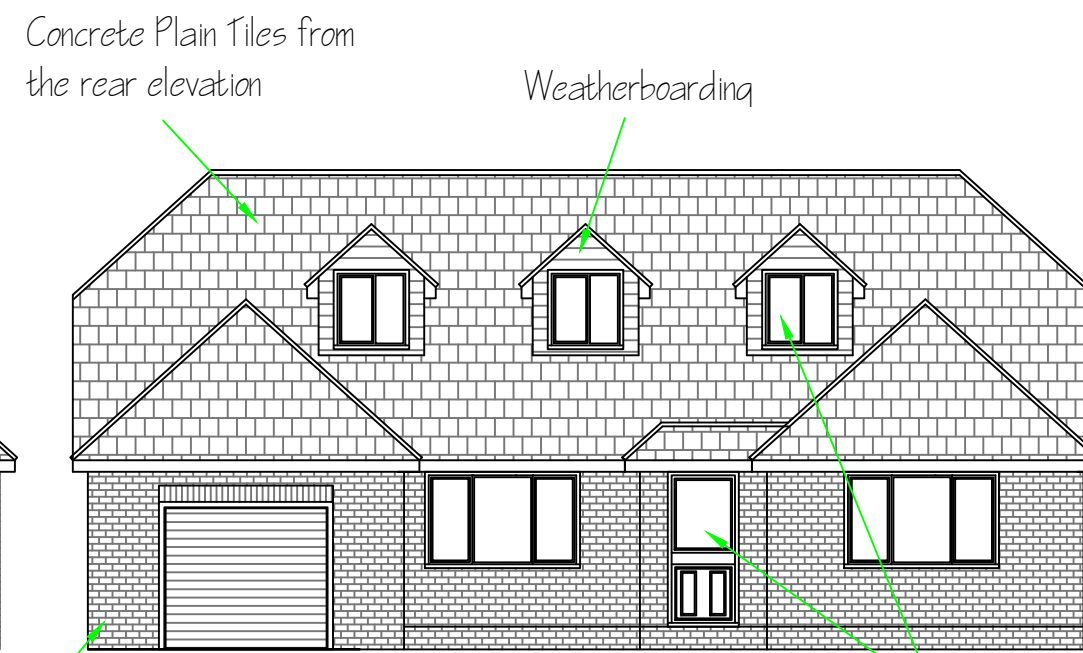


Proposed Front Elevation

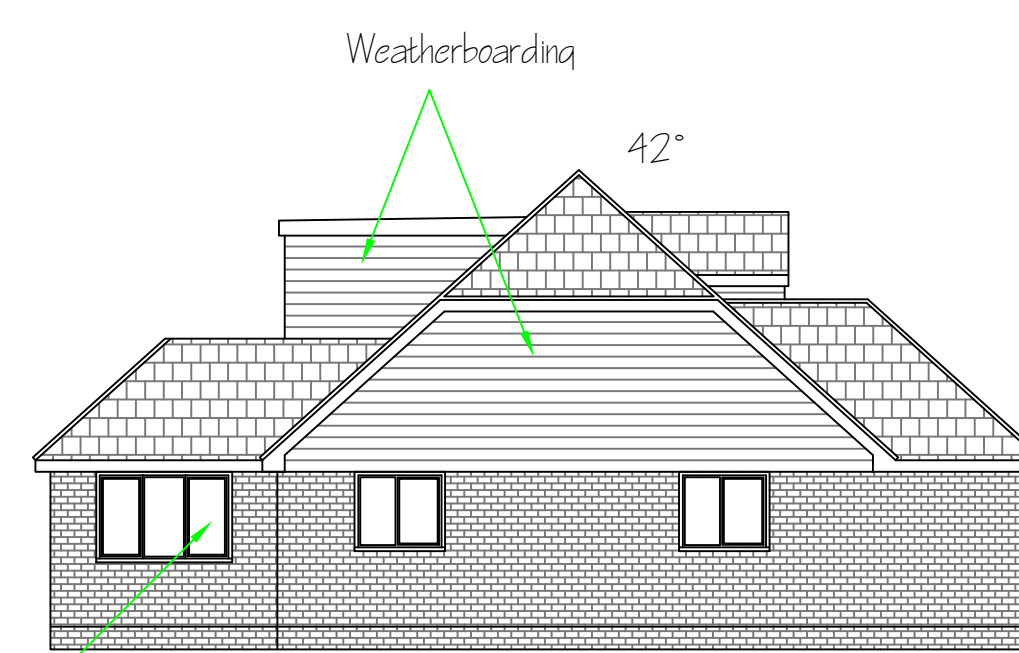




Proposed Side Elevation

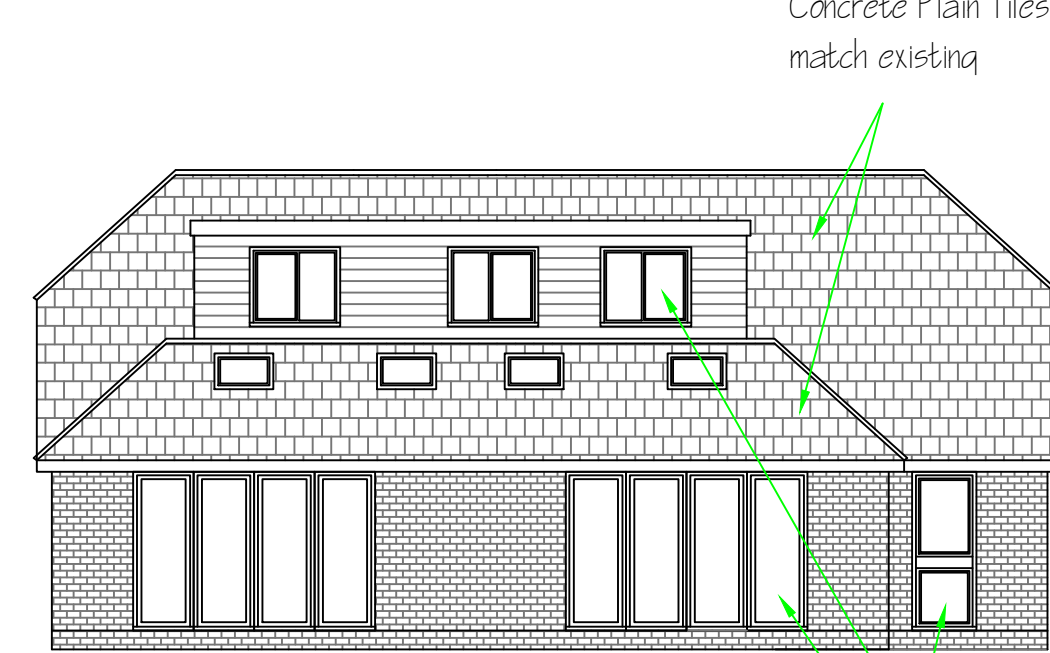

Proposed Rear Elevation

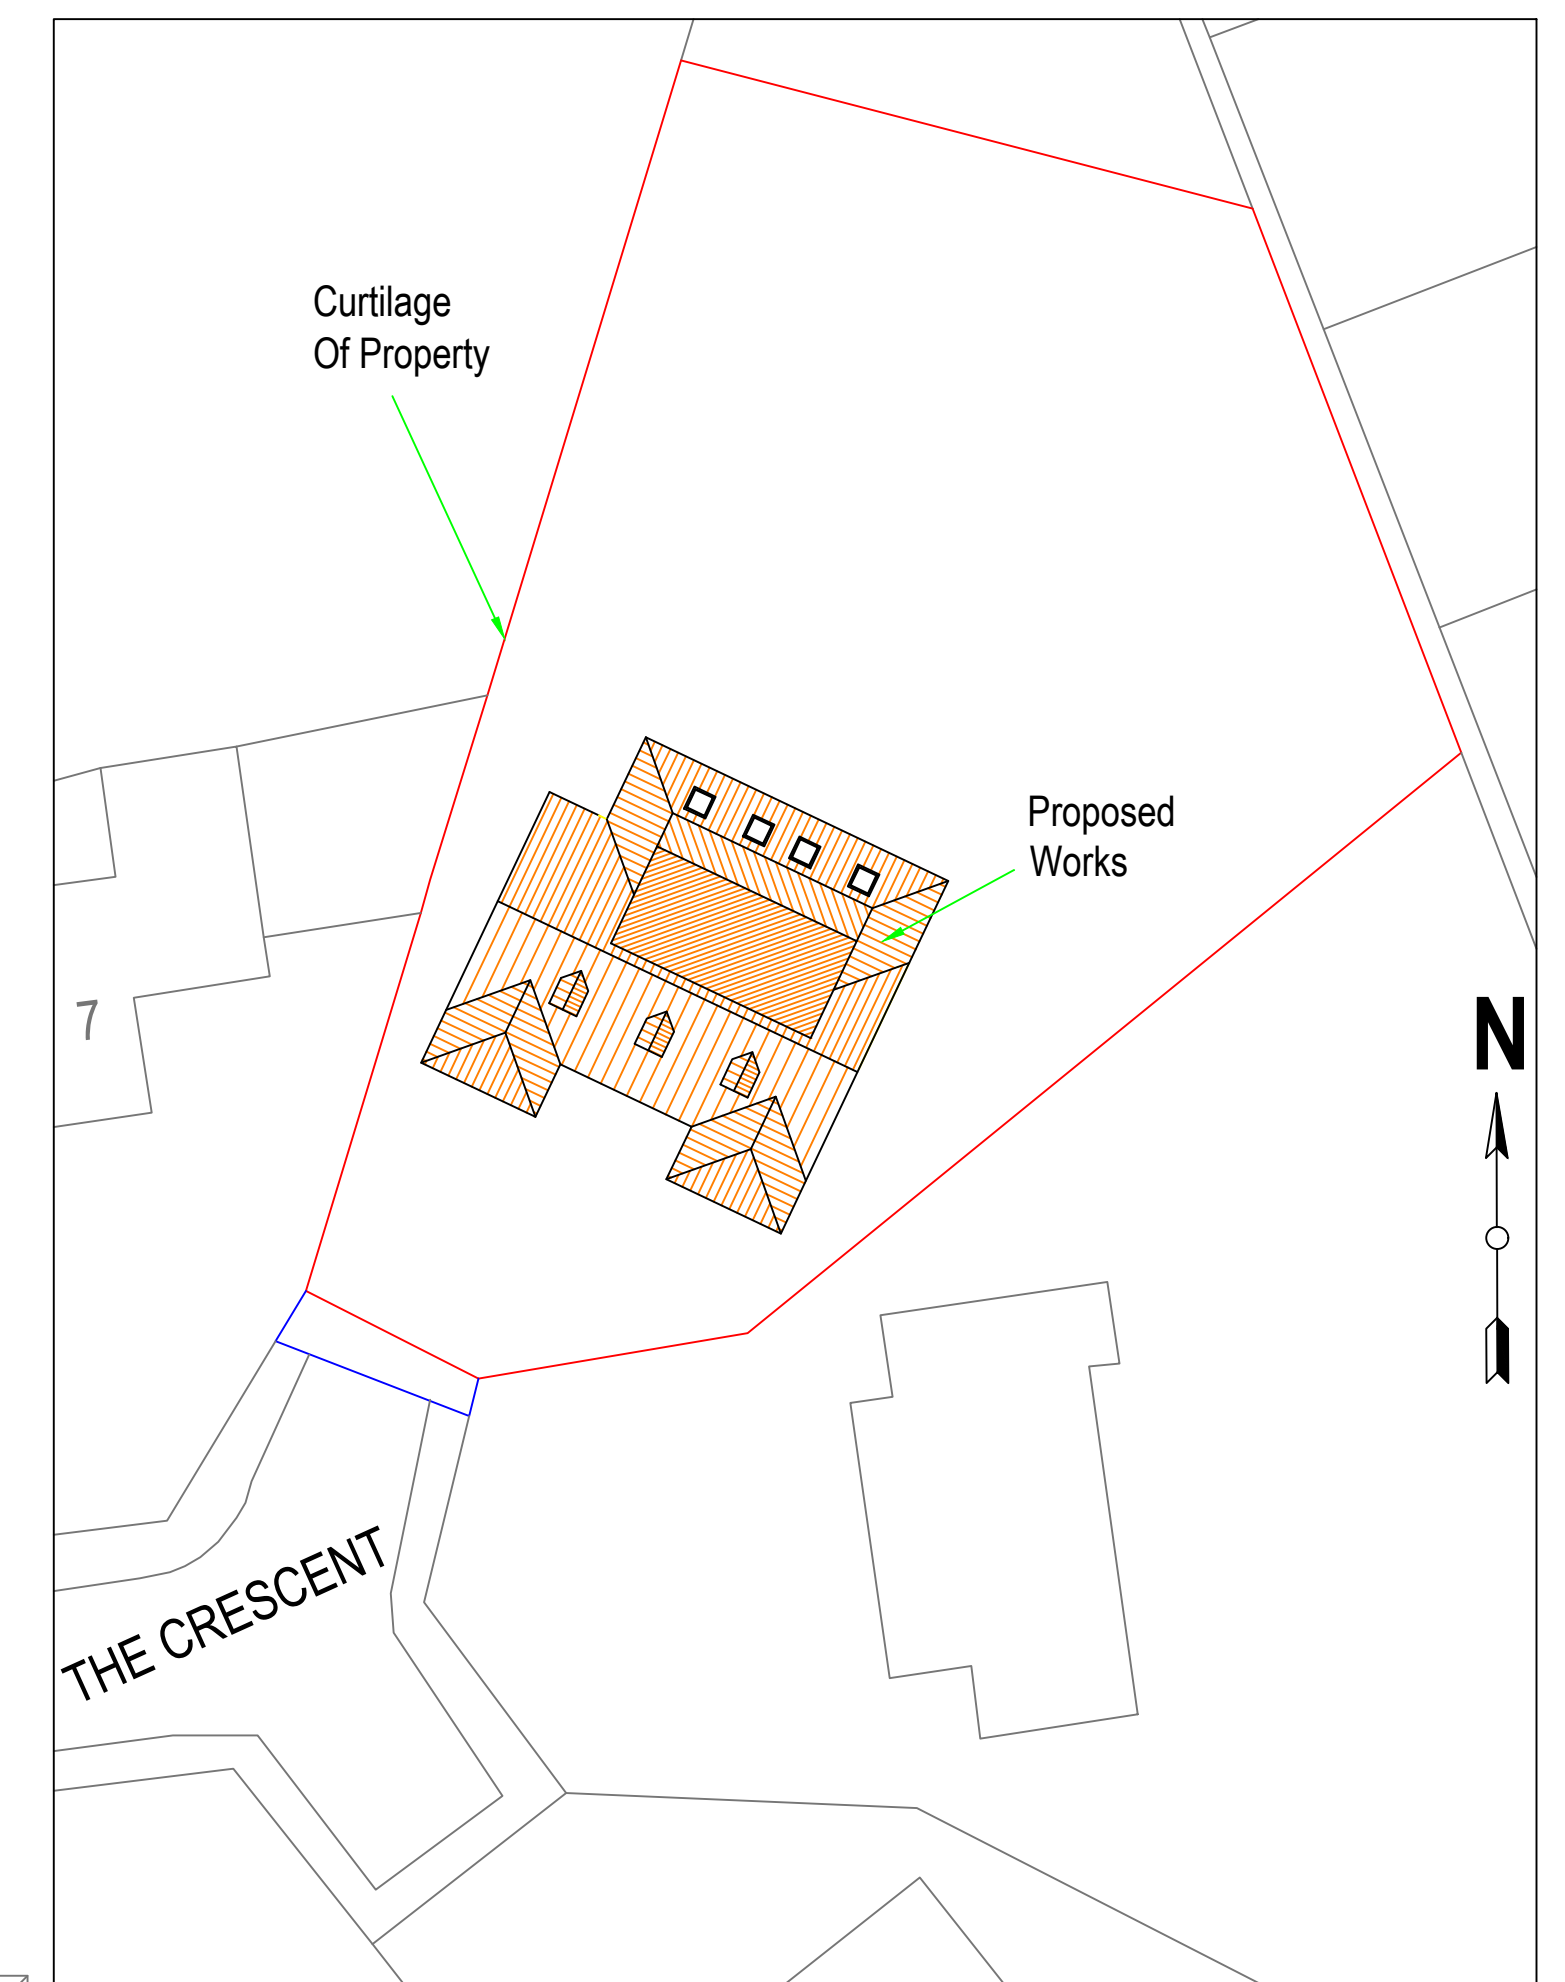

Site Plan, 1:250

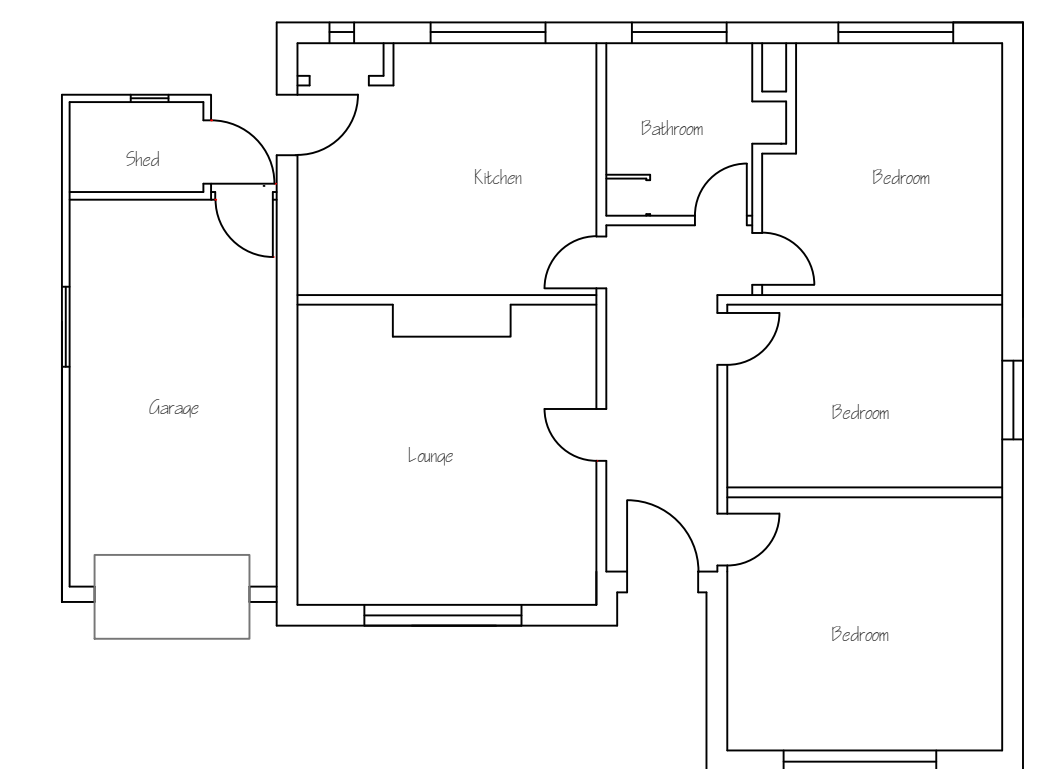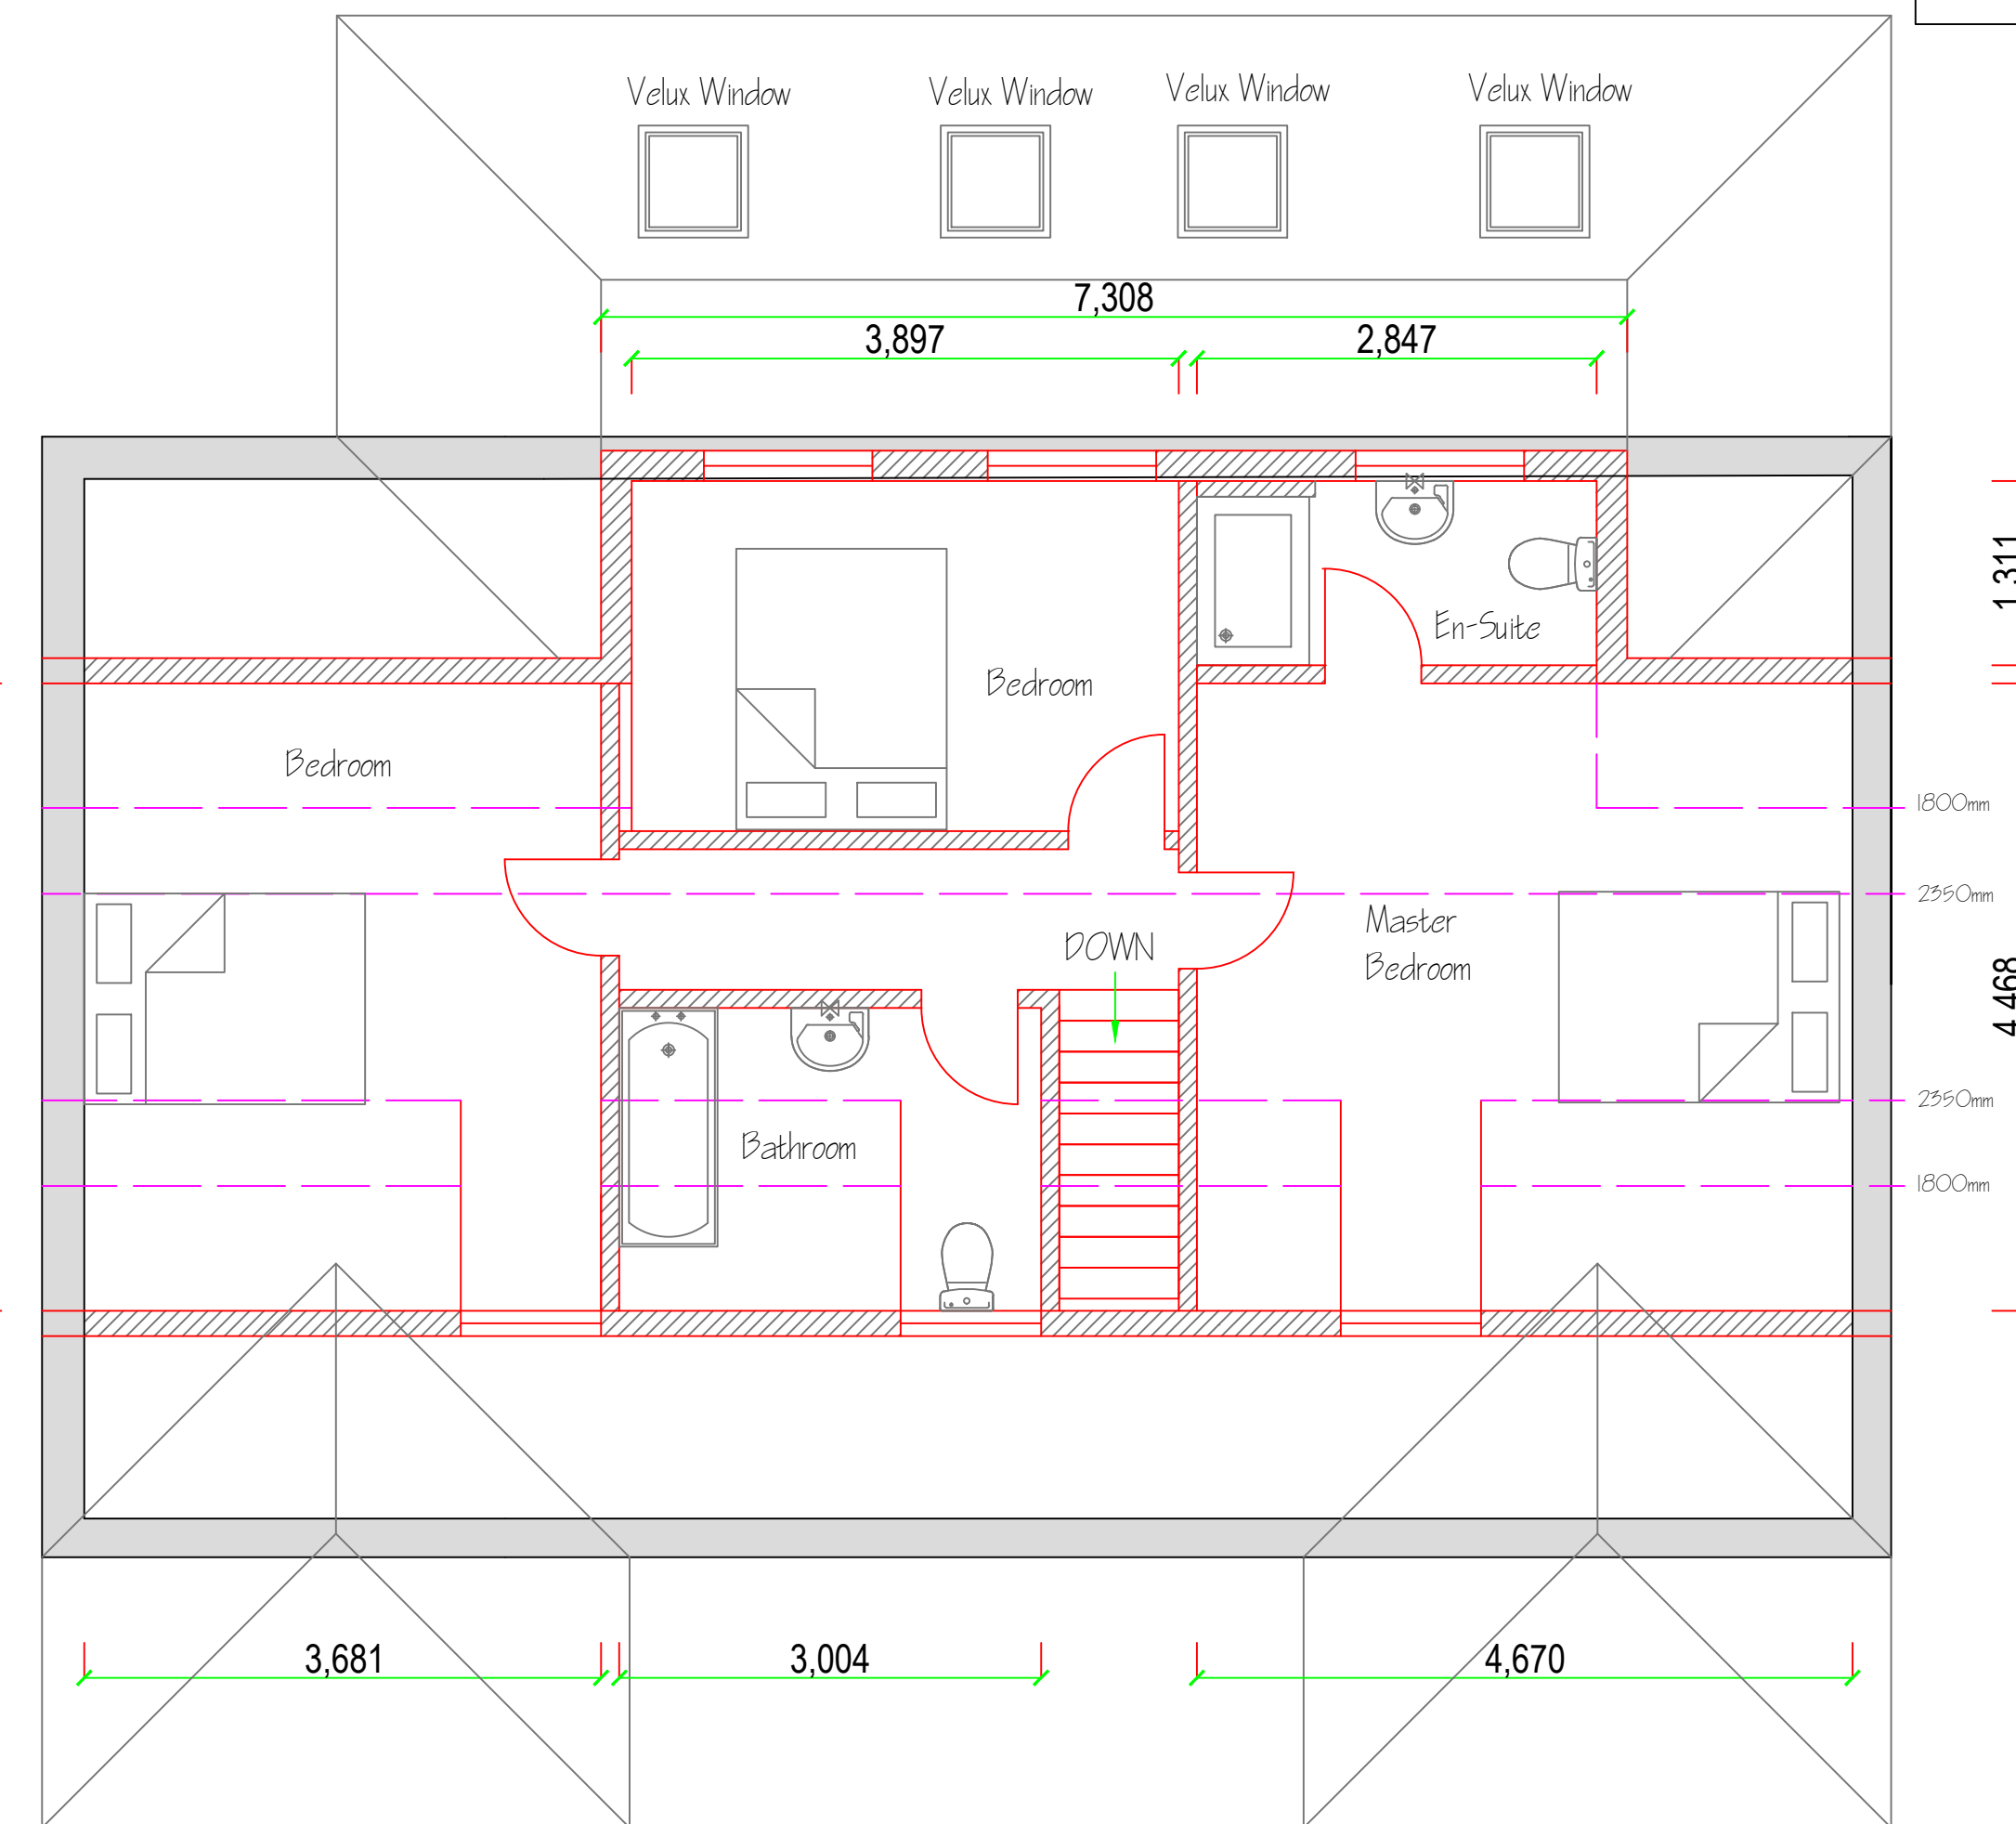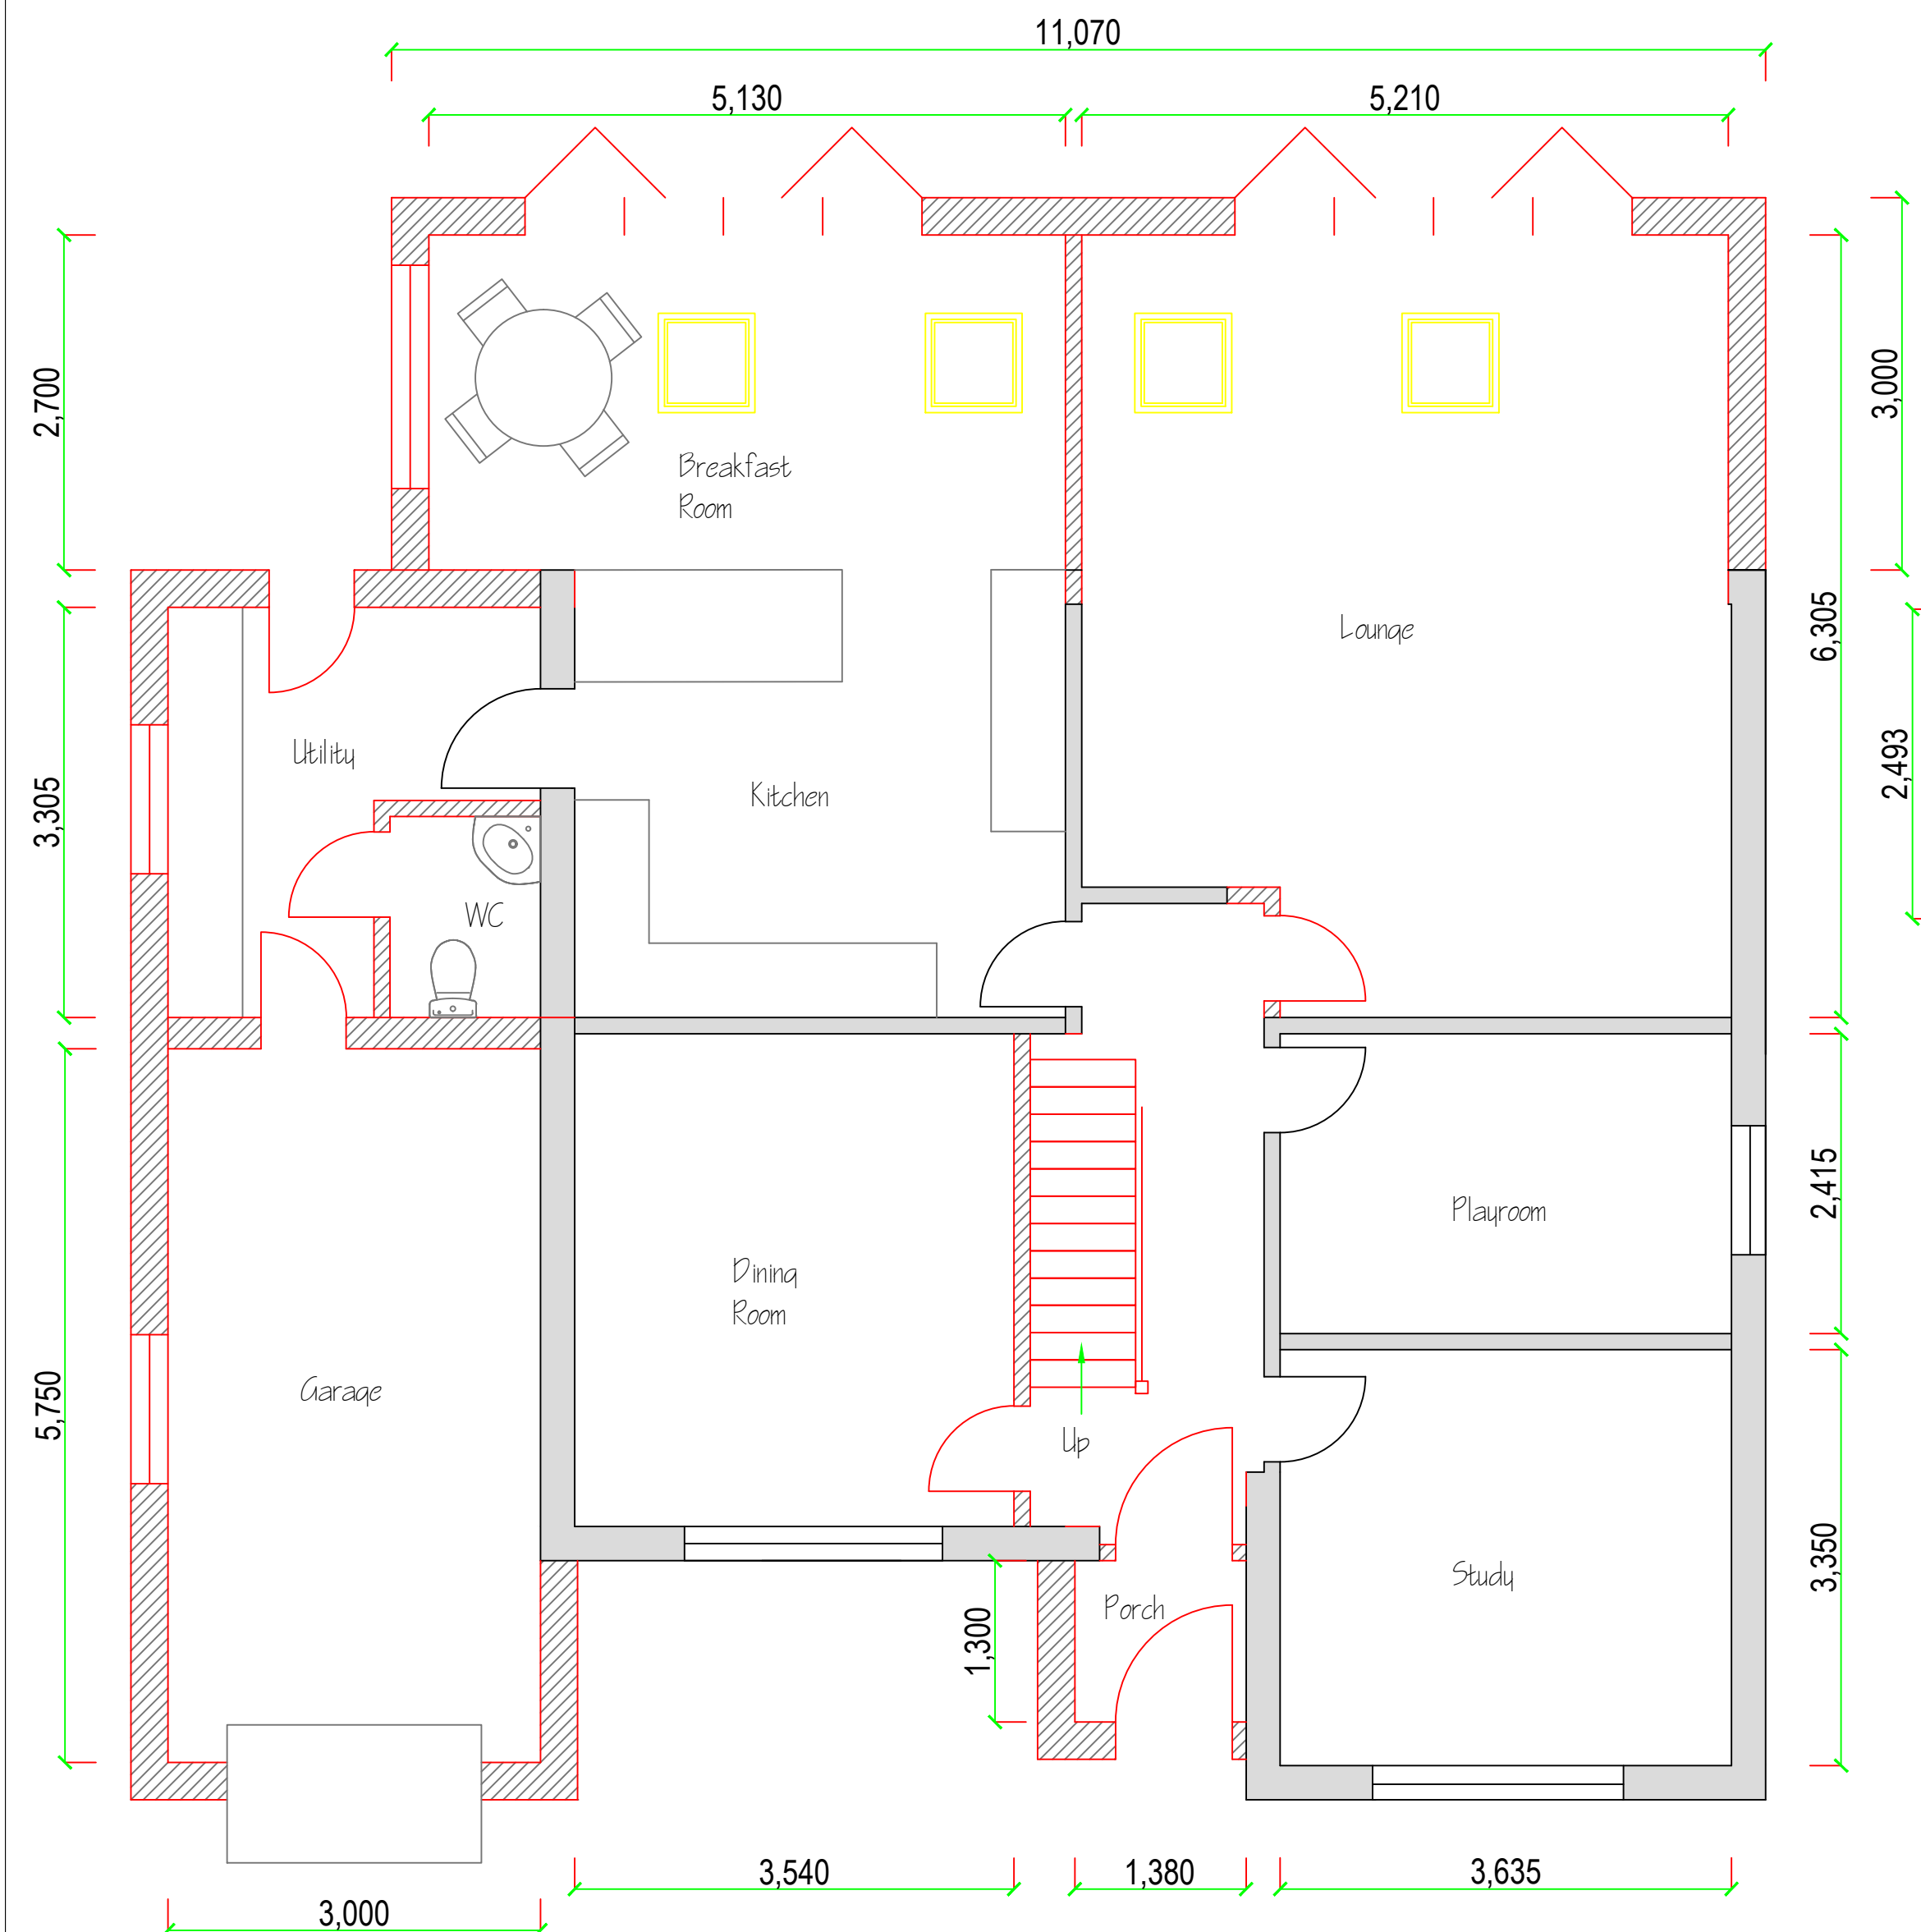

REV COPYRIGHT: This drawing is copyright and must not be reproduced without written consent. All Measurements to be checked on-site. Do not scale from this drawing.	6 The Crescent Common Platt Swindon SN5 5LA	Existing And Proposed Elevations And Layouts. Site Plan.
Beaver House Plough Road Centre Great Bentley Essex CO7 8LG Tel: 01206 250601 Fax: 01206 251443 e-mail: andy@wrcads.co.uk Web Site: wrcads.co.uk	Paper Size A1 SCALE 1:50, 1:100, 1:250 DATE 11/02/2015 PROJECT NO. A453 DWG. NO. P01	DRAWN BY Andy Cameron