

Notes/Revisions

External Walls:
Facing brickwork
to match existing
Roof:
Tiling to match existing
Doors and Windows:
White uPVC

Client

MR AND MRS MUNDY
11 MERIDIAN WALK
TROWBRIDGE

Project

PROPOSED PORCH EXTENSION
WITH WC


Description

PROPOSED PLAN AND
ELEVATIONS - PLANNING



CAD Ref.	Scale 1:100	
Drg. No. PO02	Rev.	Date 9/3/2026




FRONT ELEVATION (NORTH WEST)

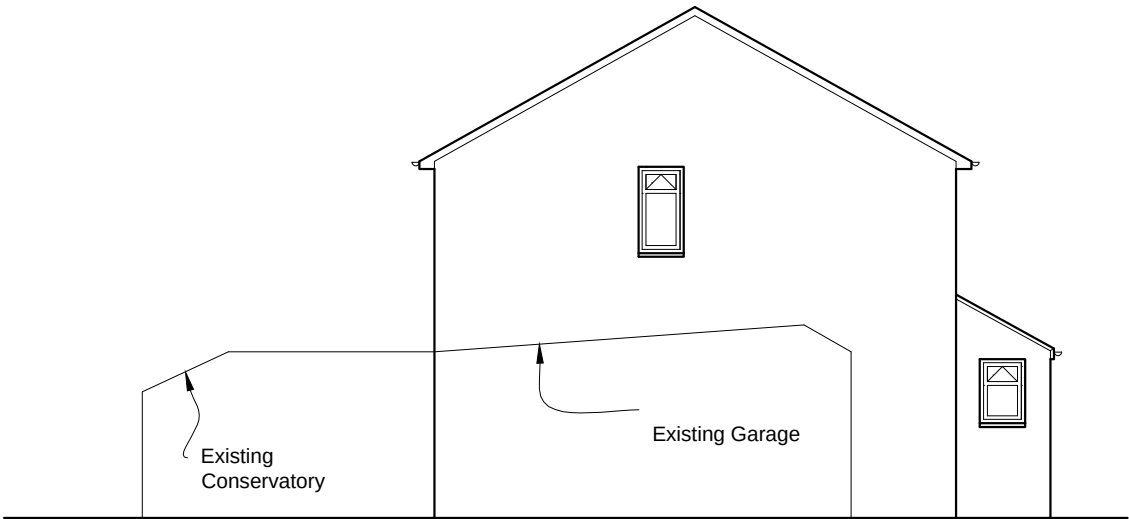


SIDE ELEVATION (NORTH EAST)

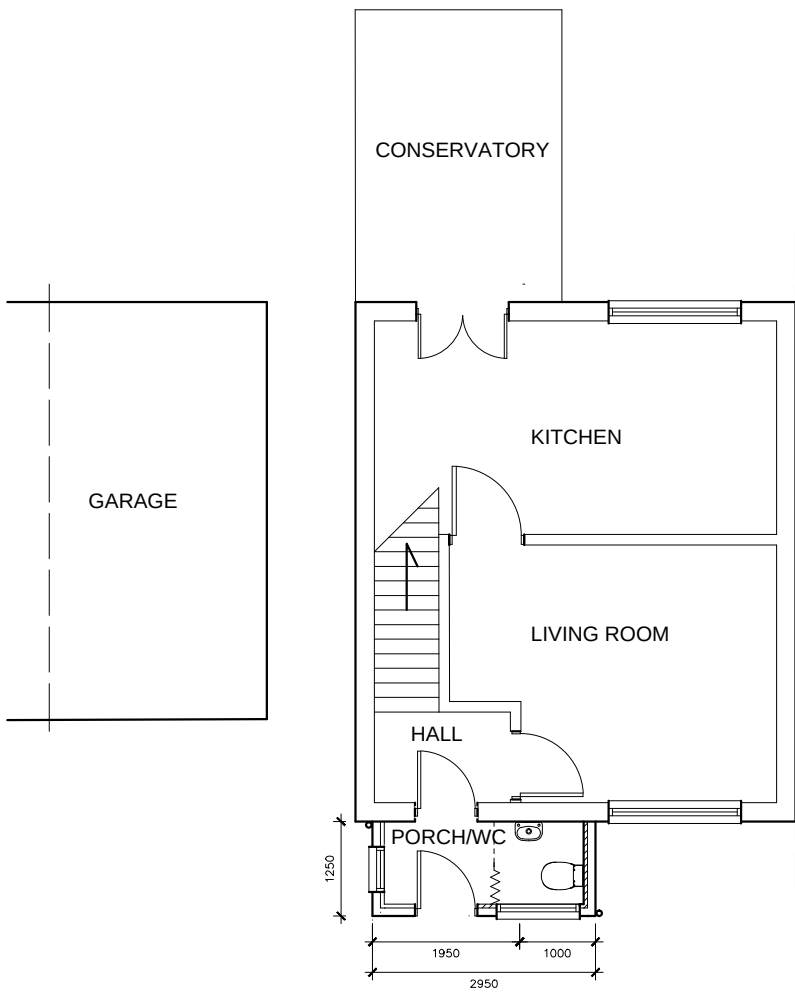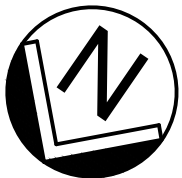

PROPOSED GROUND FLOOR PLAN

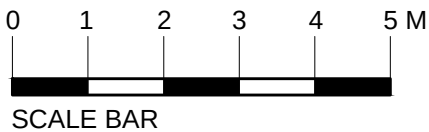

SCALE BAR

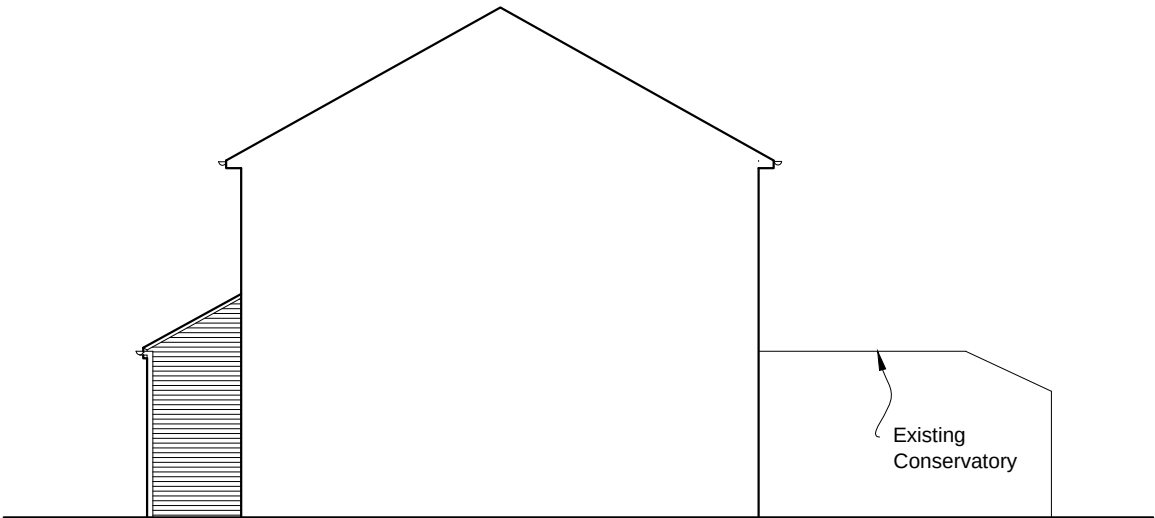

SIDE ELEVATION (SOUTH WEST)