




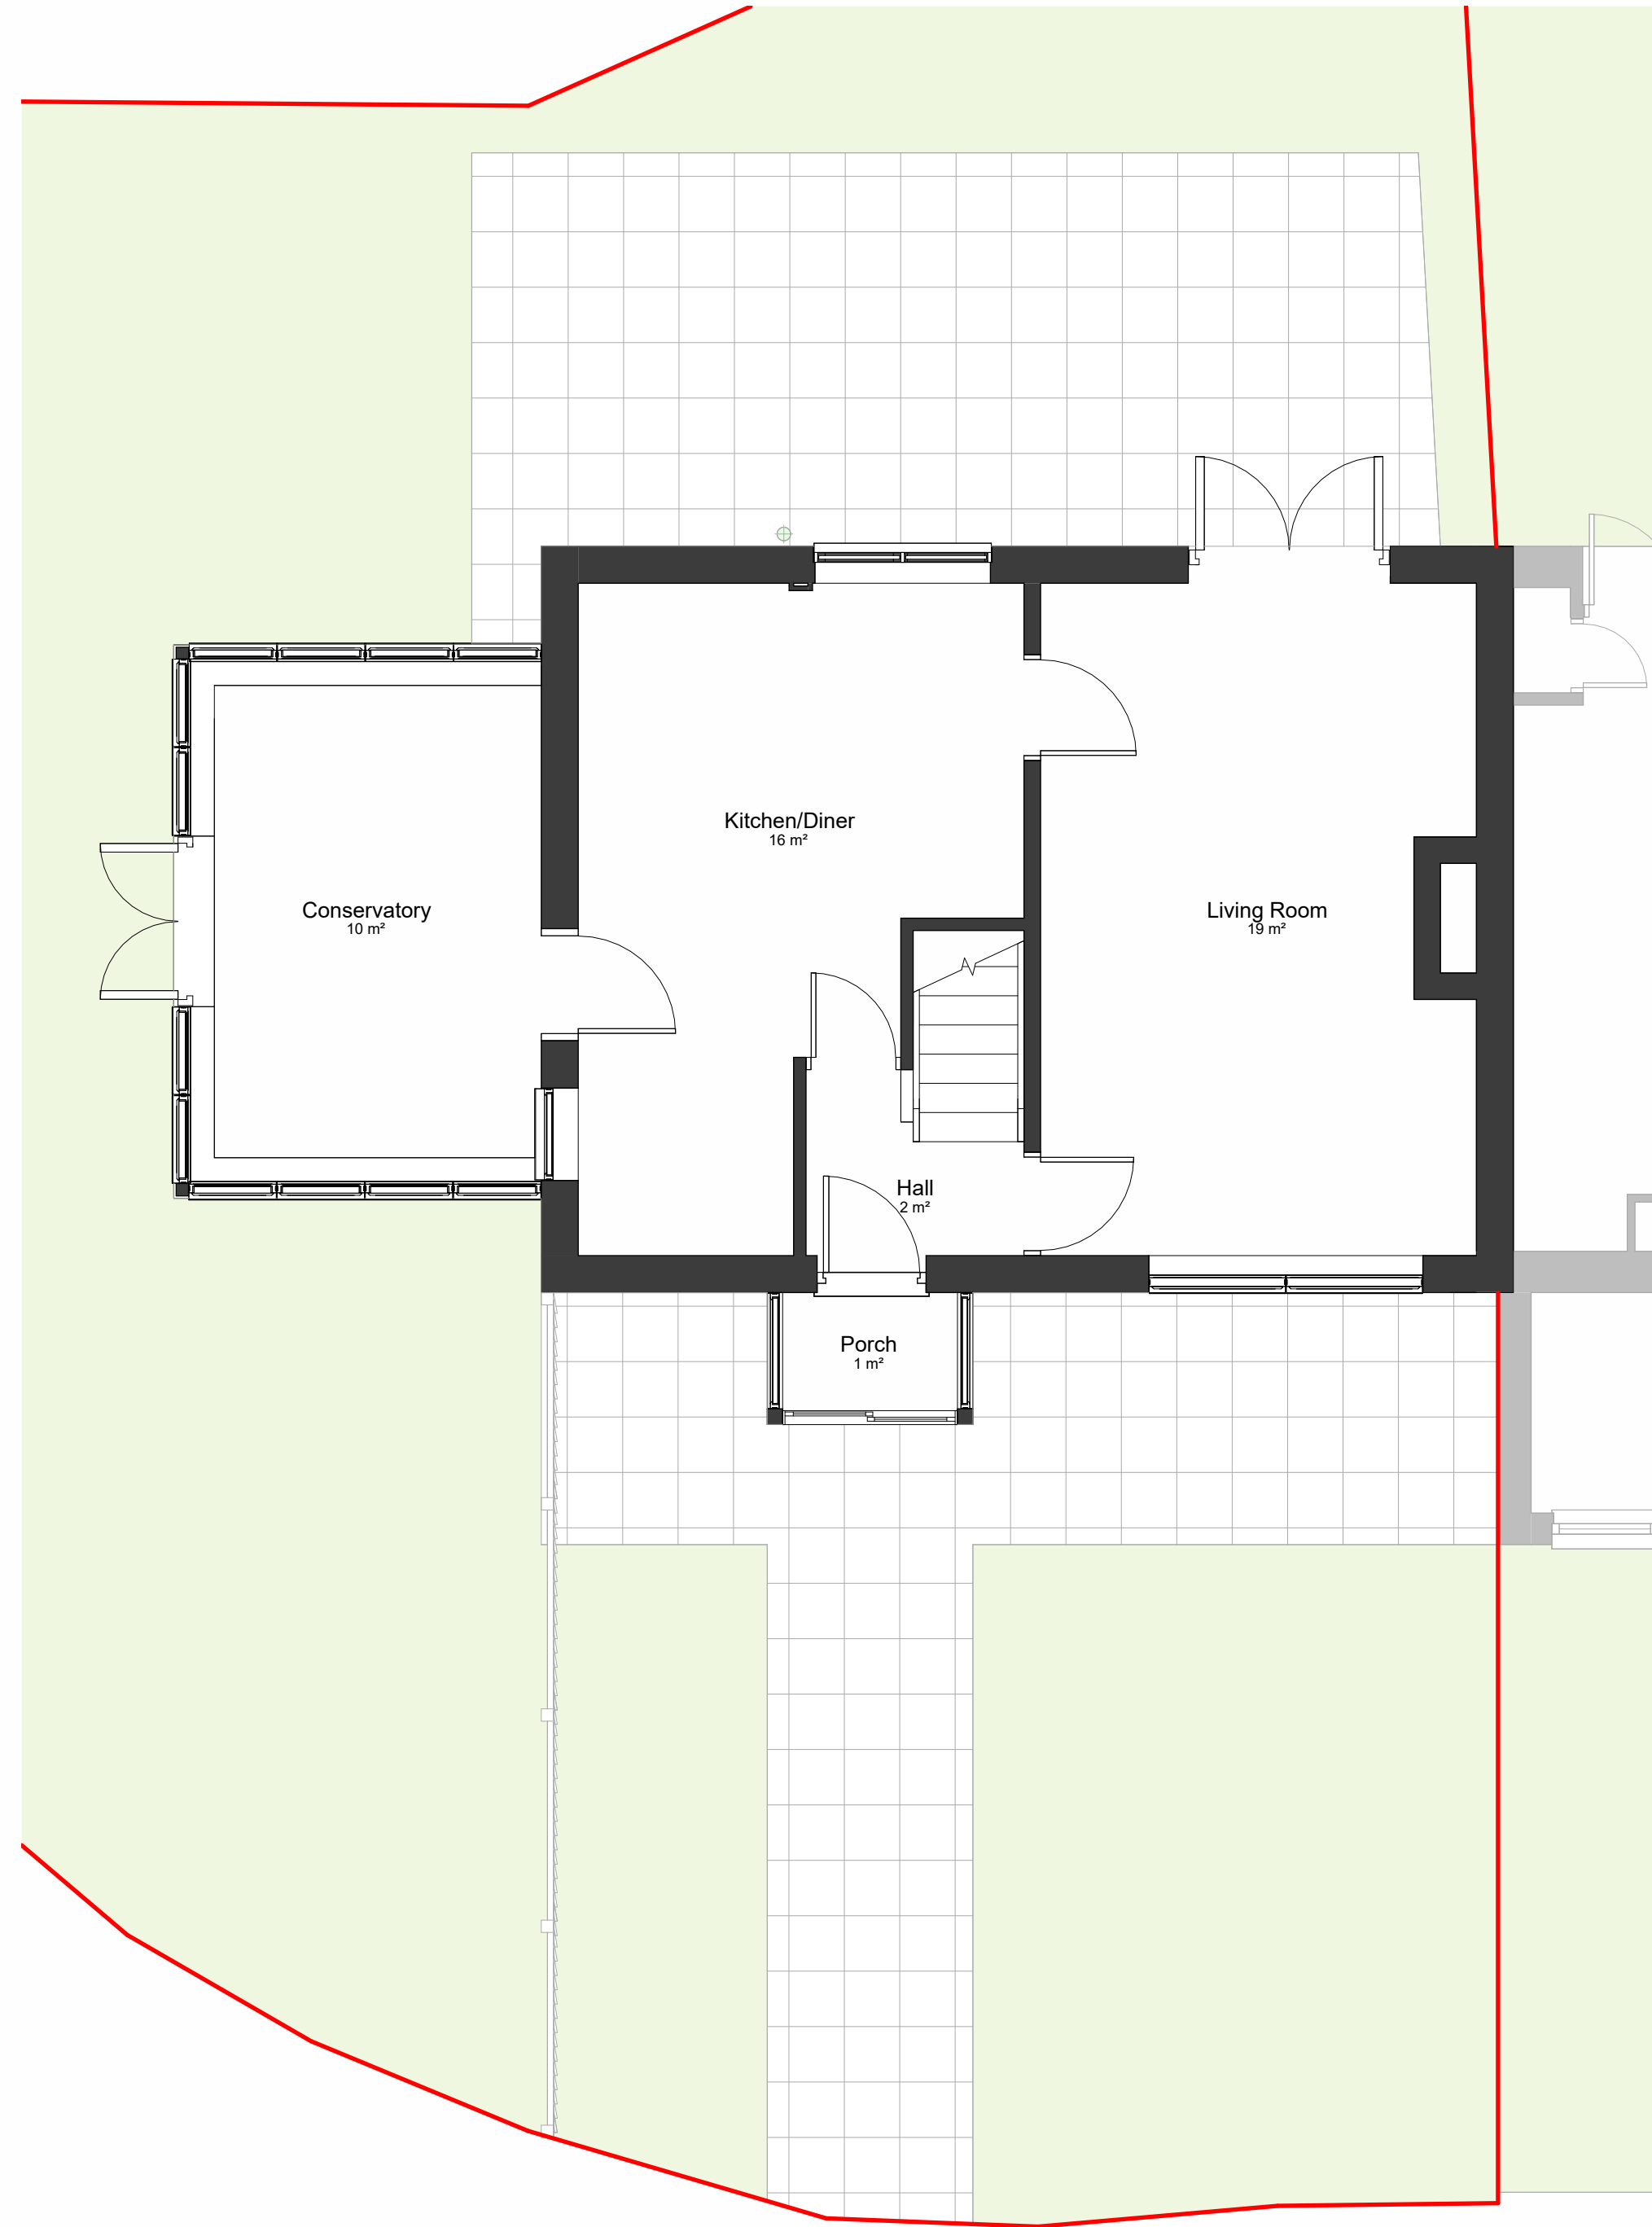

GF Existing Ground Floor Plan
1 : 50

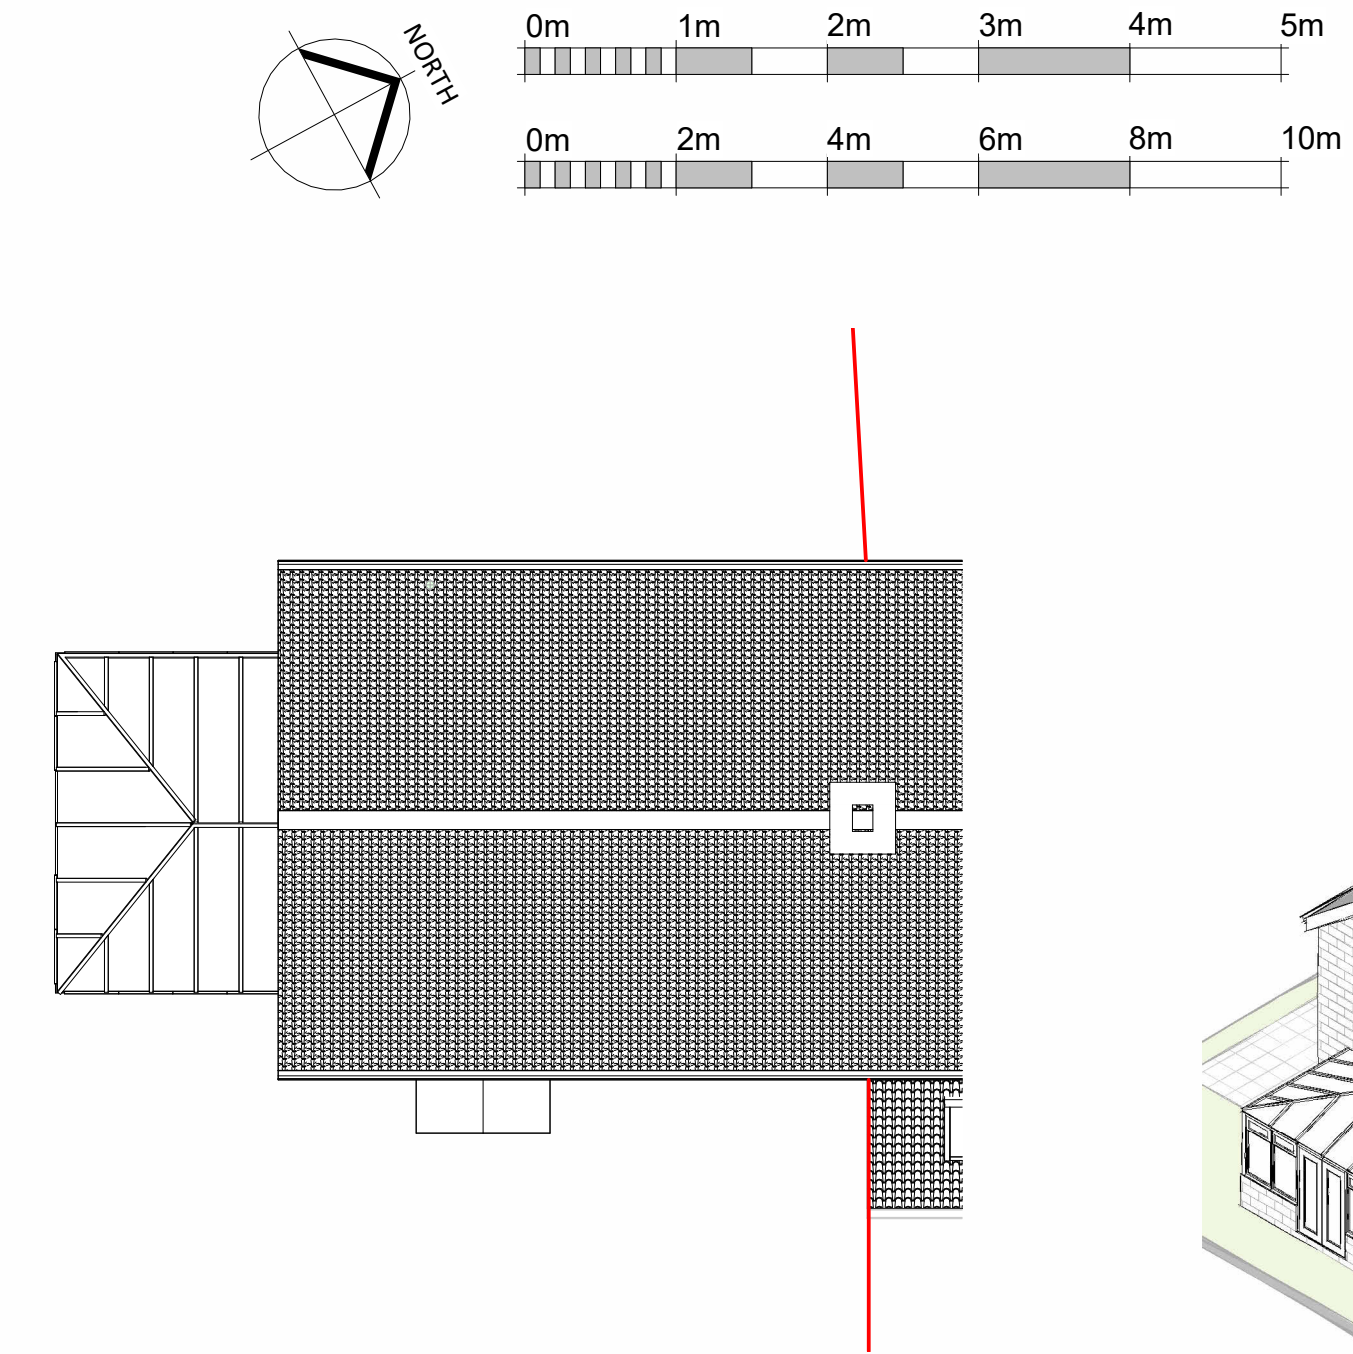

R Existing Roof Plan
1 : 100

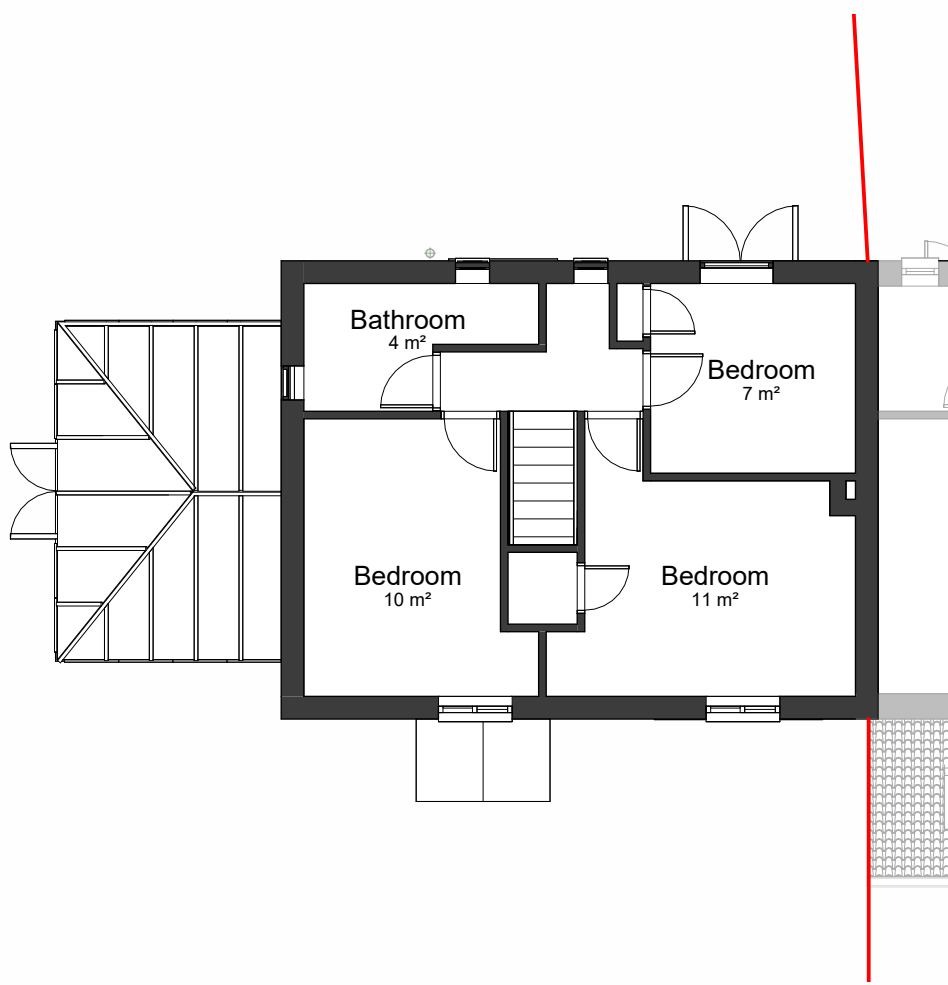


FF Existing First Floor Plan
1 : 100

Responsibility is not accepted for errors made by others in scaling from this drawing. All construction information should be taken from figured dimensions only.

NOTE
BUILDING SURVEY OF EXISTING IS NON CONCLUSIVE, PLEASE ENSURE THAT ALL MEASUREMENTS ARE TAKEN FROM SITE. CONTRACTOR TO CHECK ALL DIMENSIONS AND REPORT ALL ERRORS AND OMISSIONS TO THE ENGINEER. ANY DIMENSIONS SHOWN ARE IN MM.

KEY
— Denotes Site Boundary Line

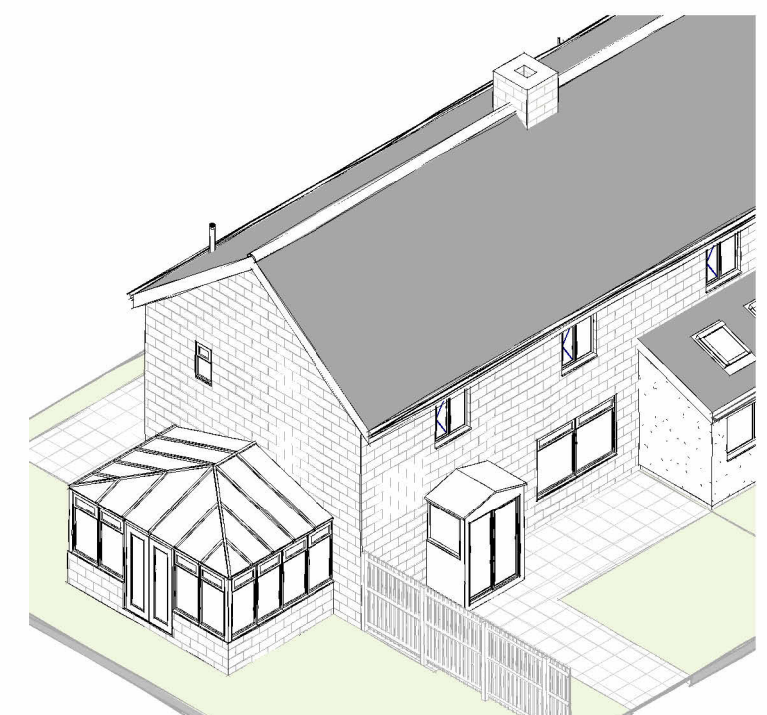

3D Existing Axo - 3D Sketch

PL	PL1	08.03.26	Planning Issue
STATUS	REV	DATE	DESCRIPTION
CLIENT			REVISED BY
Mr and Mrs Cook			MC
			CHECKED BY
			ZW
39 Elmfield, Bradford-on-Avon, Wiltshire, BA15 1RH.			ORIGINATOR NO
			703



21 Langley Road Trowbridge Wiltshire BA14 0LL
Tel: 01225 342837
Mobile: 07389 809794 & 07831 817906

PROJECT
Front Single Storey Extension
39 Elmfield, Bradford-on-Avon

DRAWING TITLE
Existing Plans

SUITABILITY STATUS	SCALE
PL : PLANNING	As indicated @ A2
YEAR DESIGNER PROJECT SHEET NUMBER	REVISION
25-SZ-703-0100	PL1