
 


No.	Description	Date
P01	First Issue	16/09/25
P02	Changes to internal walls and fenestration due to oak frame	25/09/25
P03	PLANNING ISSUE	24/03/26

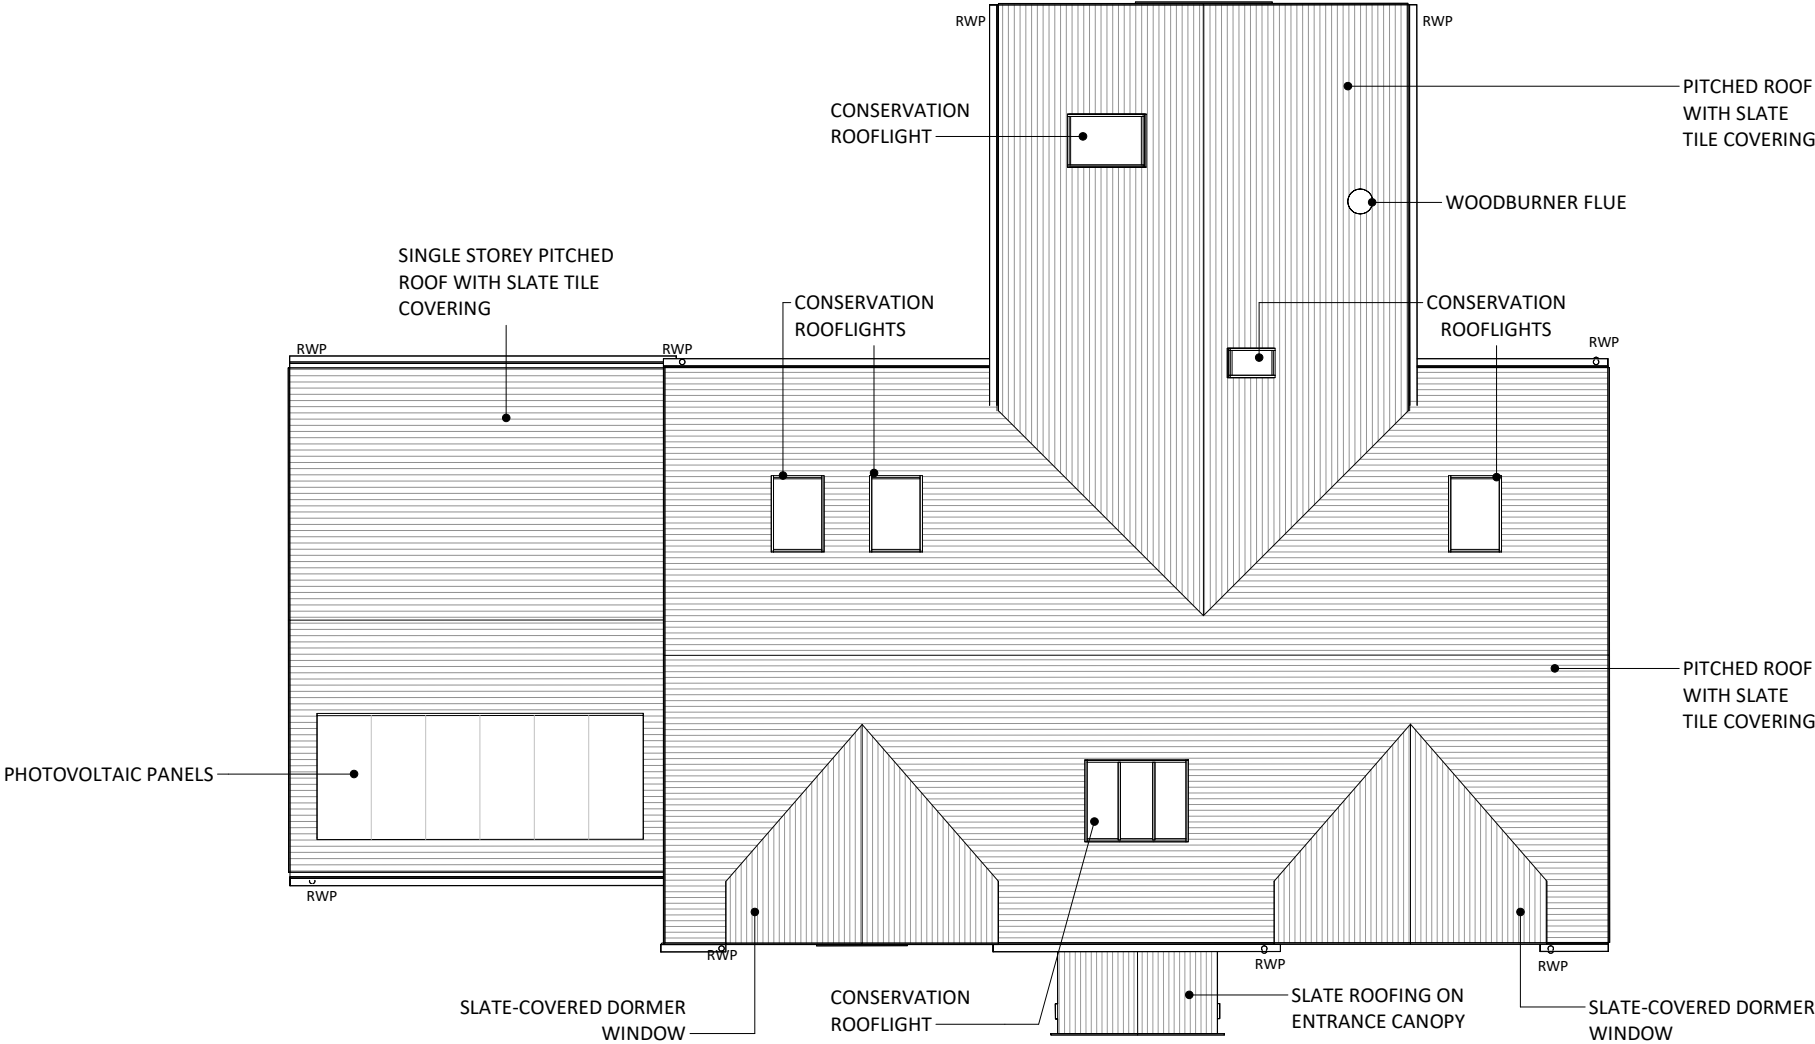

PURPOSE OF ISSUE		
PLANNING		
PROJECT		
WINSLEY PADDOCK		
SHEET		
PROPOSED ROOF PLAN		
Date	Drawn by	Checked by
08/08/25	CM	CM
Project number	Scale (@ A3)	
LAMA-56	1 : 100	
DRAWING NUMBER		REV
L113		P03