



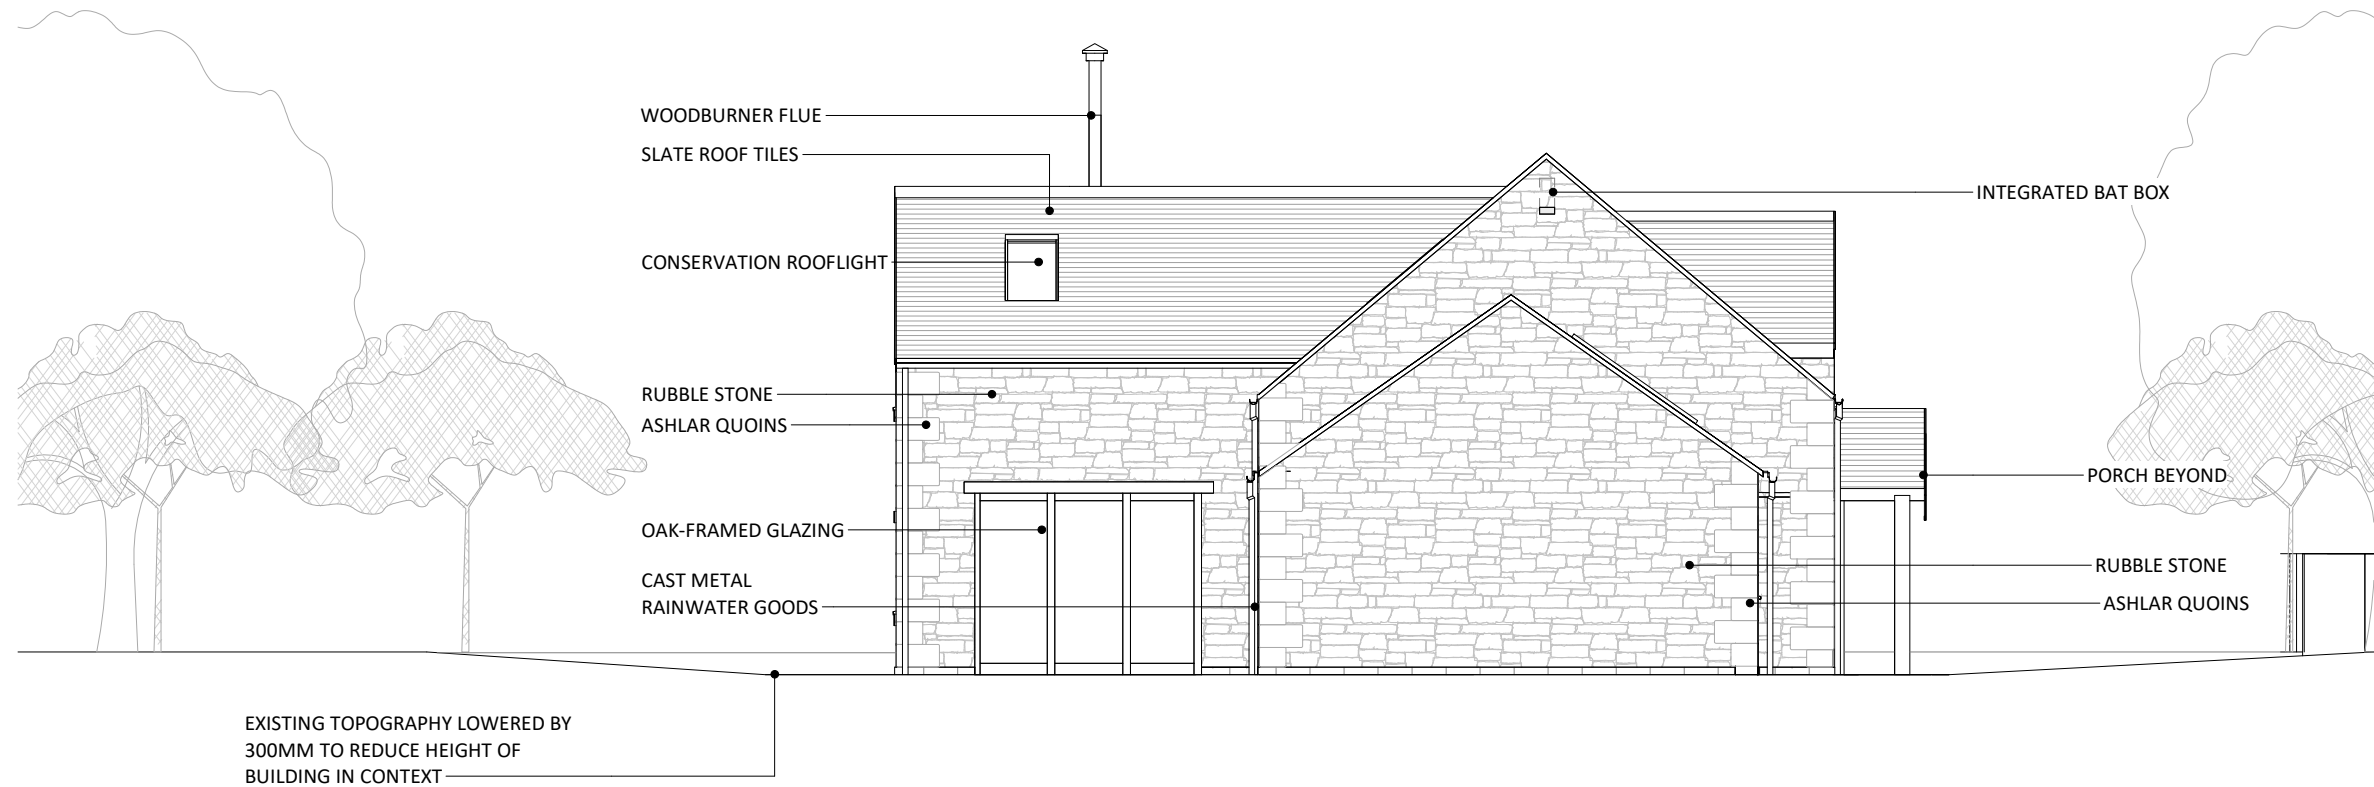


Proposed Side Elevation 2 - West
1 : 100

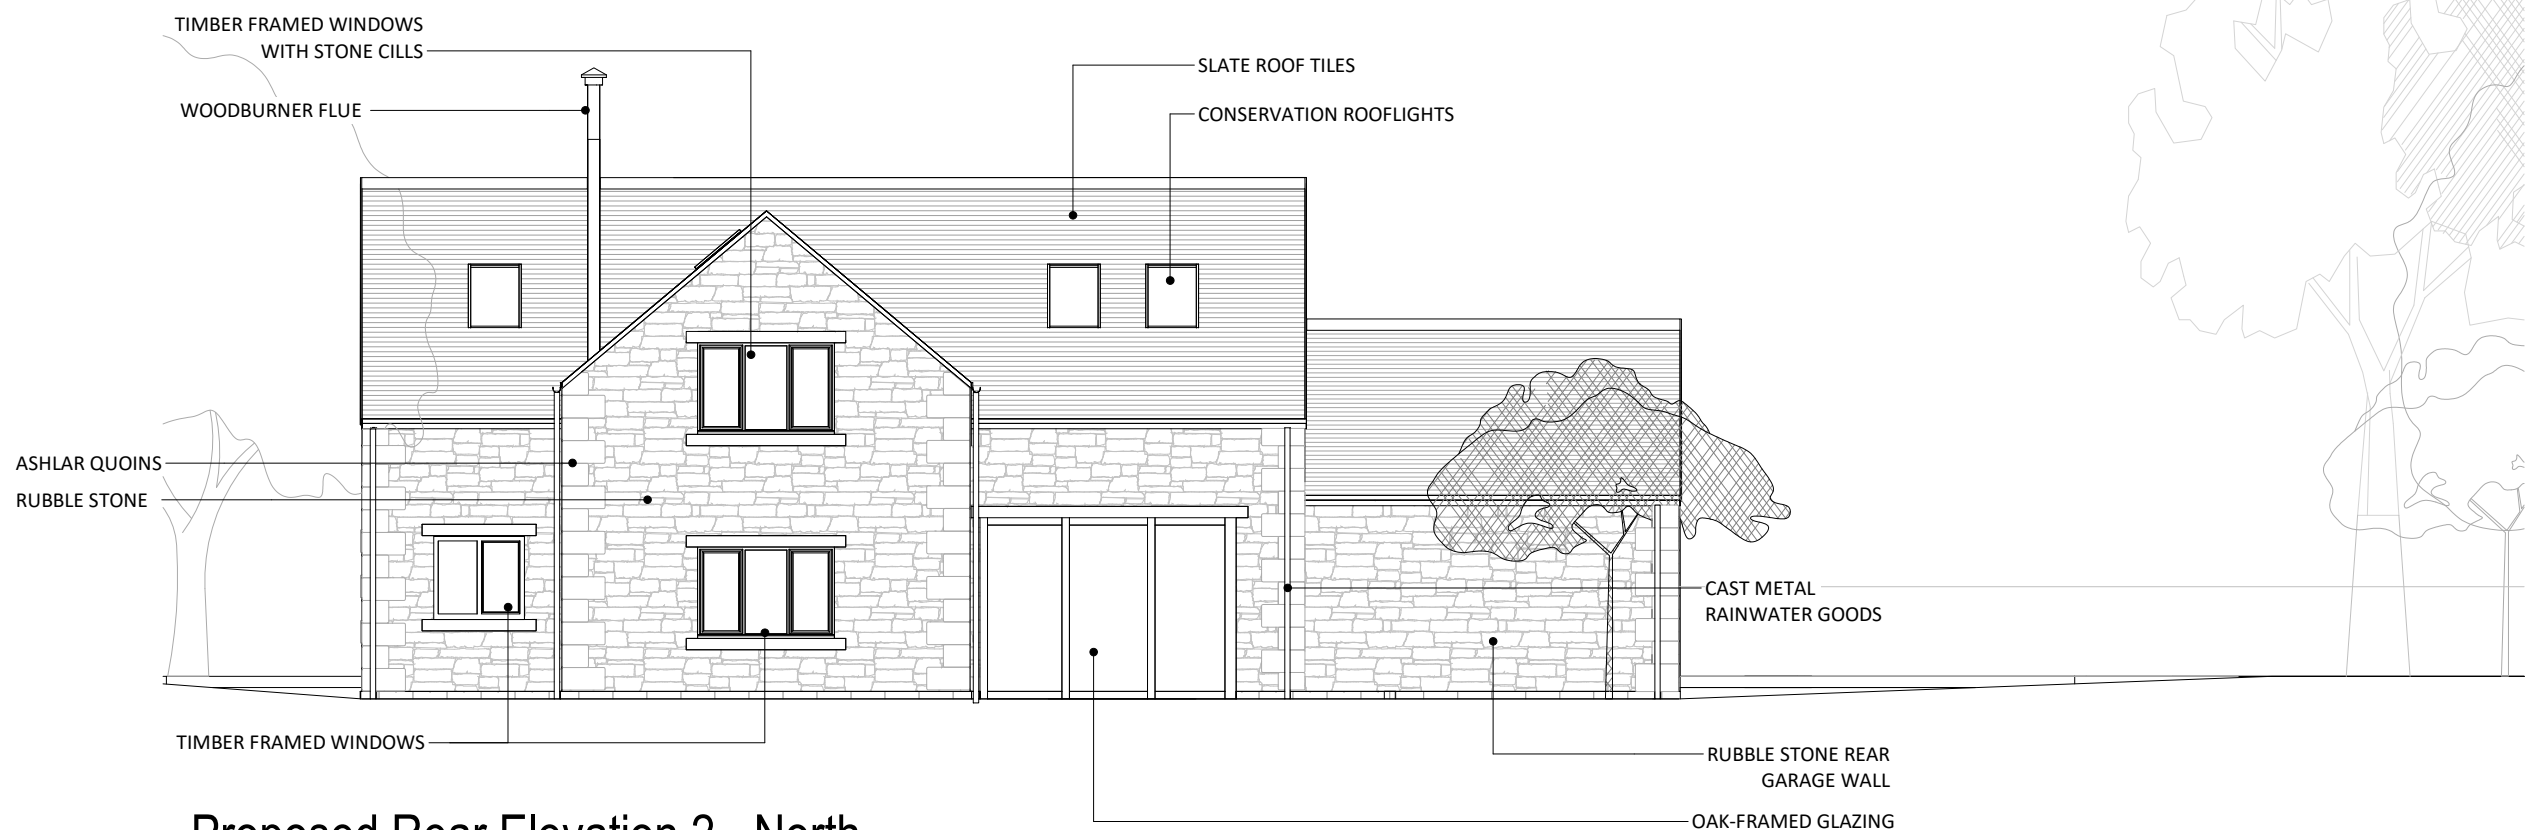

Proposed Rear Elevation 2 - North
1 : 100

ReFrame Studio®

No.	Description	Date
P06	Changes to internal walls and fenestration due to oak frame	25/09/25
P07	Planning redesign	24/02/26
P08	Garage footprint reduced, building lowered by 300mm	02/03/26
P09	PLANNING ISSUE	24/03/26

 

PURPOSE OF ISSUE
PLANNING

PROJECT
WINSLEY PADDOCK

SHEET
PROPOSED ELEVATIONS 2

Date 08/08/25	Drawn by CM	Checked by CM
------------------	----------------	------------------

Project number LAMA-56	Scale (@ A3) 1 : 100
---------------------------	-------------------------

DRAWING NUMBER L202	REV P09
------------------------	------------