


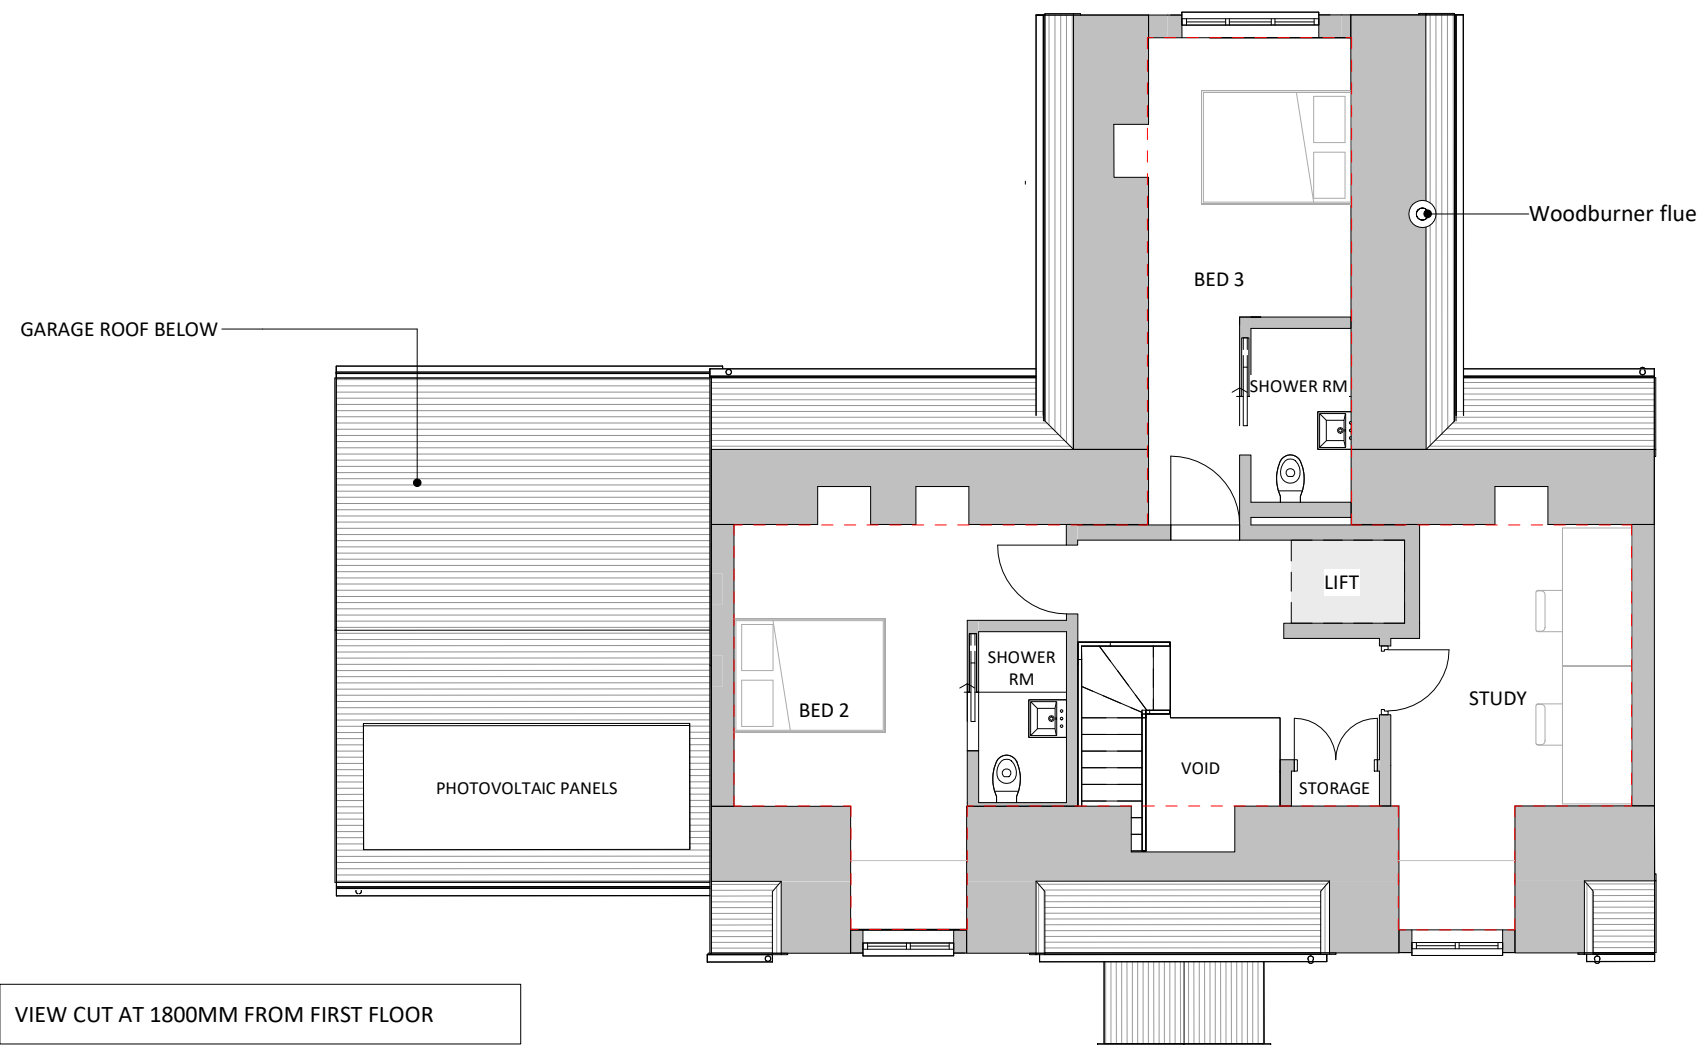

ReFrame Studio®

No.	Description	Date
P04	RWPs added	19/08/25
P05	Roof pitch adjusted. Floor plan and fenestration adjusted for oak frame	16/09/25
P06	Changes to internal walls and fenestration due to oak frame	25/09/25
P07	PLANNING ISSUE	24/03/26

PURPOSE OF ISSUE

PLANNING

PROJECT

WINSLEY PADDOCK

SHEET

PROPOSED FIRST FLOOR PLAN

Date	Drawn by	Checked by
08/08/25	CM	CM

Project number	Scale (@ A3)
LAMA-56	1 : 100

DRAWING NUMBER	REV
L112	P07

Min 2m head-height

