



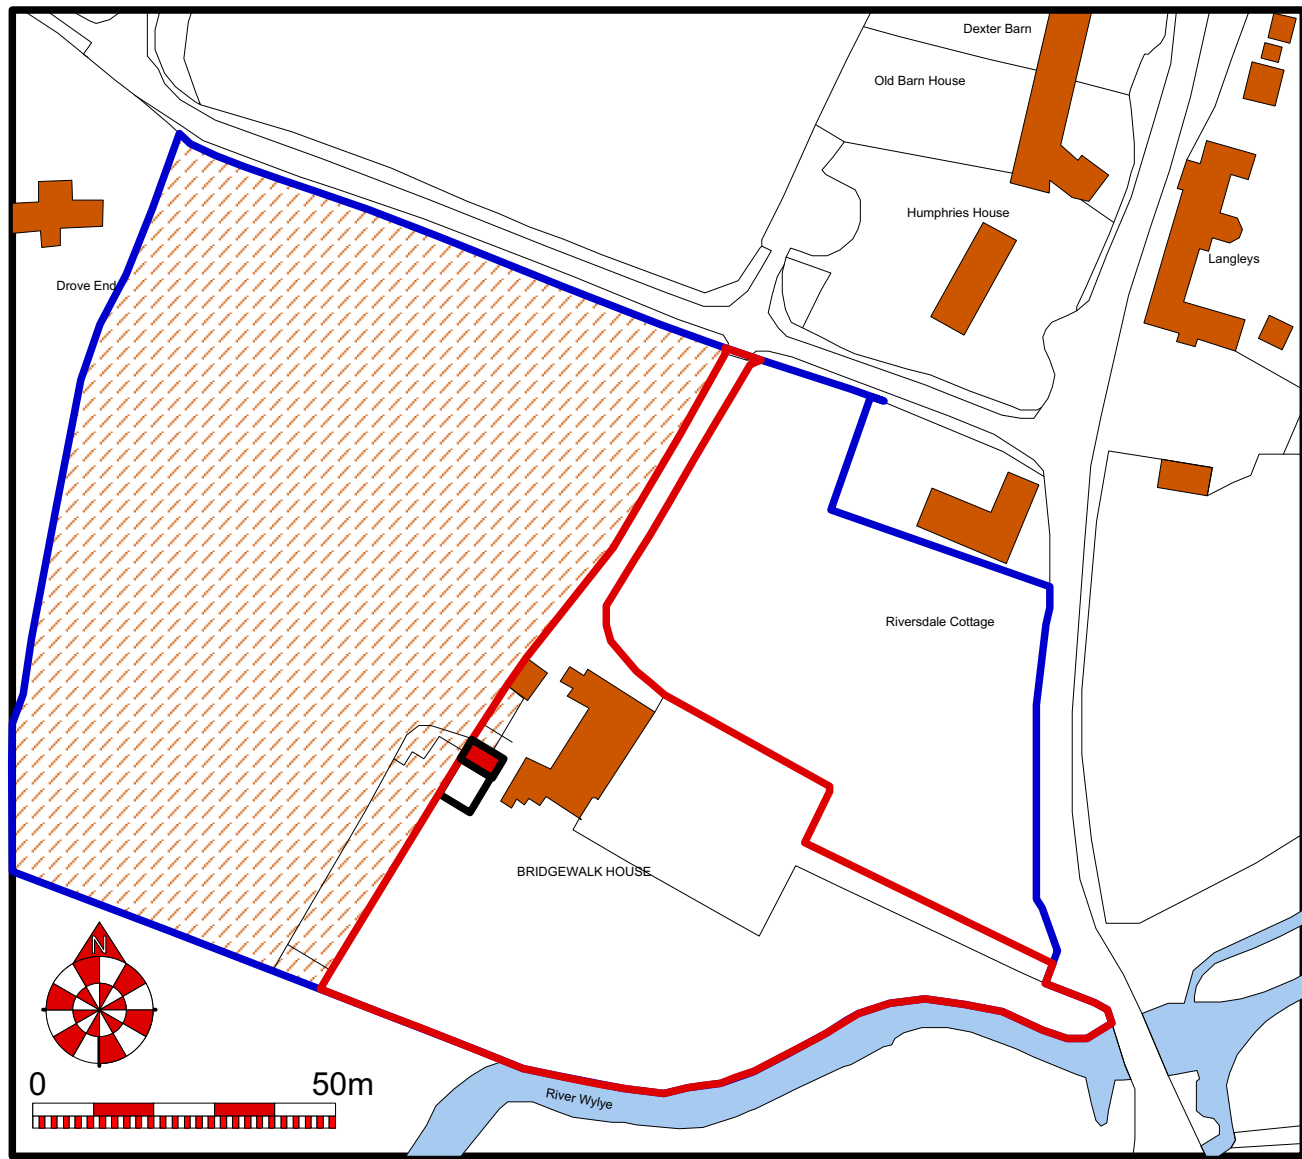

LOCATION PLAN AT 1:1250 SCALE

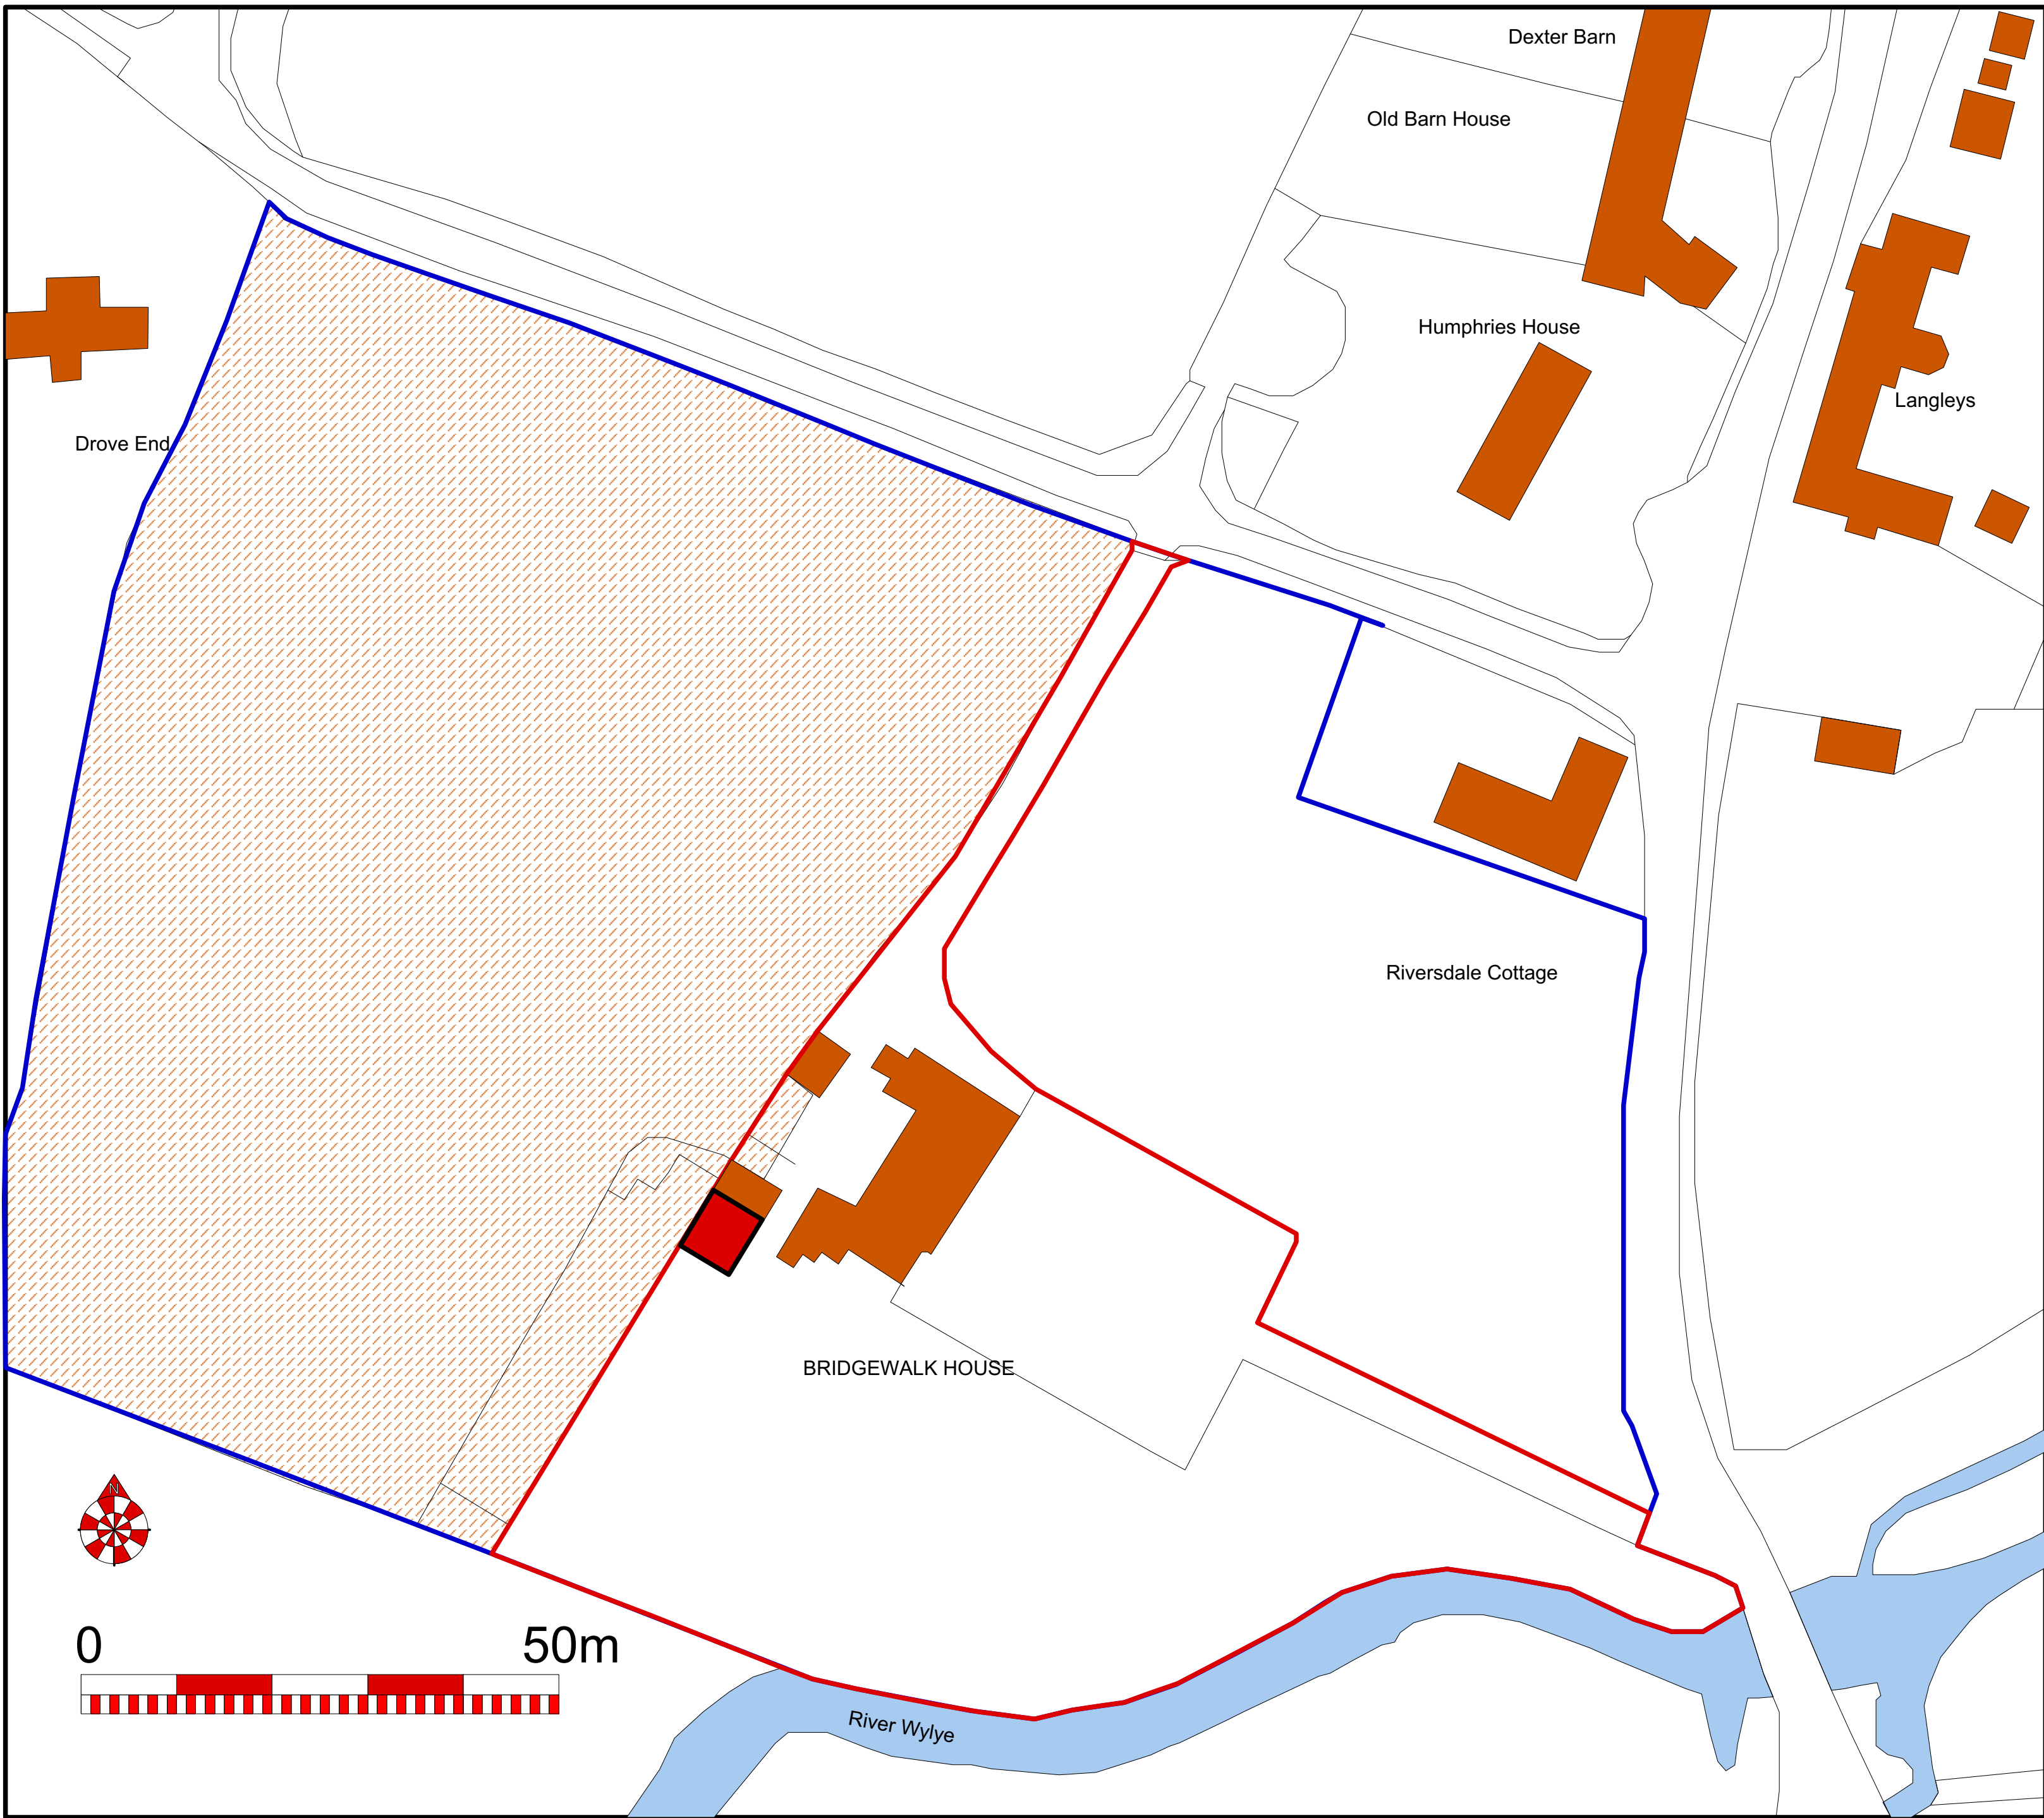

SITE PLAN AT 1:500 SCALE

CLIENT
Luke and Alice Irwin

JOB
Bridgewalk House
BA12 7EJ

DRAWING
Site and Location

DATE
1st August 2022

SCALE at A1
1:500, 1:1250

DWG NO
LAP03

Ralph Perry Robinson
Easton Farm House
Berwick St John
Wiltshire
SP7 0HS
ralph@phpp.co.uk

