



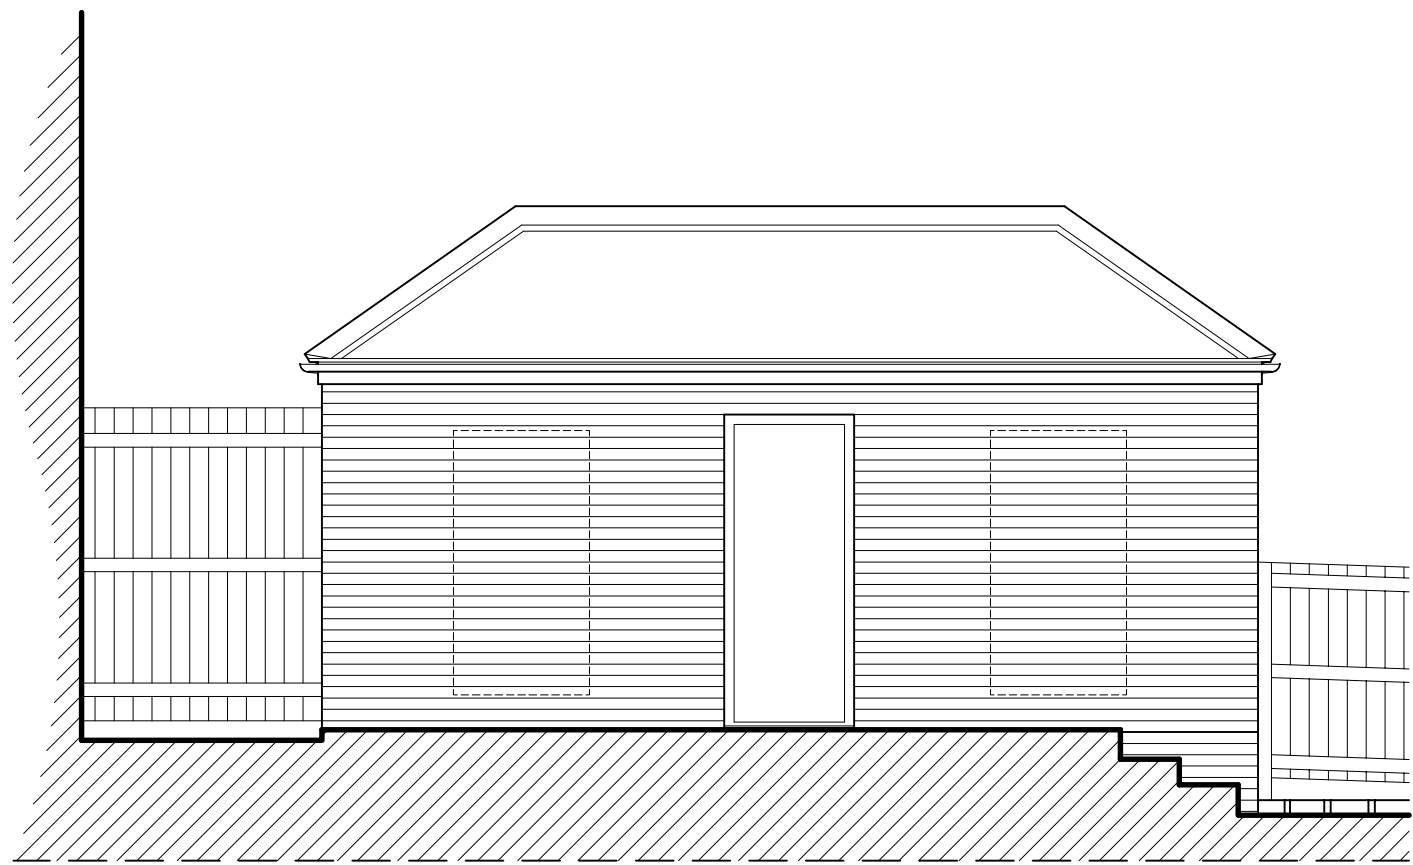


EXISTING SIDE ELEVATION

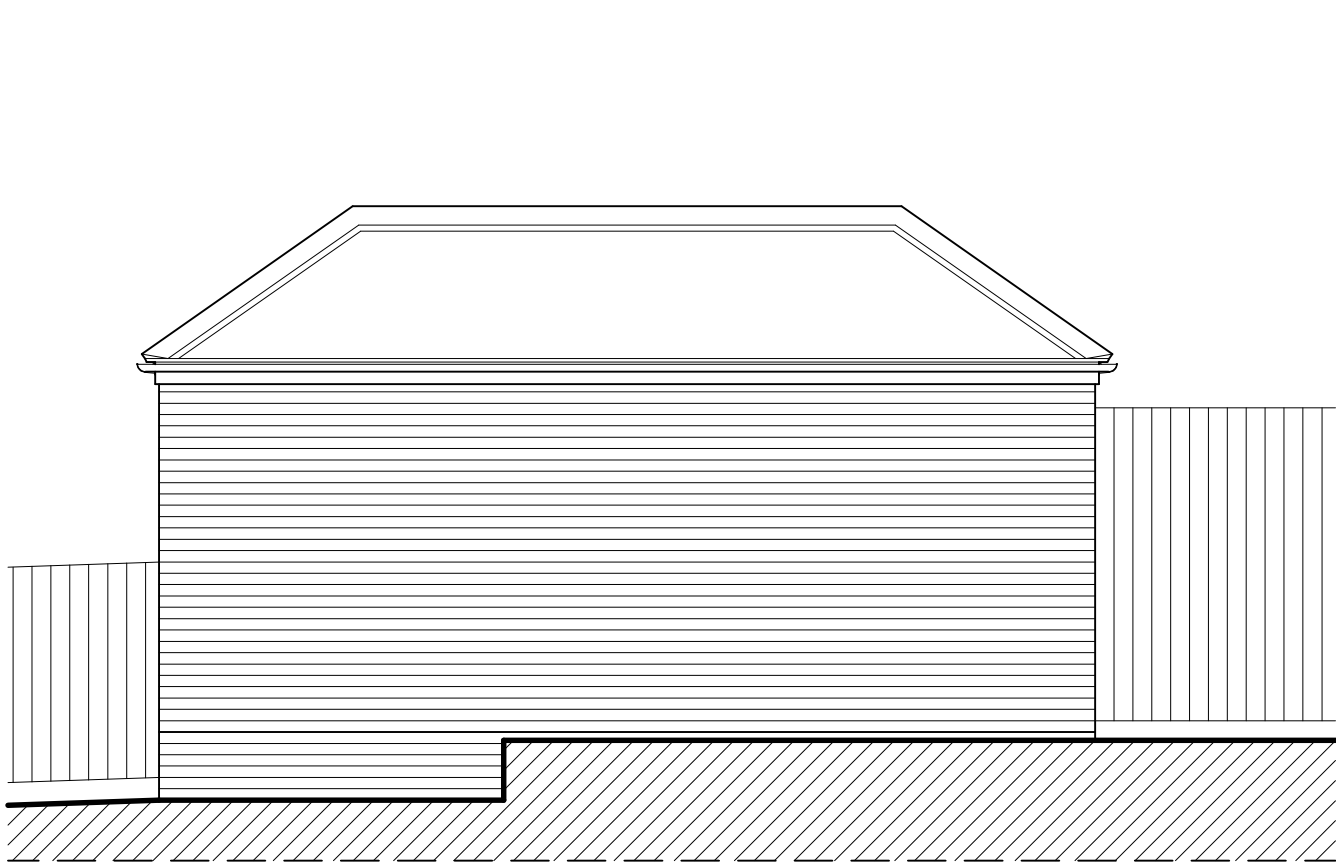


EXISTING SIDE ELEVATION




EXISTING REAR ELEVATION

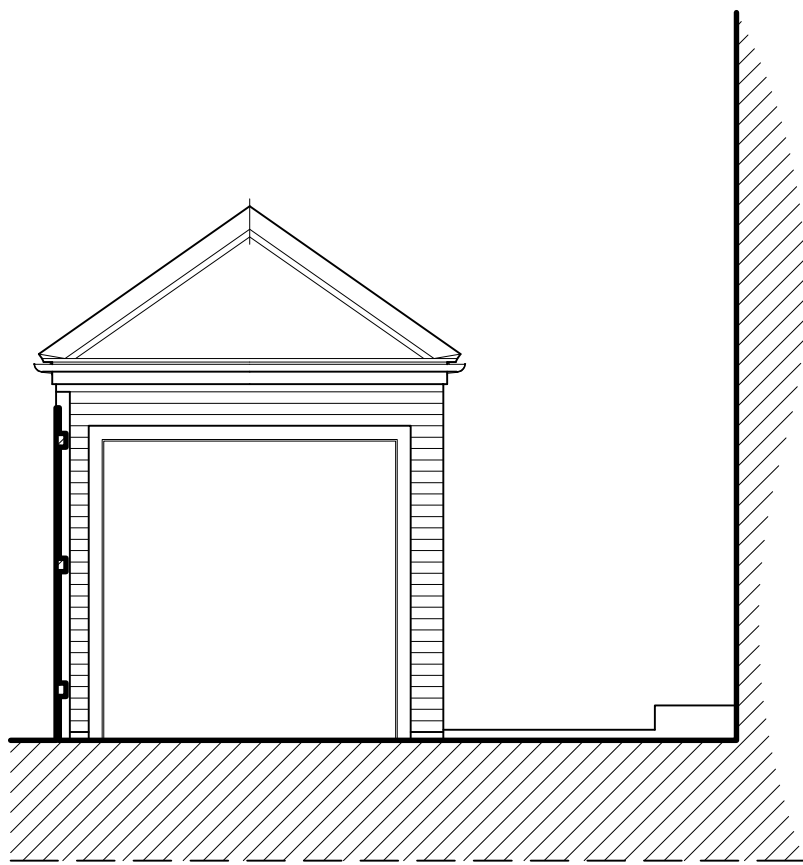


EXISTING FRONT ELEVATION

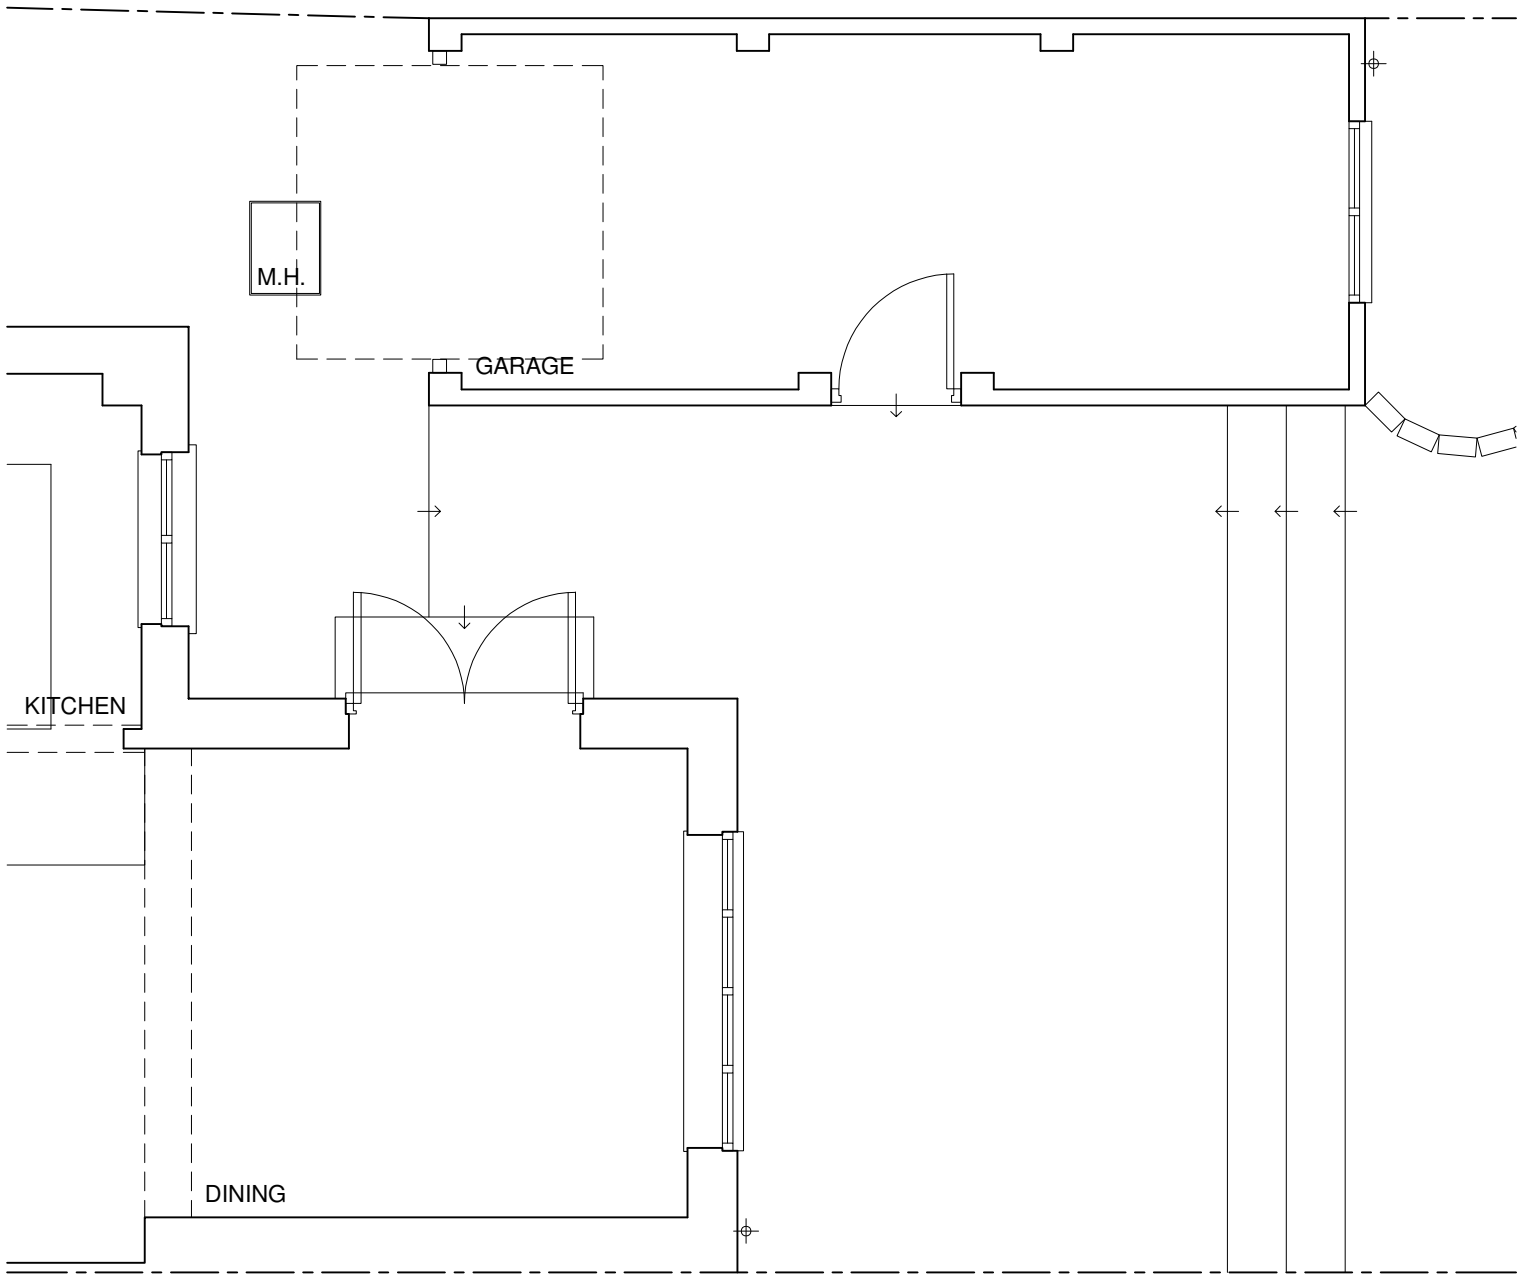


EXISTING GROUND FLOOR PLAN

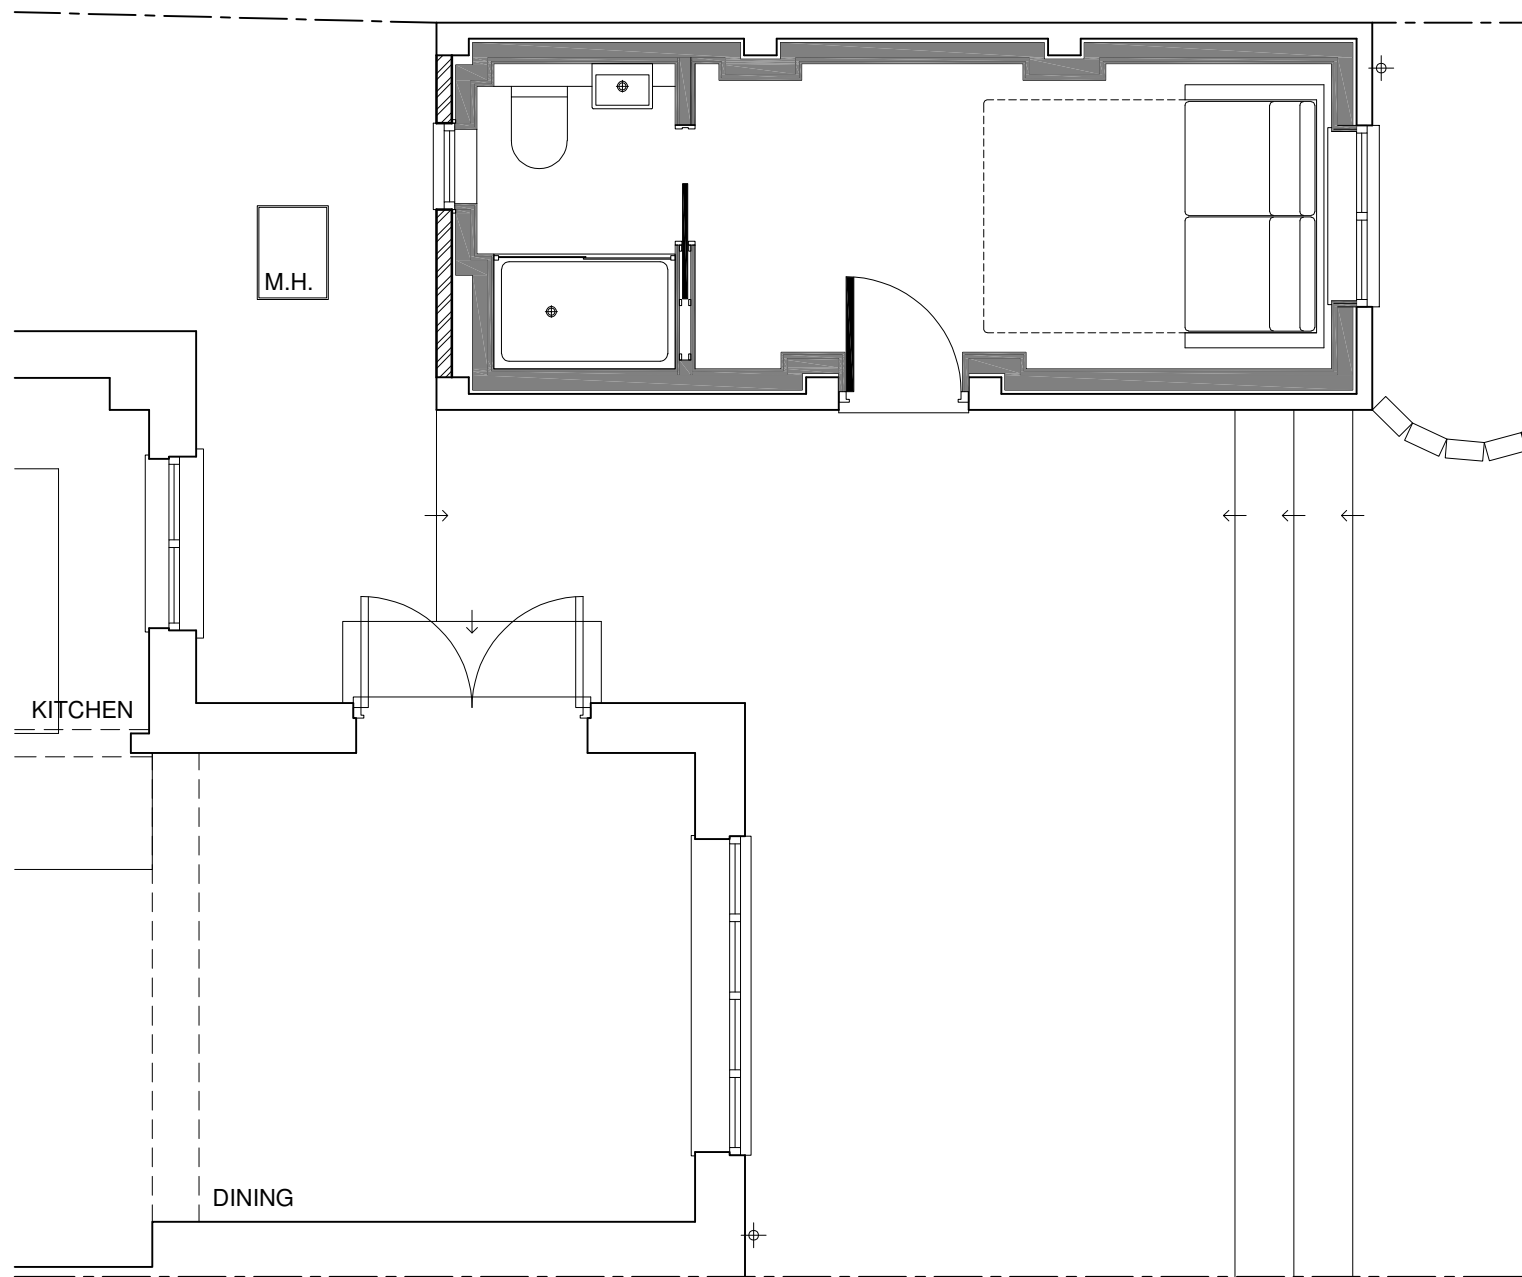

PROPOSED GROUND FLOOR PLAN

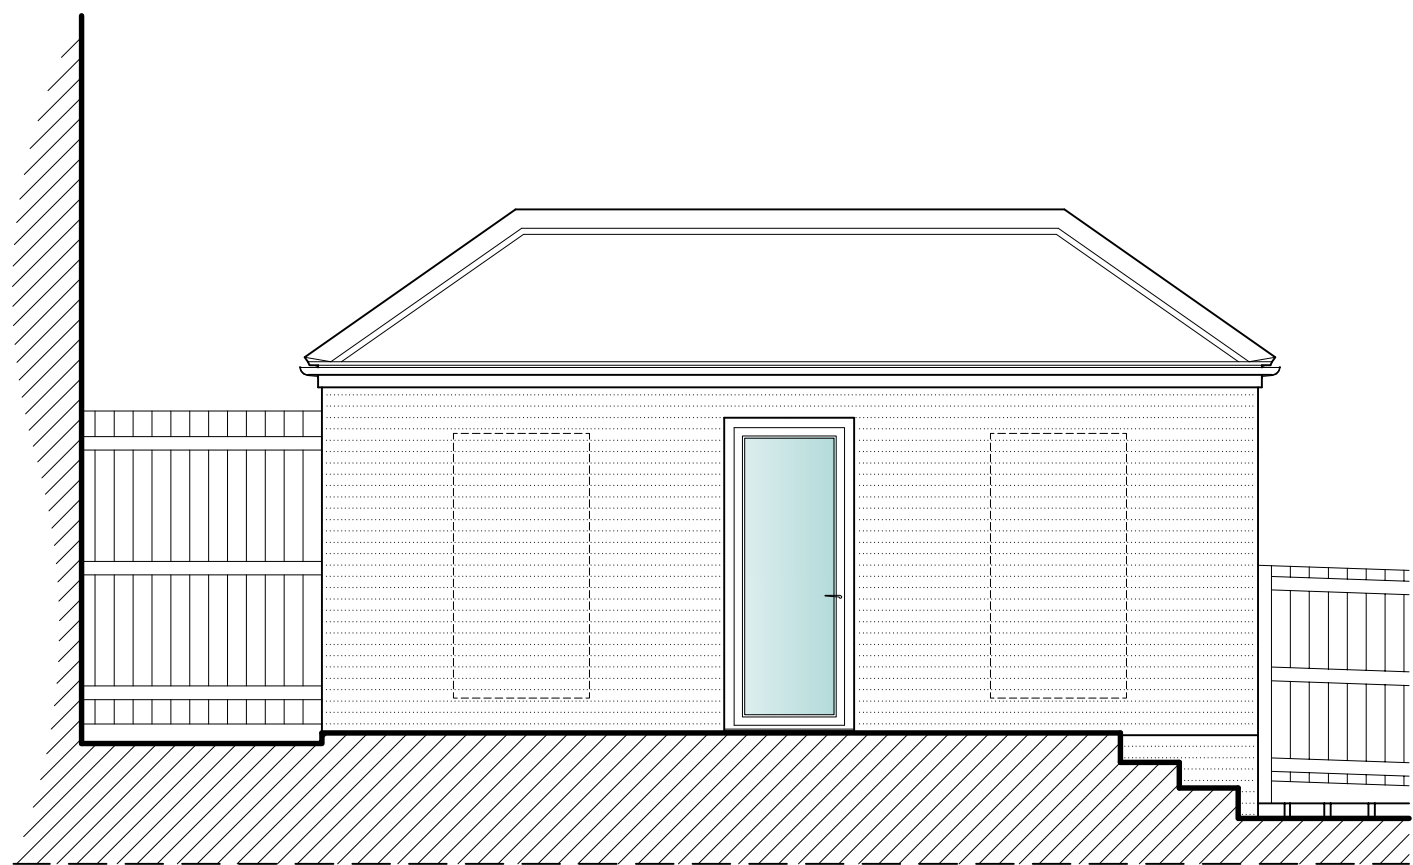


PROPOSED SIDE ELEVATION

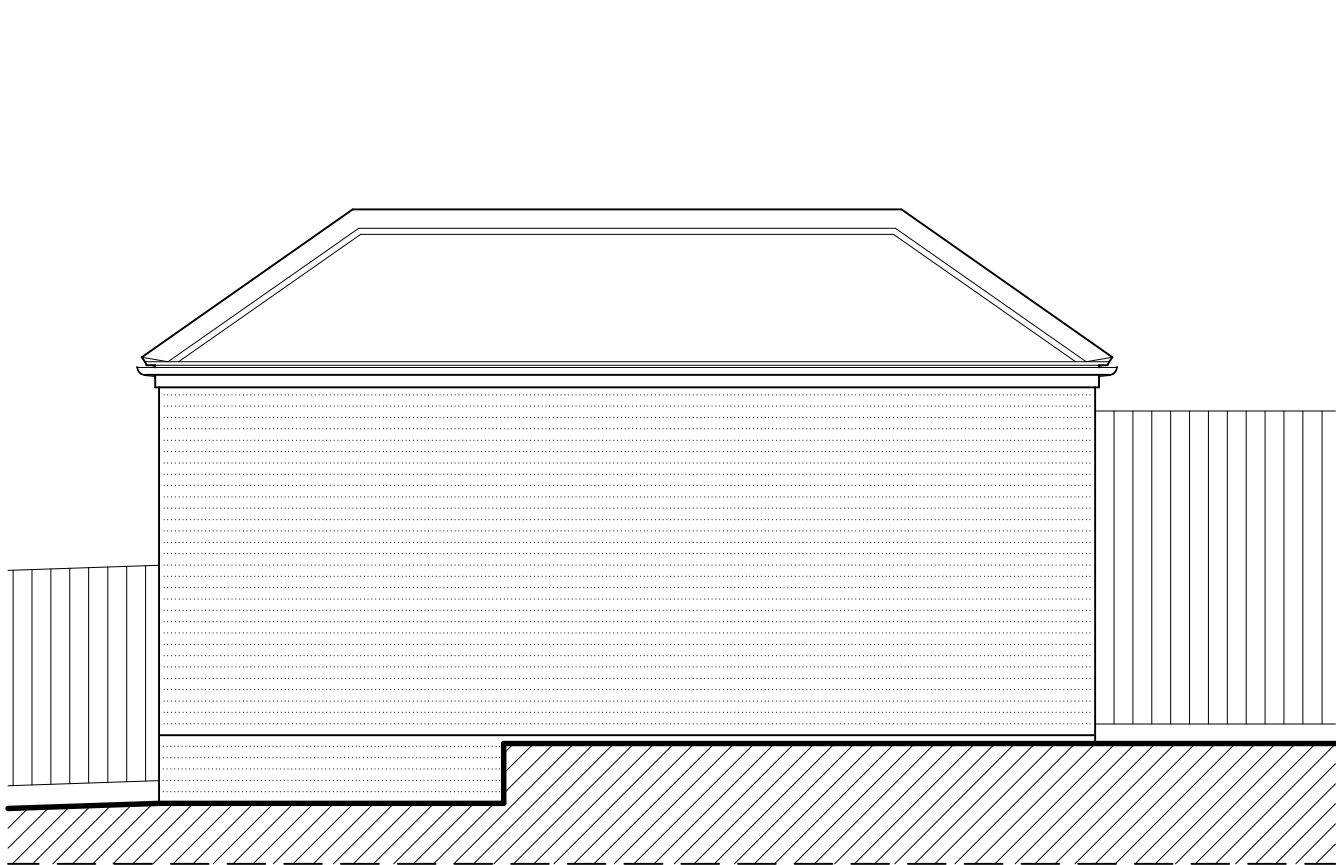

PROPOSED SIDE ELEVATION



PROPOSED REAR ELEVATION

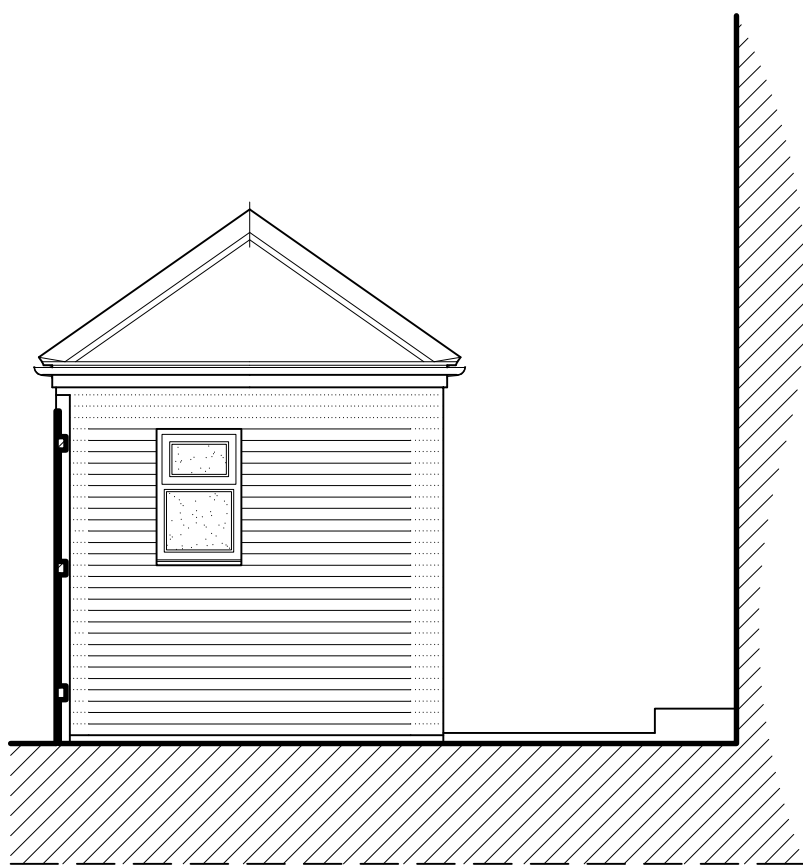

PROPOSED FRONT ELEVATION



DATE	REVISIONS	DRAWING TITLE	
CLIENT	Luci & Colin	EXISTING & PROP PLANS & ELEV'S.	
JOB TITLE	GARAGE CONVERSION 10 FEVERSHAM ROAD SALISBURY WILTSHIRE	PLANNING & DESIGN	
1:50 @ A1		22 DEVONSHIRE ROAD SALISBURY WILTSHIRE SP1 3NW	
NOV 2025	RJL	DRAWING No	REV
		1606/01	