


No.	Description	Date
P05	Changes to internal walls and fenestration due to oak frame	25/09/25
P06	Planning redesign	24/02/26
P07	Garage footprint reduced, building lowered by 300mm	02/03/26
P08	PLANNING ISSUE	24/03/26

 

PURPOSE OF ISSUE
PLANNING

PROJECT
WINSLEY PADDOCK

SHEET
PROPOSED ELEVATIONS 1


Date	Drawn by	Checked by
08/08/25	CM	CM

Project number	Scale (@ A3)
LAMA-56	1 : 100

DRAWING NUMBER	REV
L201	P08



Proposed Front Elevation - South
1 : 100

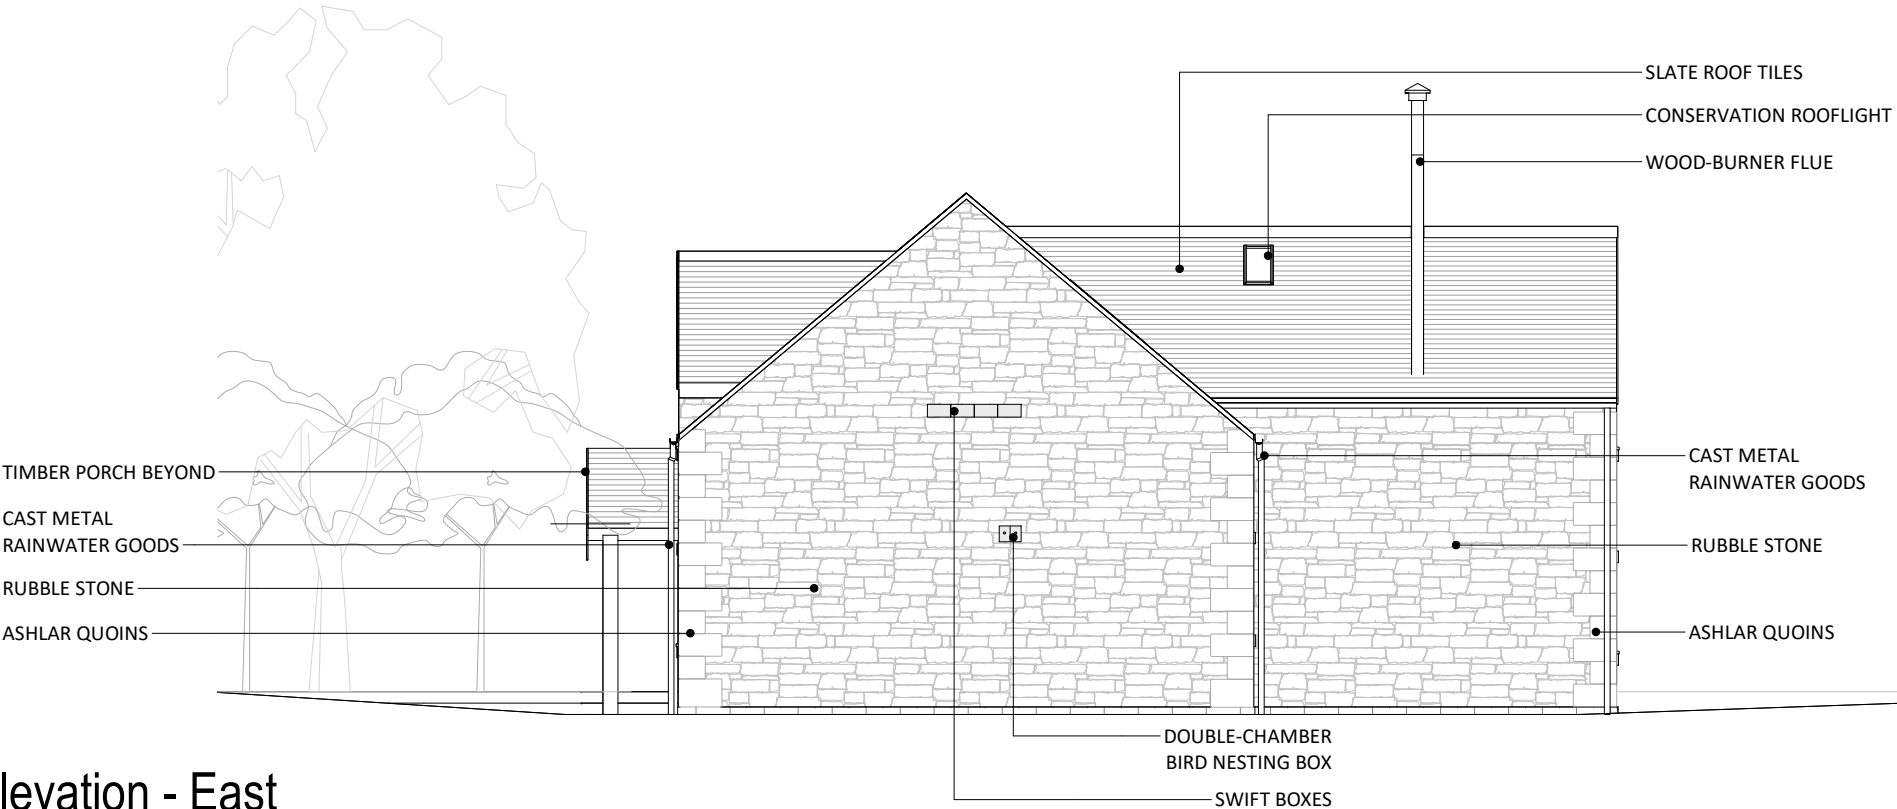

Proposed Front Elevation - East
1 : 100