


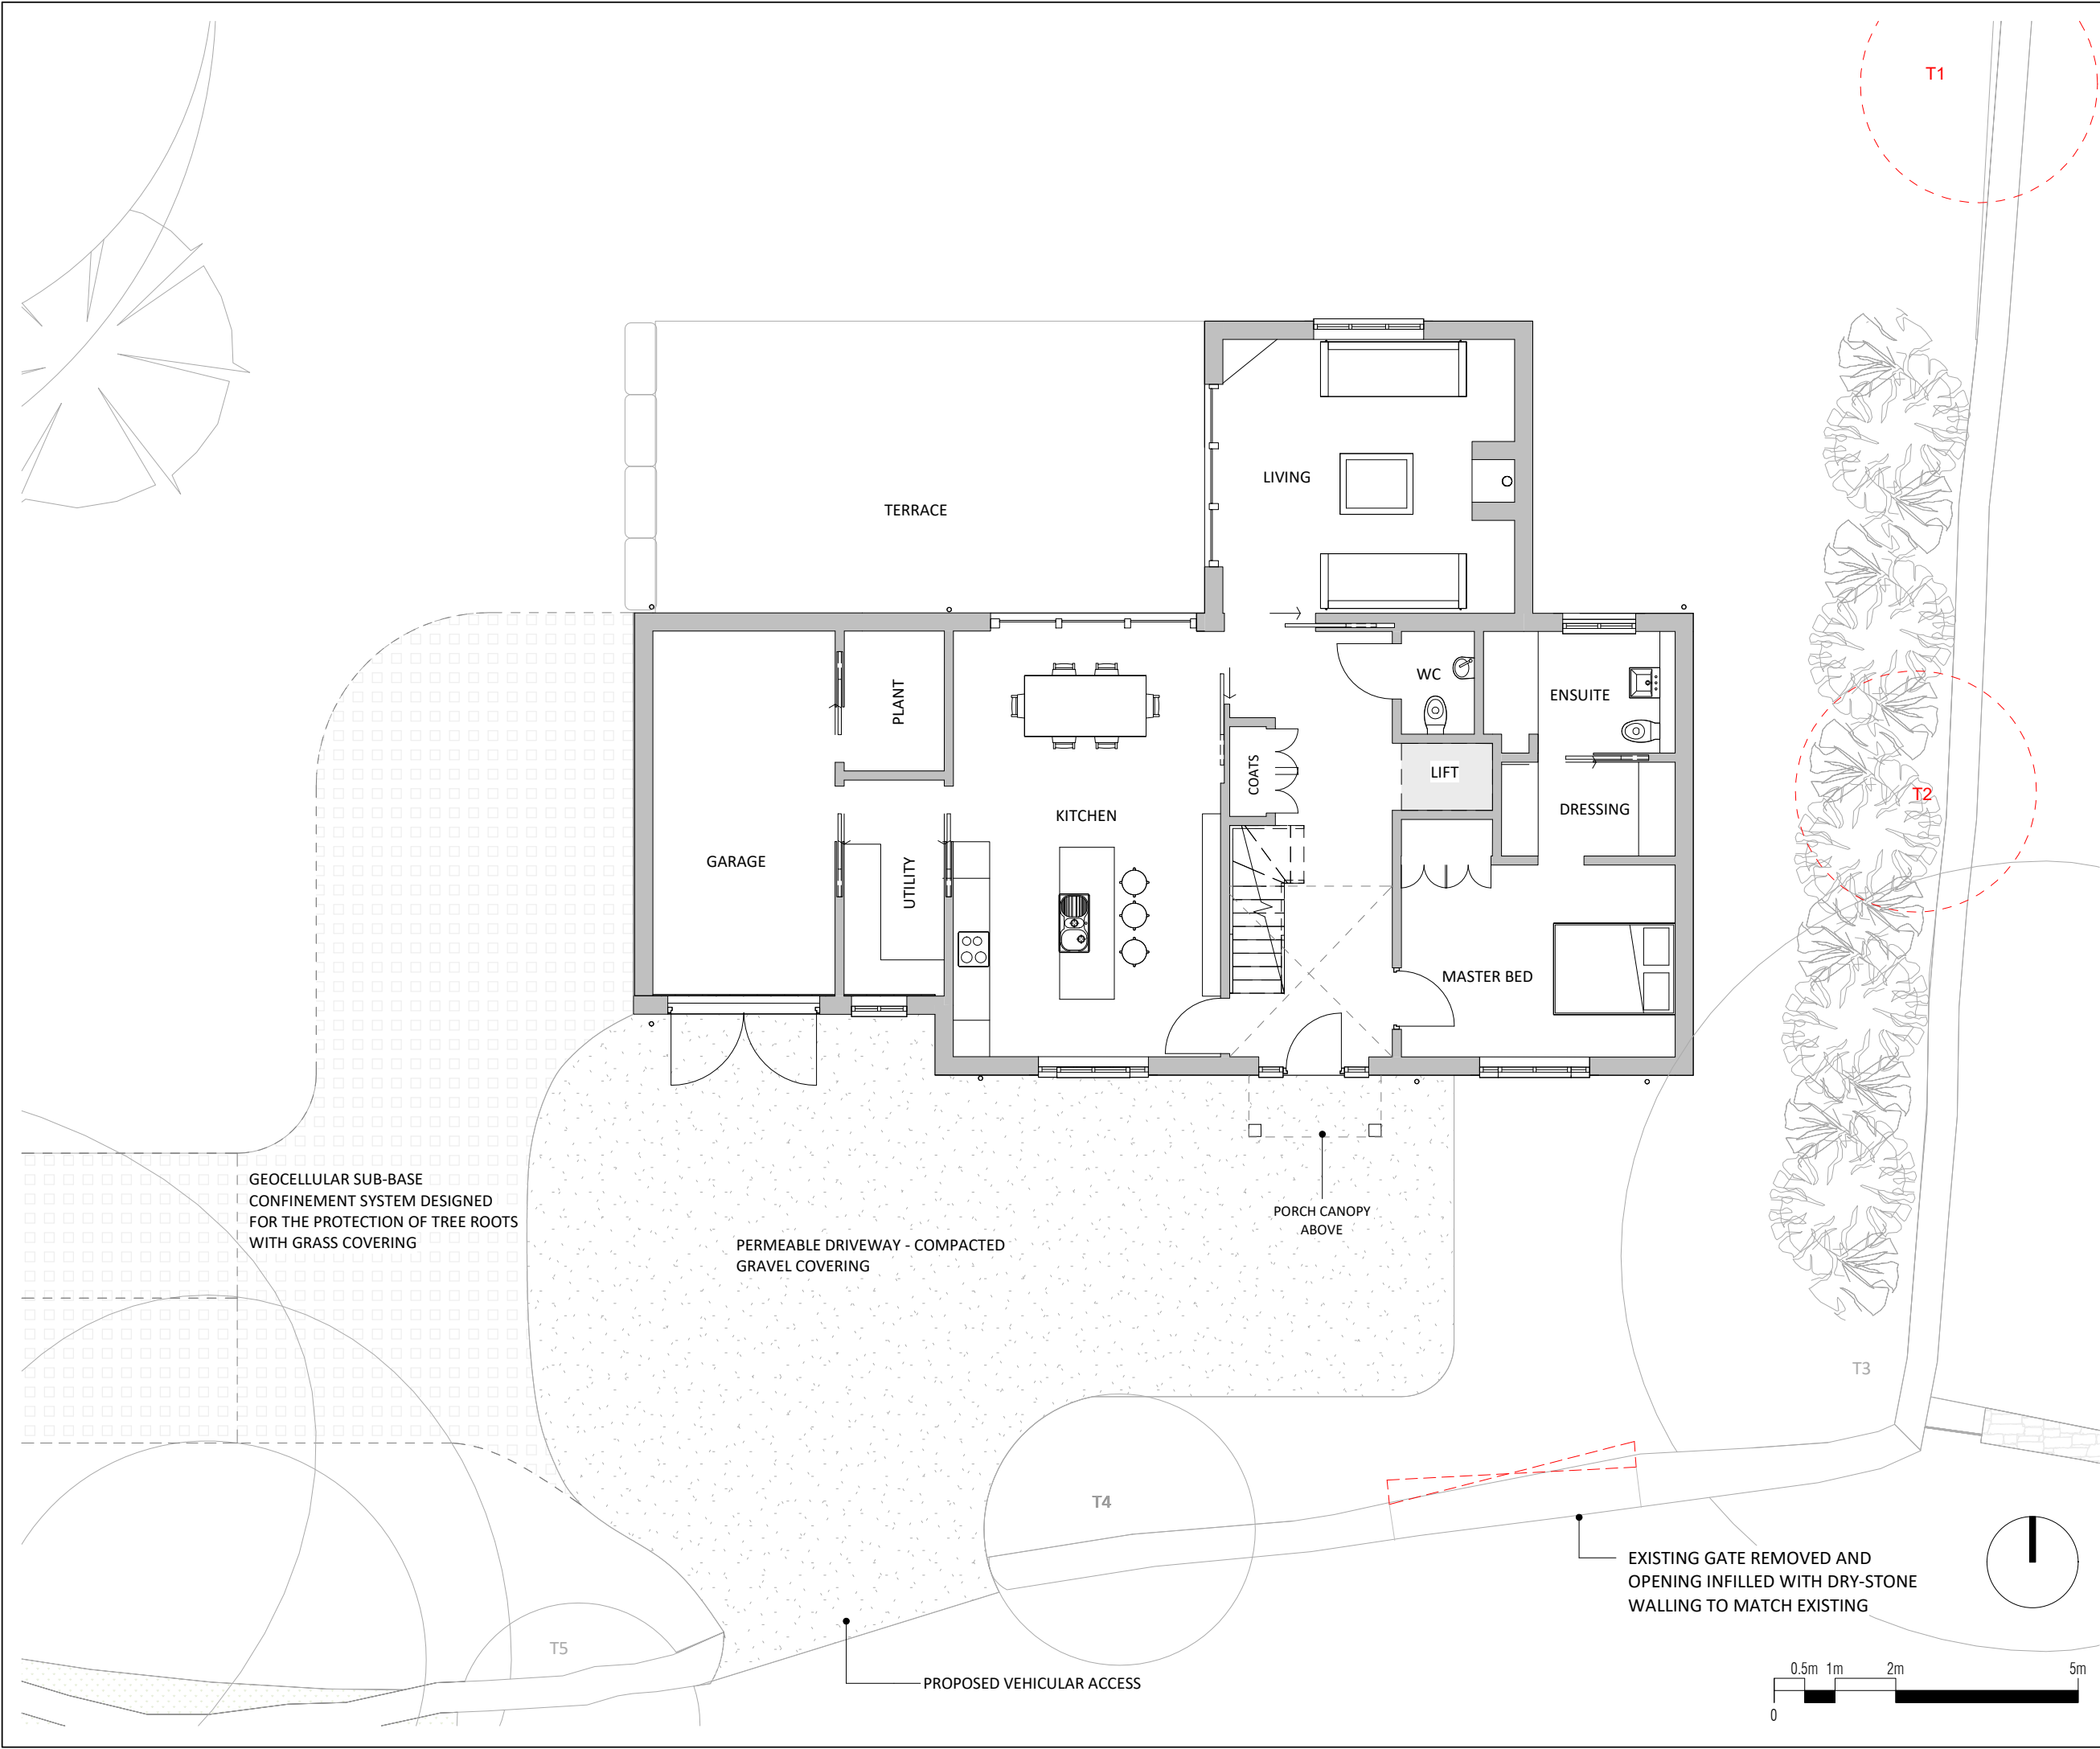

ReFrame Studio®

No.	Description	Date
P06	Roof pitch adjusted. Floor plan and fenestration adjusted for oak frame	16/09/25
P07	Changes to internal walls and fenestration due to oak frame	25/09/25
P08	PLANNING ISSUE	24/03/26

PURPOSE OF ISSUE

PLANNING

PROJECT

WINSLEY PADDOCK

SHEET

PROPOSED GF PLAN

Date	Drawn by	Checked by
08/08/25	CM	CM
Project number		Scale (@ A3)
LAMA-56		1 : 100
DRAWING NUMBER		REV
L110		P08