



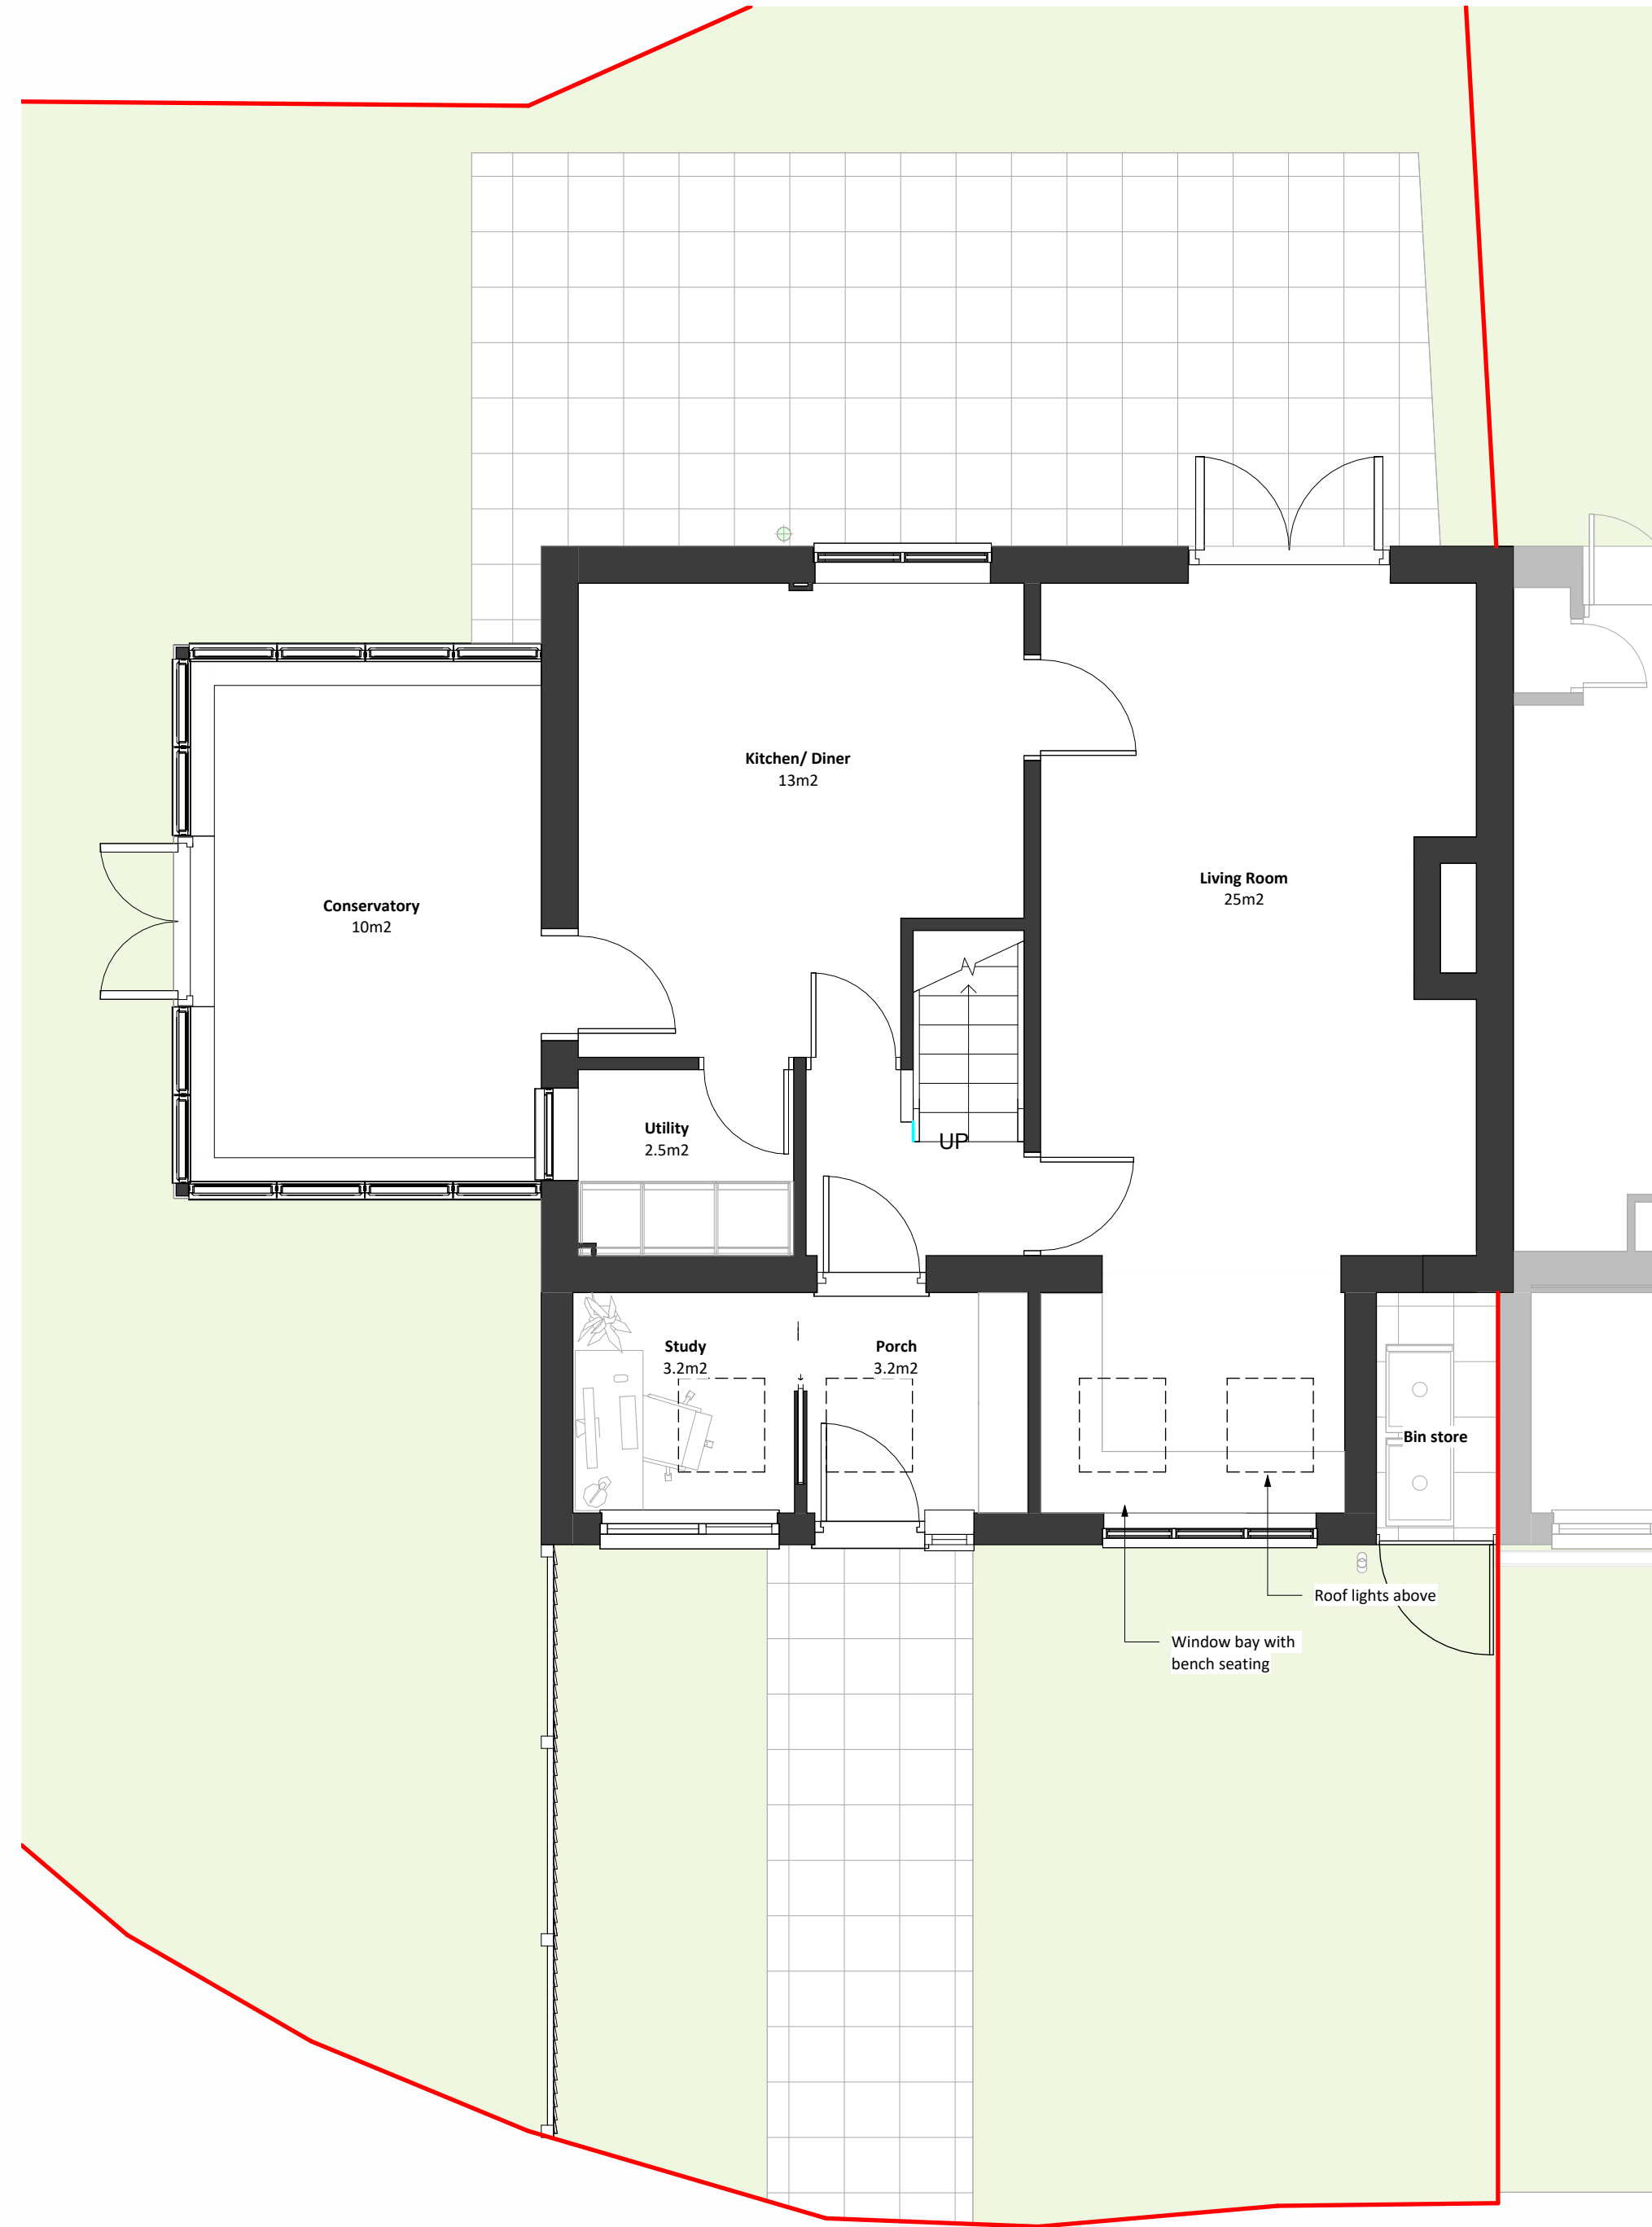


GF Proposed Ground Floor Plan
1 : 50

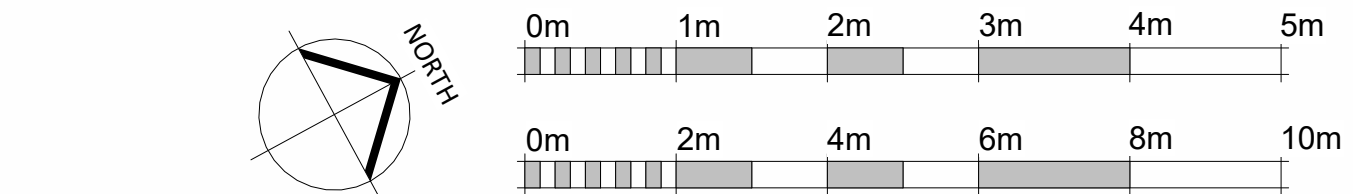

Responsibility is not accepted for errors made by others in scaling from this drawing. All construction information should be taken from figured dimensions only.

NOTE
BUILDING SURVEY OF EXISTING IS NON CONCLUSIVE, PLEASE ENSURE THAT ALL MEASUREMENTS ARE TAKEN FROM SITE. CONTRACTOR TO CHECK ALL DIMENSIONS AND REPORT ALL ERRORS AND OMISSIONS TO THE ENGINEER. ANY DIMENSIONS SHOWN ARE IN MM.


KEY
— Denotes Site Boundary Line

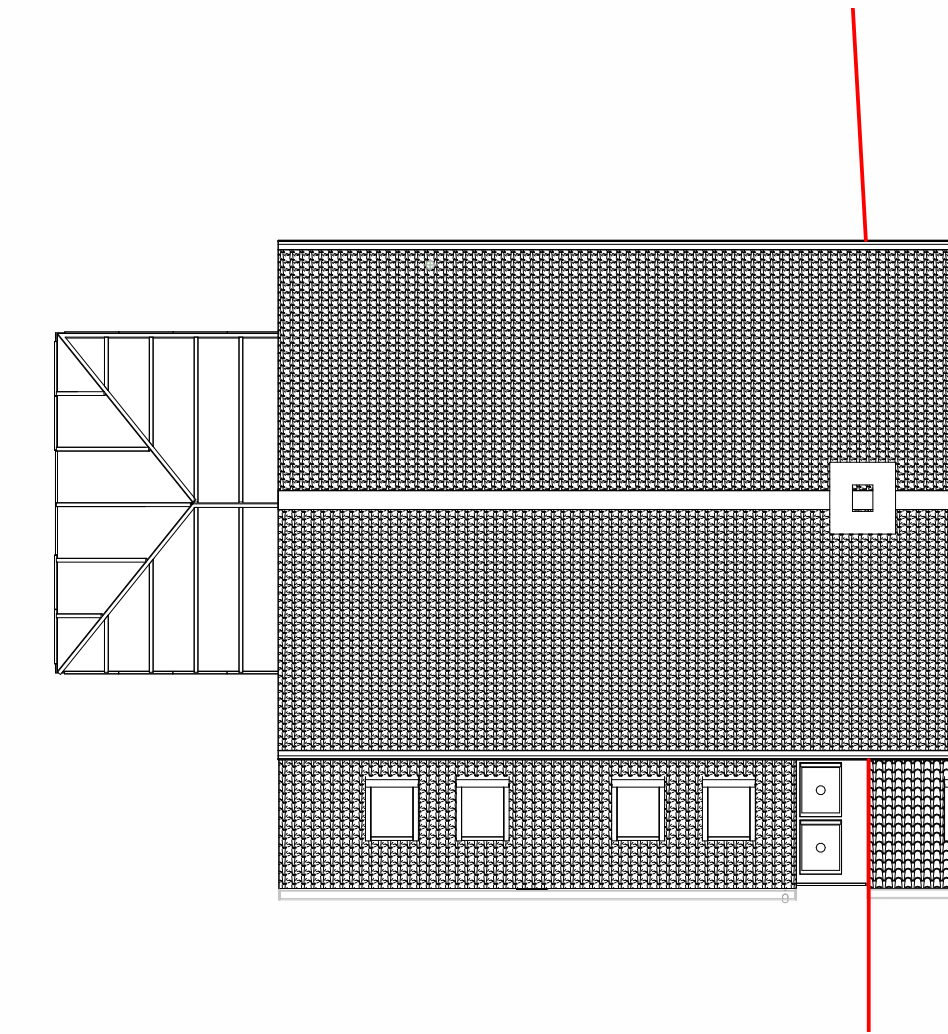

R Proposed Roof Plan
1 : 100



3D Proposed Axo - 3D Sketch

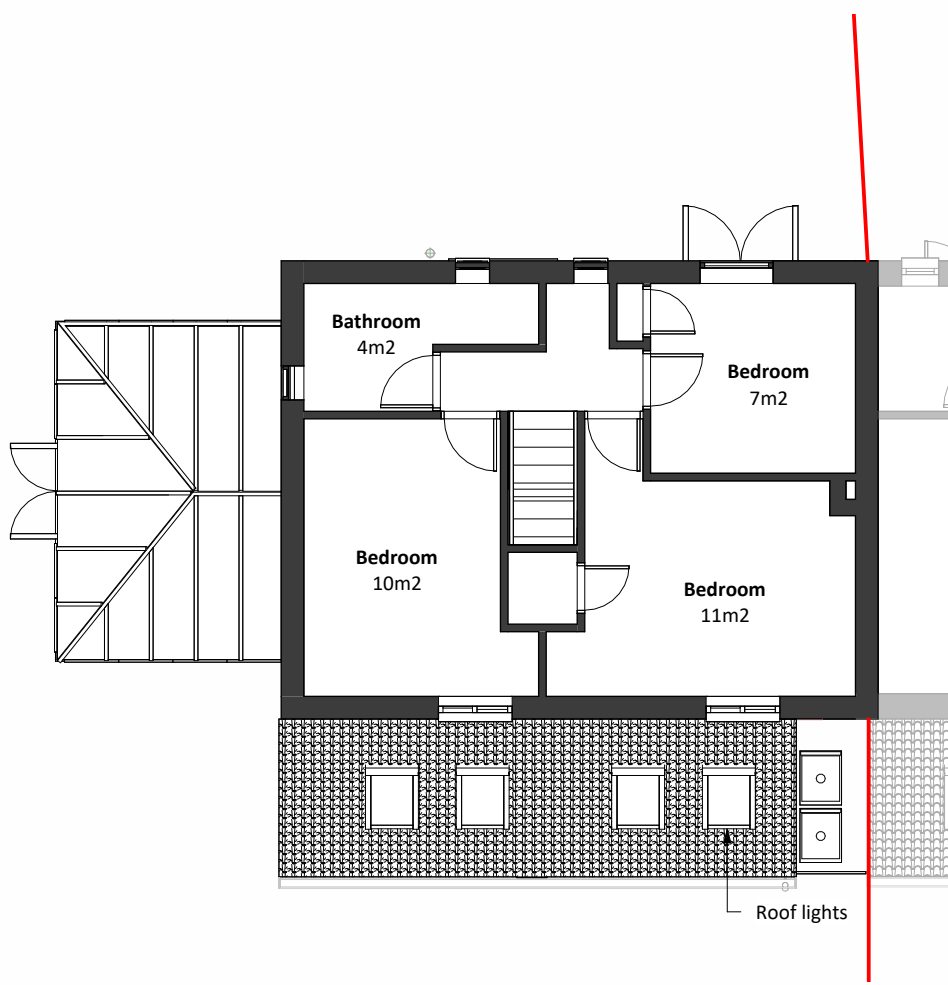

FF Proposed First Floor Plan
1 : 100

PL	PL1	08.03.26	Planning Issue	REVIS	BY
STATUS	REV	DATE	DESCRIPTION		
CLIENT				REVIS	BY
Mr and Mrs Cook				MC	
				CHECK	BY
				ZW	
39 Elmfield, Bradford-on-Avon, Wiltshire, BA15 1RH.				ORIGIN	NO
				703	

CONSULTANT

STUDIO ZED
ARCHITECTURAL SERVICES

21 Langley Road Trowbridge Wiltshire BA14 0LL
Tel: 01225 342837
Mobile: 07389 809794 & 07831 817906

PROJECT

Front Single Storey Extension
39 Elmfield, Bradford-on-Avon

DRAWING TITLE

Proposed Plans

SUITABILITY STATUS	SCALE
PL : PLANNING	As indicated @ A2
YEAR DESIGNER PROJECT SHEET NUMBER	REVISION
25-SZ-703-1000	PL1