


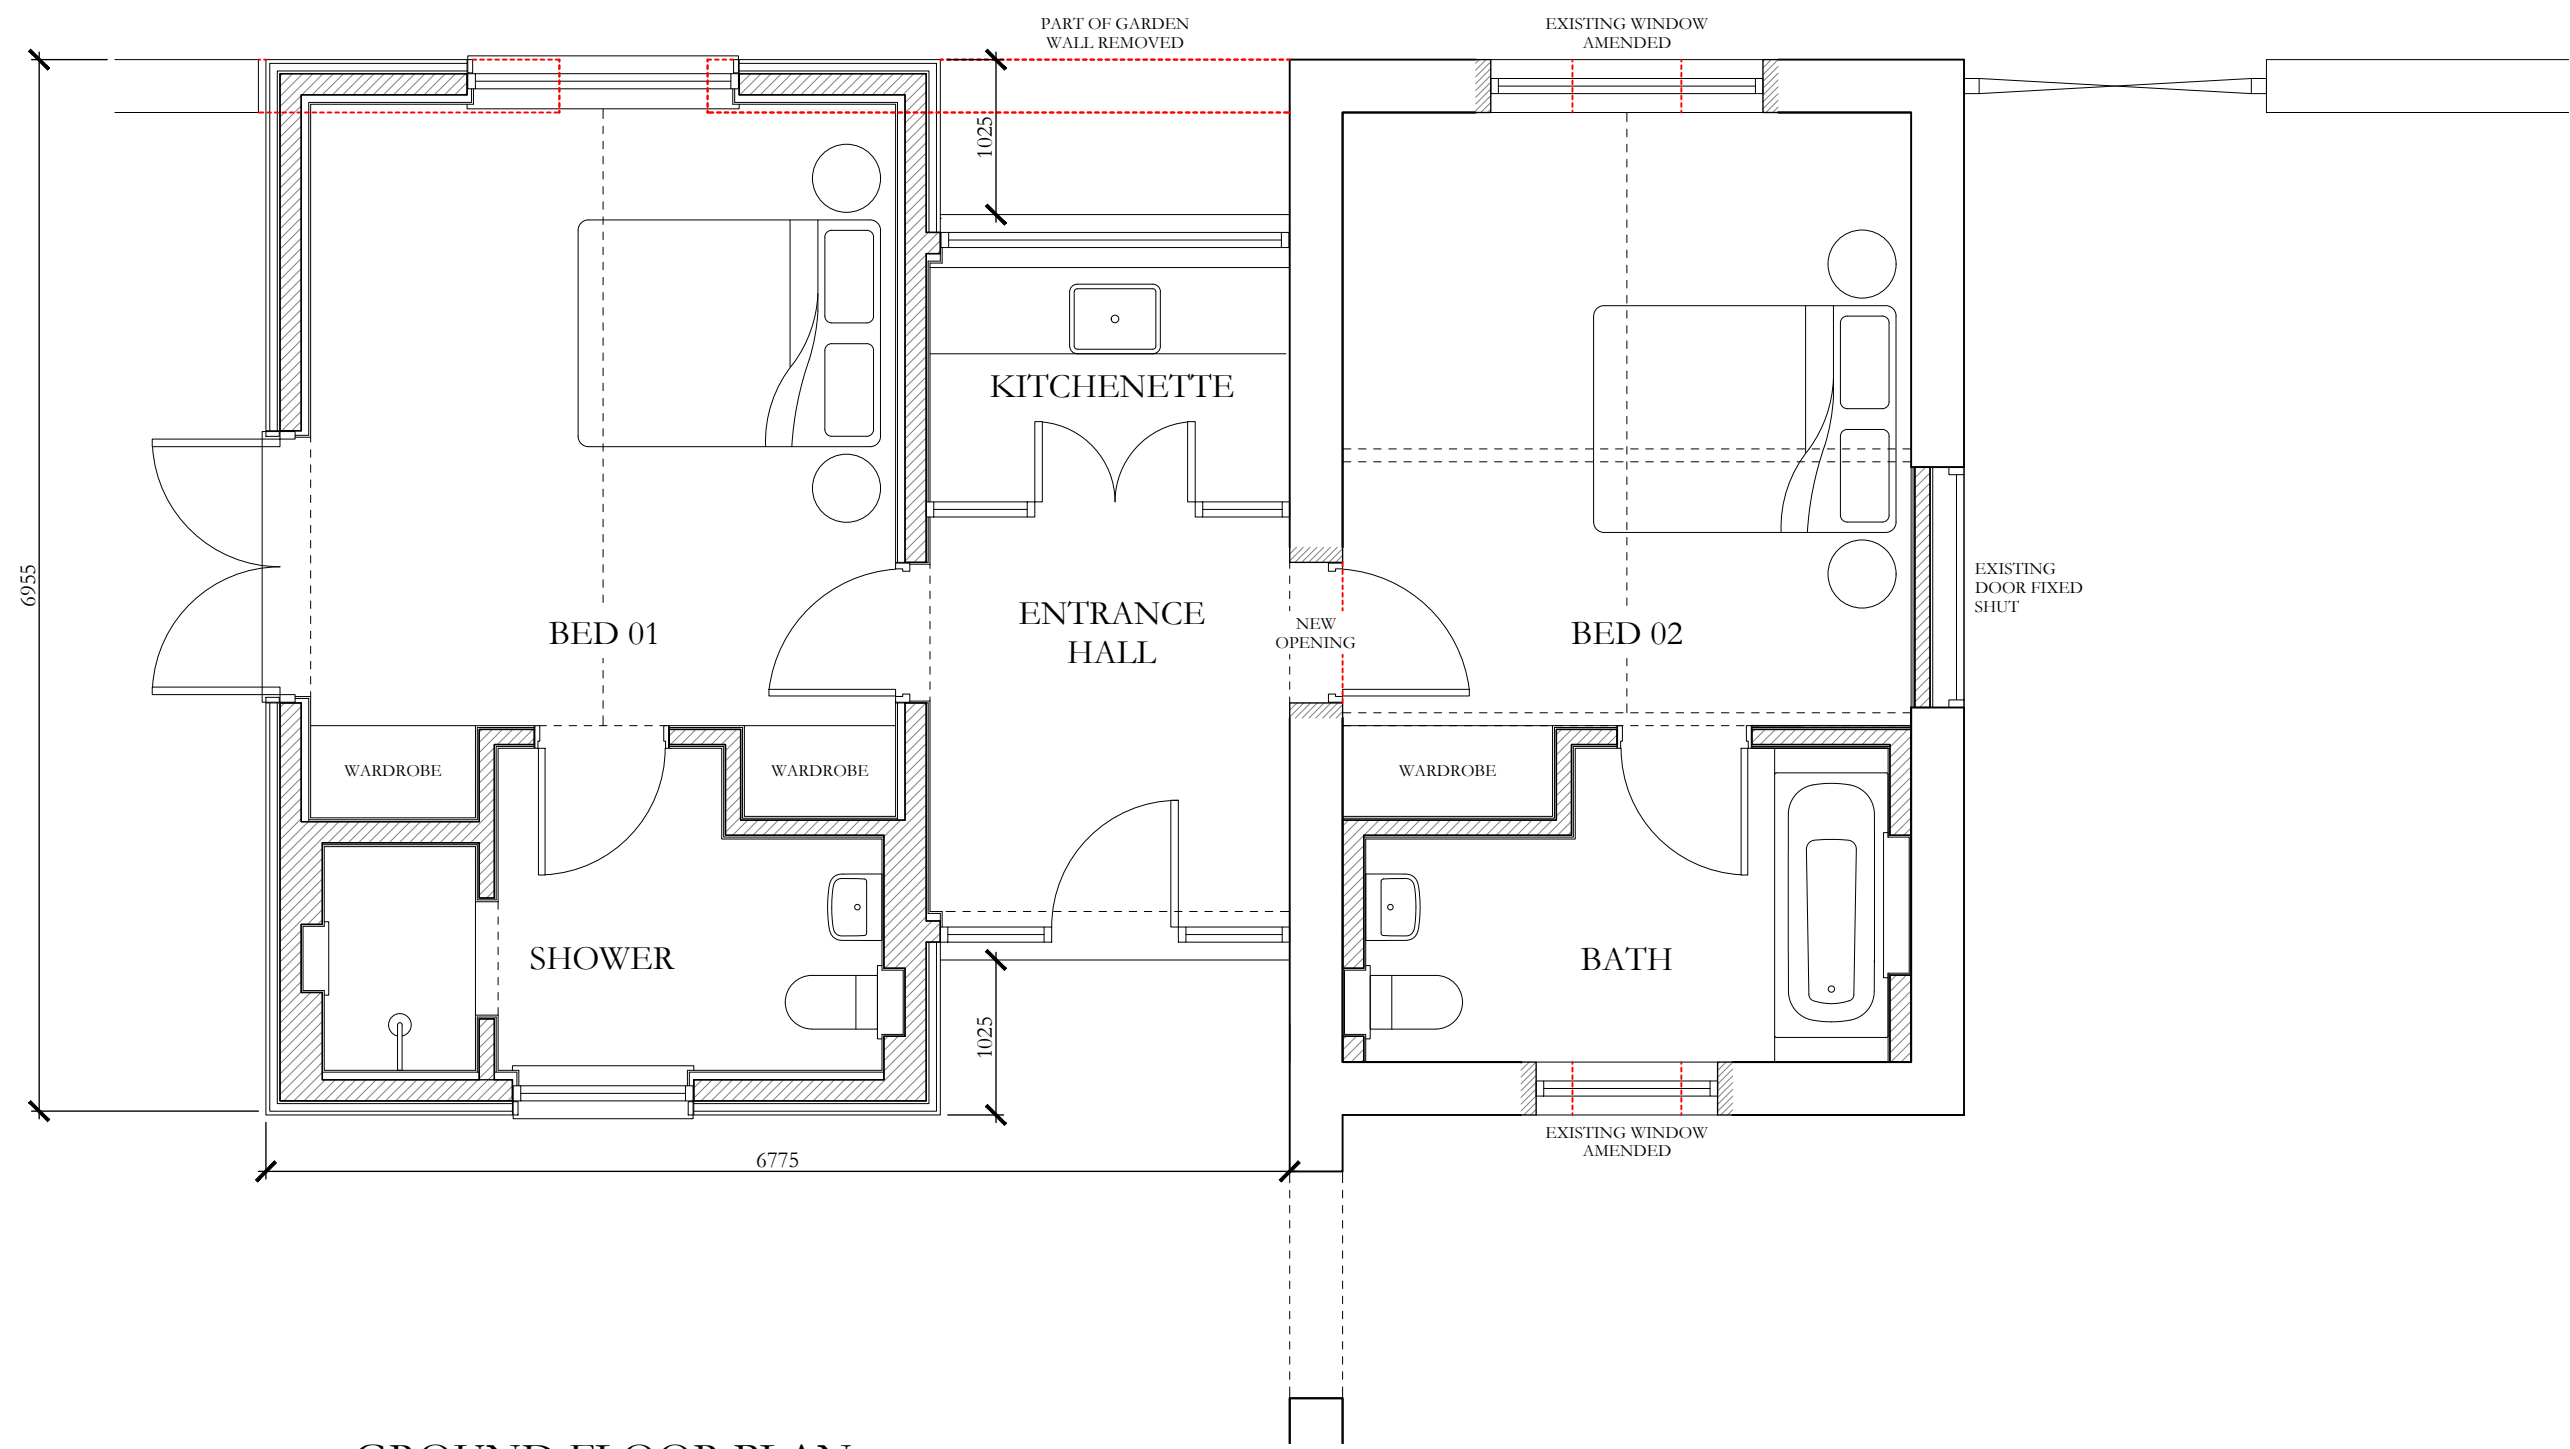


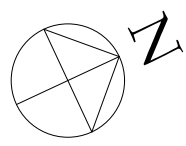


GROUND FLOOR PLAN
1:50 @ A1

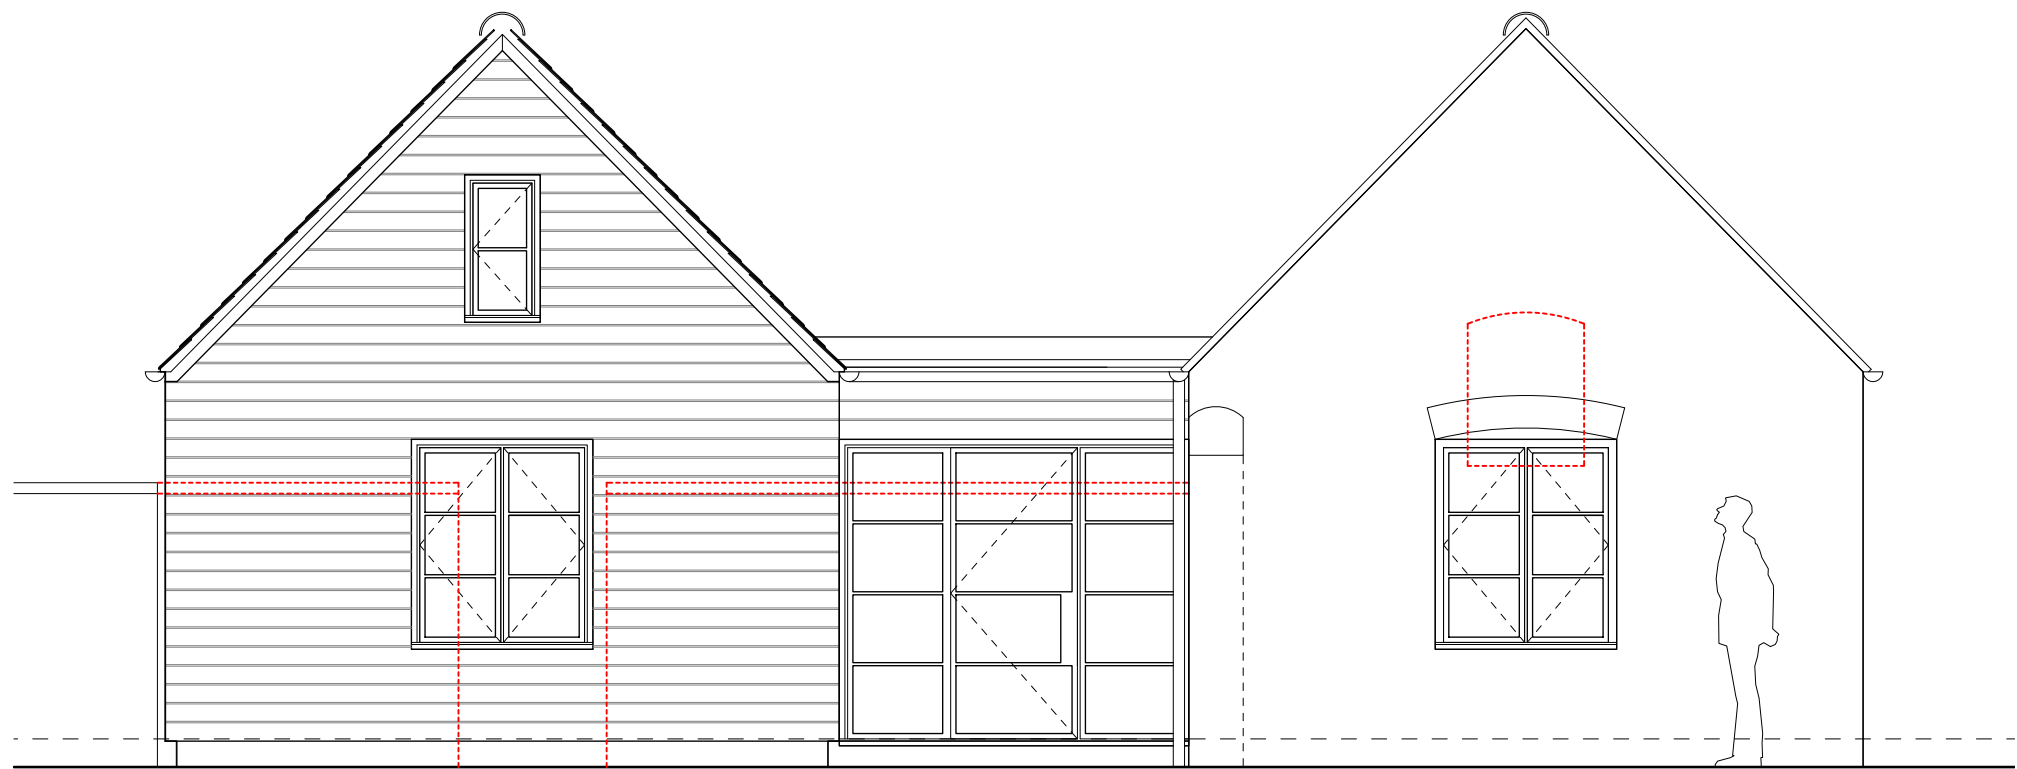


EAST ELEVATION
1:50 @ A1

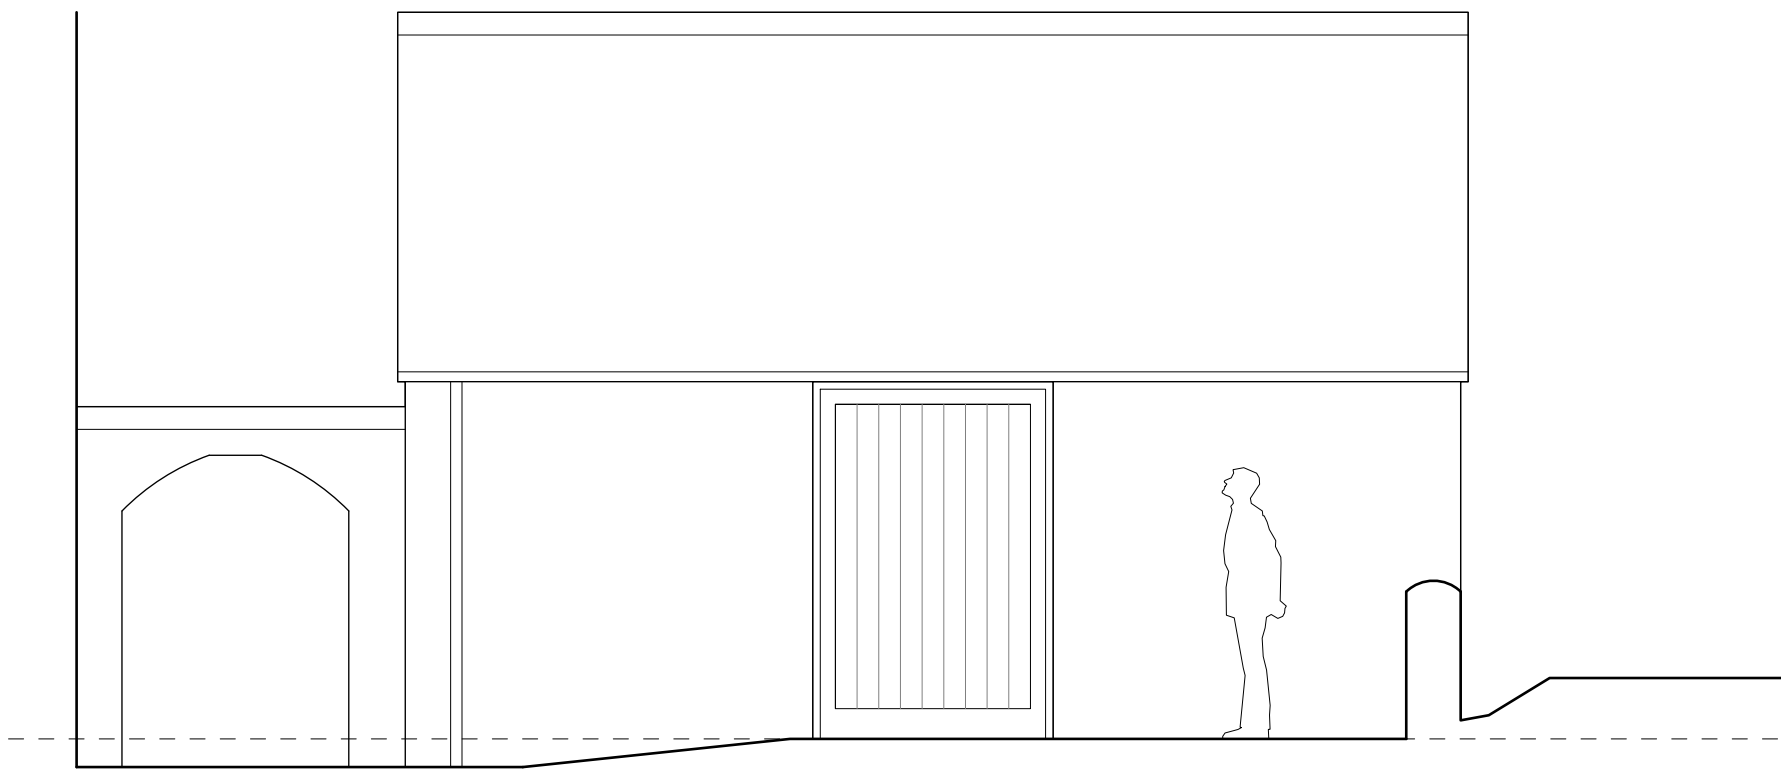

NORTH ELEVATION
1:50 @ A1

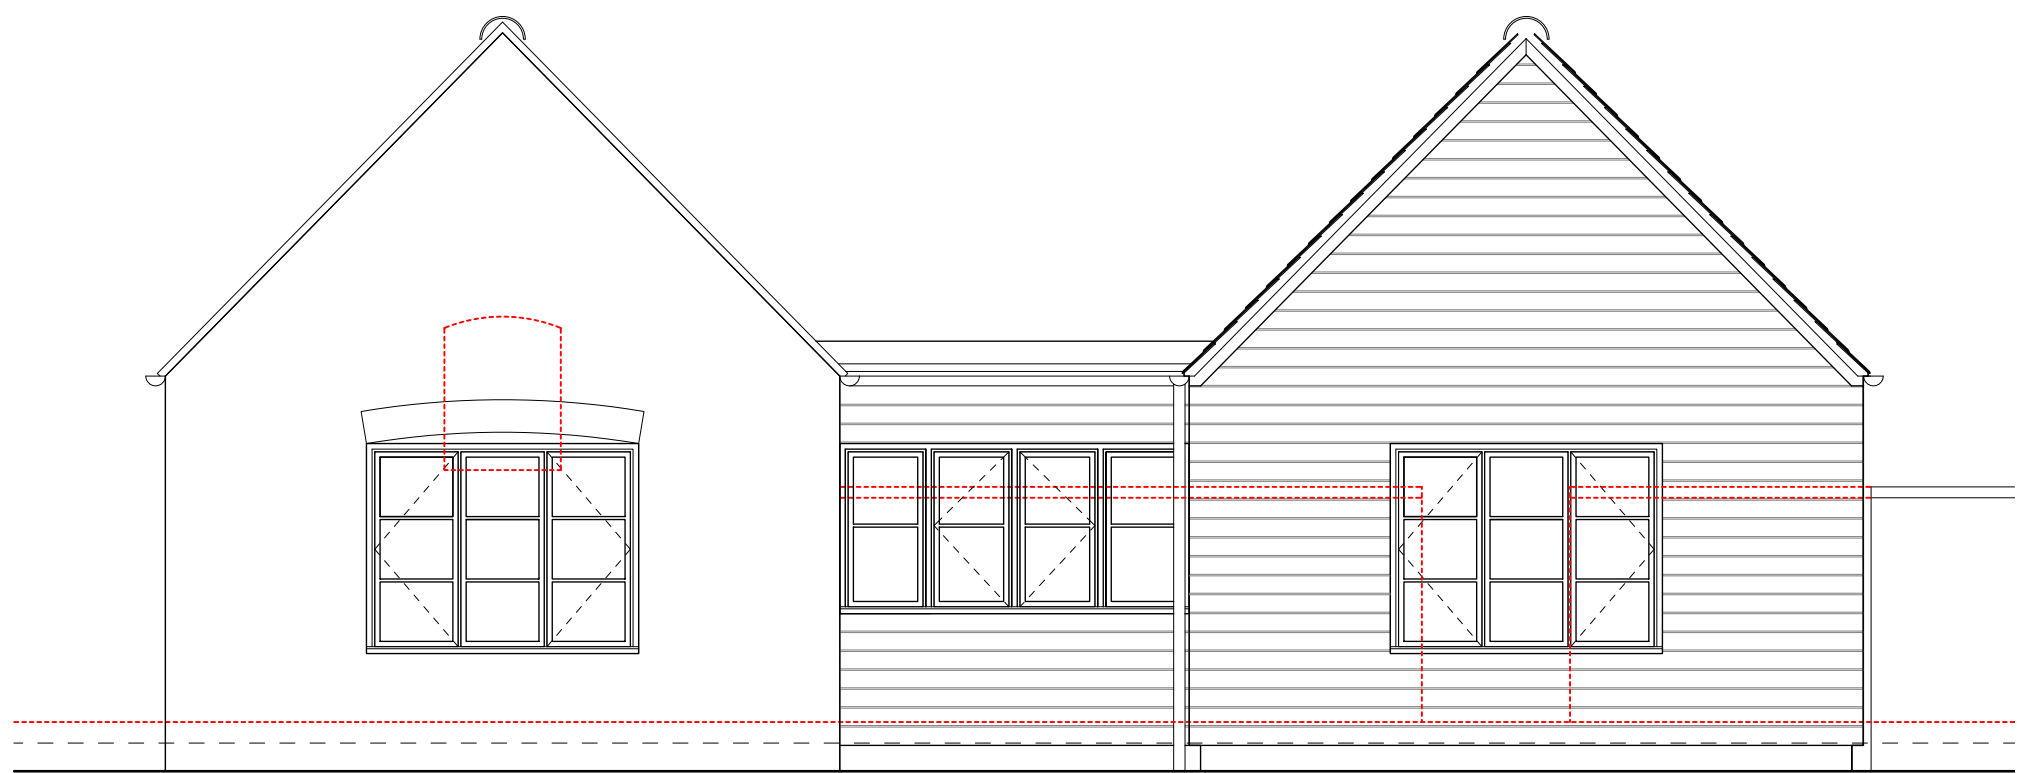

WEST ELEVATION
1:50 @ A1

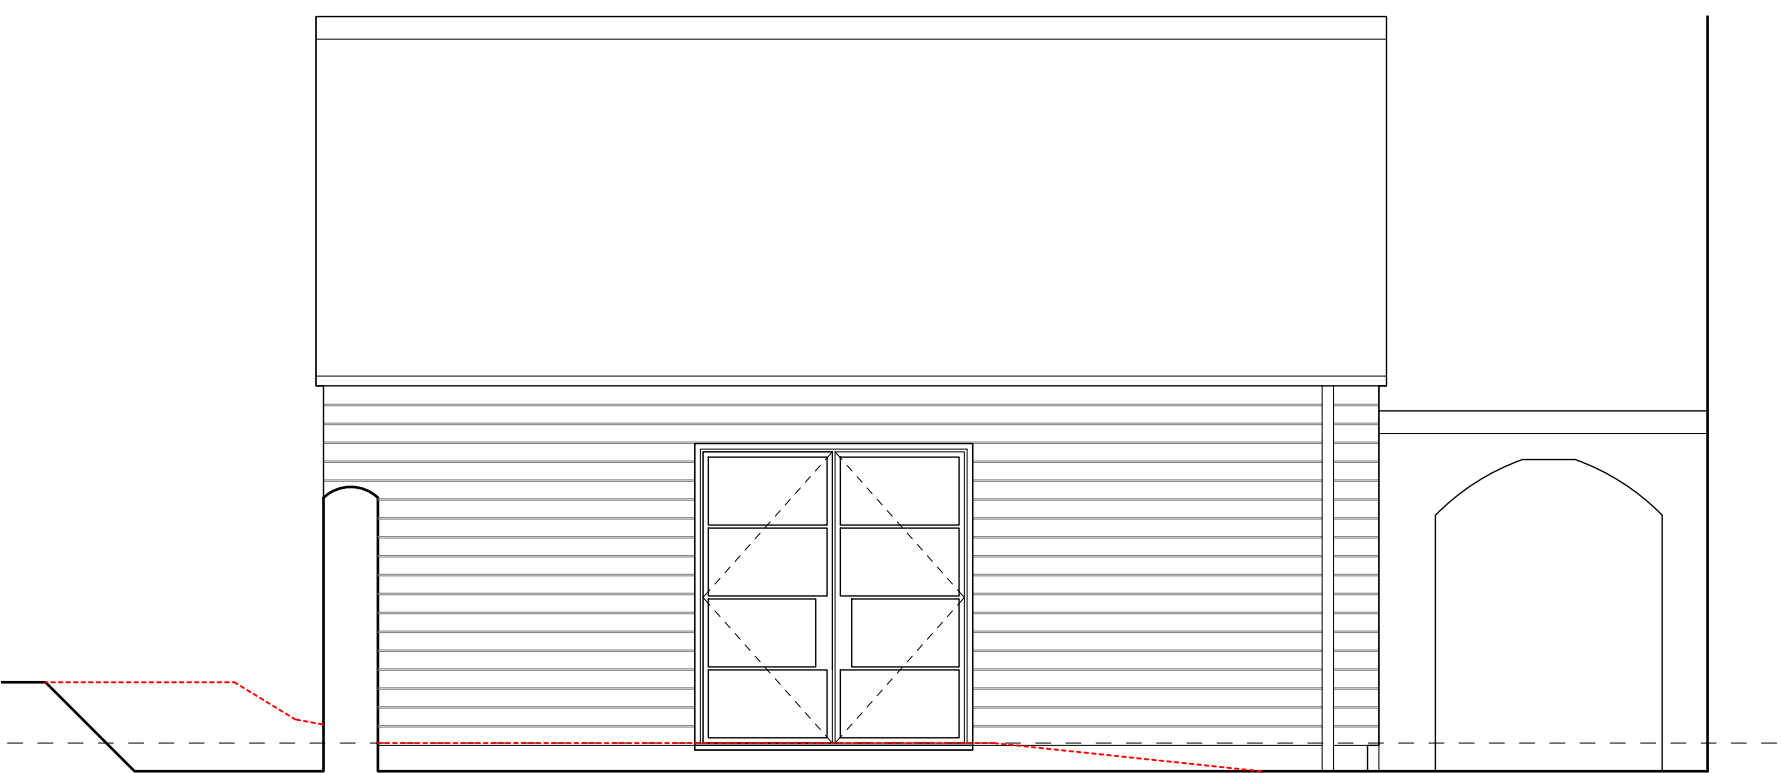

SOUTH ELEVATION
1:50 @ A1

0 1 2 3 4 5 SCALE 1:50 @ A1 & 1:100 @ A3

© THIS DRAWING IS THE COPYRIGHT OF SARSEN ARCHITECTS LTD. AND MUST NOT BE COPIED, USED OR DISCLOSED WITHOUT PRIOR PERMISSION.

DO NOT SCALE. ALL DIMENSIONS ARE TO BE CHECKED ON SITE BEFORE WORK IS COMMENCED. ANY DISCREPANCIES ARE TO BE REPORTED IMMEDIATELY TO THE CONSULTANTS.

NOTES:

- TO BE REMOVED
- EXISTING WALLS
- NEW WALLS

MATERIALS:

EXISTING:

- ROOF: CLAY PANTILES
- WALLS: RED BRICK
- DOORS: PAINTED TIMBER
- WINDOWS: PAINTED TIMBER
- RAINWATER GOODS: PAINTED METAL

PROPOSED:

- PITCHED ROOF: CLAY PANTILES
- FLAT ROOF: PRE-WEATHERED ZINC
- NEW WALLS: HORIZONTAL TIMBER BOARDING
- DOORS: PAINTED METAL
- WINDOWS: PAINTED METAL
- RAINWATER GOODS: PAINTED METAL

Rev	Revision	Date
 Sarsen Architects		
Address	The Old Church School, Butts Hill, Frome, Somerset, BA11 1HR	
Tel	01373 798456	
Email	info@sarsenarchitects.co.uk	
Website	www.sarsenarchitects.co.uk	
Title	Ground Floor Plan & Elevations as Proposed	
Project	Bridgewalk House, Brixton Deverill, Warmintser, Wiltshire, BA12 7EJ	
Client	Luke and Alice Irwin	
Scale	1:50 @ A1	
Date	March 2026	
Drawing No.	25106 P 02	