




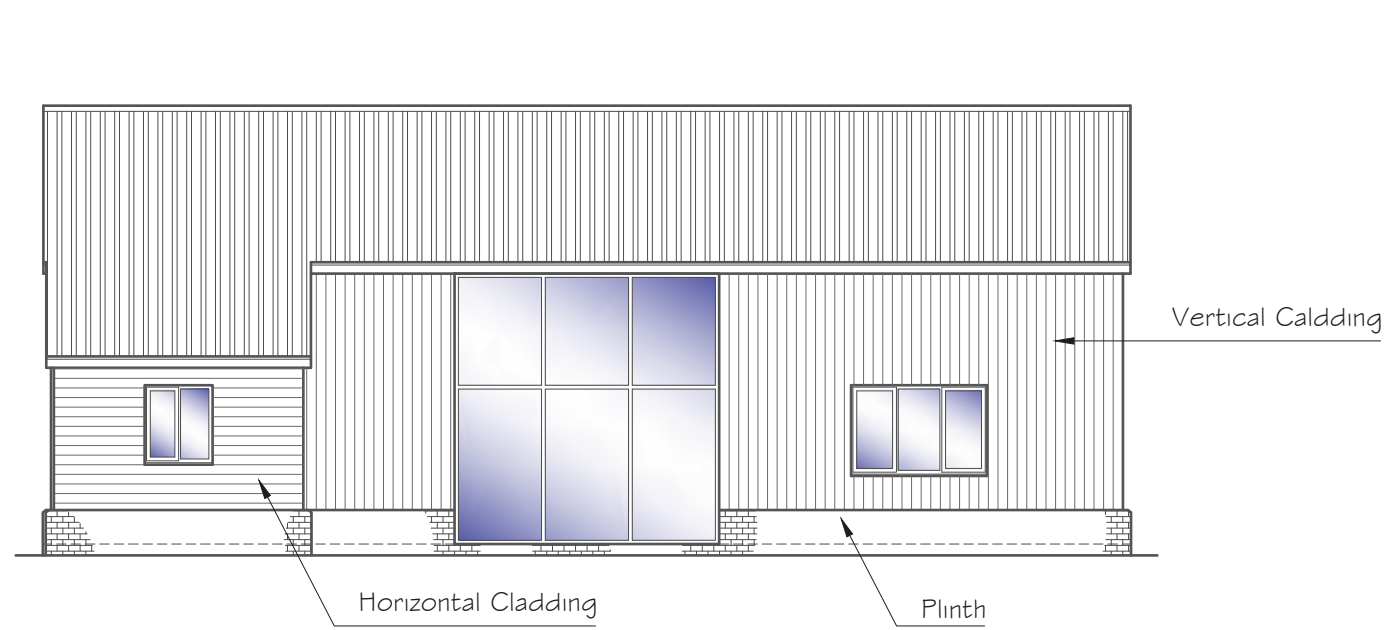


FRONT ELEVATION
Scale 1:100

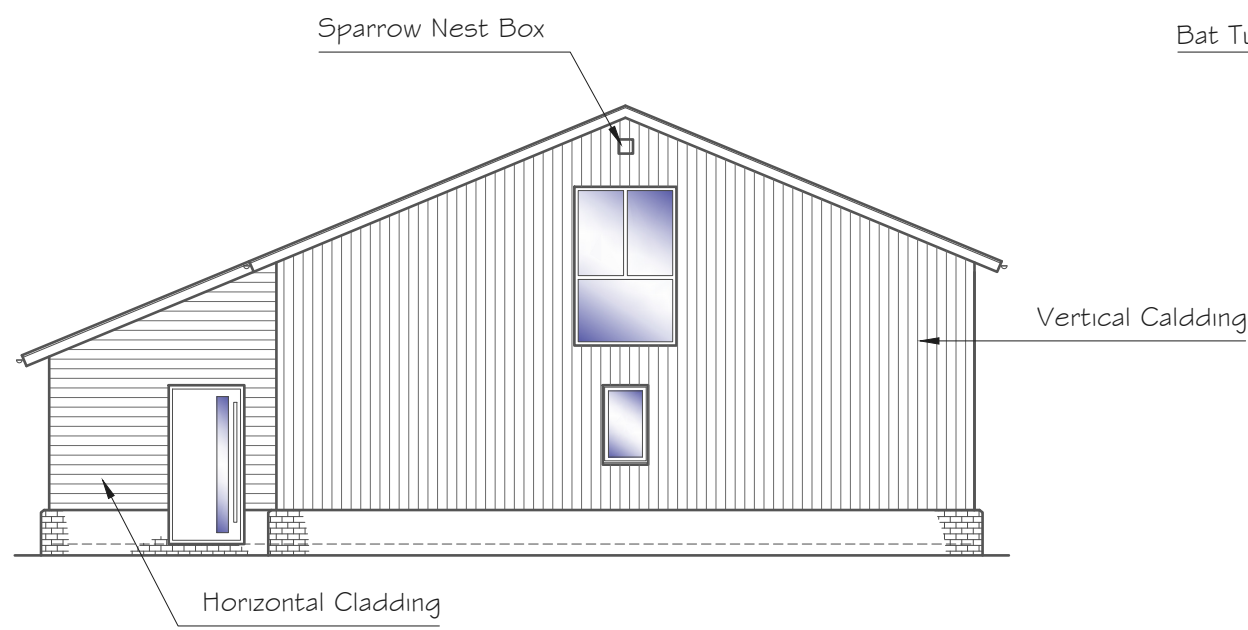


SIDE ELEVATION
Scale 1:100

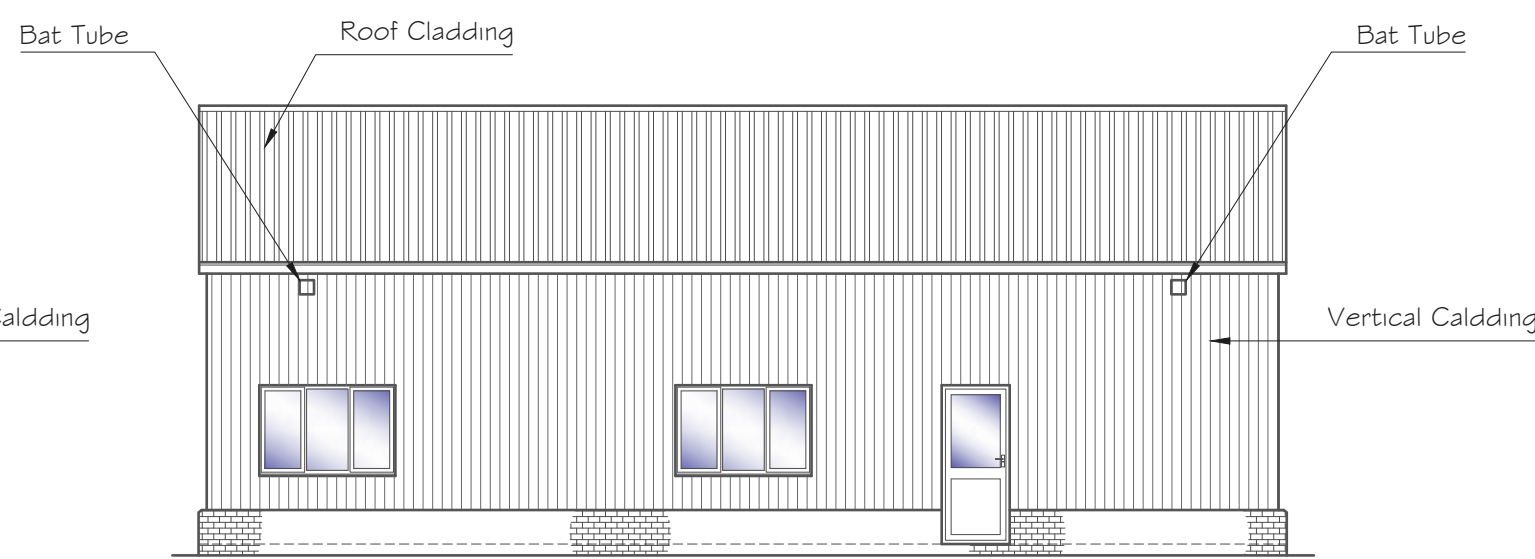


REAR ELEVATION
Scale 1:100

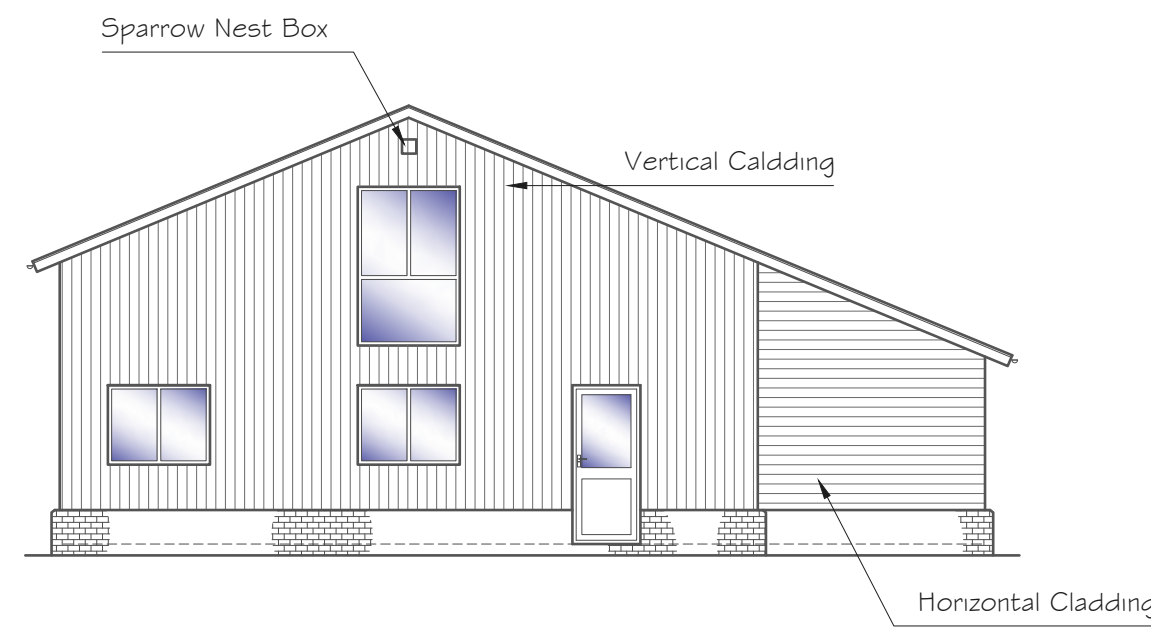

SIDE ELEVATION
Scale 1:100

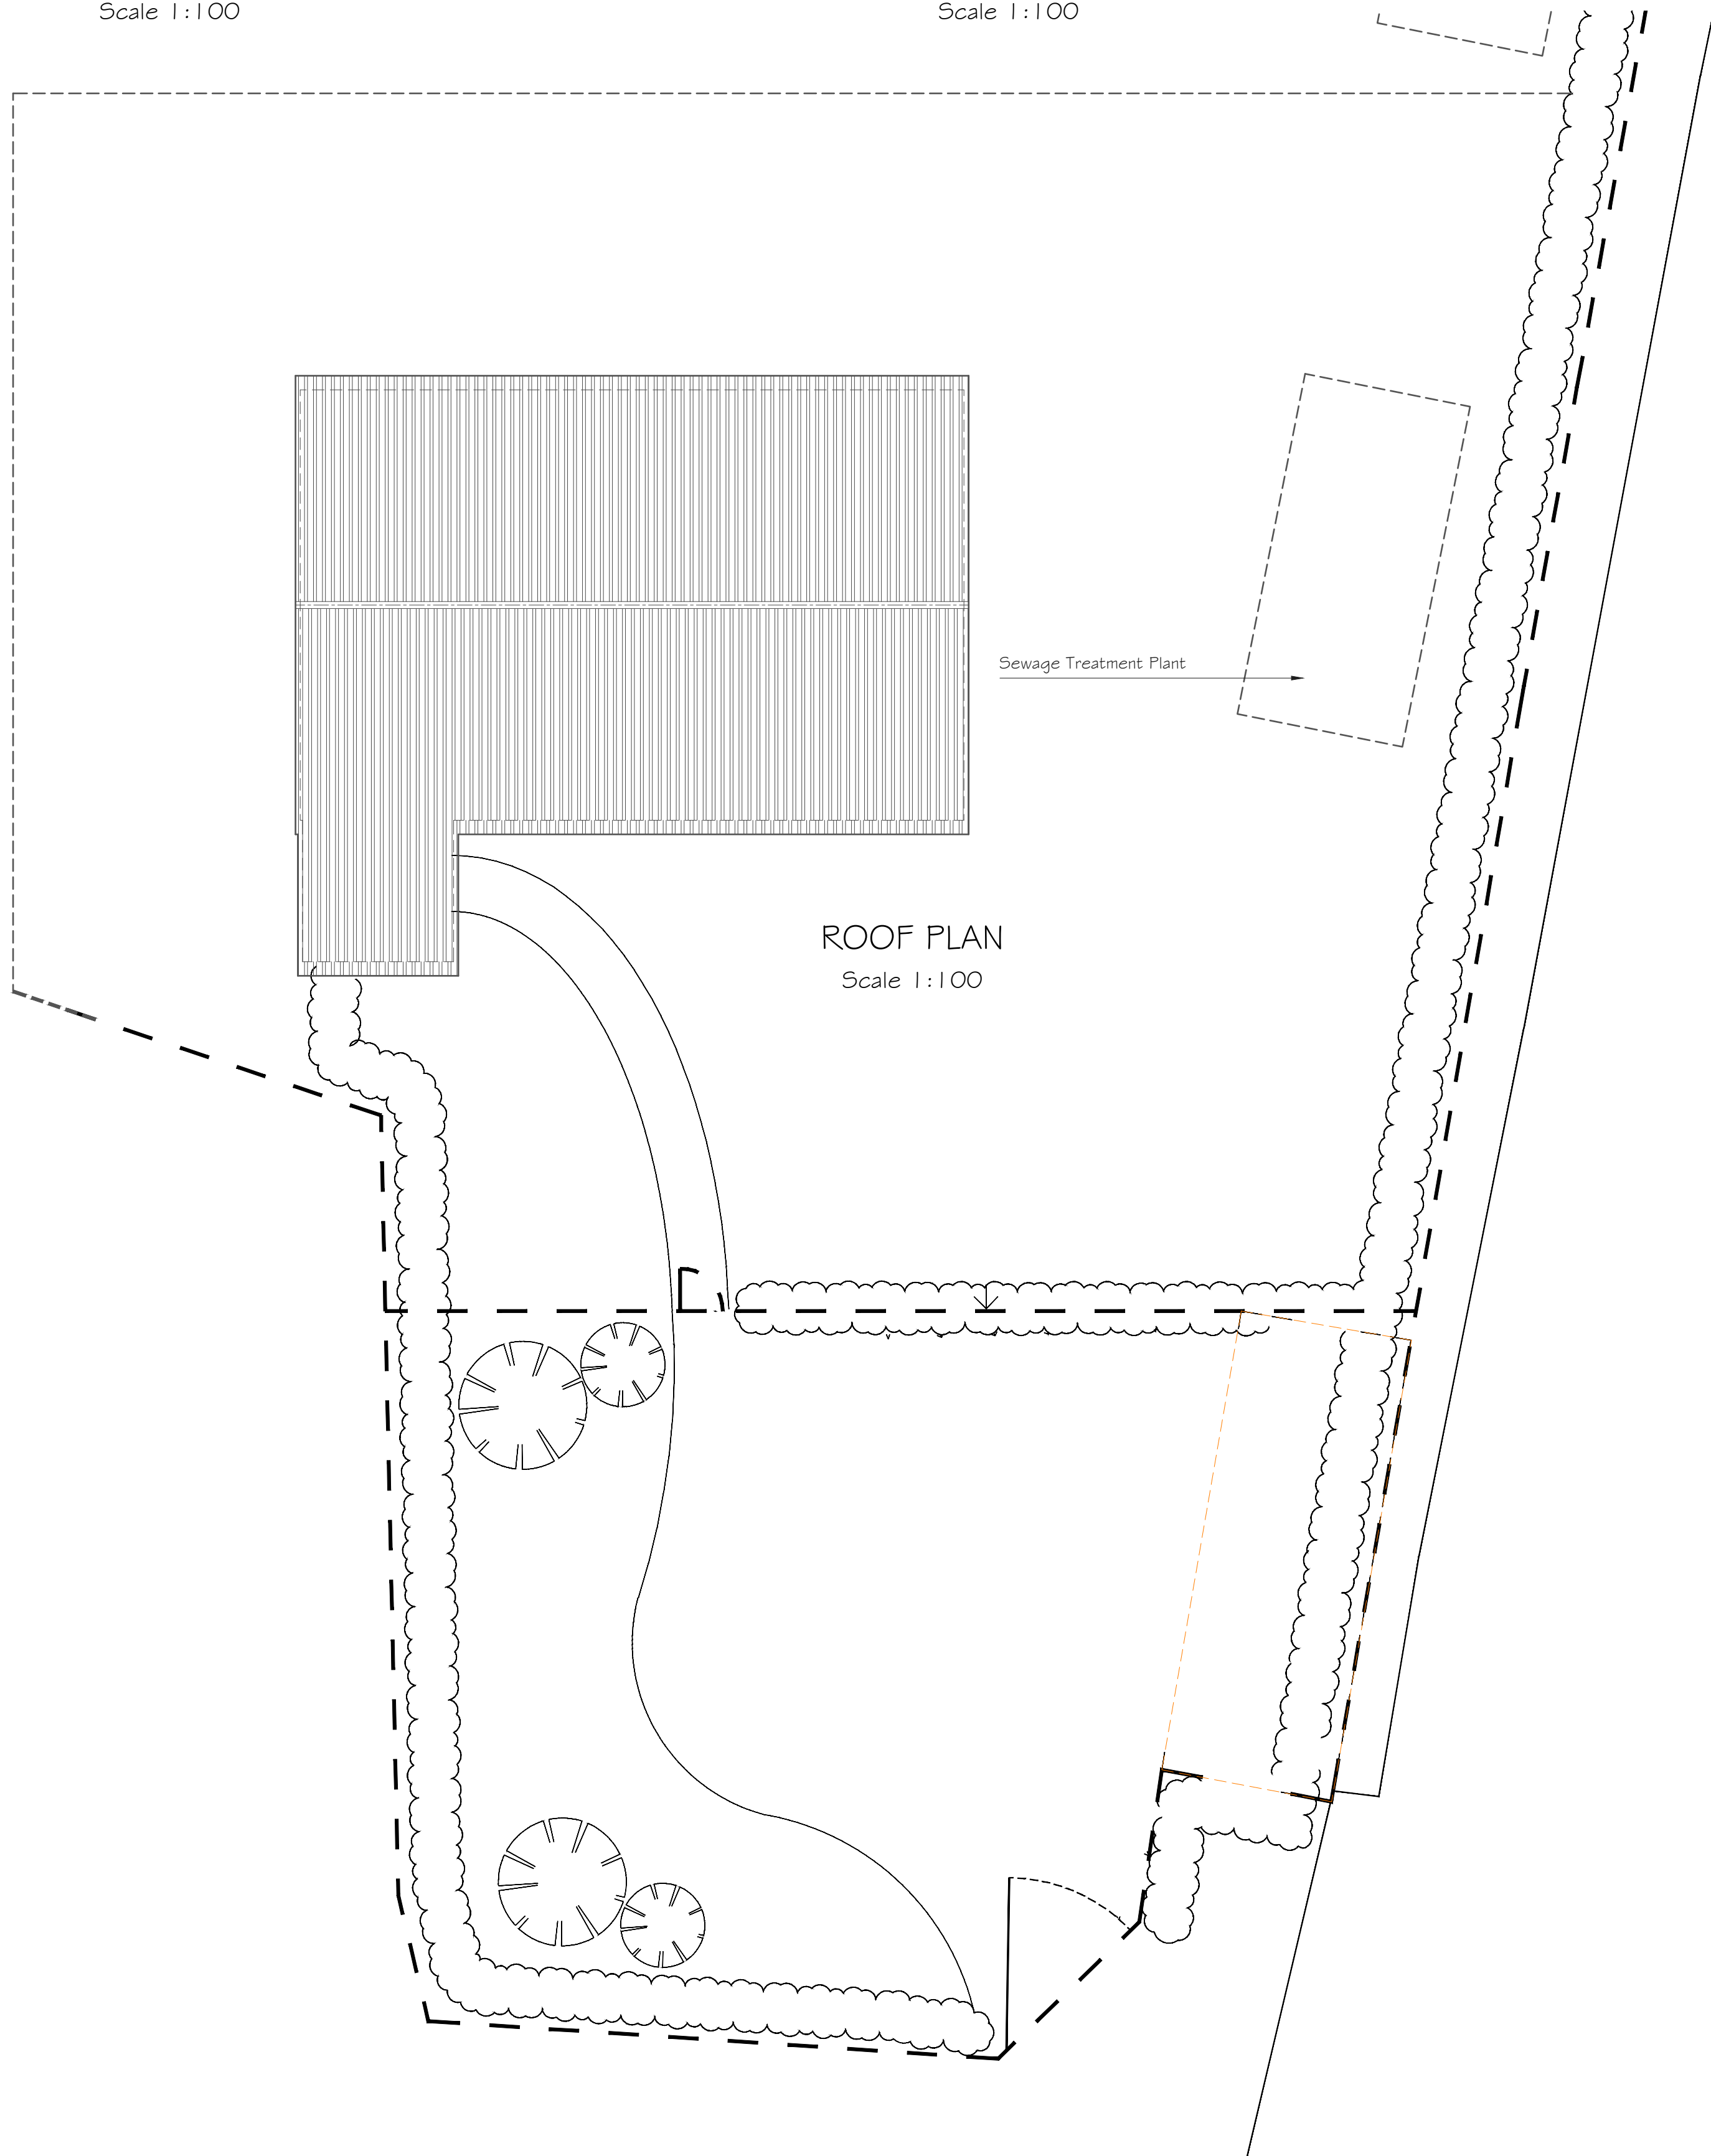

ROOF PLAN
Scale 1:100

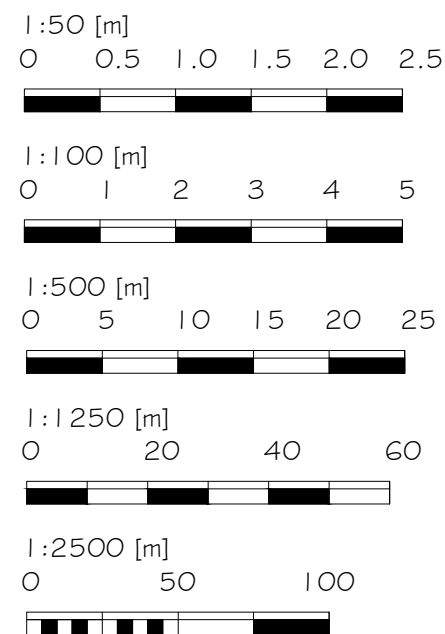

Alex Dawson
www.addraughting.co.uk
alex@addraughting.co.uk
01672 511412
07791 341698

59 Barrow Close
Marlborough
Wiltshire
SN8 2BE



Client

KATE PHILP

Job Title

PV PANELS AND EXTERNAL FLUE AT:
FAIRFIELD BARN,
PEWSEY,
SN9 5JU.

Drawing Title

EXISTING ELEVATIONS AND PLANS

Scale

AS SHOWN

Date

27/03/2026

Drawn

AD

Drawing No.

1426-10

Rev

-