






EXISTING ELEVATIONS 1:100

 


EXISTING PLANS 1:100

 



PROPOSED ELEVATIONS 1:100

 


PROPOSED PLANS 1:100

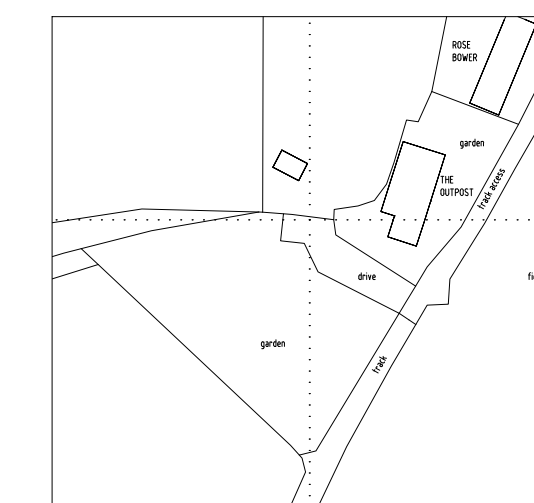

Site Location Plan 1:1250

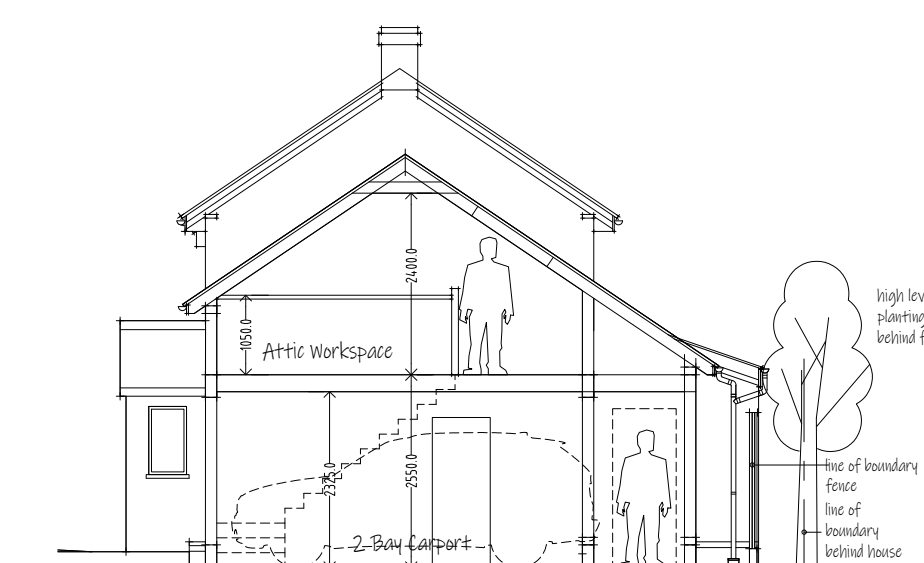 

Proposed Carport Section

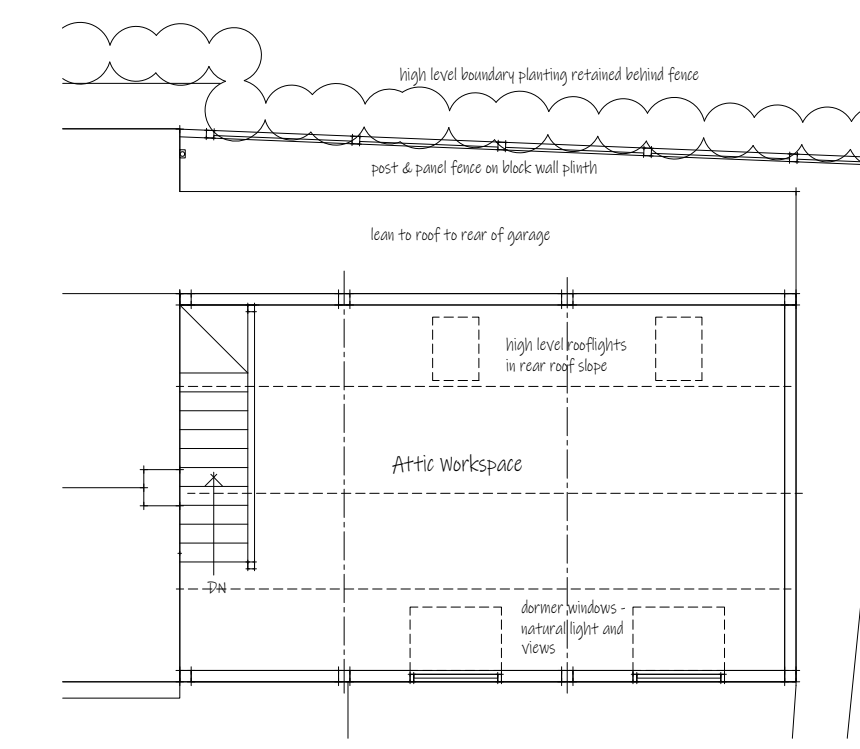

Proposed First Floor Plan/Roof Plan

SPACE design solutions ltd.

Ivon House - High Road - Broad Chalke
Salisbury - SP5 5EH
Tel. 01722 780915 Mob. 07970 473967
Email. spacedsl@btinternet.com

Client: MR & MRS SENIOR

Job Title: THE OUTPOST LITTLE
LONDON BROAD CHALKE

Drawing Title:

EXISTING & PROPOSED DETAILS

Scale: 1:100 @ A1

Date: MAR 26

Drawn by: DAJ

Dwg. No.

561-10

	Rev.
--	------

PROPOSED ALTERATIONS TO THE OUTPOST, LITTLE LONDON, BROAD CHALKE