




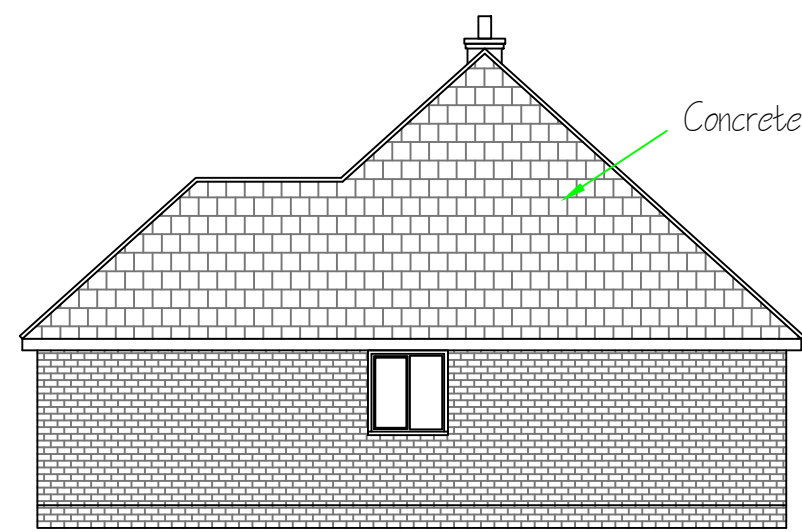

Existing Side Elevation

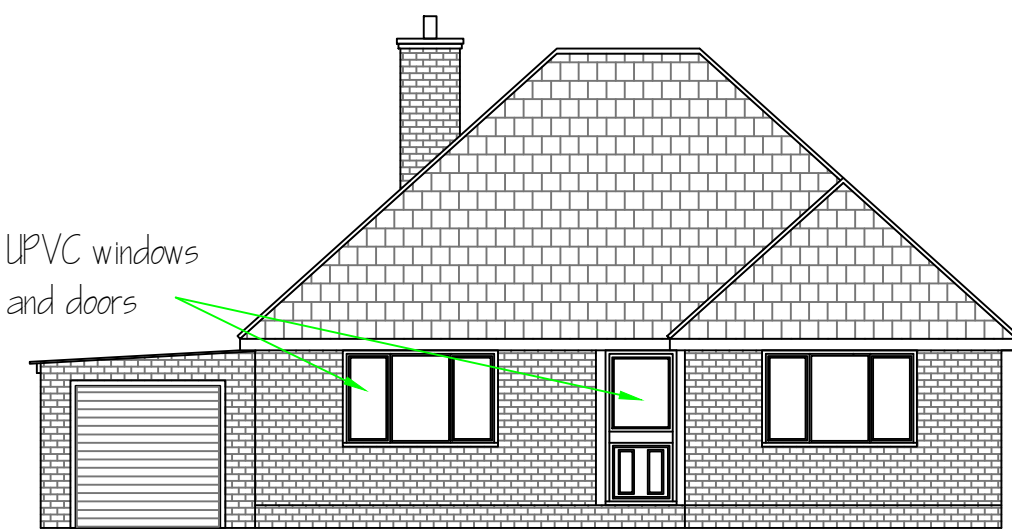


Existing Front Elevation

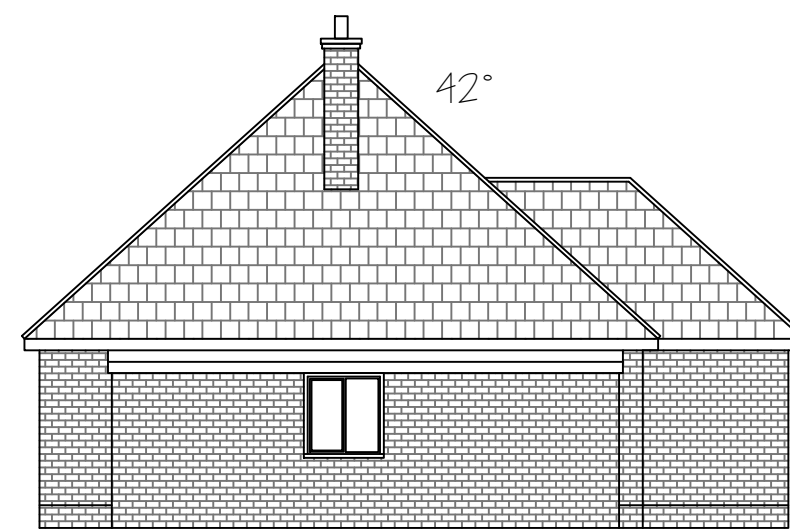


Existing Side Elevation




Existing Rear Elevation

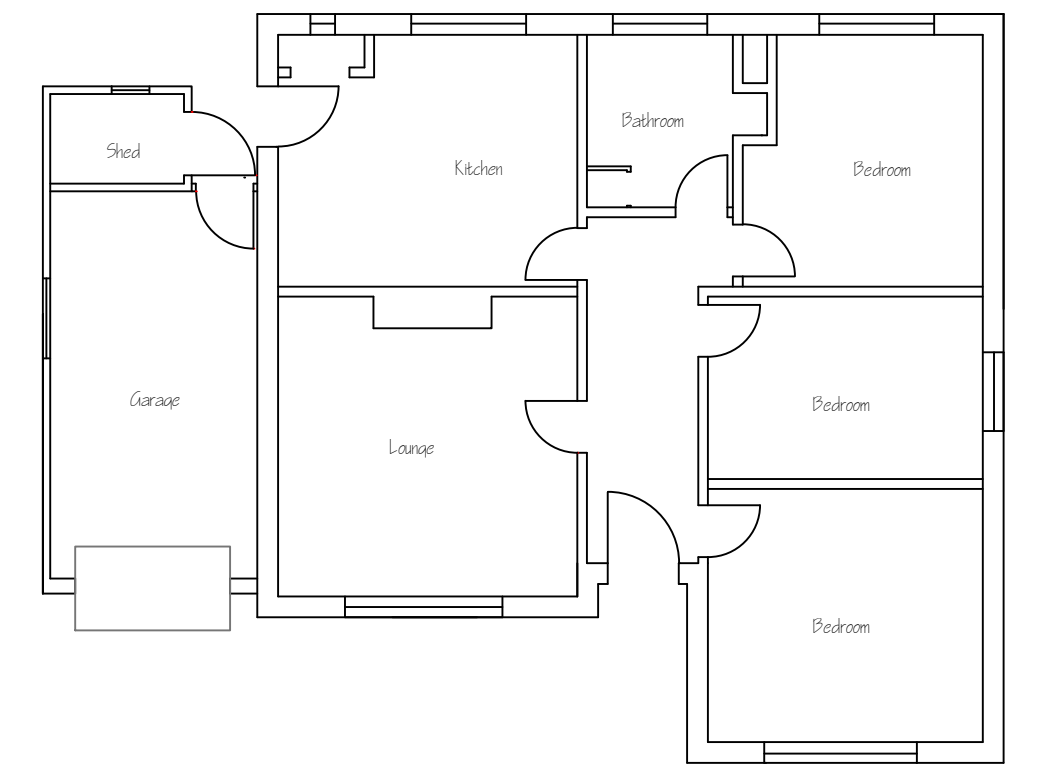


Existing Ground Floor Layout,
1:100

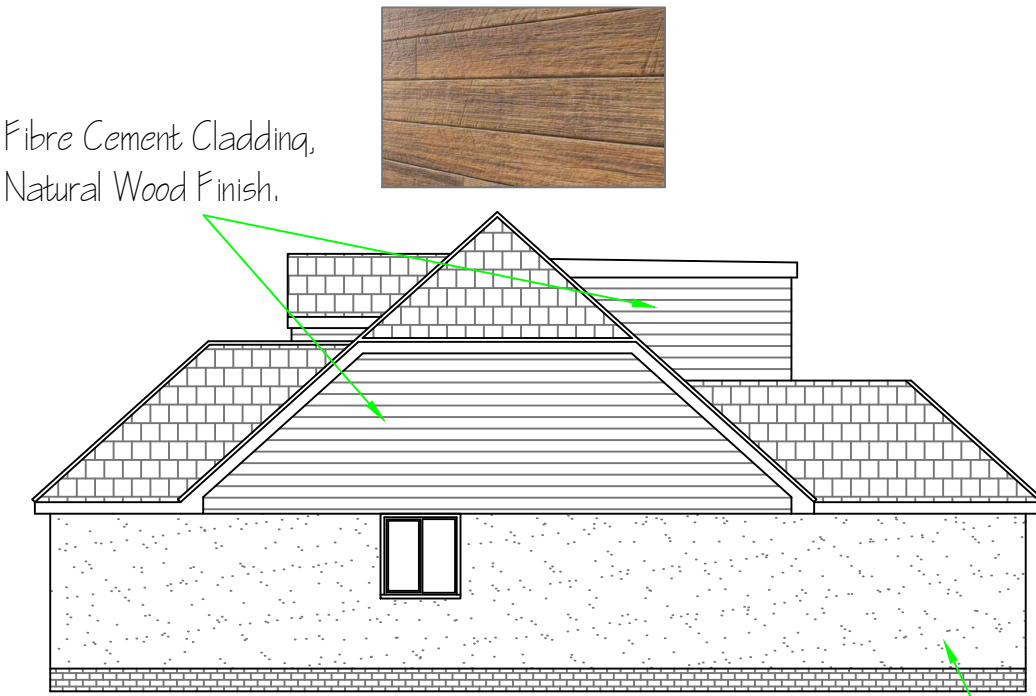


Proposed Side Elevation

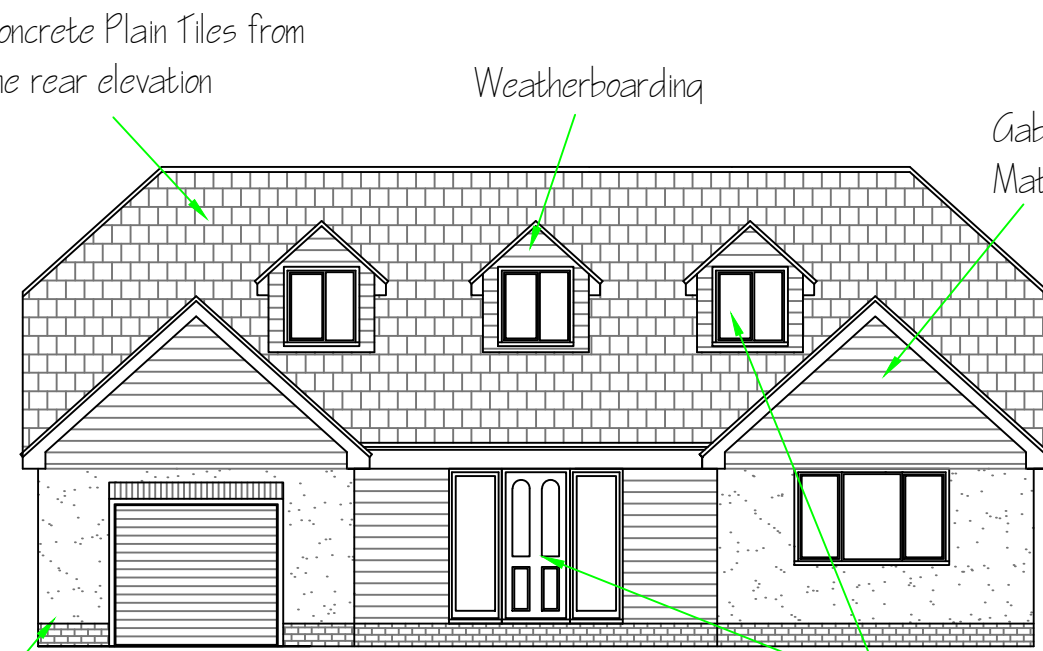




Proposed Front Elevation

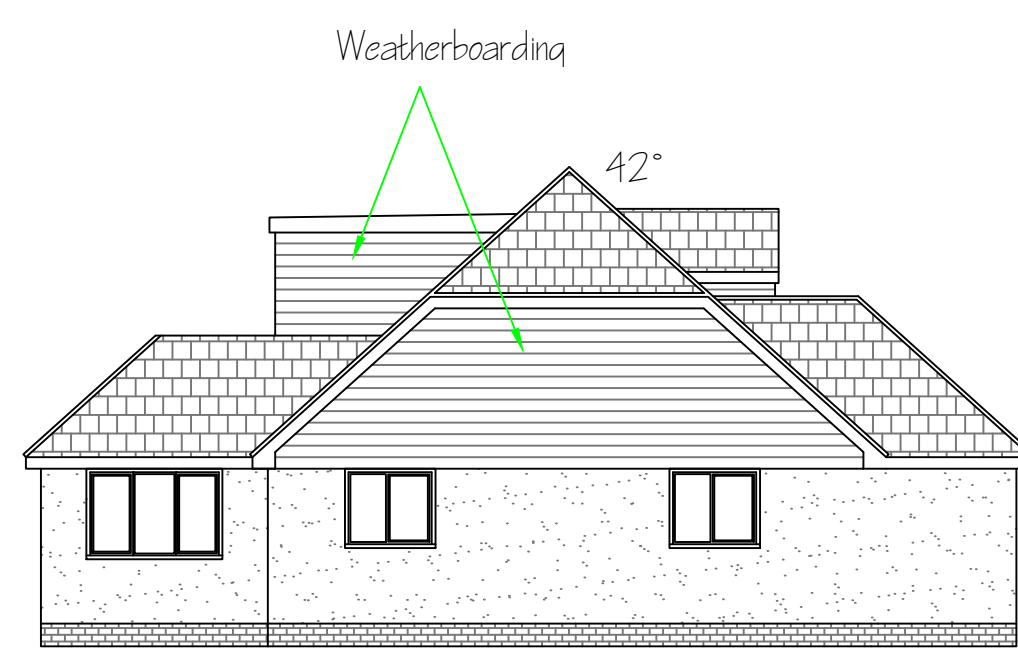

Proposed Side Elevation

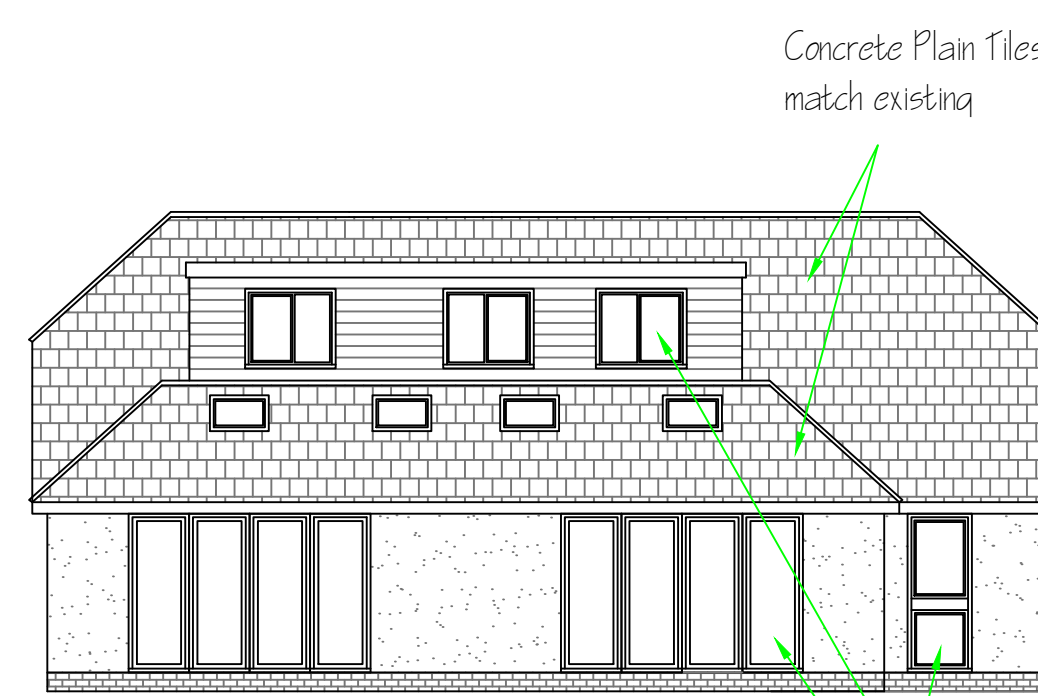



Proposed Rear Elevation

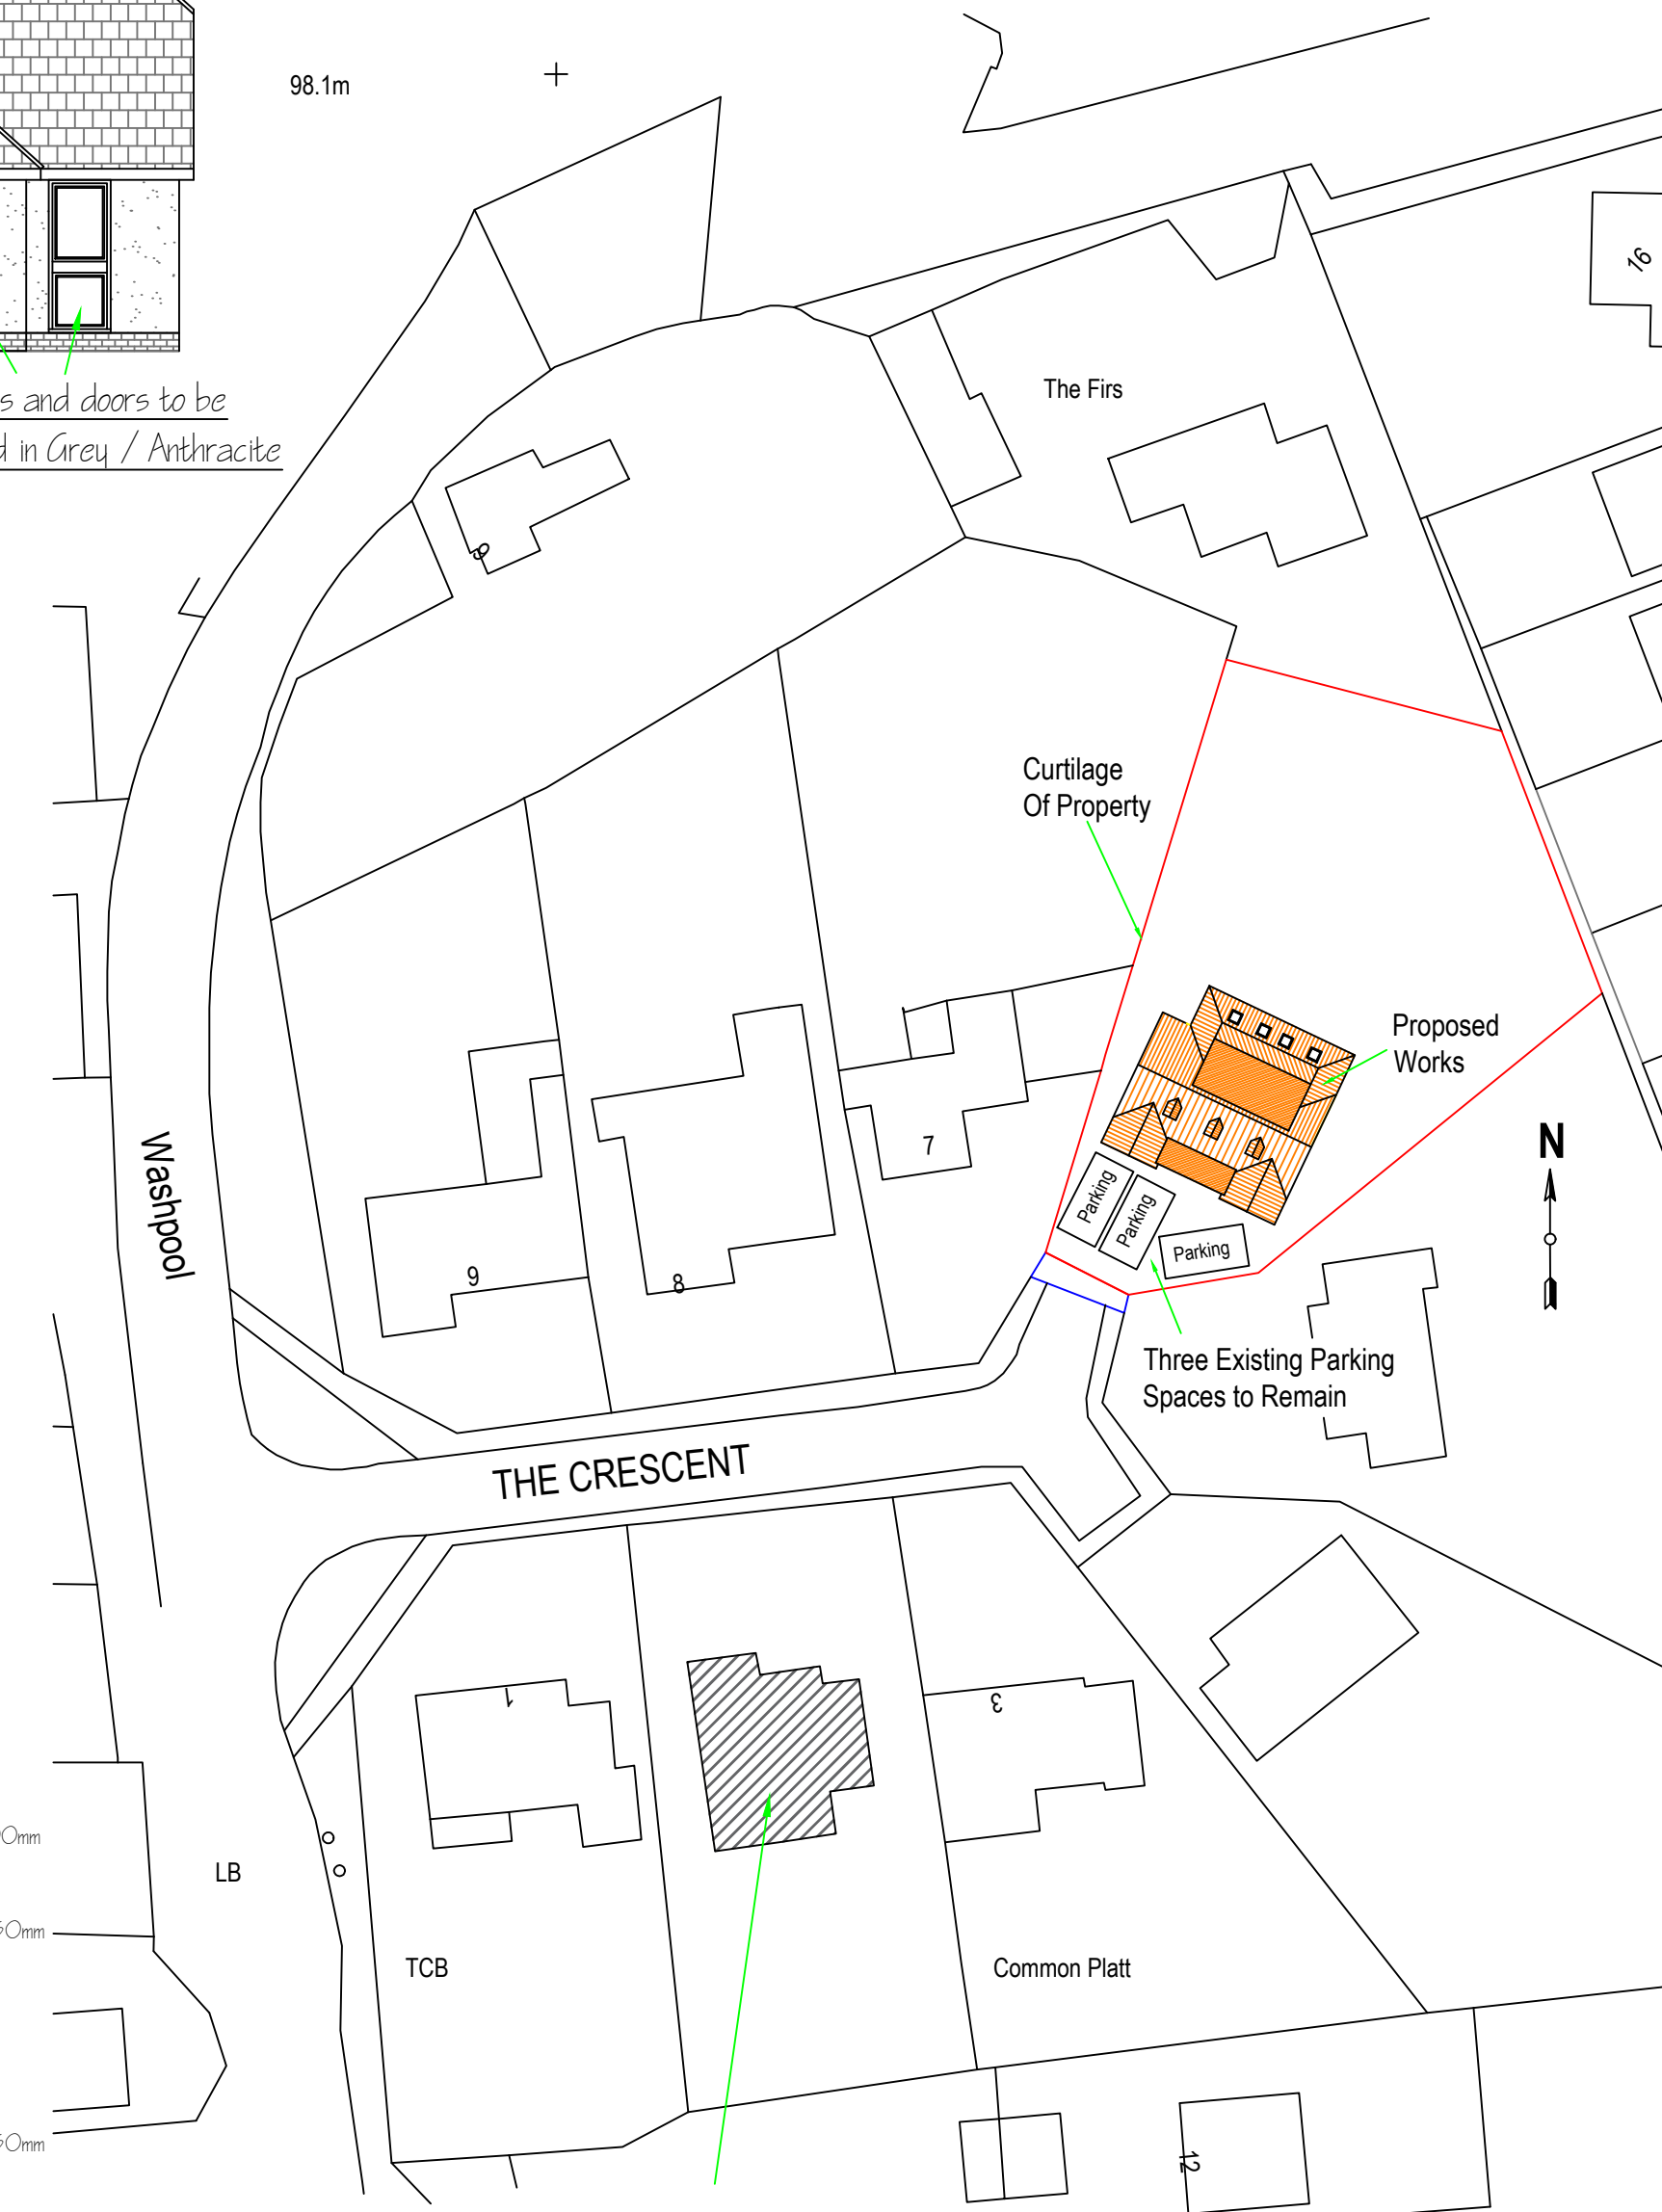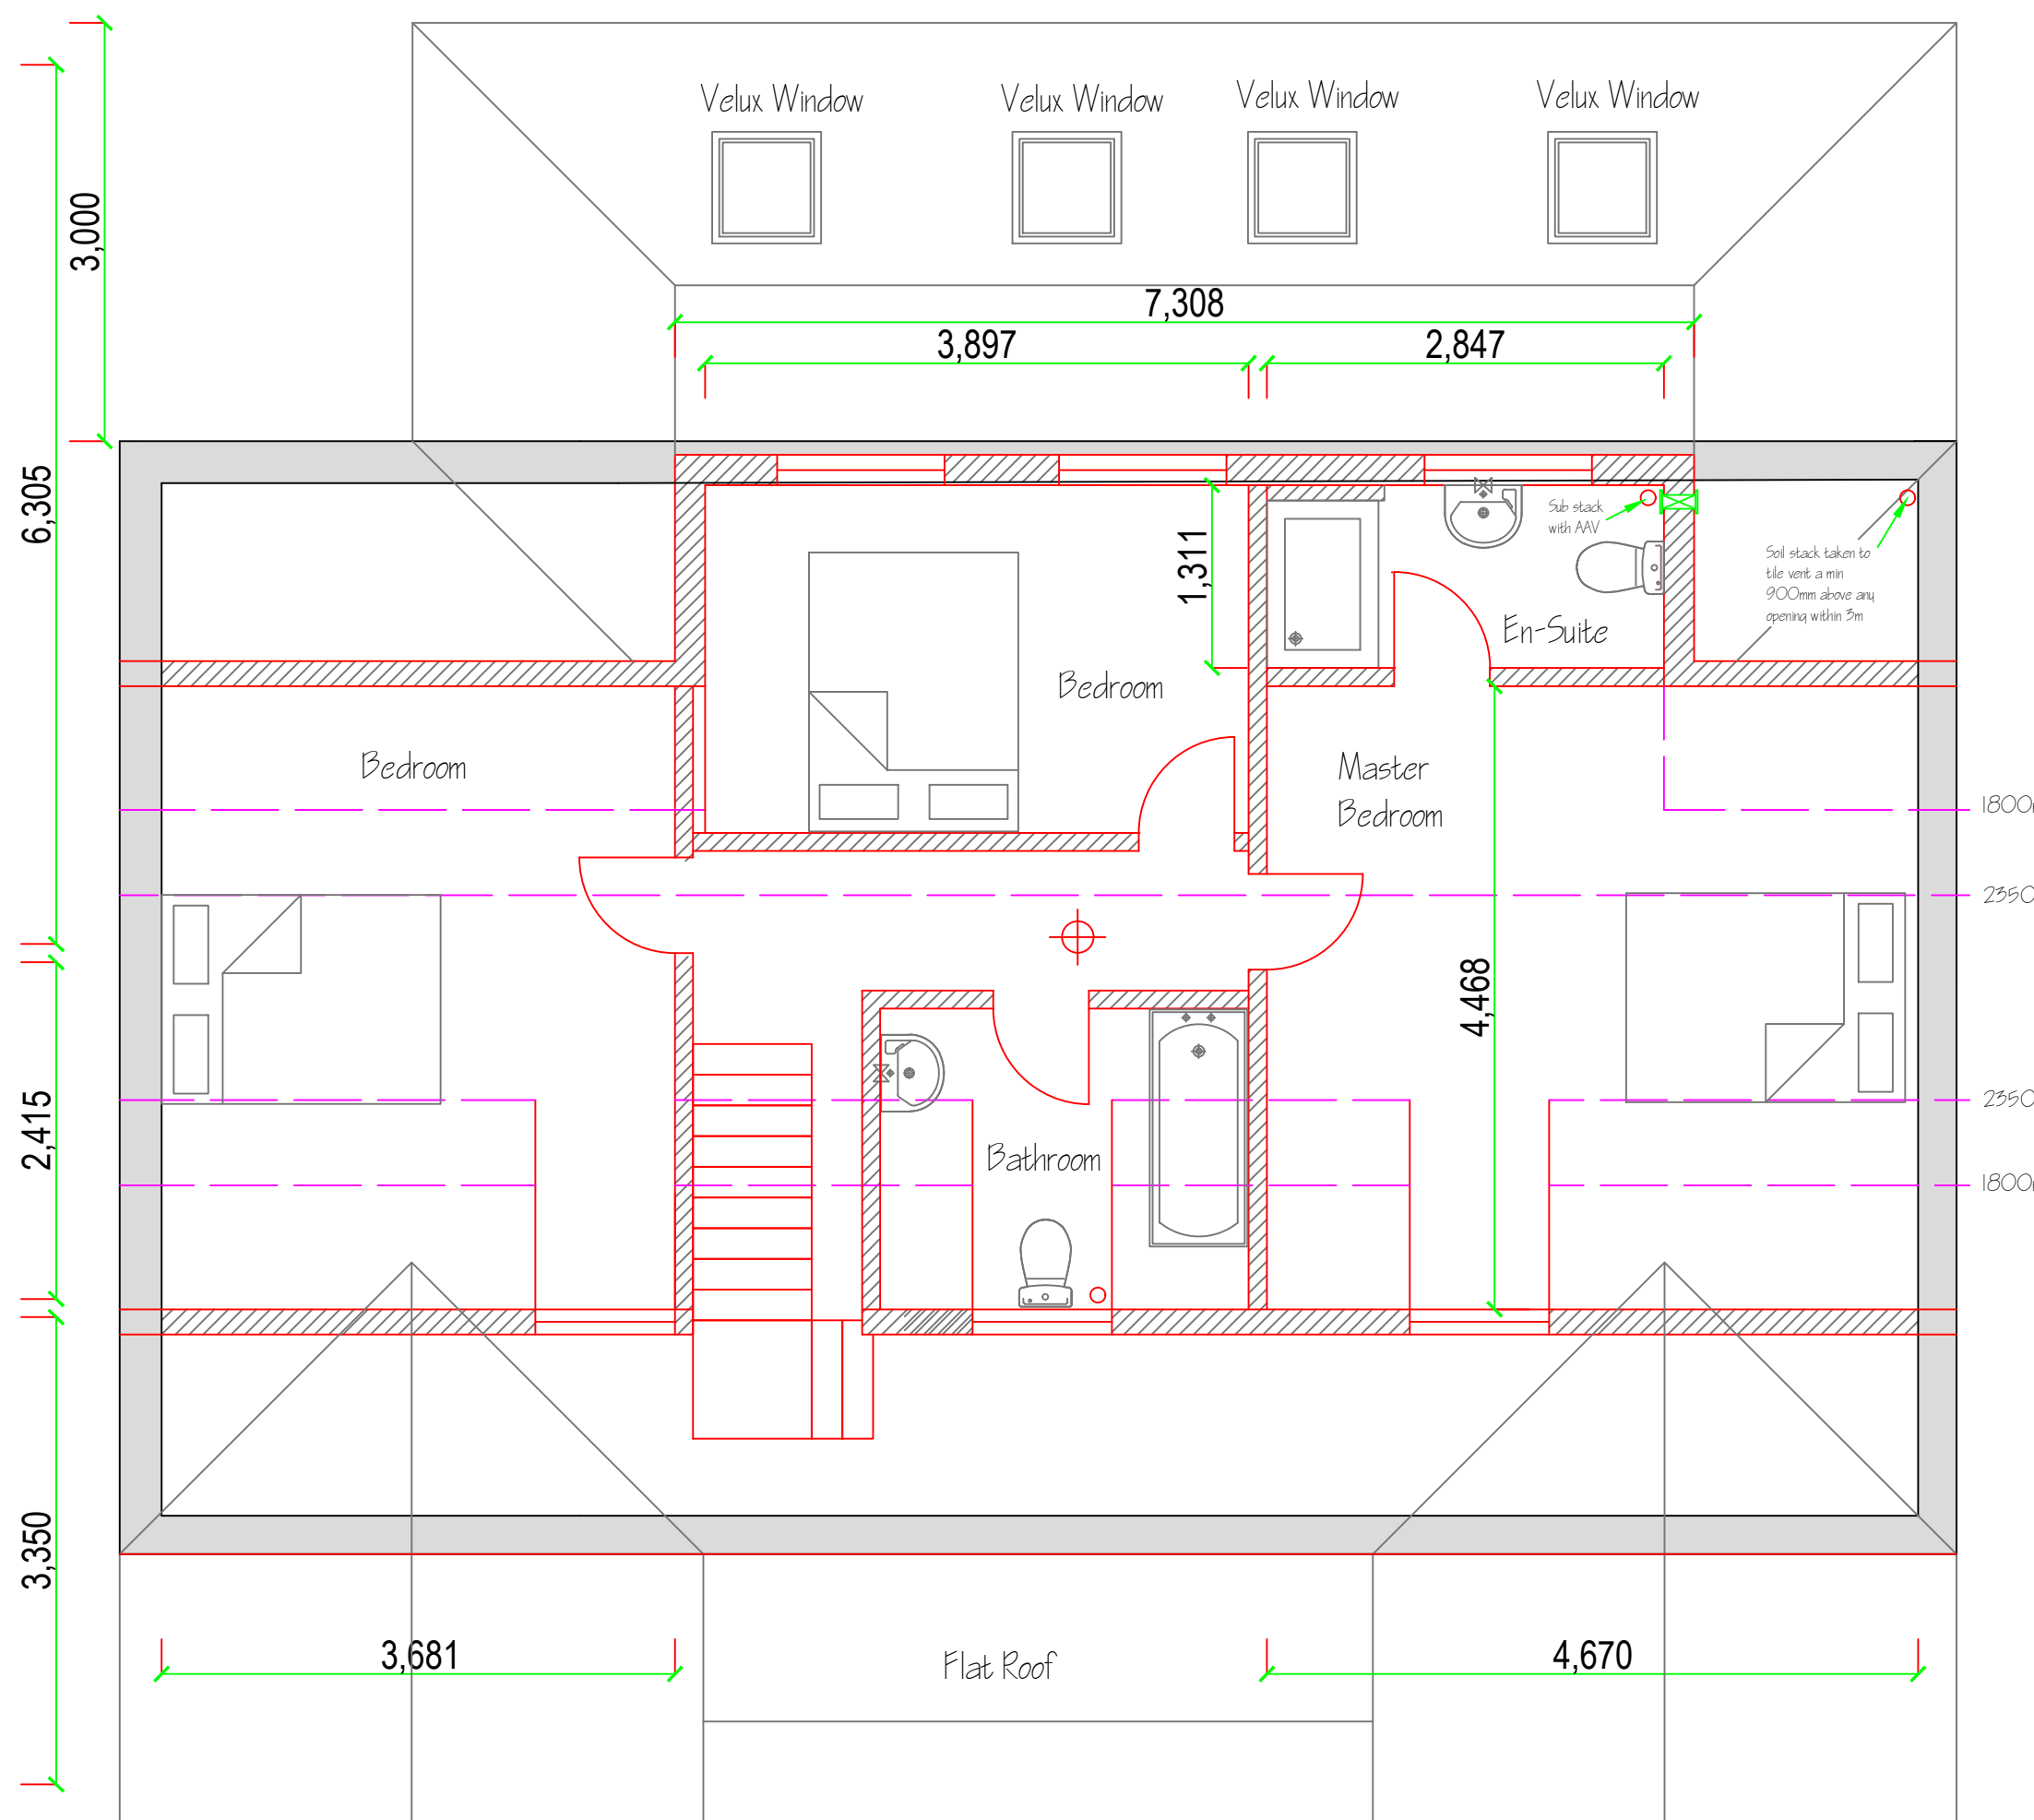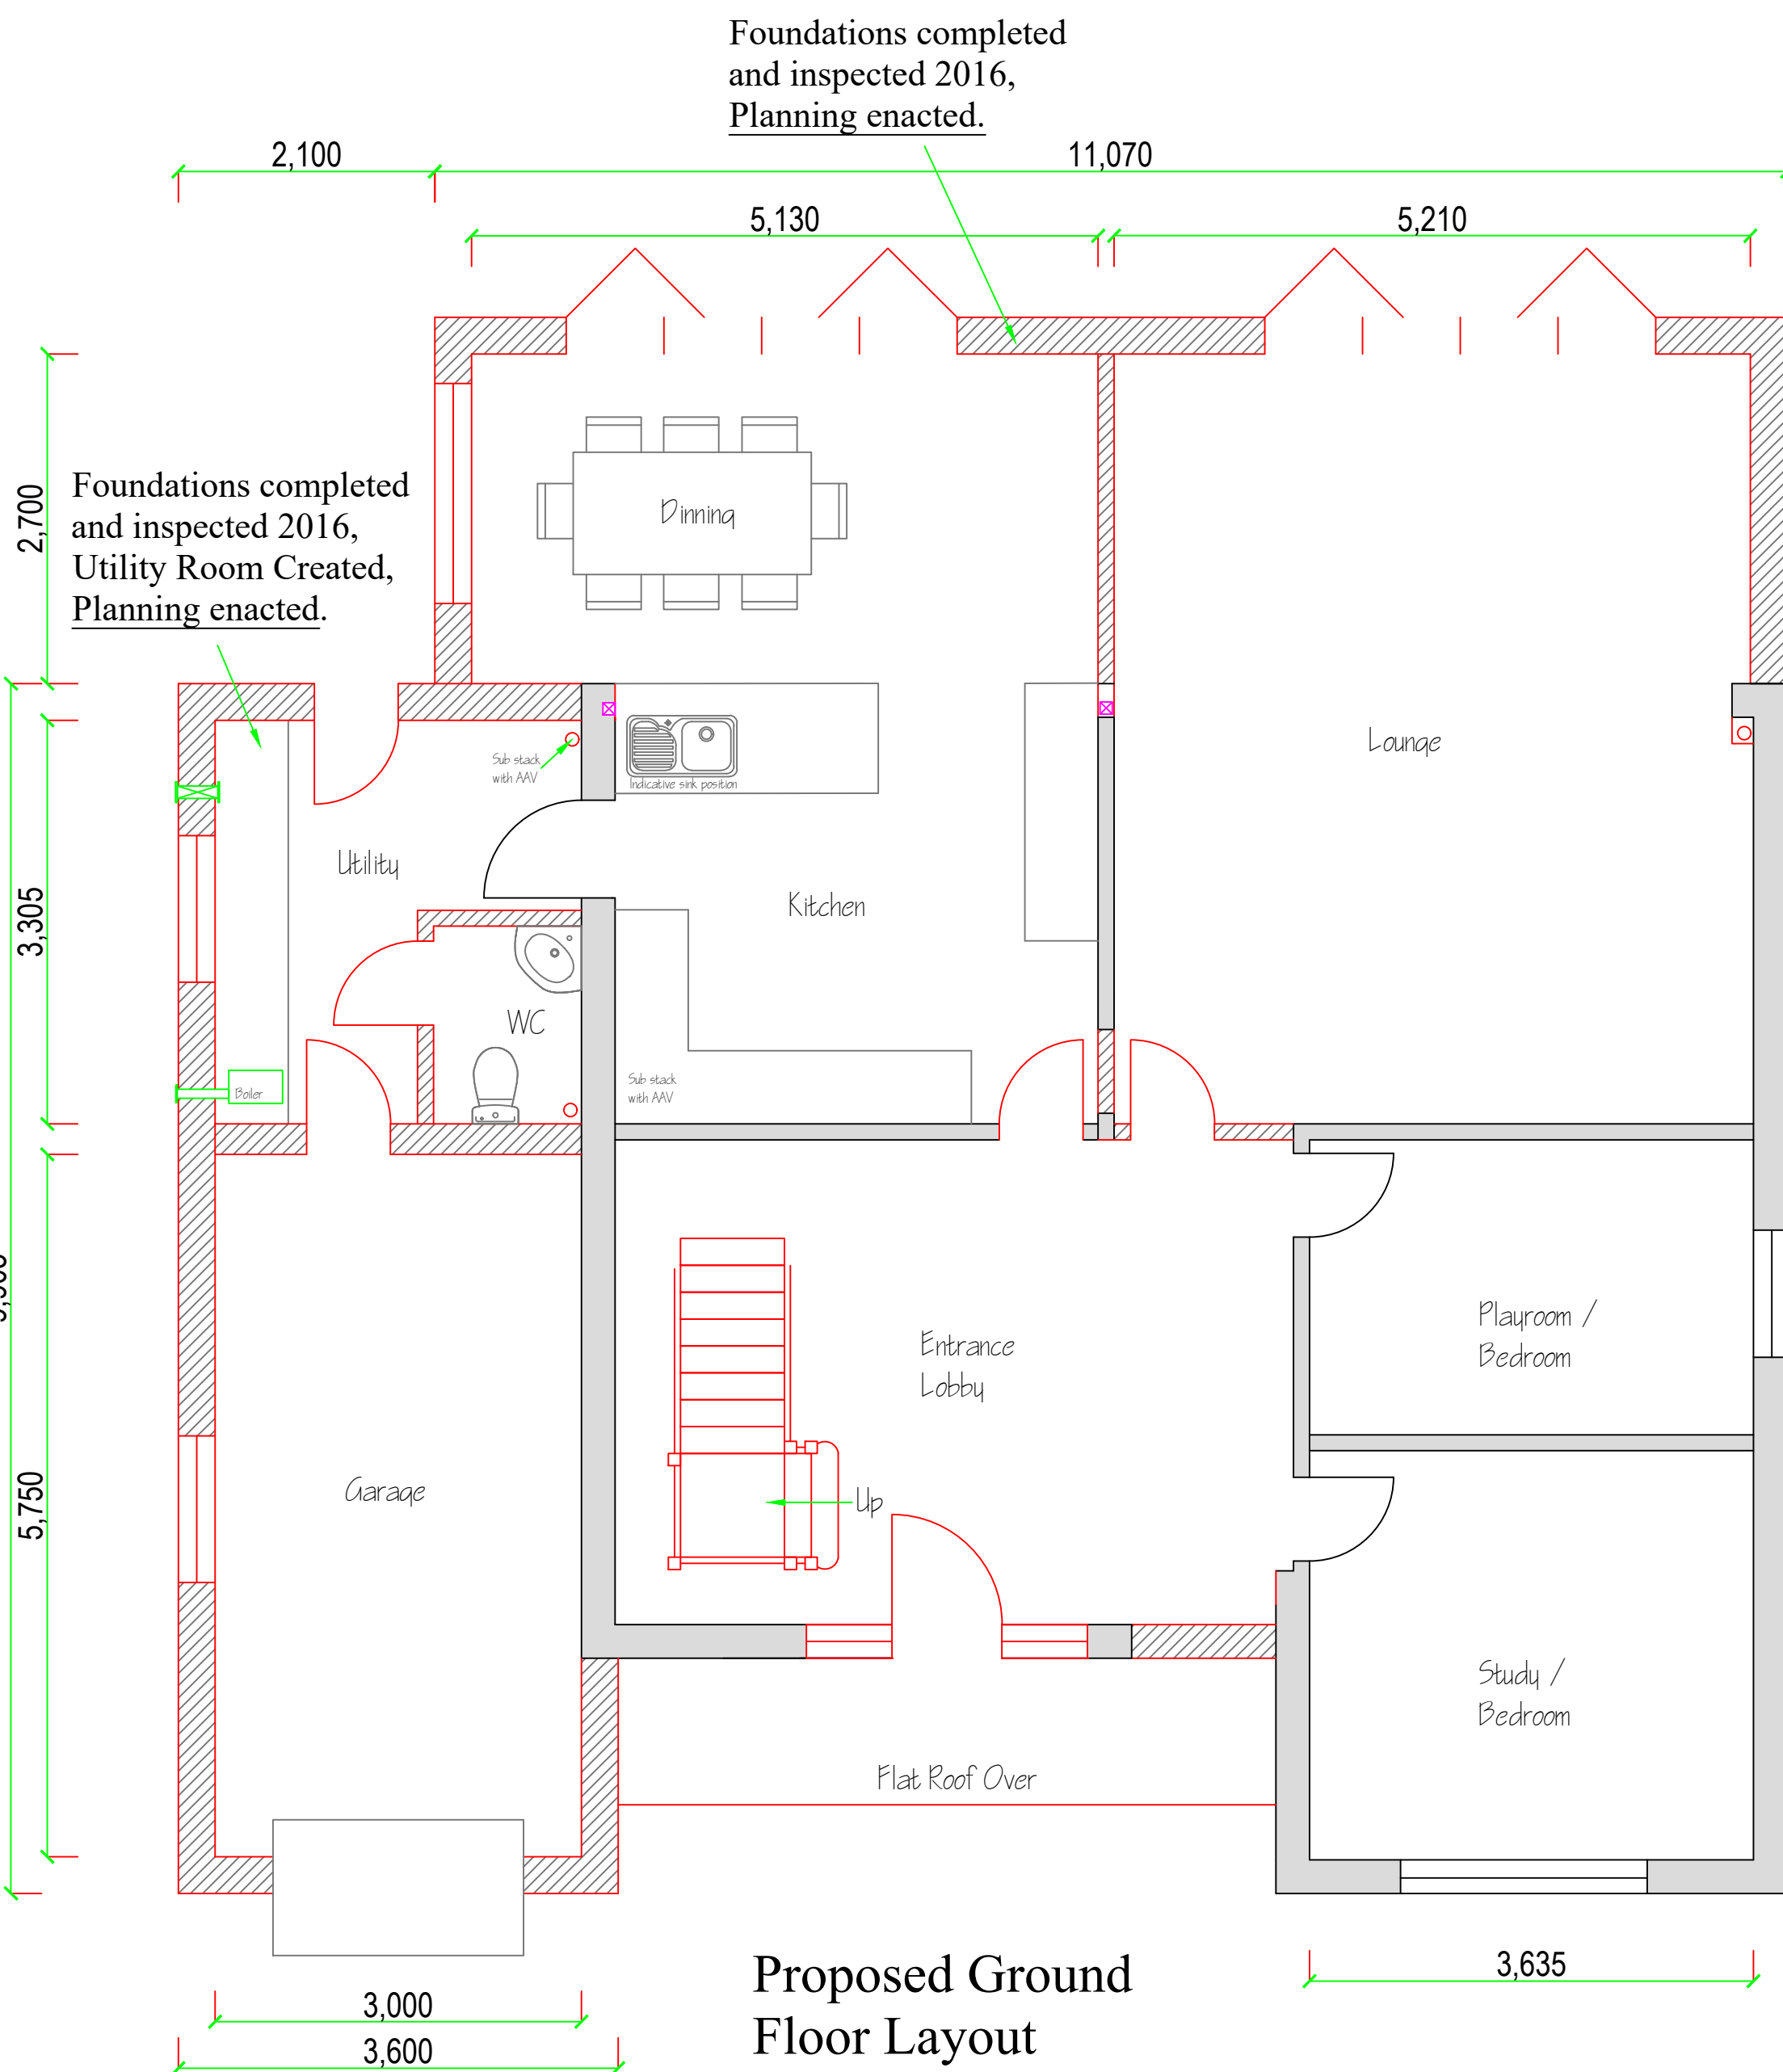

Dwelling finished in painted render prominent within the street scene

Site Plan, 1:500

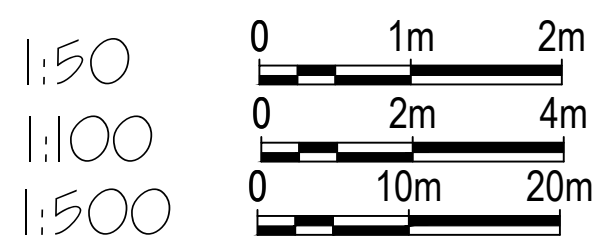

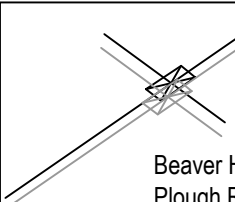REV		6 The Crescent Common Platt Swindon SN5 5LA	Existing & Proposed Elevations / Layouts. Block plan. For Variation of Condition.	
COPYRIGHT: This drawing is copyright and must not be reproduced without written consent. All Measurements to be checked on-site. Do not scale from this drawing.				
 Wright Ruffell Cameron Architectural Design Service Beaver House Plough Road Centre Great Bentley Essex CO7 8LG Tel: 01206 250601 Fax: 01206 251443 E-mail: Andy@Wrcads.co.uk Web Site: wrcads.co.uk			Paper Size A1	SCALE 1:50, 1:100, 1:500
		DATE 26/01/2026	PROJECT NO. A453	
		DWG. NO. P01b	DRAWN BY Andy Cameron CIAT(Affiliate), OCDEA	
			CHECKED BY	