



NOTE:
Studio Zed take no responsibility for the accuracy of the boundary. All coordinates to be checked on site and correlated against land registry ownership boundary.


- KEY:**
- Site Boundary Line
 - Denotes existing Property
 - Denotes area of proposed works

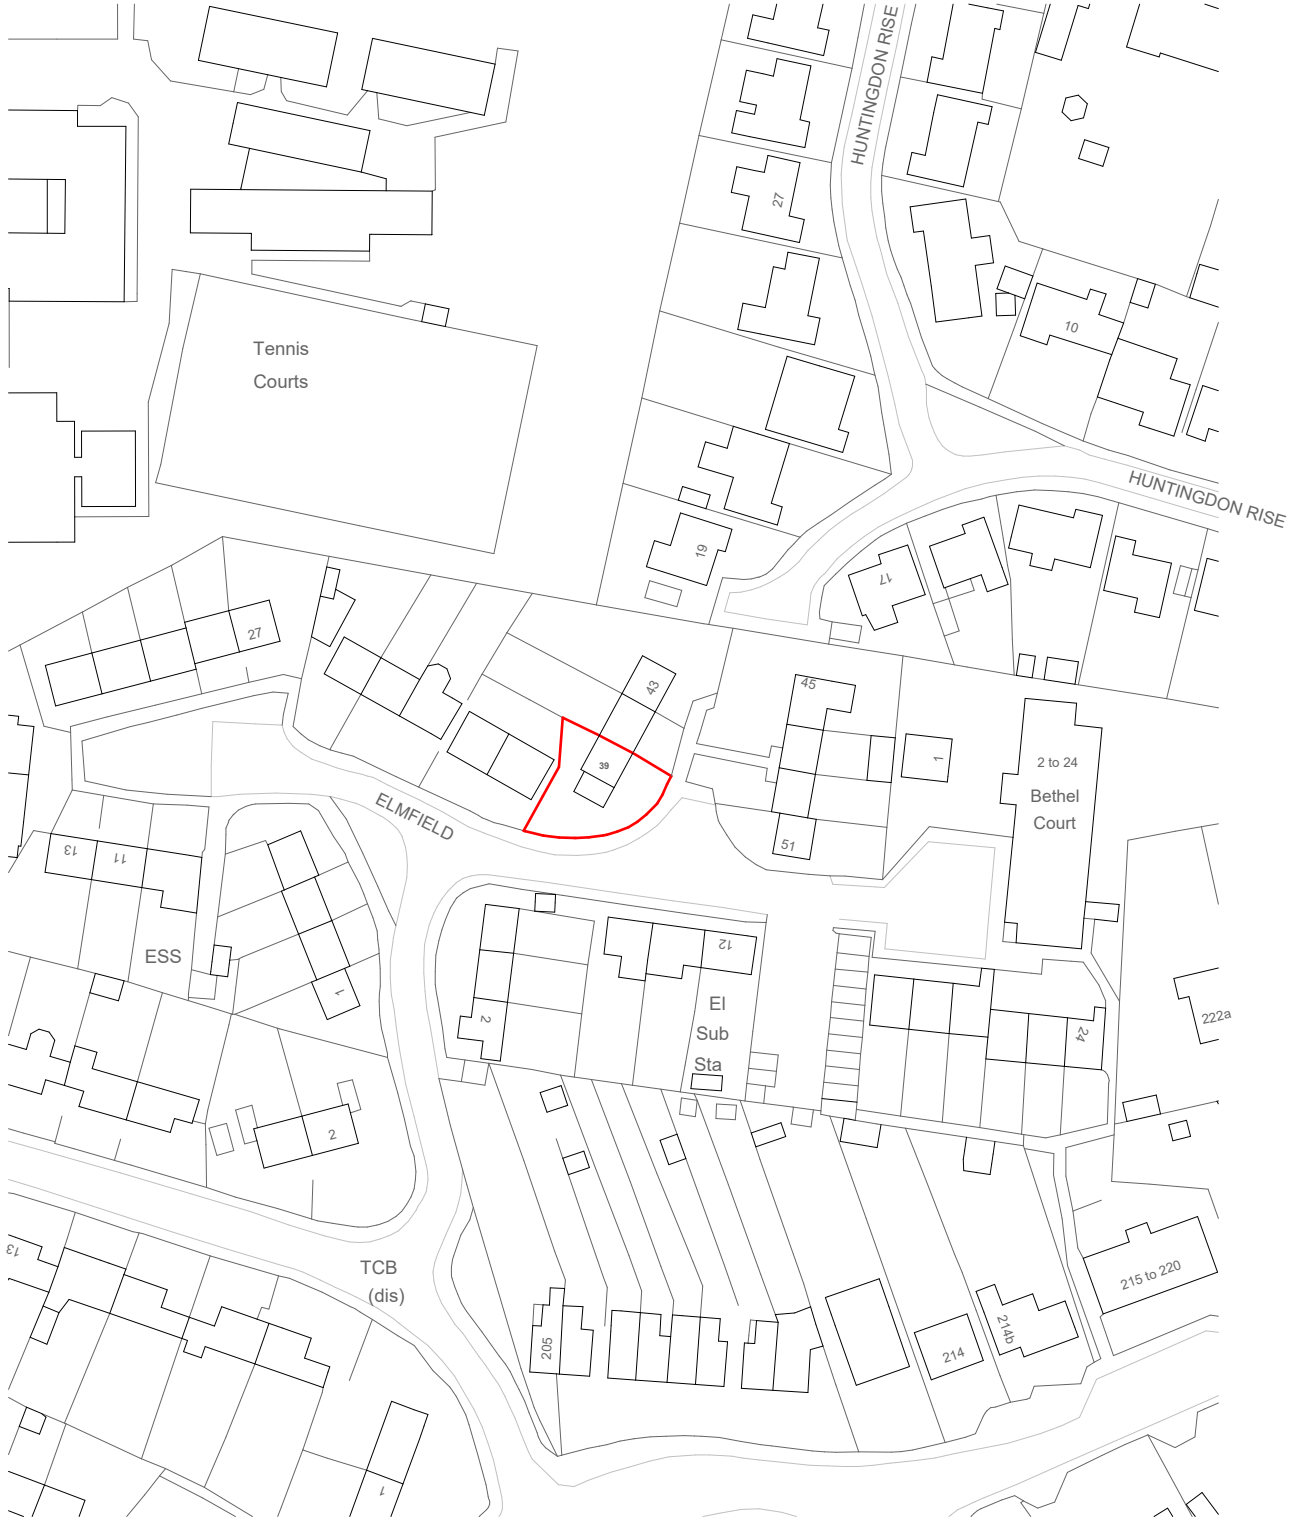


LP Site Location Plan
1 : 1250

 

ES Site Plan Existing
1 : 200

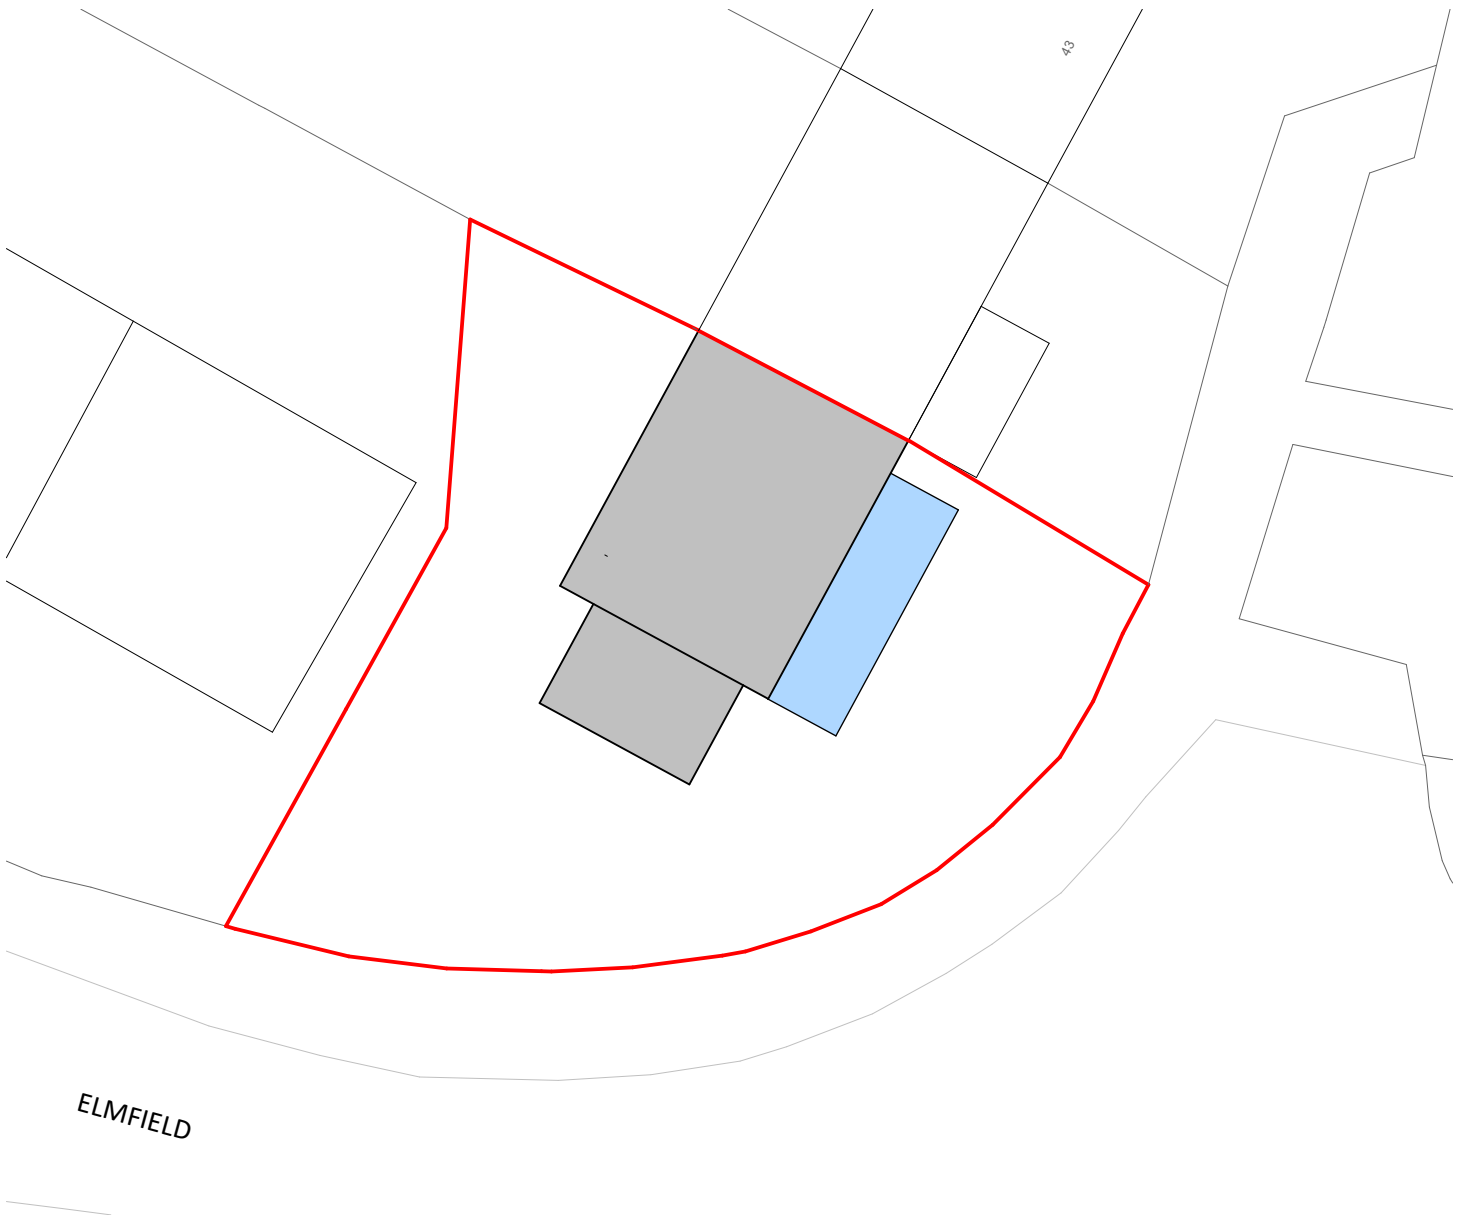

PS Site Plan Proposed
1 : 200

 

PL	PL1	08.03.26	Planning Issue	
STATUS	REV	DATE	DESCRIPTION	
CLIENT				REVISED BY
Mr and Mrs Cook				MC
				CHECKED BY
				ZW
				ORIGINATOR NO
39 Elmfield, Bradford-on-Avon, Wiltshire, BA15 1RH.				703



PROJECT
Front Single Storey Extension
39 Elmfield, Bradford-on-Avon

DRAWING TITLE
Site Location + Site Plans

SUITABILITY STATUS	SCALE
PL : PLANNING	As indicated @ A2
YEAR DESIGNER PROJECT SHEET NUMBER	REVISION
25-SZ-703-0010	PL1