



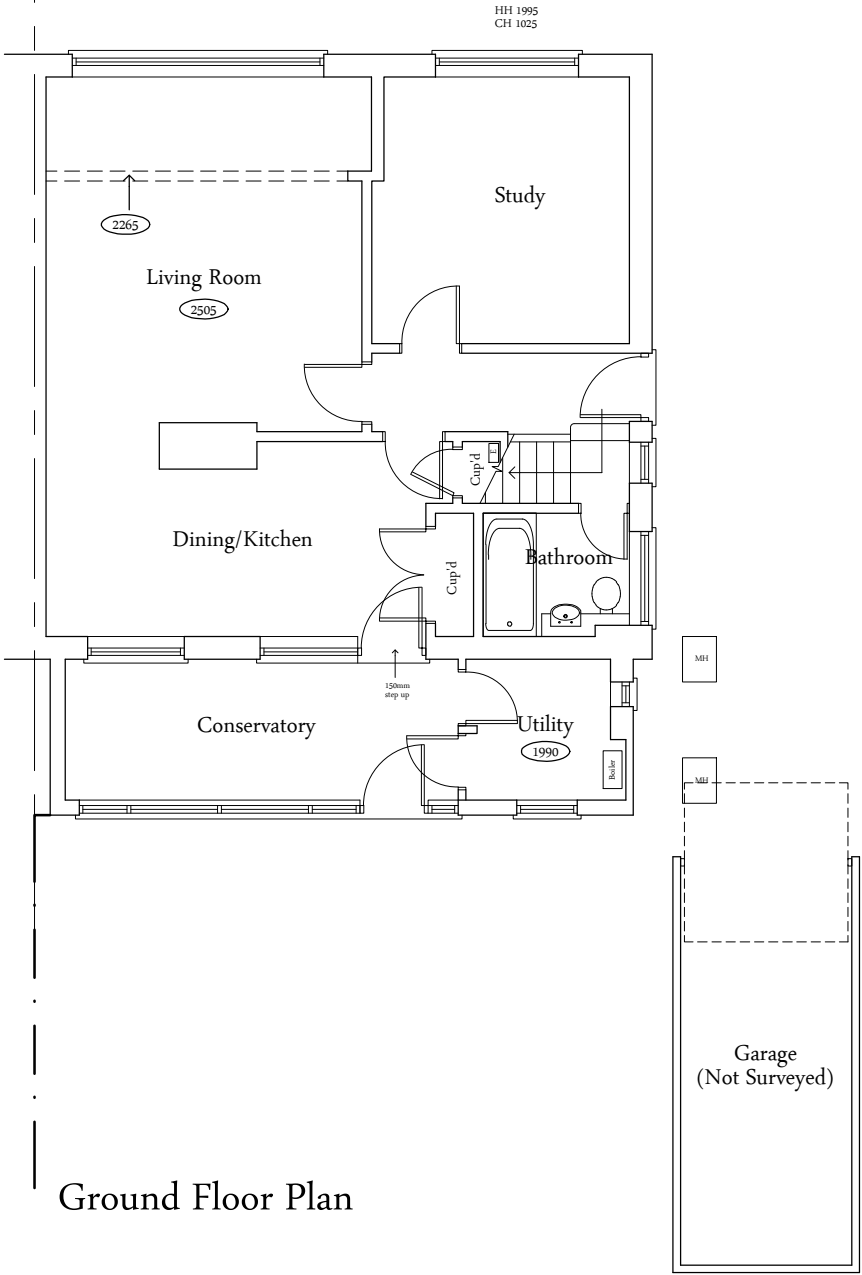

Ground Floor Plan

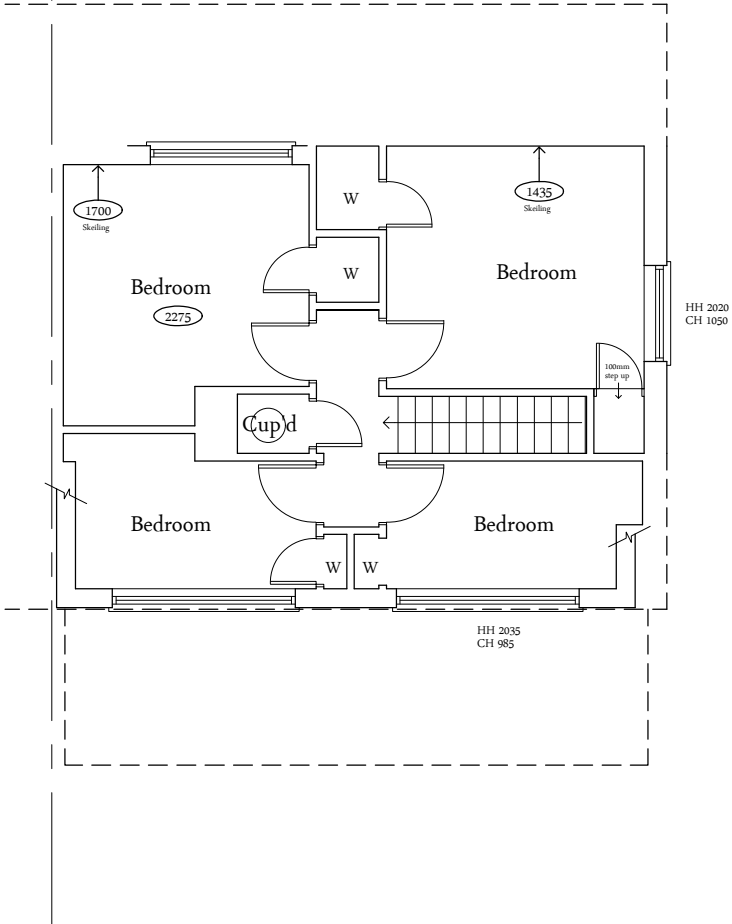

First Floor Plan



West Elevation



South Elevation

NOTES:

- This drawing is copyright of Larkham Design Ltd and must not be used without their permission.
- This drawing has been produced to support a planning application and should not be used for any other purpose

Metres

0 1 2 3 4 5

Scale Bar (1:100 at A3)

Existing Schedule of Materials	
Walls	Render with low level brickwork
Windows	White UPVC
Doors	White UPVC
Roof	Interlocking concrete tiles
R.W Goods	White half round UPVC,

Rev	Amendment	Date

LARKHAM DESIGN LTD
ARCHITECTURAL SERVICES

Field View Barn, Longhedge, Salisbury, Wilts. SP4 6RS

Tel: 01722 322193 info@larkhamdesign.co.uk
www.larkhamdesign.co.uk

Client & Project Address:

Mr W Van den Bergh &
Ms M Van den Bergh

13 Anderson Road,
Salisbury,
Wilts. SP1 3DX

Project Description:

Proposed Single Storey Rear
Extension, Dormer Extension &
Internal Alterations

Drawing Title:

**Existing Plan &
Elevations**

Scale: 1:100 at A3

Drawing Ref:	Rev:
1026/Ex/02	