




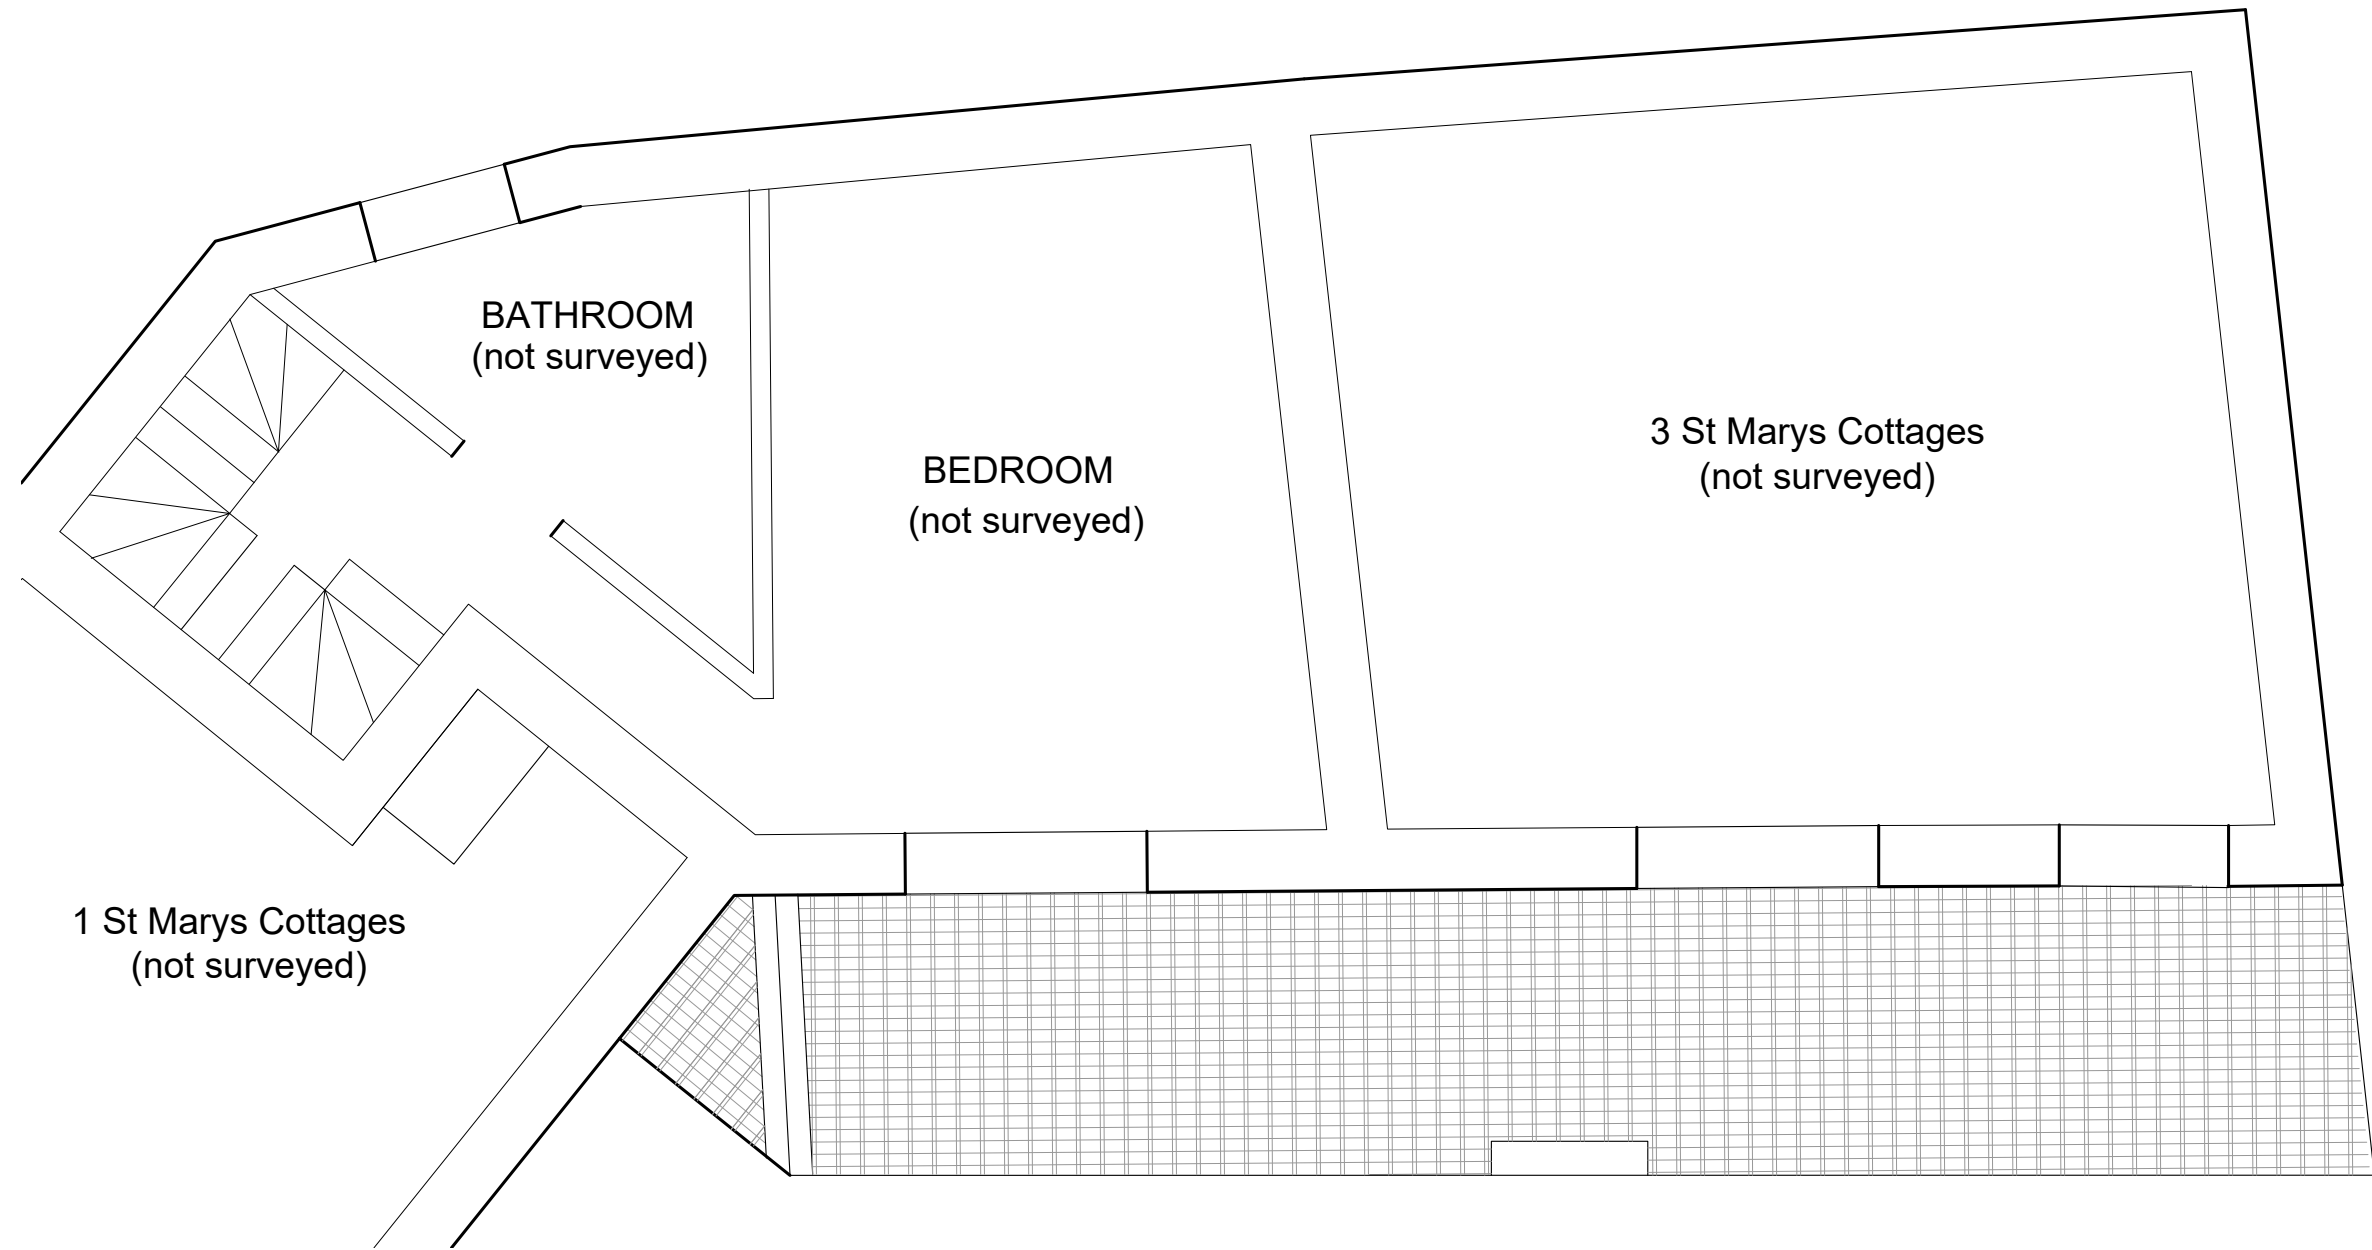


EXISTING FIRST FLOOR PLAN (partial)
Scale 1:50

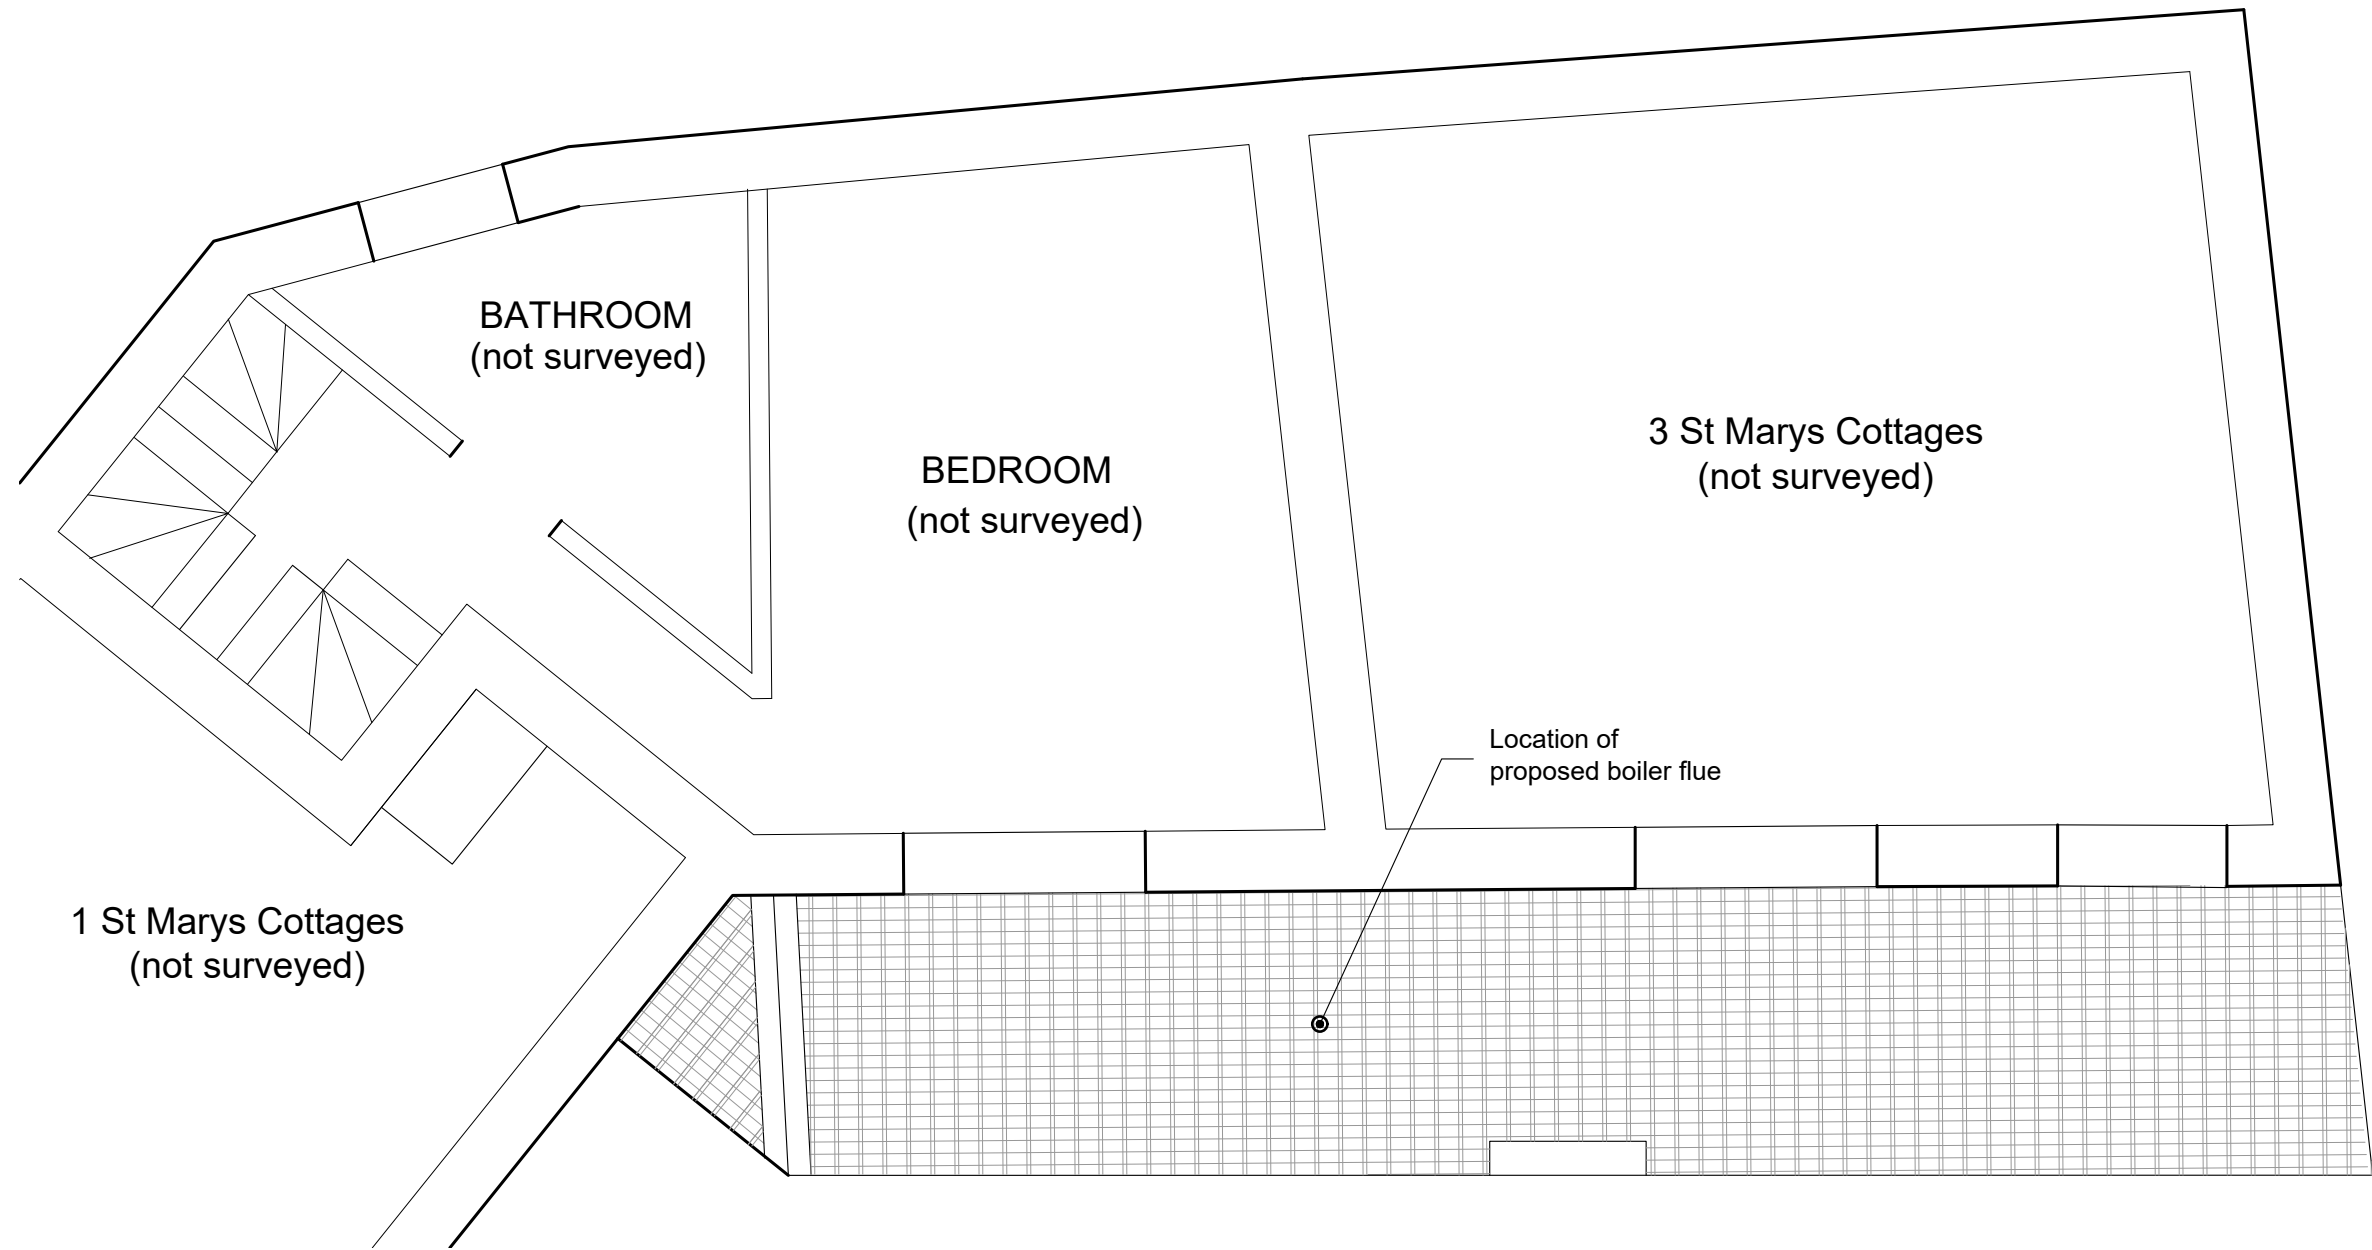


PROPOSED FIRST FLOOR PLAN (partial)
Scale 1:50

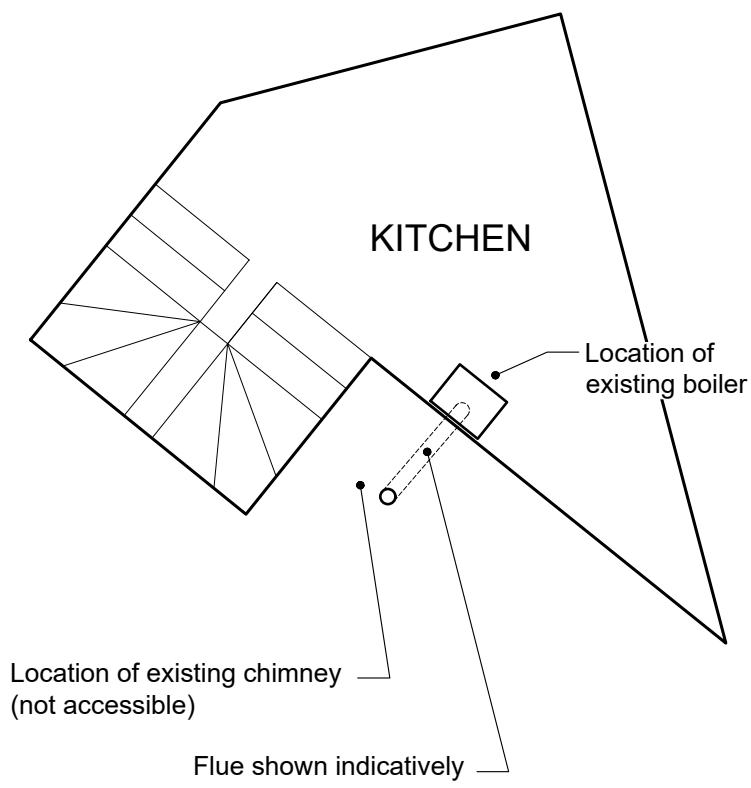


EXISTING BASEMENT PLAN
Scale 1:50

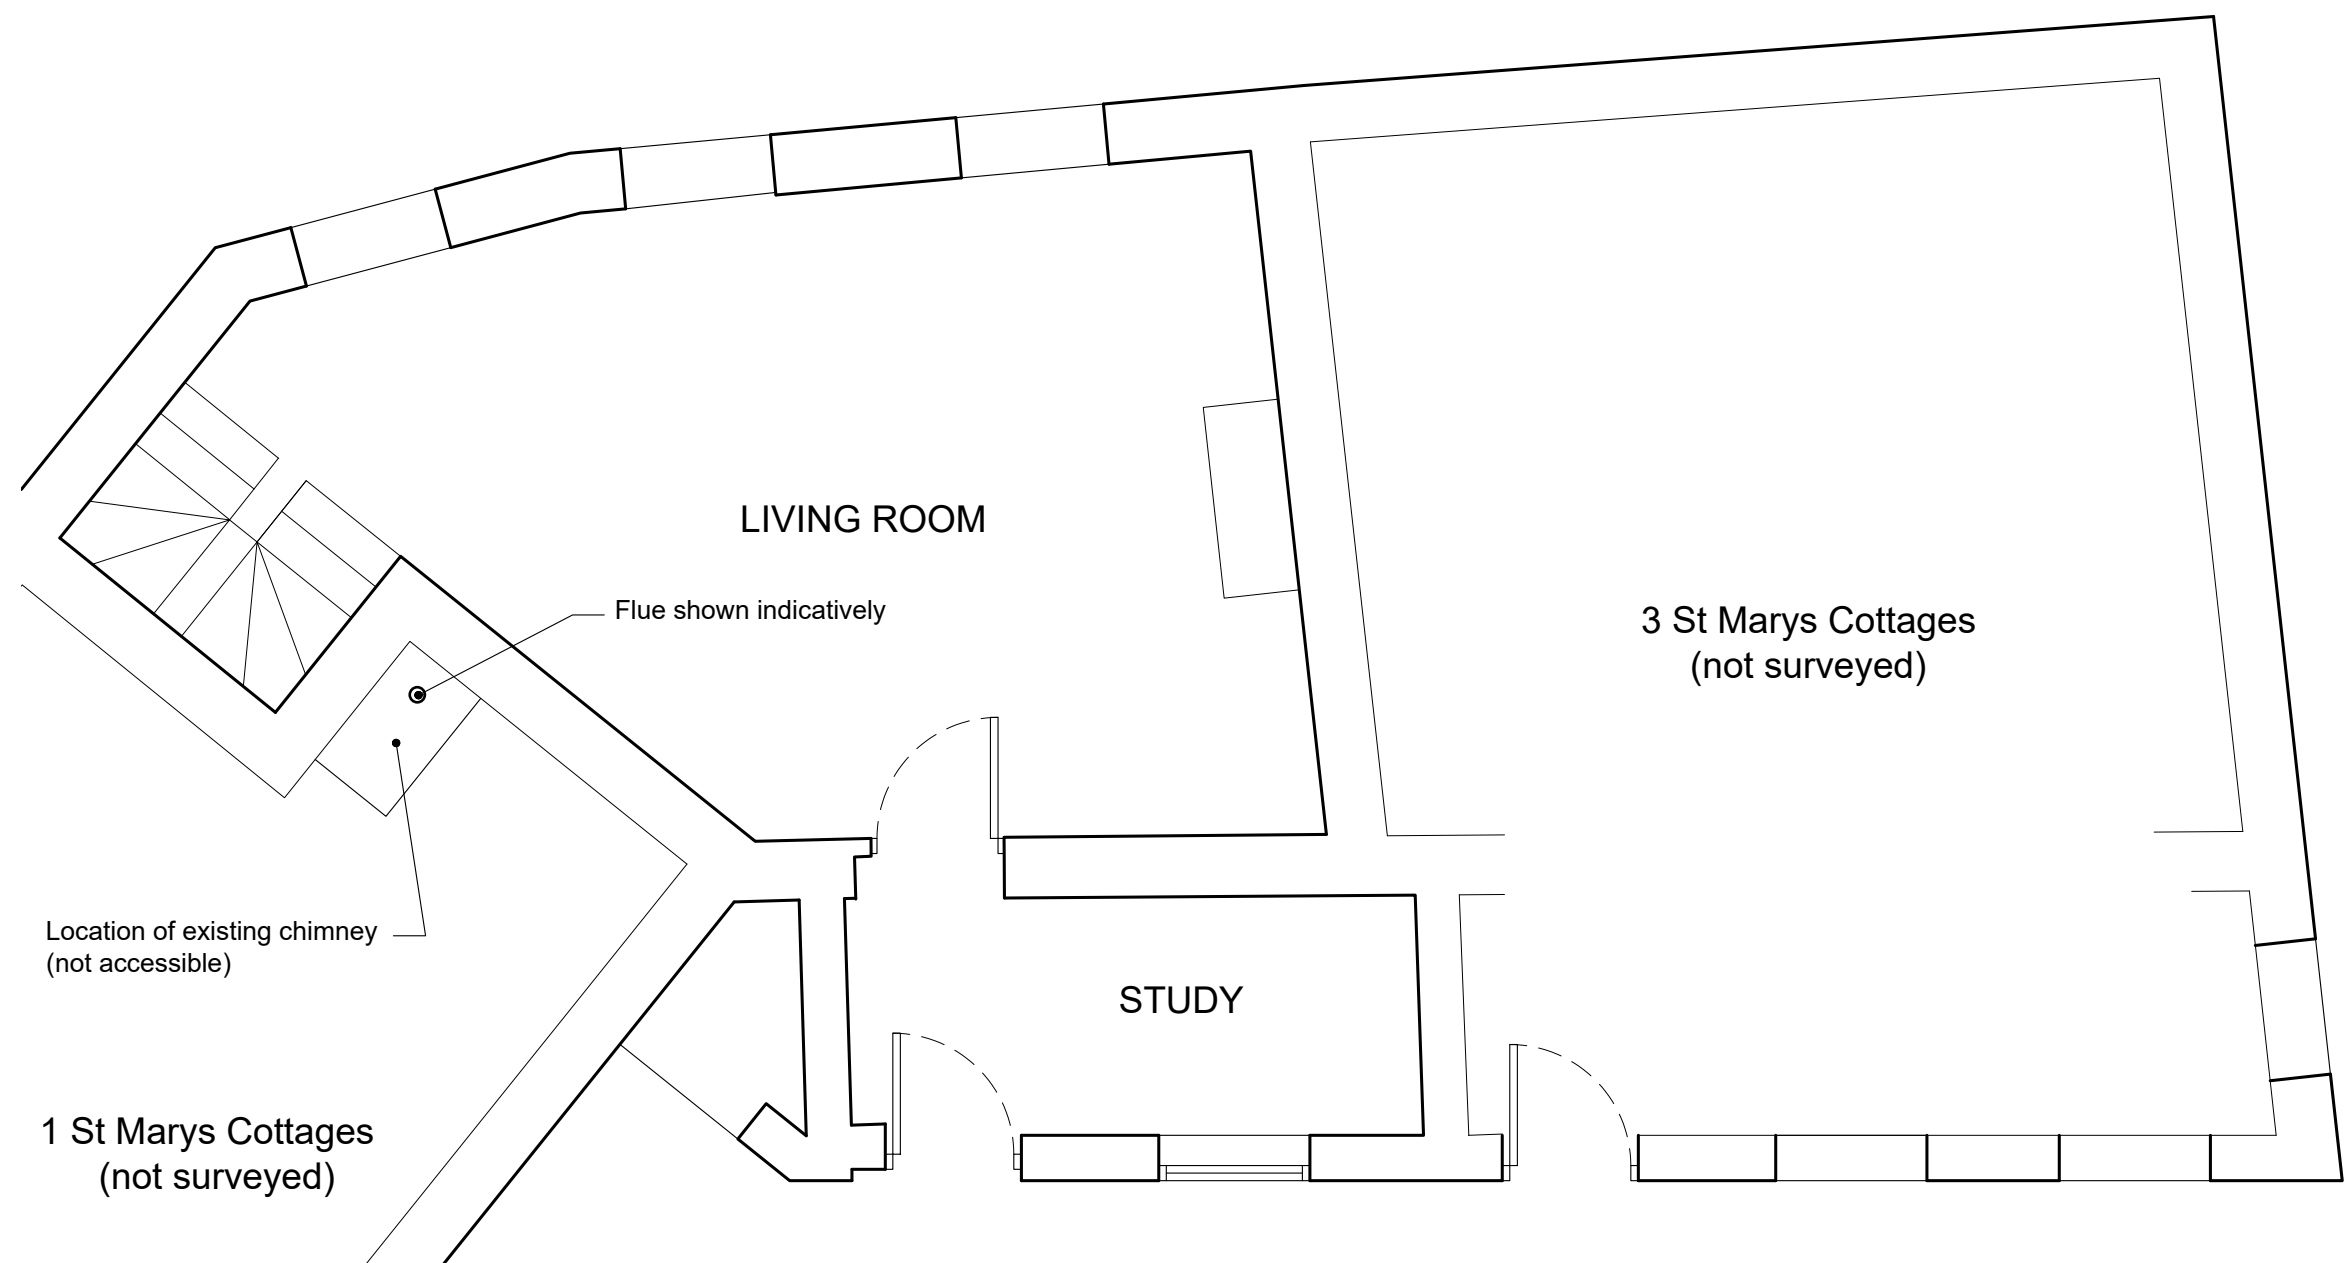

EXISTING GROUND FLOOR PLAN (partial)
Scale 1:50

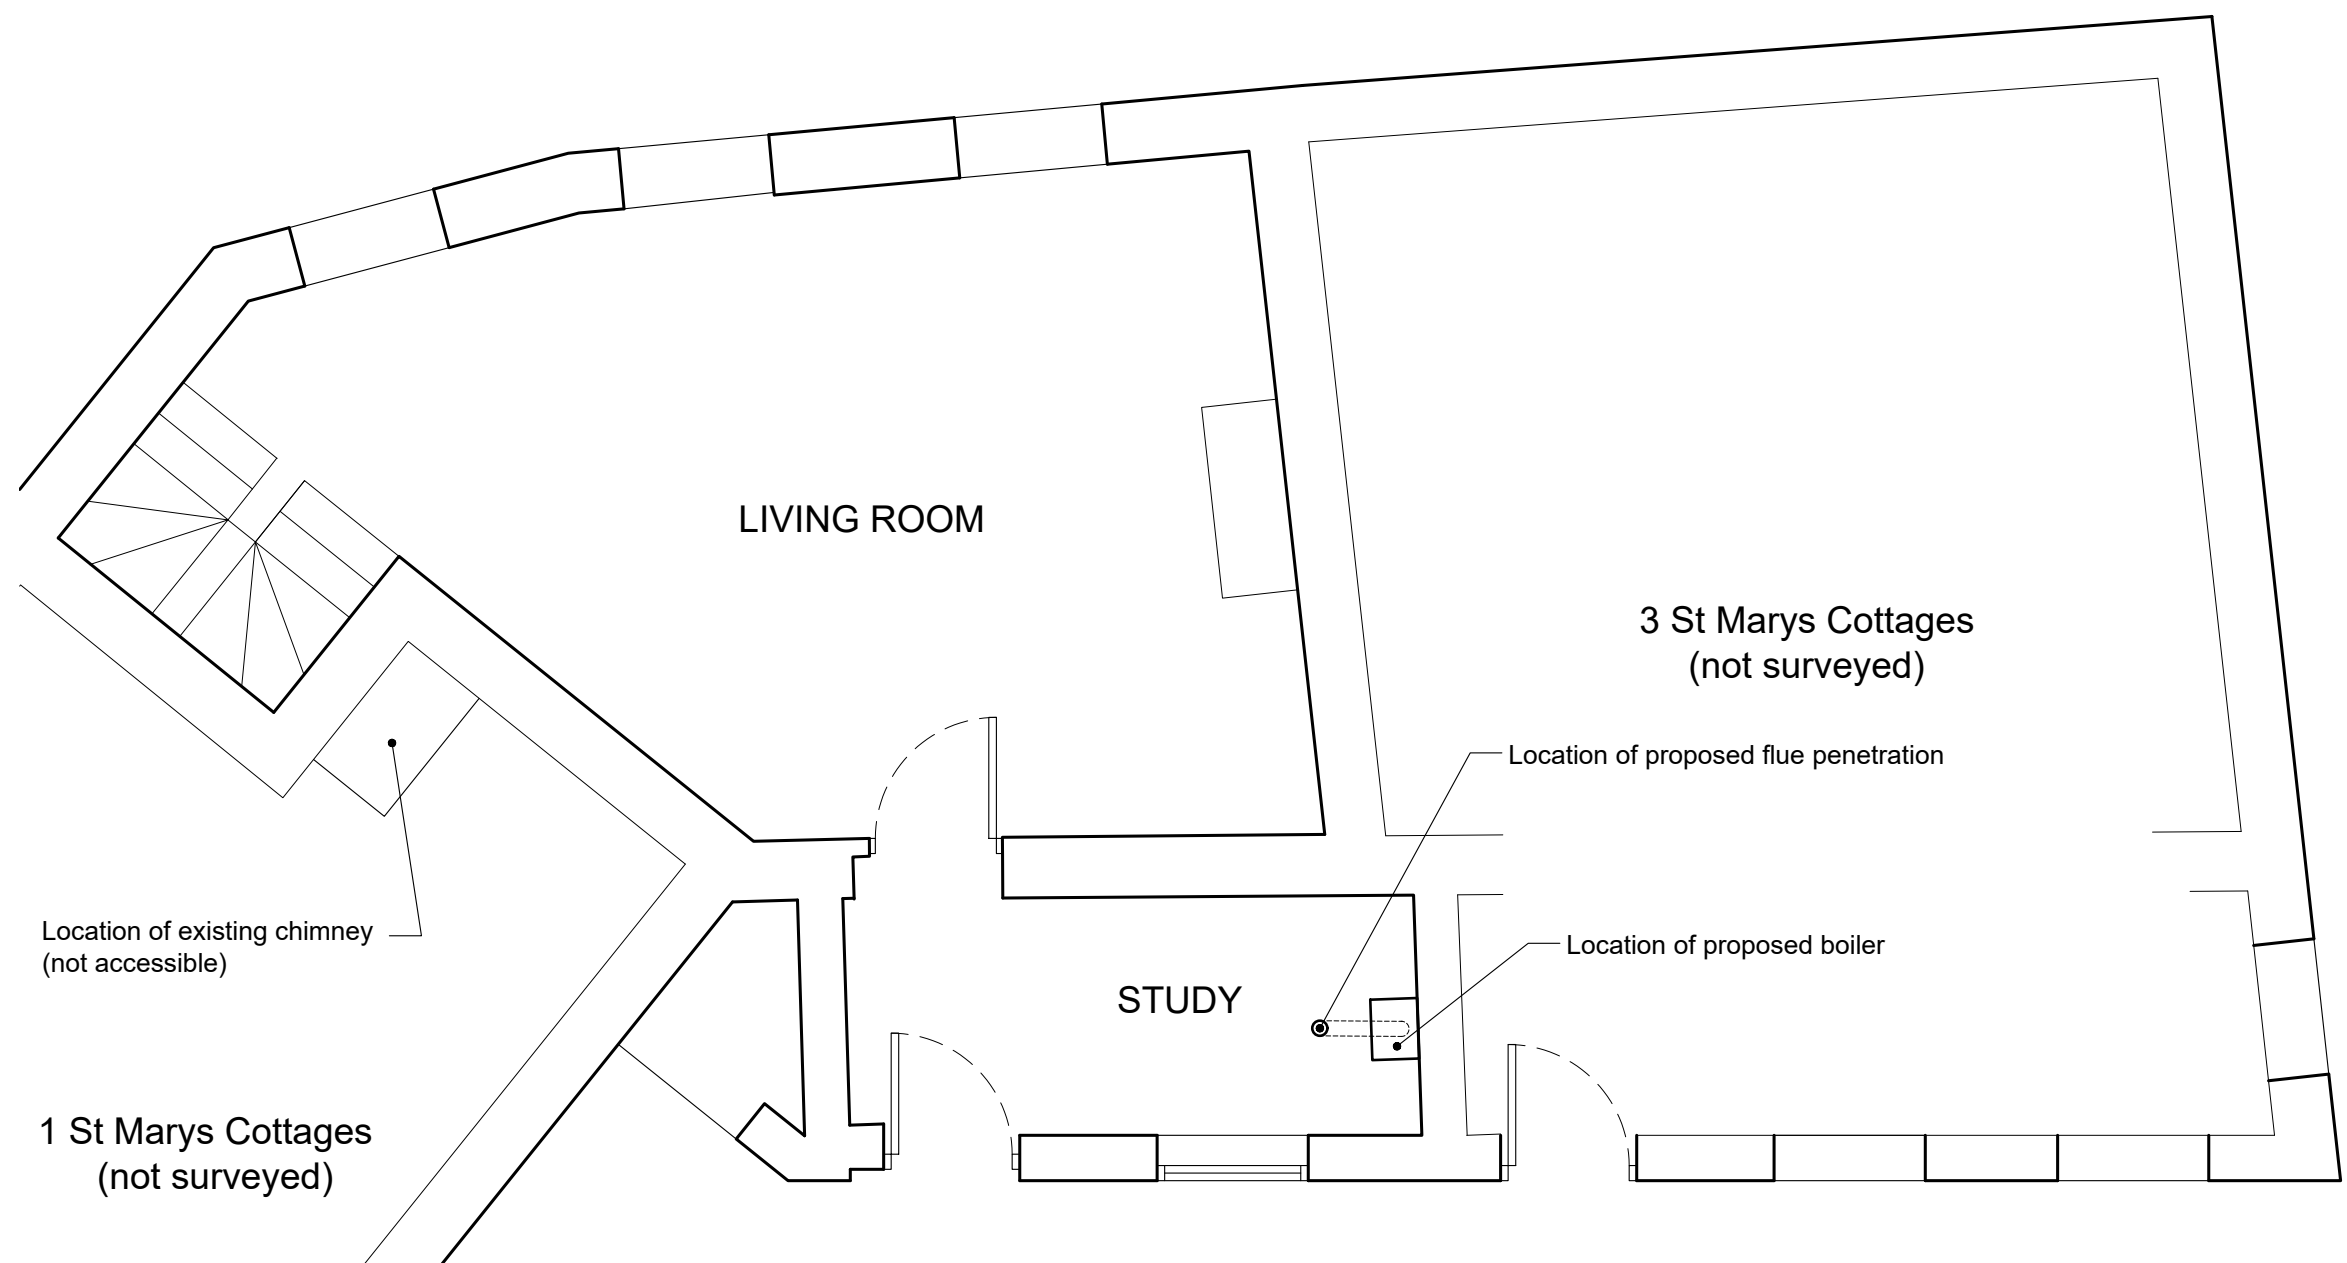

PROPOSED GROUND FLOOR PLAN (partial)
Scale 1:50

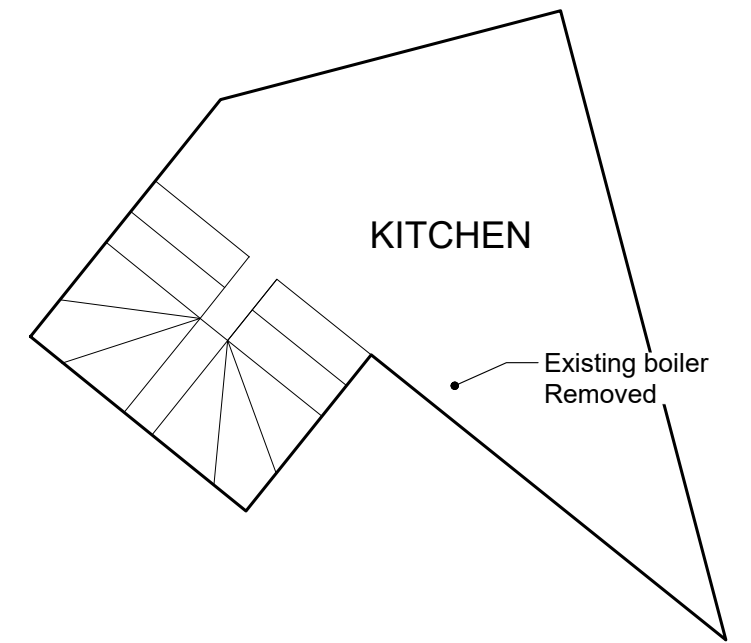

PROPOSED BASEMENT PLAN
Scale 1:50



EXISTING WEST FACING ELEVATION (partial)
Scale 1:50



PROPOSED WEST FACING ELEVATION (partial)
Scale 1:50

