


Proposed elevations

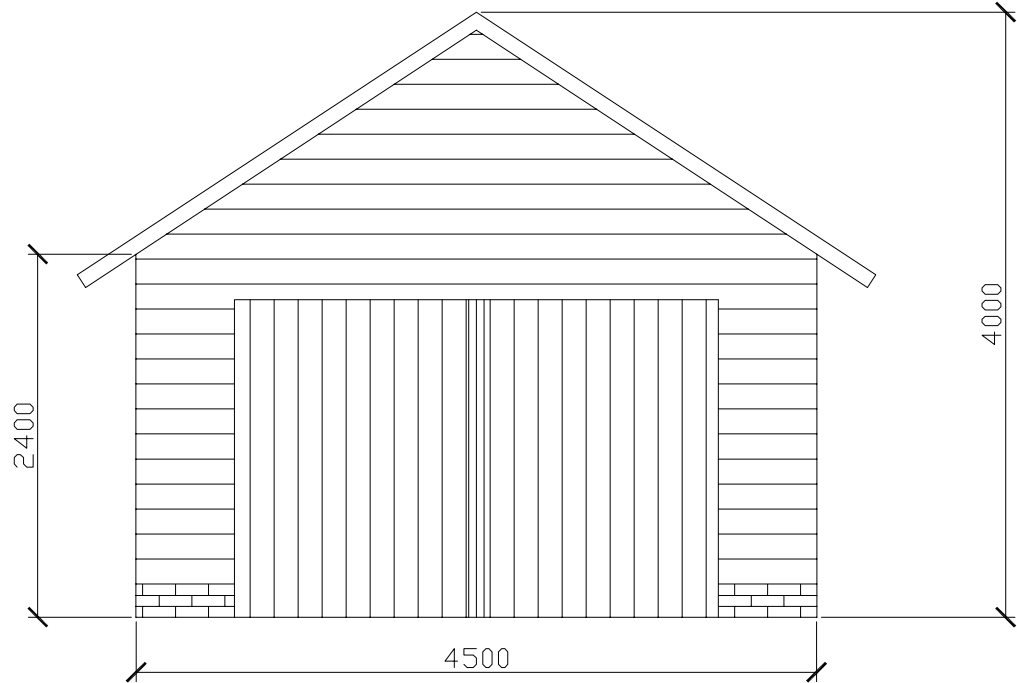


A

North Elevation (Front)

001

scale: 1:50

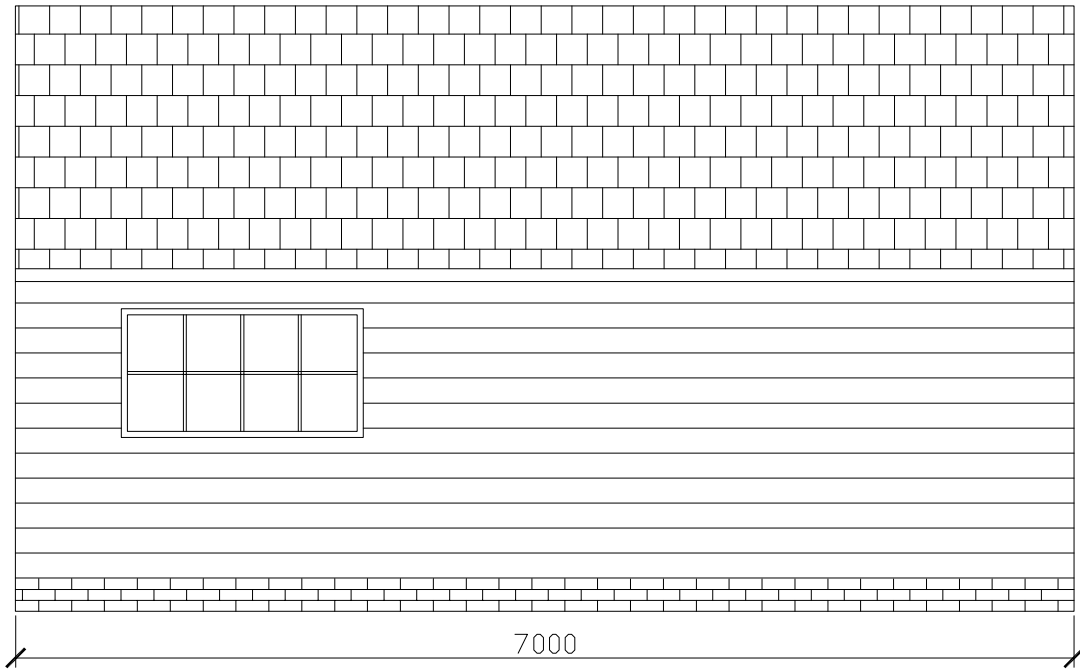

B

East Elevation(Side)

001

scale: 1:50




C

South Elevation (Rear)

001

scale: 1:50

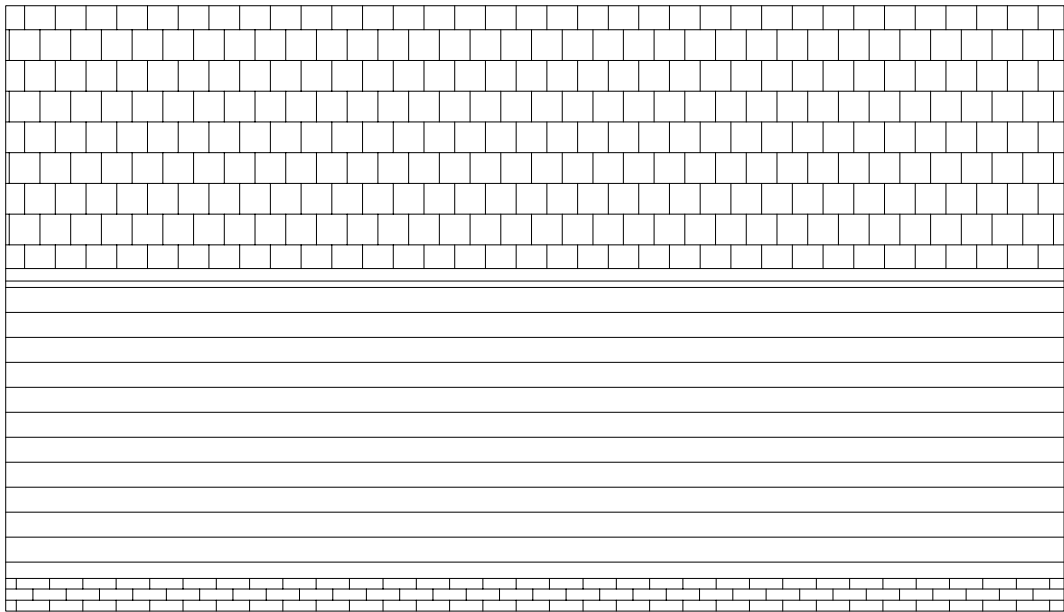


D

West Elevation (Side)

001

scale: 1:50

 

Address: The Watertower
Clench Common
Marlborough
SN8 4DR

	Client	Drawing Reference	Date: February 18, 2026	REVISIONS		
	Jarratt	JA001	Scale: 1: 50	MM/DD/YY	REMARKS	
			Paper: A3	1 25/2/2026	Drawing Updated	
			Drawn By: VK	2 6/3/2026	Drawing Updated	
				3		
				4		
				5		