


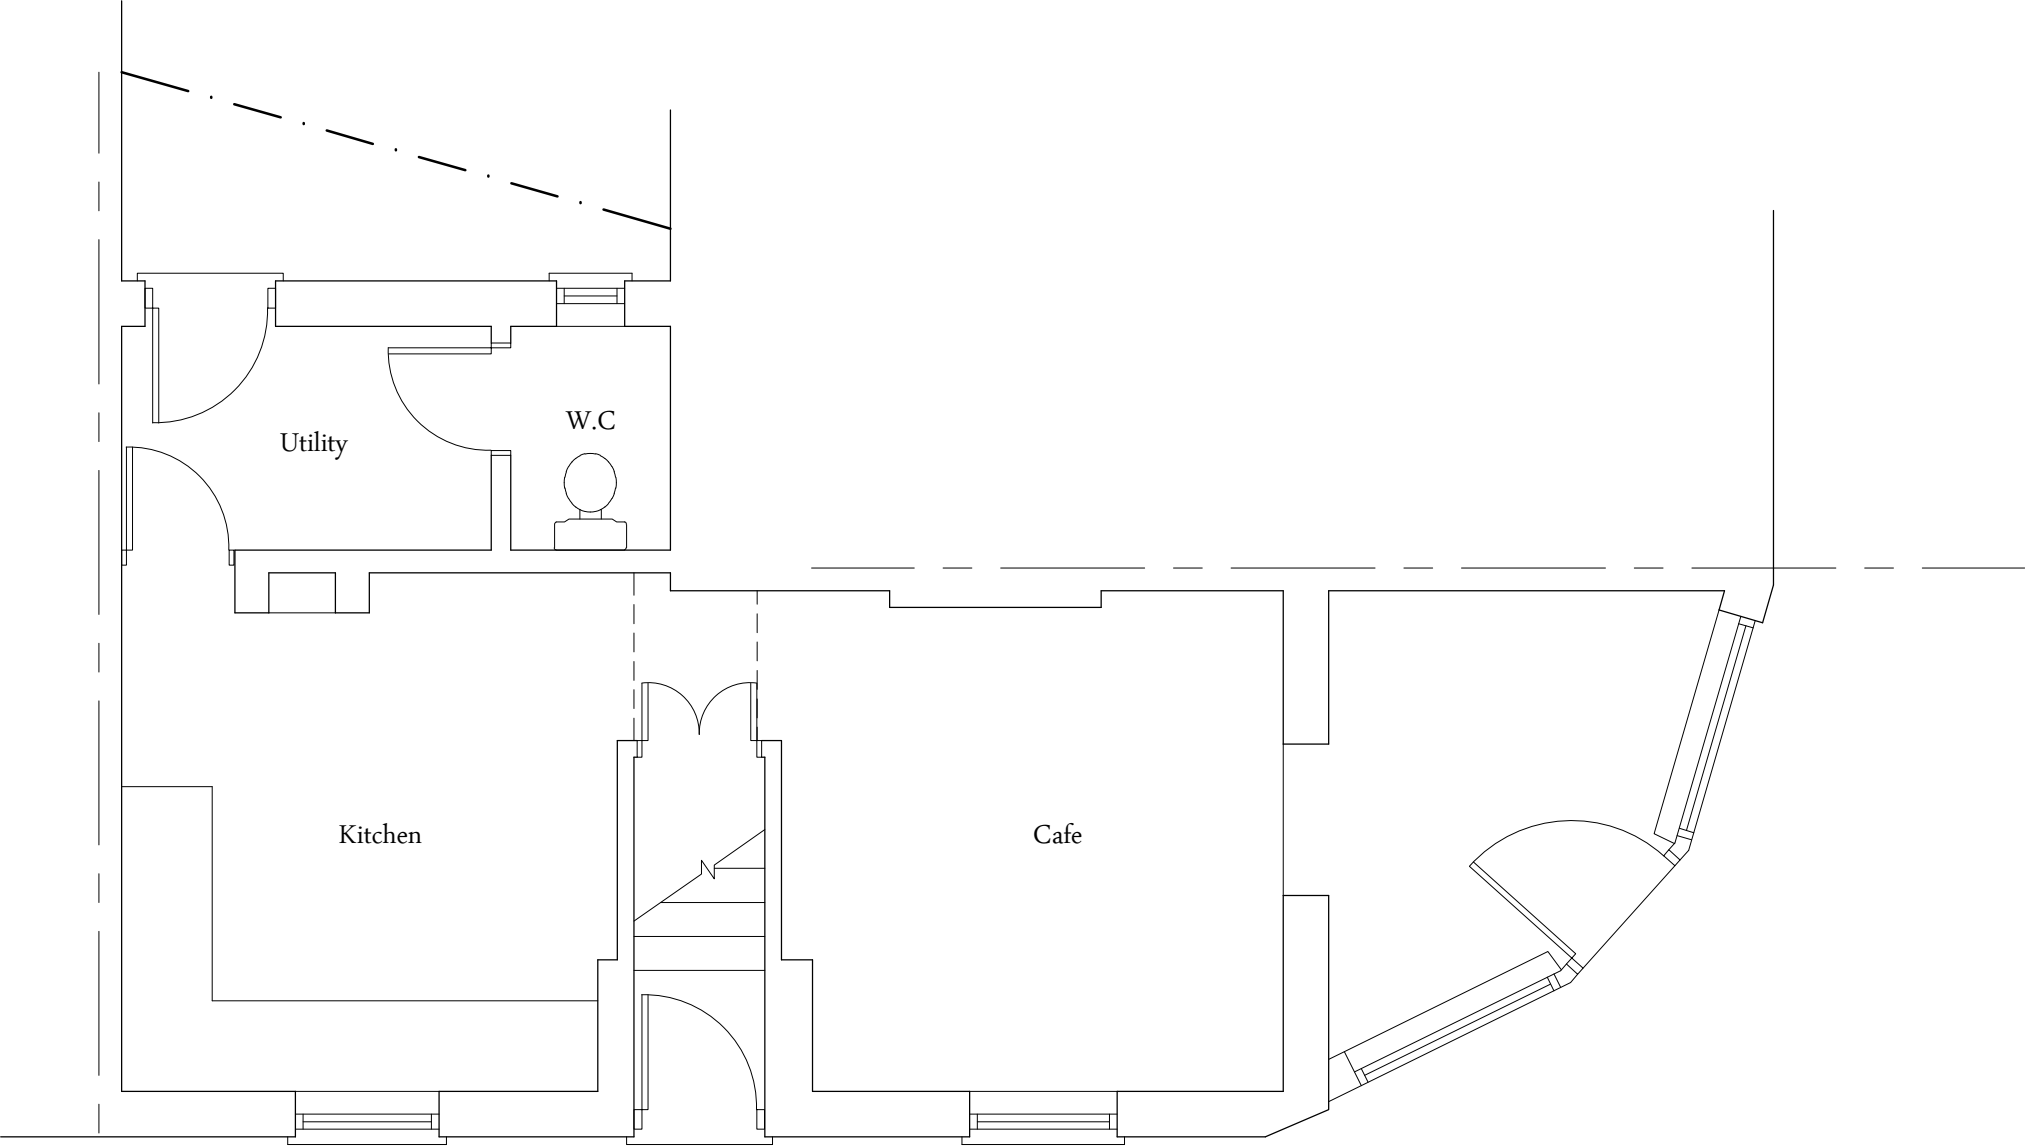

Ground Floor Plan



South Elevation



East Elevation

NOTES:

- This drawing is copyright of Larkham Design Ltd and must not be used without their permission.
- This drawing has been produced to support a planning application and should not be used for any other purpose

N

Metres

0 0.5 1 1.5 2

Scale Bar (1:50 at A3)

Existing Schedule of Materials

Walls	Brickwork
Windows	White UPVC Sash
Doors	White UPVC
Roof	Interlocking concrete tiles
R.W Goods	White half round UPVC,

Rev	Amendment	Date

LARKHAM DESIGN LTD
ARCHITECTURAL SERVICES

Field View Barn, Longhedge, Salisbury, Wilts. SP4 6RS

Tel: 01722 322193 info@larkhamdesign.co.uk
www.larkhamdesign.co.uk

Client & Project Address:

Mr R Druce & Ms D Dallimore

53B Salt Lane,
Salisbury,
Wilts.
SP1 1EG

Project Description:

Proposed Change of Use
from Cafe to GF Flat

Drawing Title:

Existing Plan &
Elevations

Scale: 1:50 & 1:100 at A3

Drawing Ref:	Rev:
1039/Ex/01	