


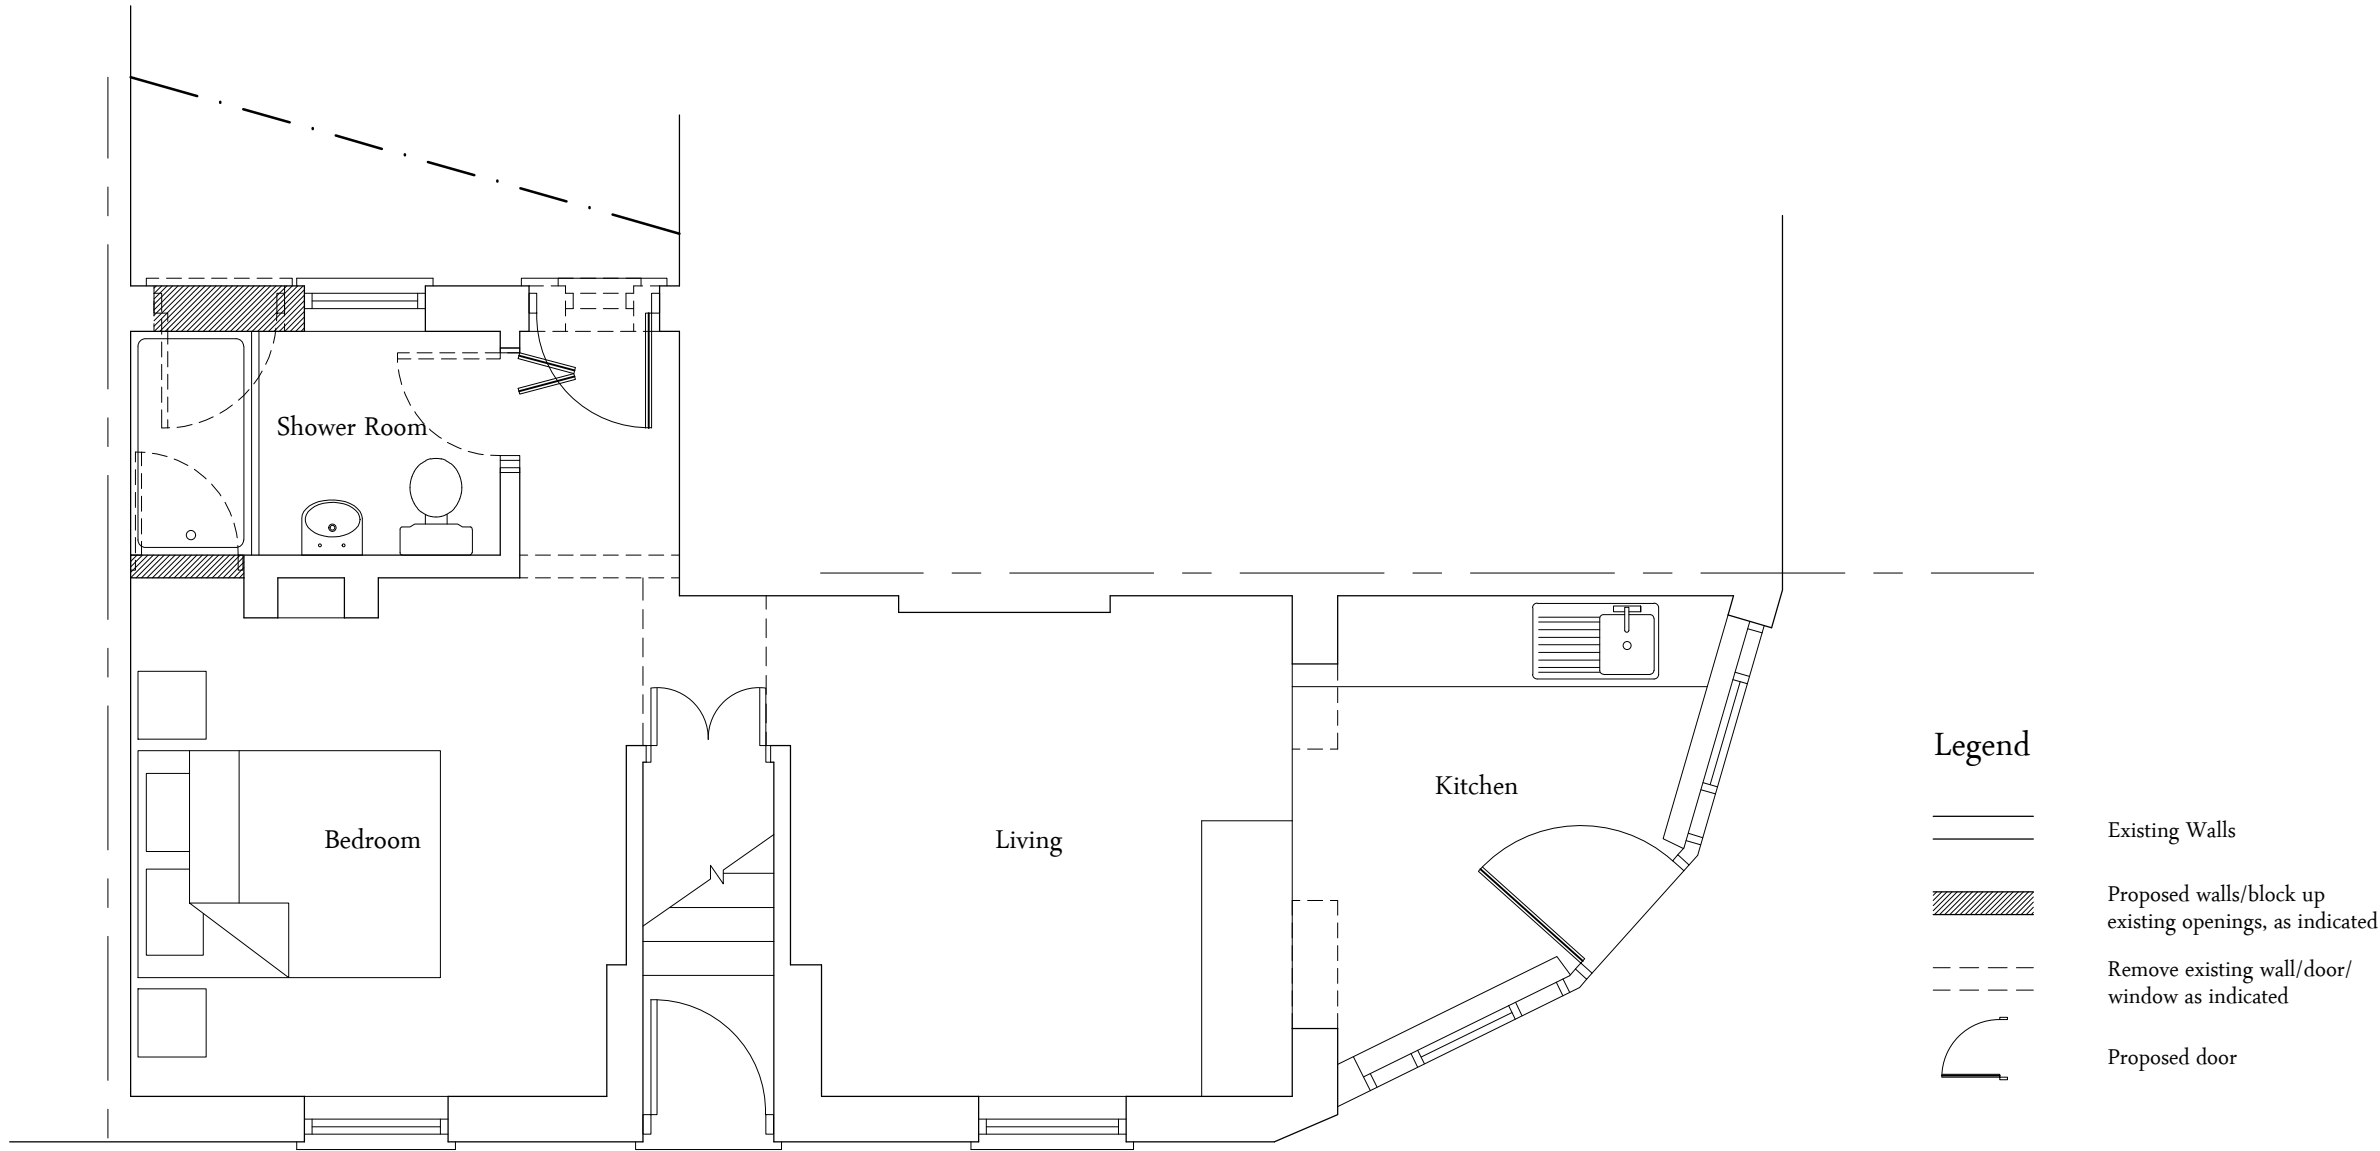

Ground Floor Plan



South Elevation



East Elevation

NOTES:

1. This drawing is copyright of Larkham Design Ltd and must not be used without their permission.
2. This drawing has been produced to support a planning application and should not be used for any other purpose

N

Metres

0 0.5 1 1.5 2

Scale Bar (1:50 at A3)

Rev	Amendment	Date

LARKHAM DESIGN LTD
ARCHITECTURAL SERVICES

Field View Barn, Longhedge, Salisbury, Wilts. SP4 6RS

Tel: 01722 322193 info@larkhamdesign.co.uk
www.larkhamdesign.co.uk

Client & Project Address:

Mr R Druce & Ms D Dallimore

53B Salt Lane,
Salisbury,
Wilts.
SP1 1EG

Project Description:

Proposed Change of Use
from Cafe to GF Flat

Drawing Title:

Proposed Plan &
Elevations

Scale: 1:50 & 1:100 at A3

Drawing Ref: 1039/PL/01

Rev: