



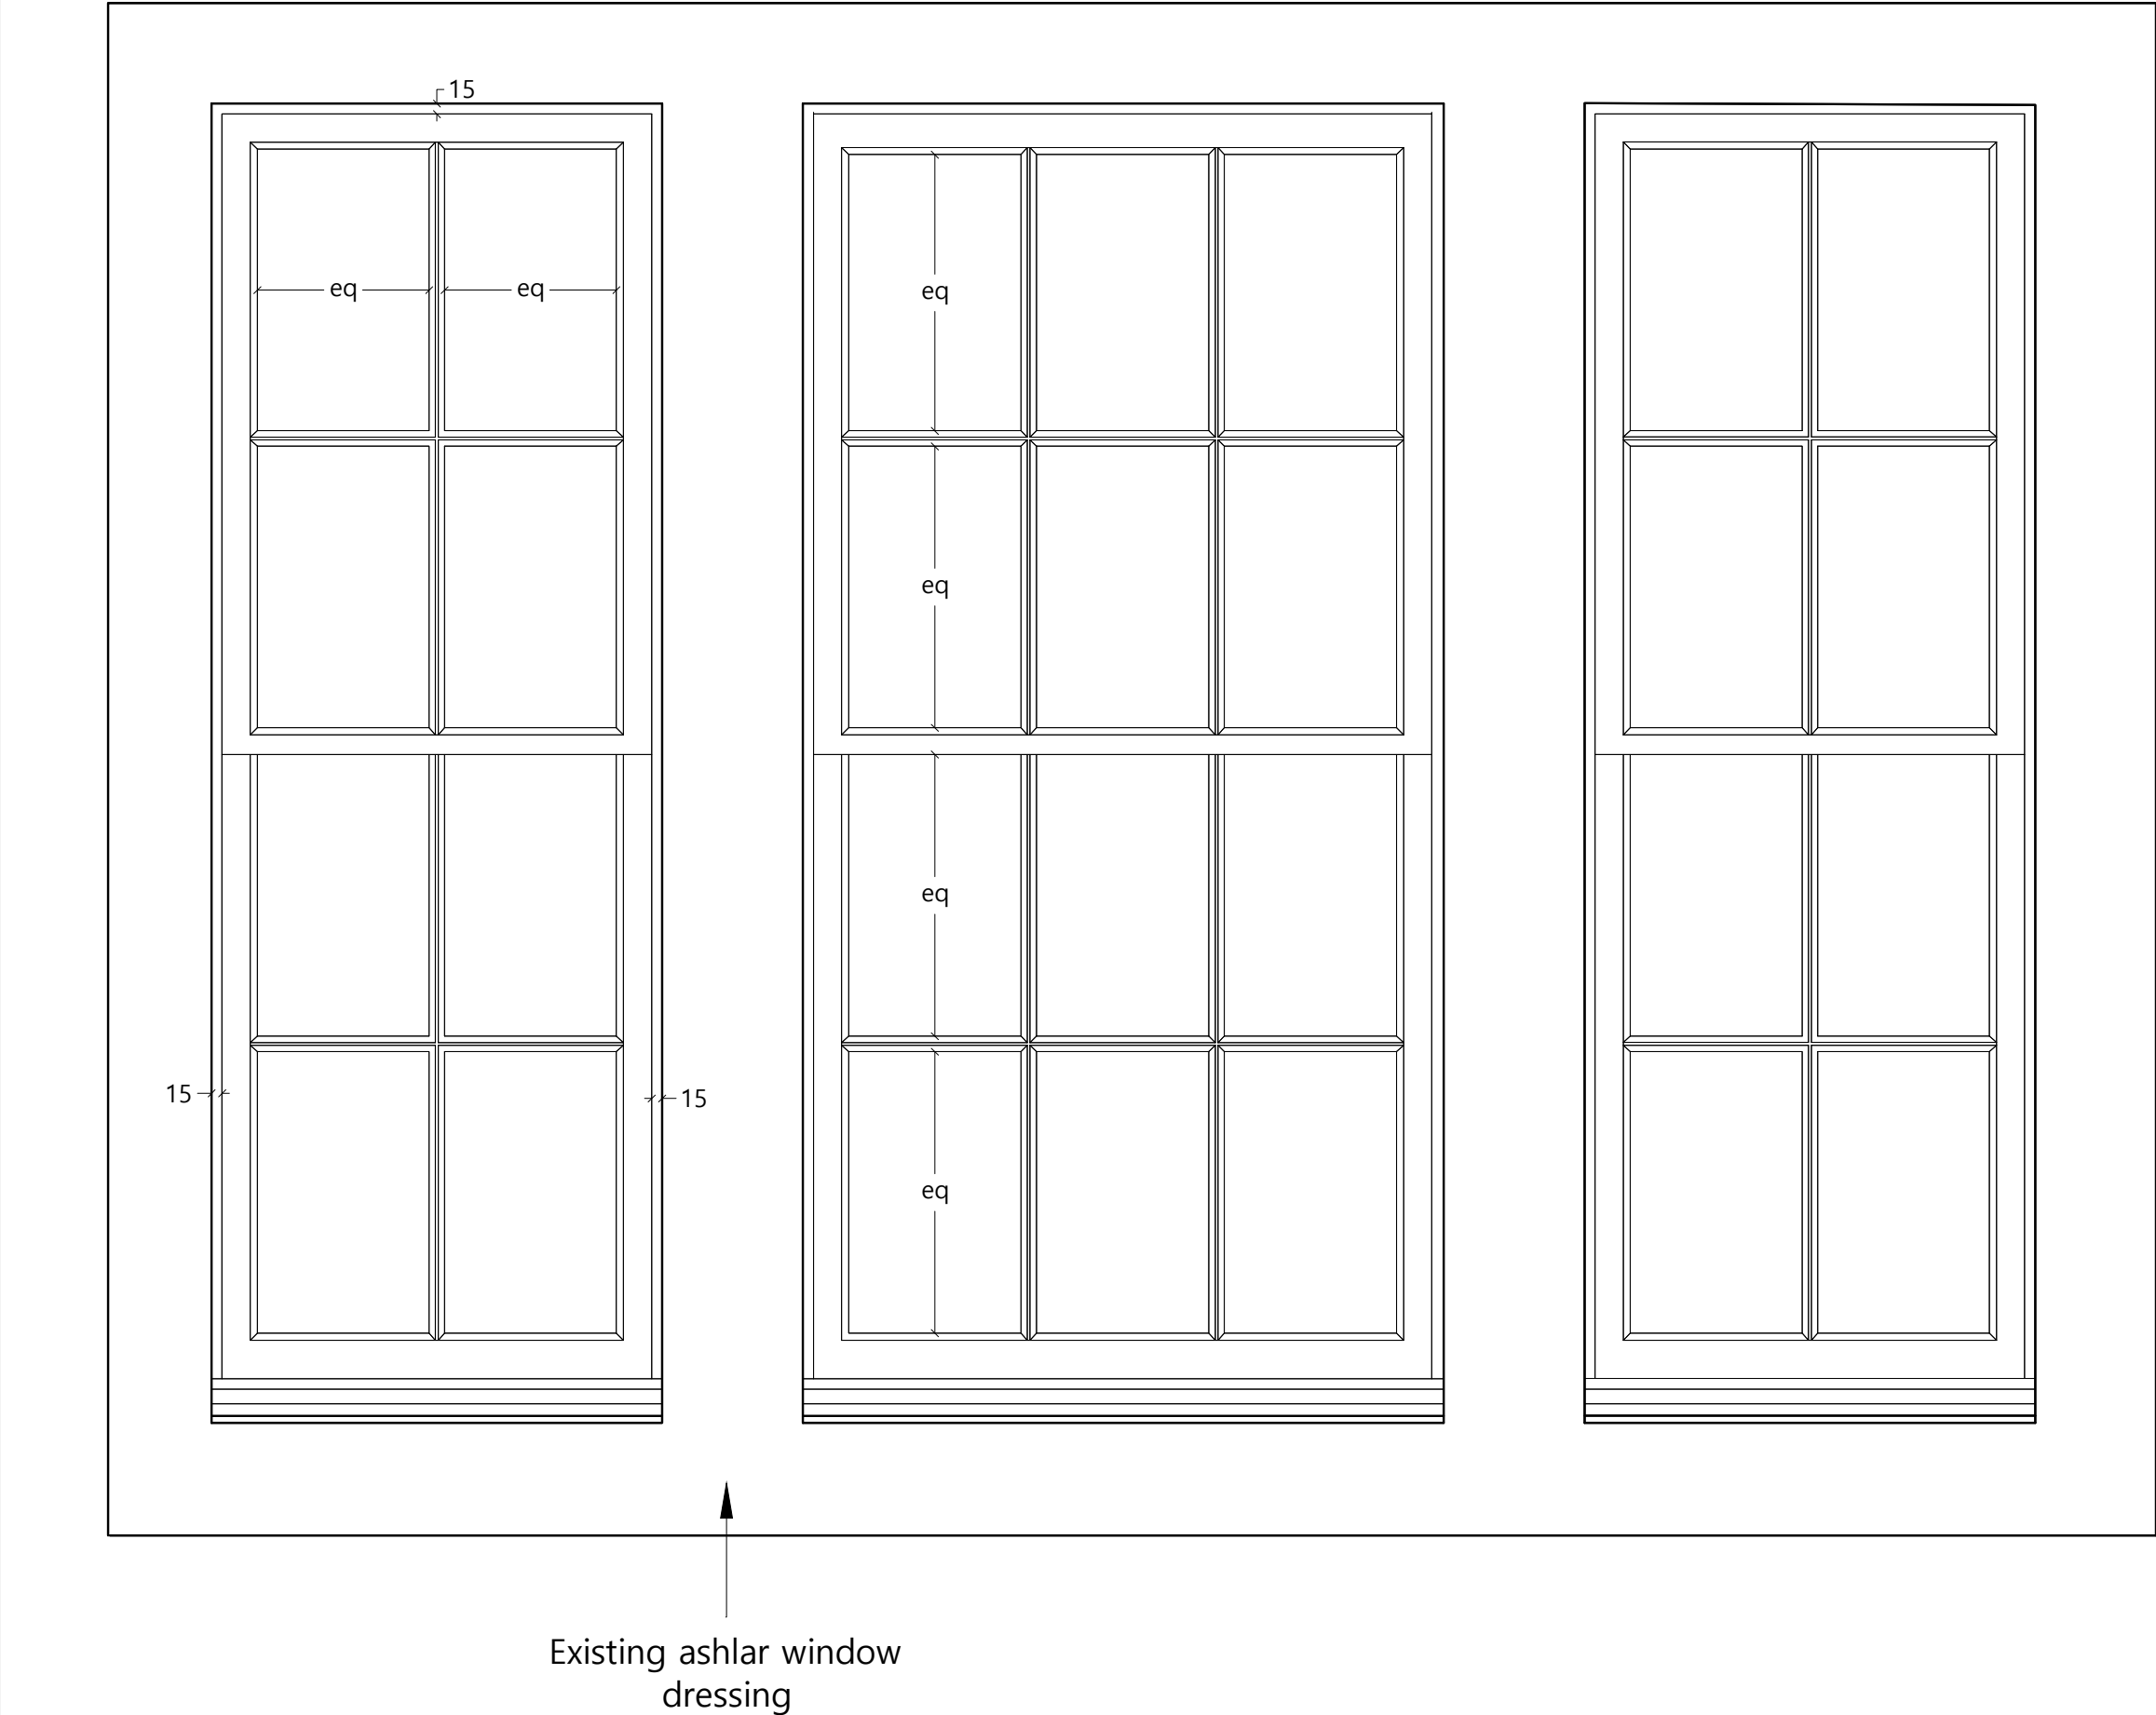


1.0 WG1 South External Elevation

1:10 @ A1, 1:20 @ A3

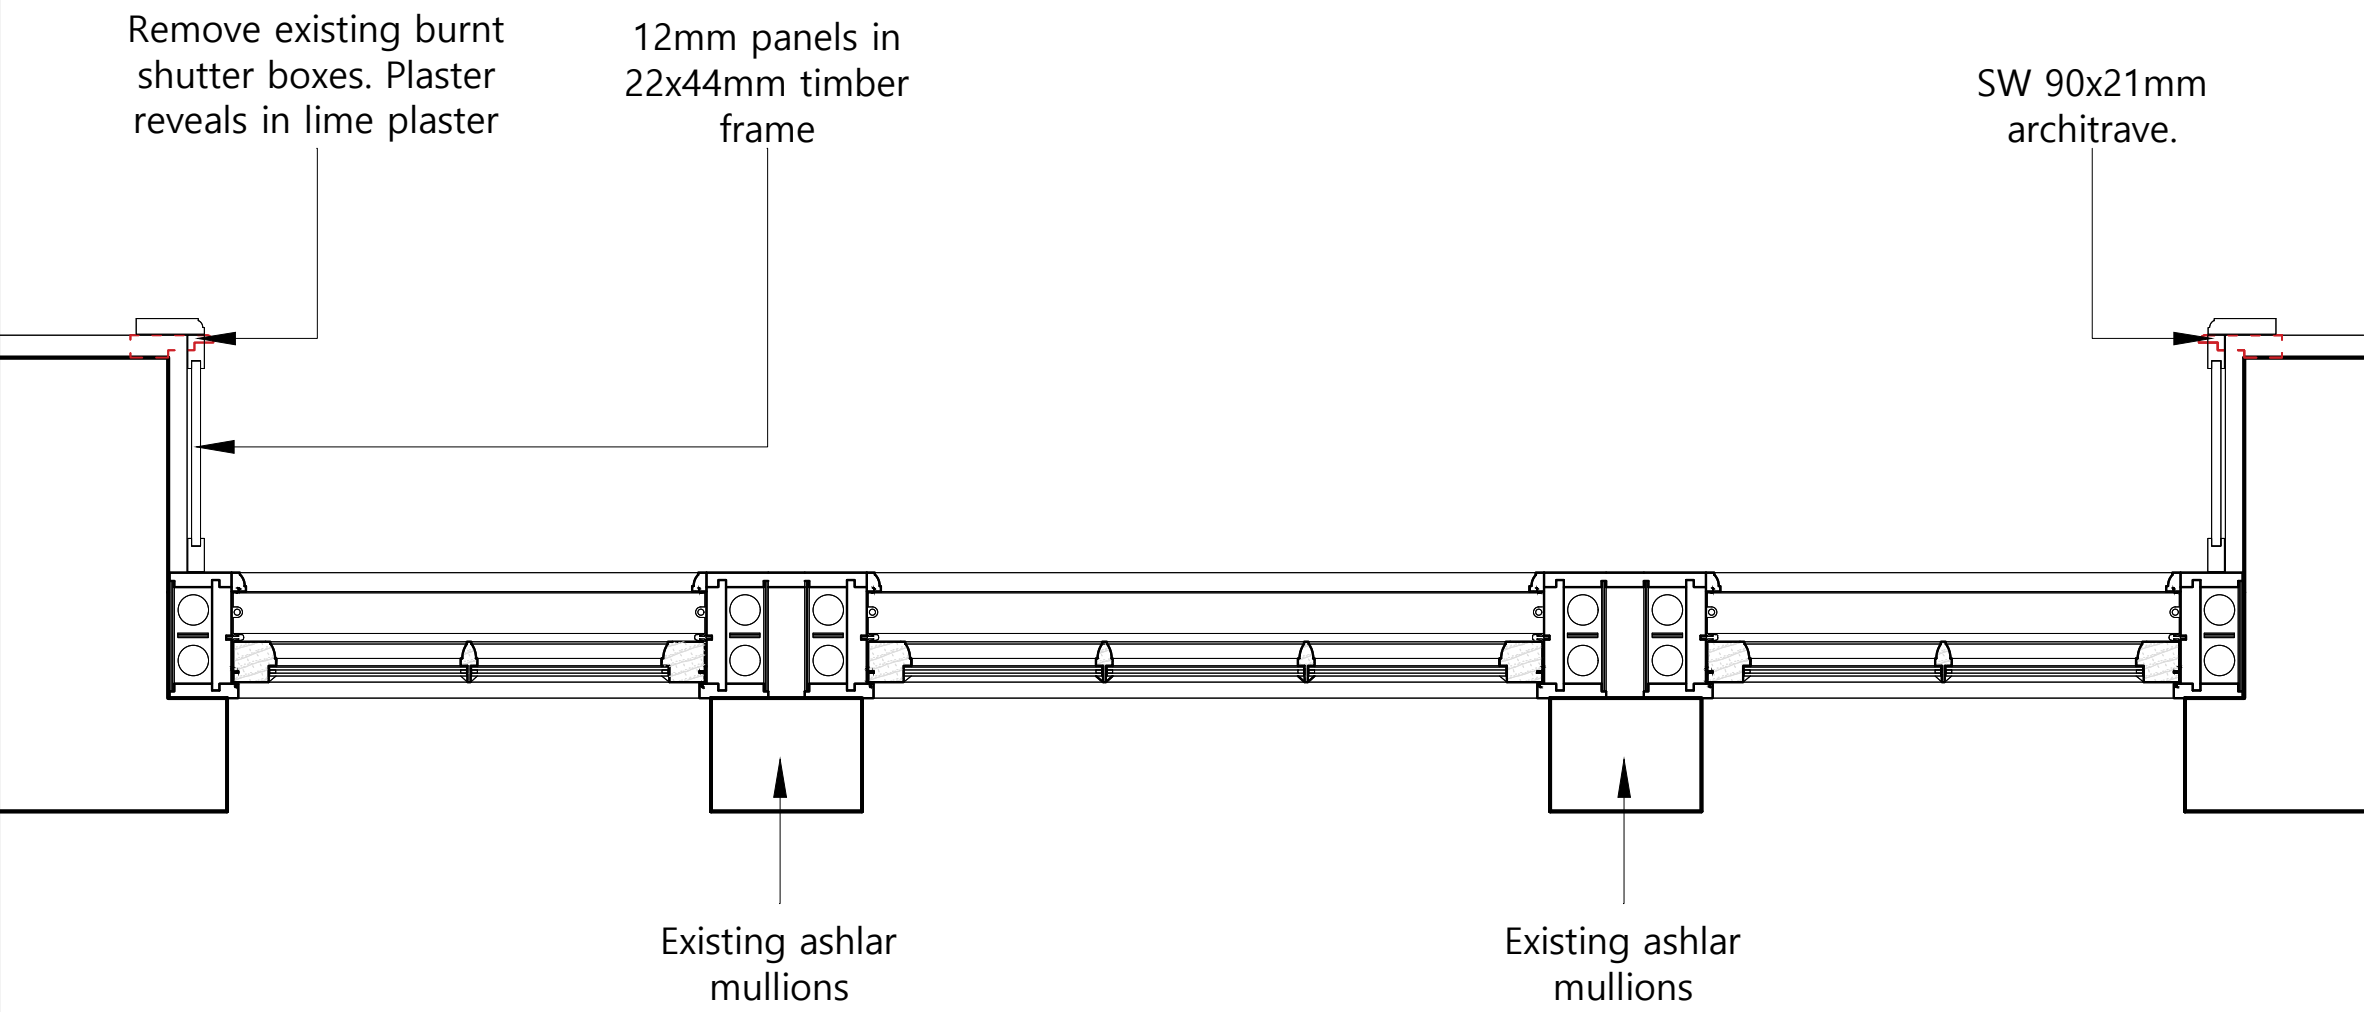



4.0 Plan

1:10@A1, 1:20@A3

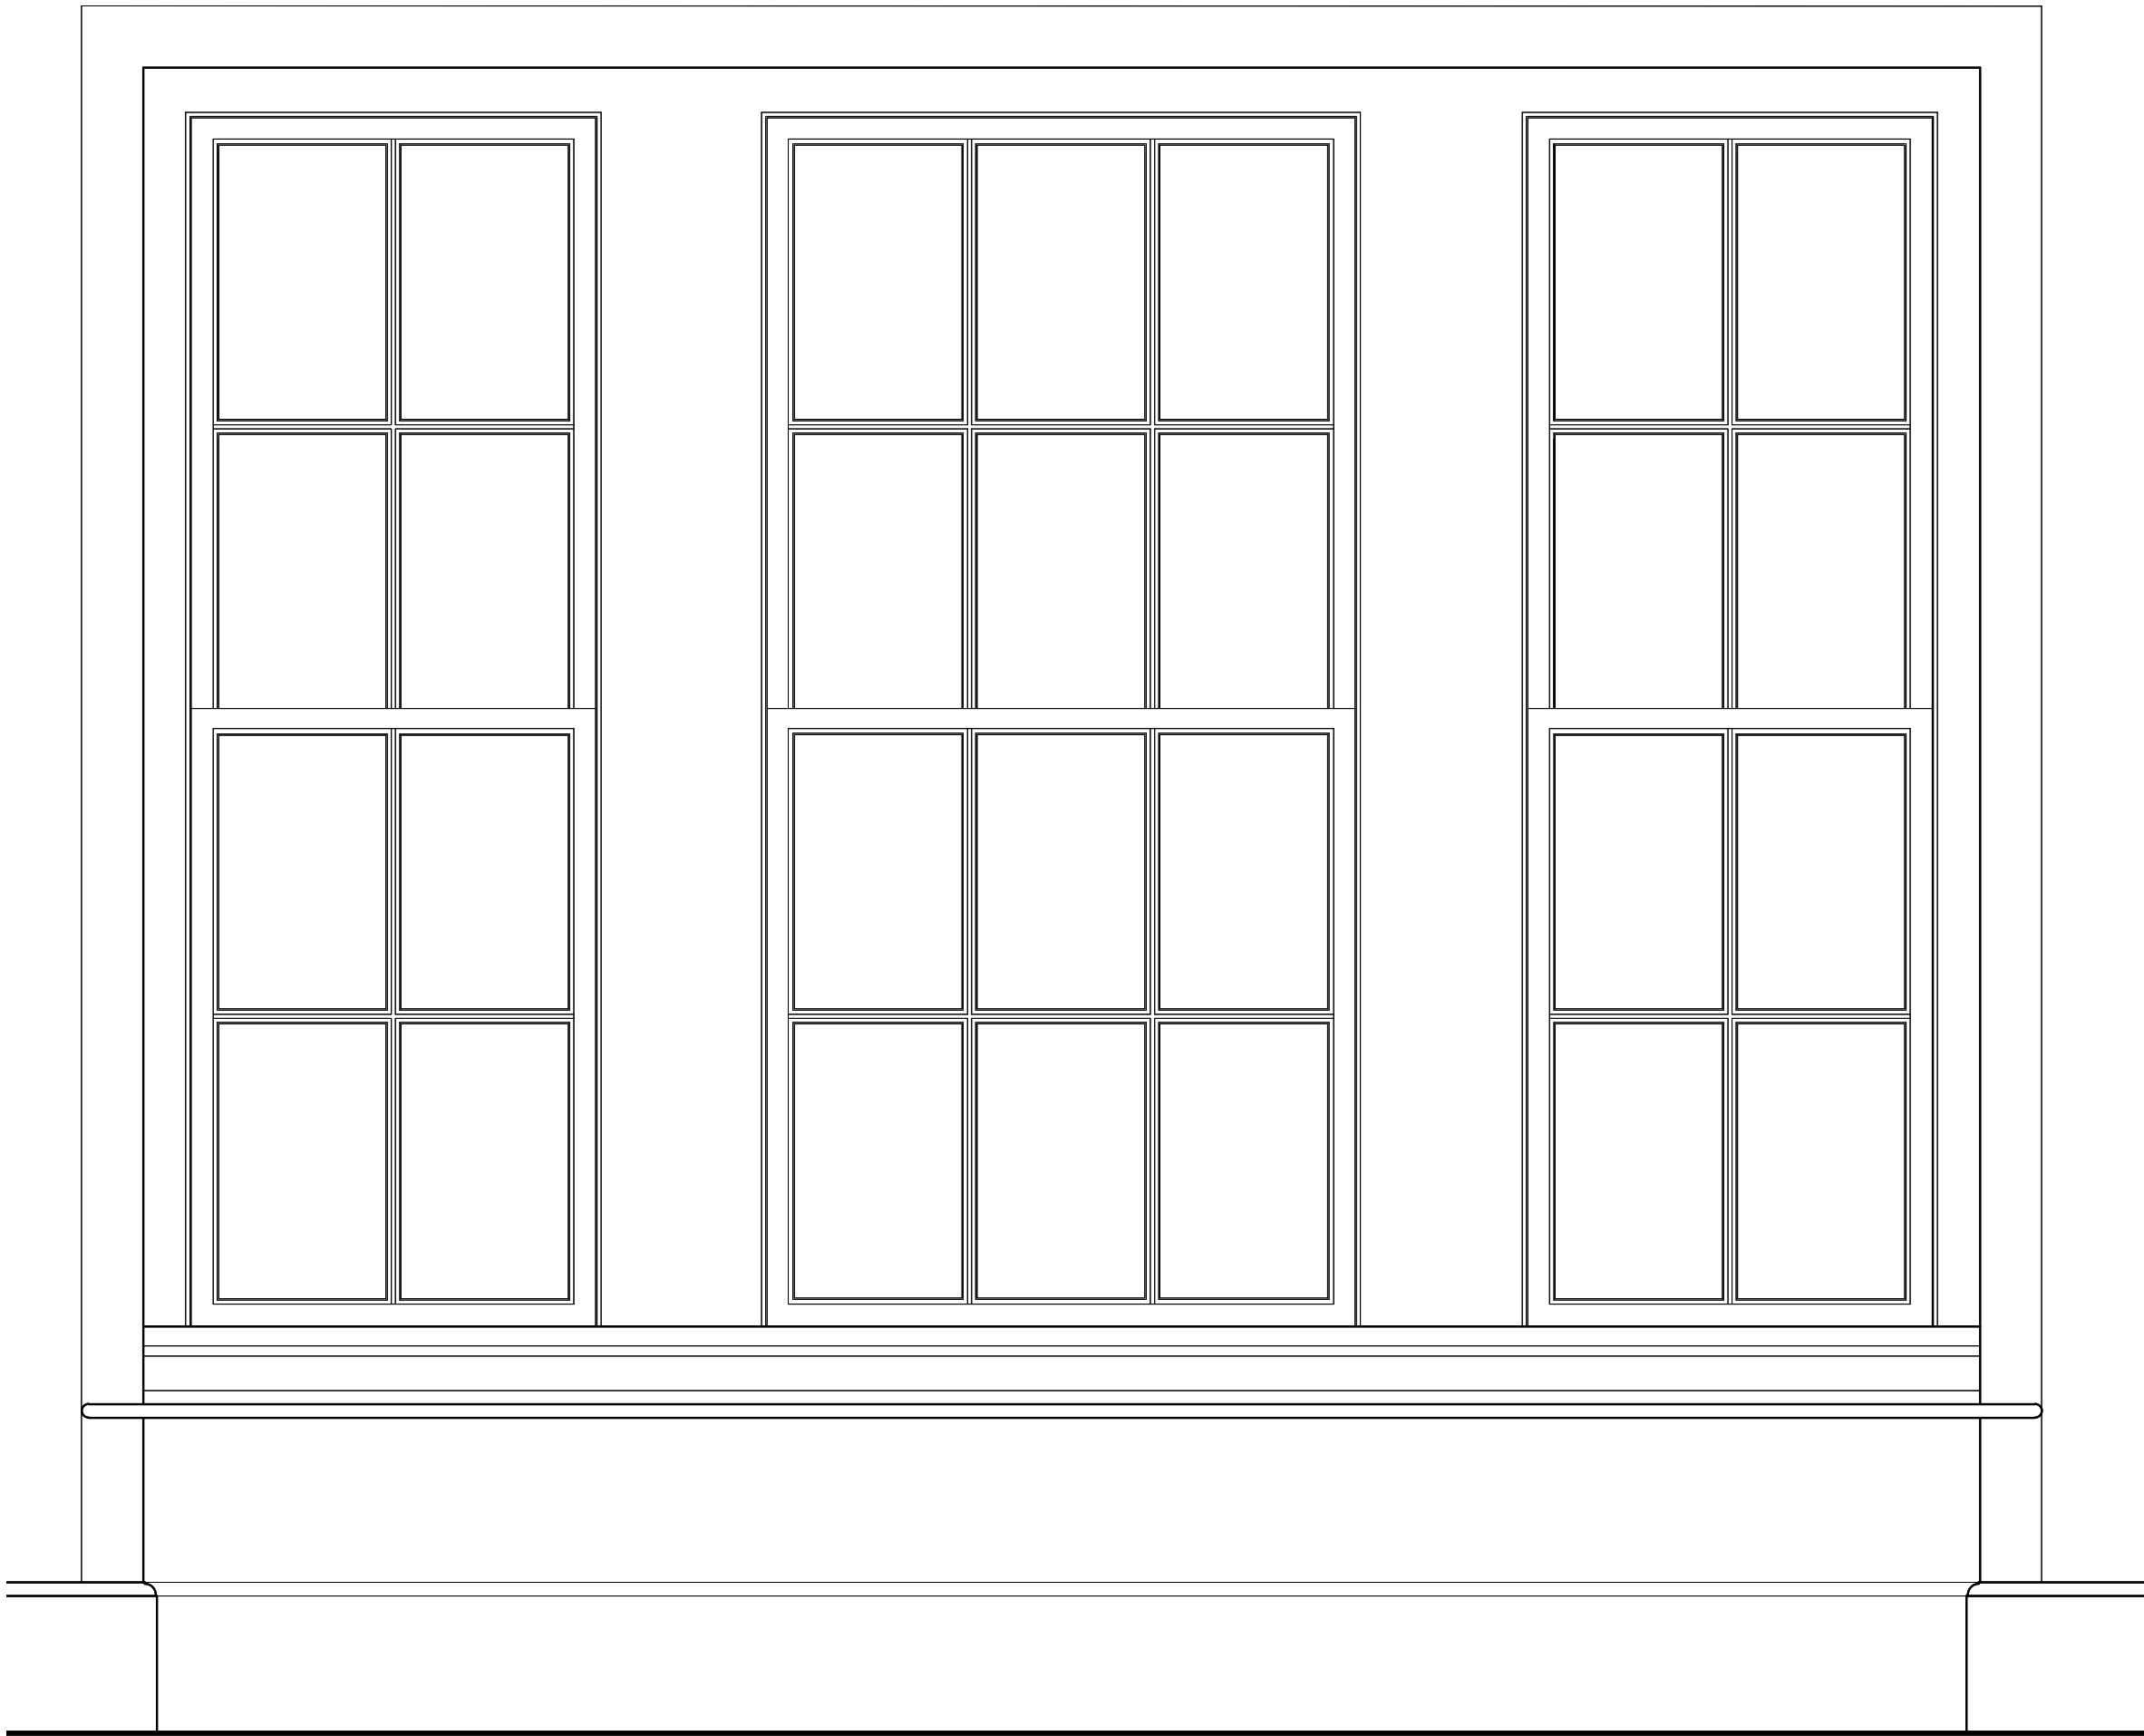


2.0 WG1 North Internal Elevation

1:10 @ A1, 1:20 @ A3

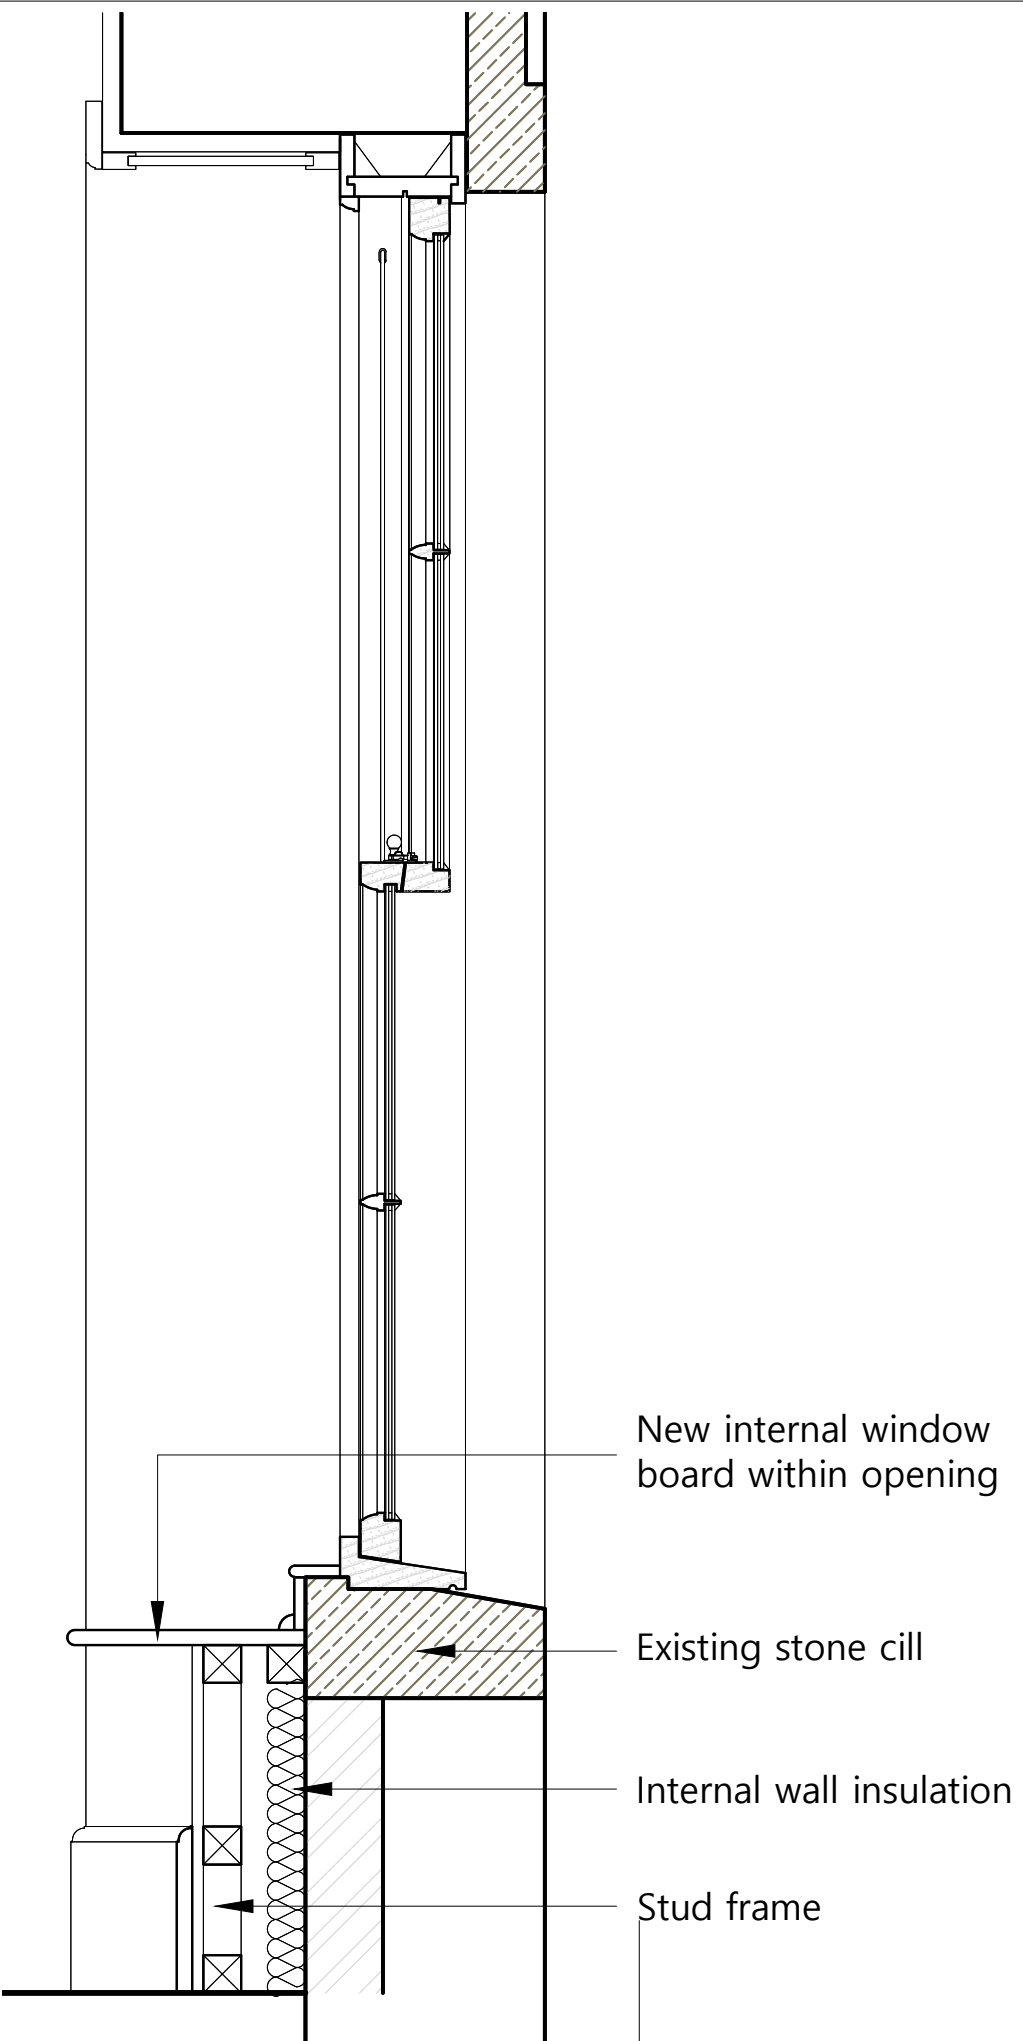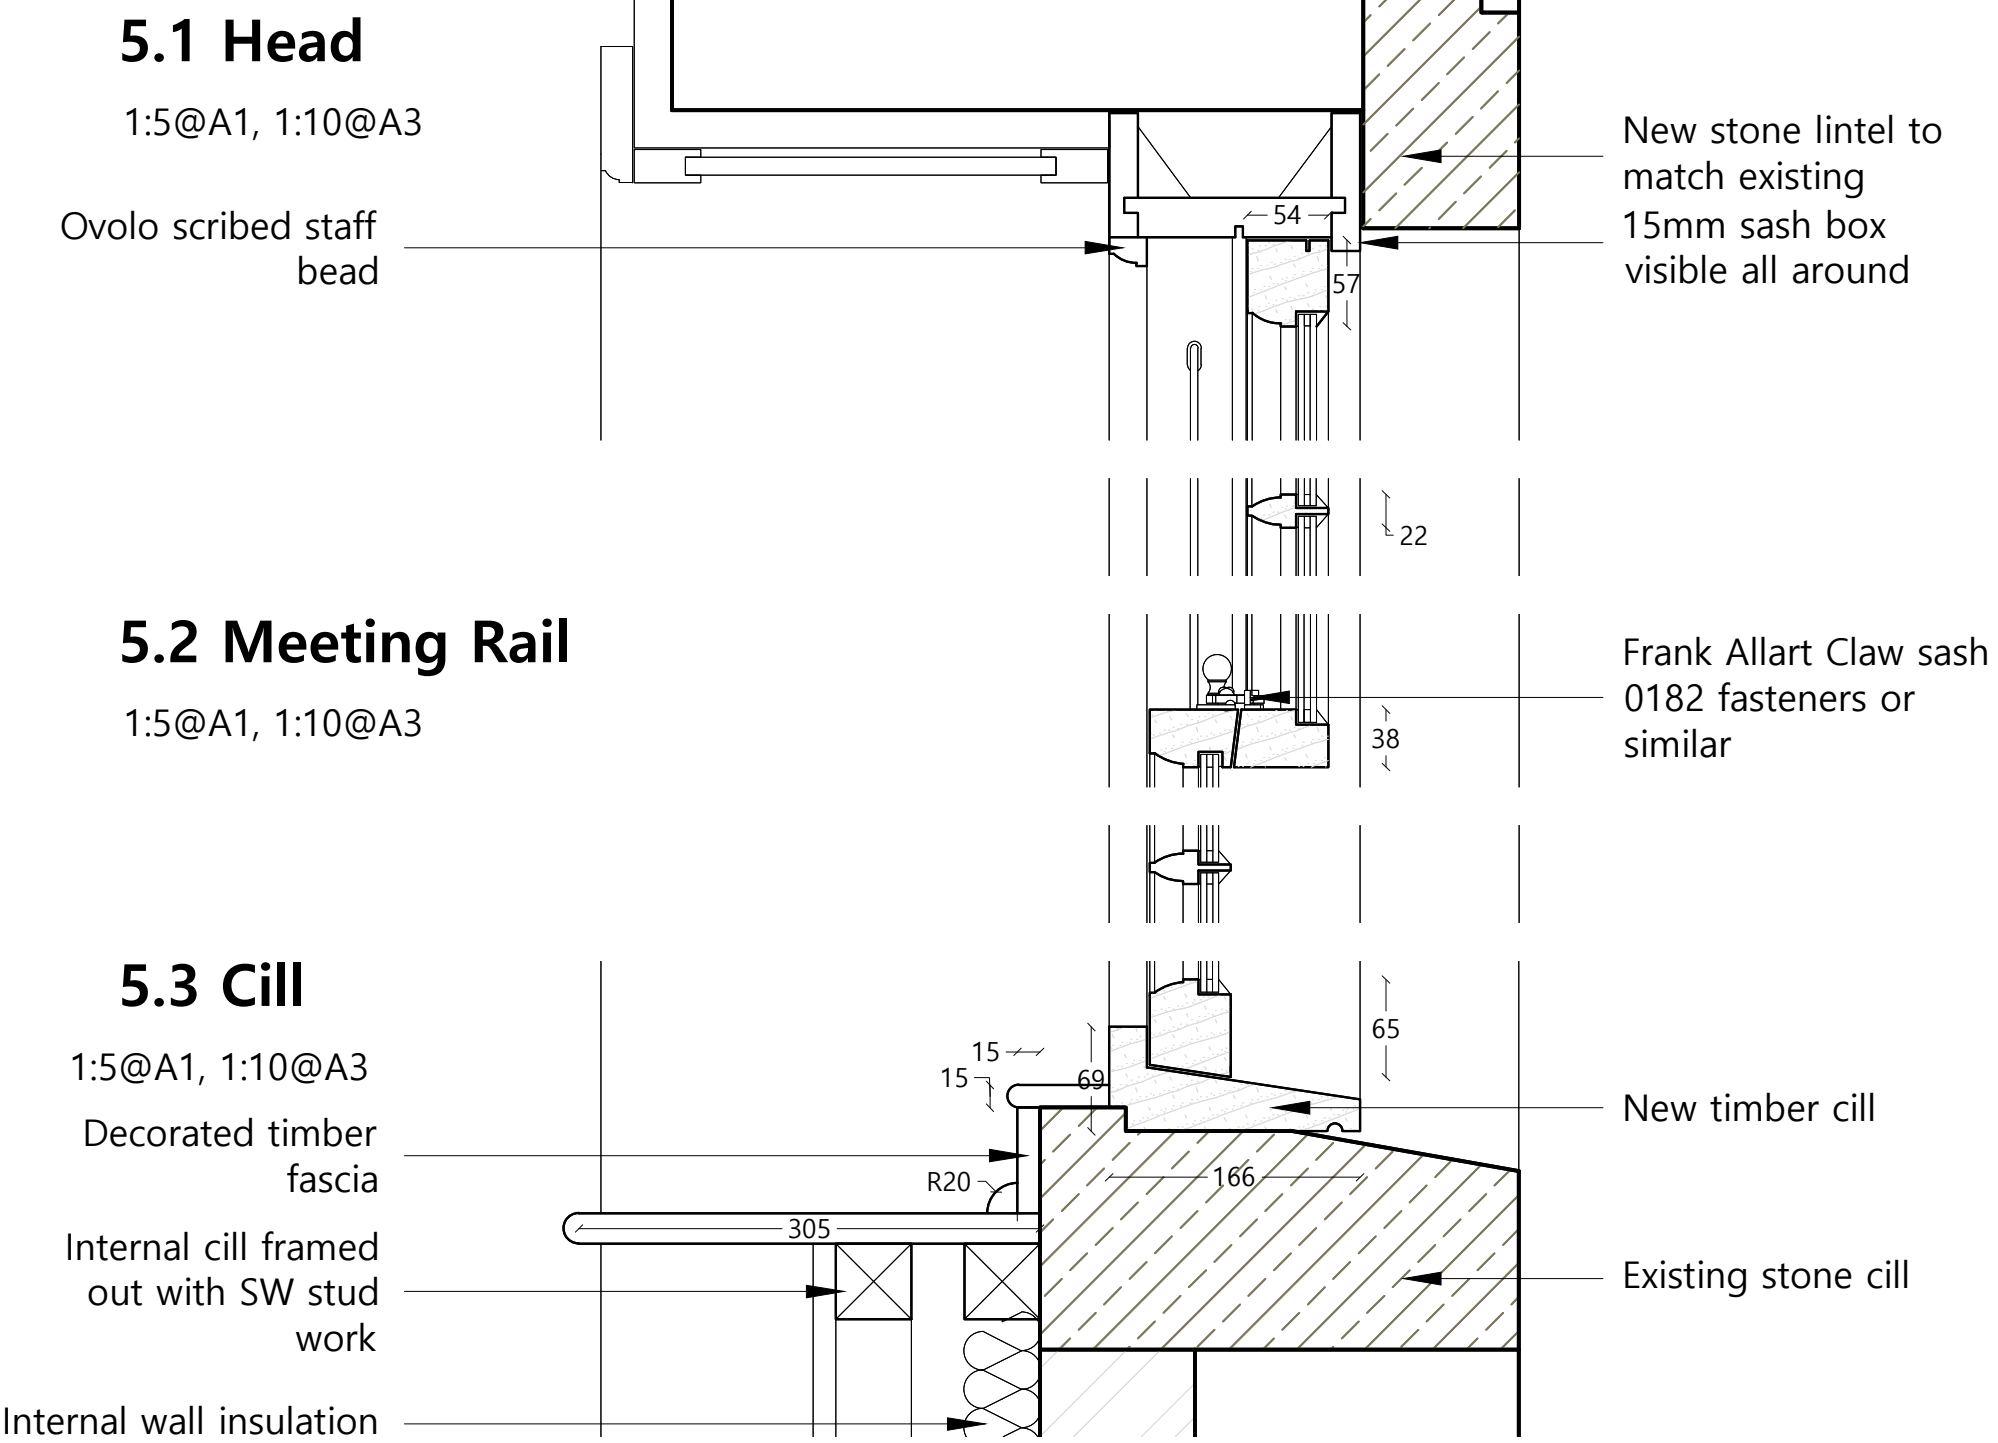


3.0 WG1 Section

1:10 @ A1, 1:20 @ A3

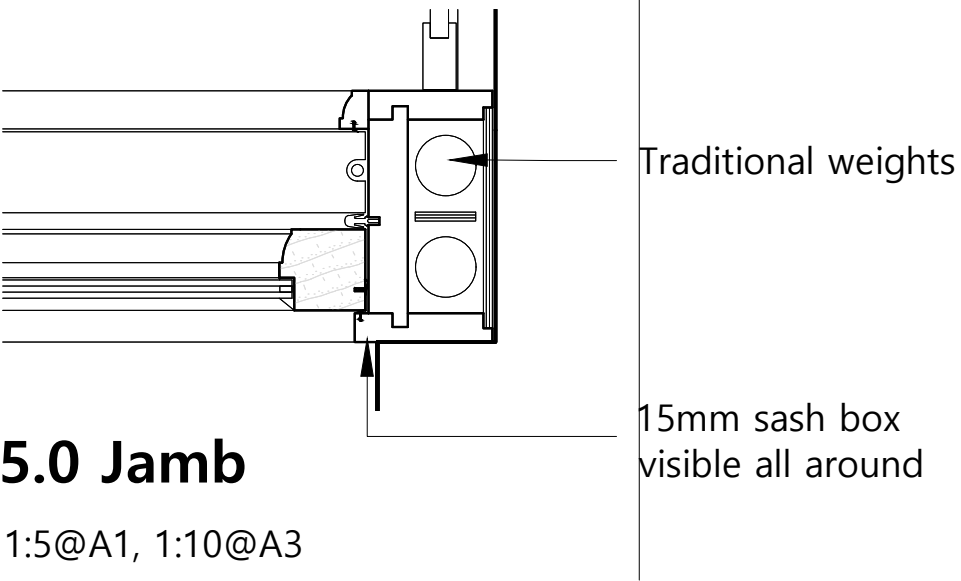

5.0 Jamb

1:5@A1, 1:10@A3

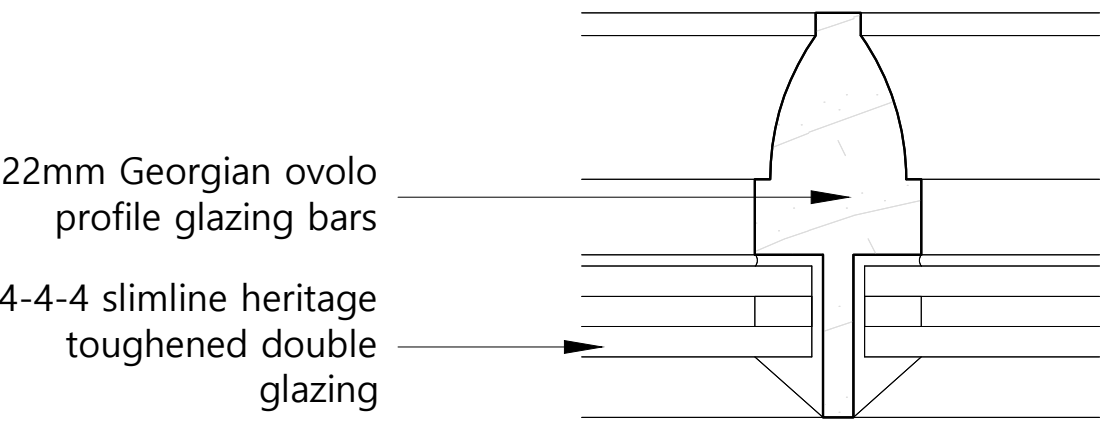


6.0 Glazing Bar

1:1@A1, 1:2@A3

Weather proofing to be agreed with joiner
All existing opening sizes to be confirmed by joiner on site prior to fabrication.

NOTES
Drawings are based on survey data and may not accurately represent what is physically present. Scale for planning purposes only. All dimensions are to be verified on site before proceeding with the work.
All dimensions are in millimeters unless noted otherwise.
James Mackintosh Architects shall be notified in writing of any discrepancies.

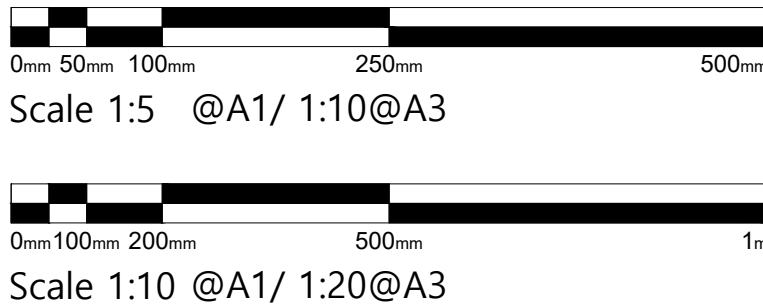

-	Jan26	IM	RB	First issue
ISSUE	DATE	DRAWN	CHECKED	DESCRIPTION

JAMES MACKINTOSH ARCHITECTS
DESIGN / CONSERVATION / HISTORIC INTERIORS
E. studio@jmackintosh.com
T. 01608 692310 W. www.jamesmackintosharchitects.com

PROJECT	Idover Demesne Farm
CLIENT	Vaughan Consultancy
DRAWING STATUS	Tender

DRG TITLE	South Elevation Typical Windows WG1, WG2, WF1, WF2, WF3
JOB/DRG No.	381/501
SCALE	Various @ A1/A3
REVISION	-