

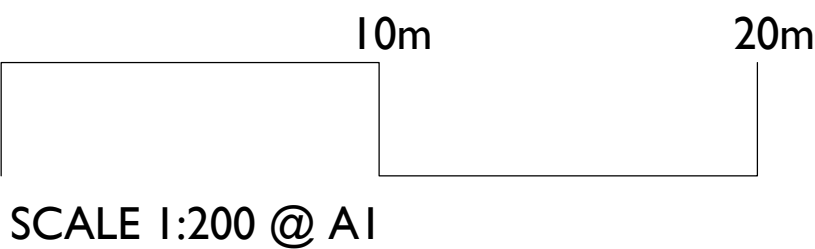


ECOLOGY ENHANCEMENT SUPPLIERS:

Insect block - www.wildcare.co.uk/insect-block.html
Bat box - <https://vivarapro.com/product/vk-mp-04-bat-facade-boxes/>
Swift box - <https://www.wildcare.co.uk/swift-nest-box-plywood.html>
Hedgehog house - <https://www.wildcare.co.uk/hedgehog-house-10510.html>

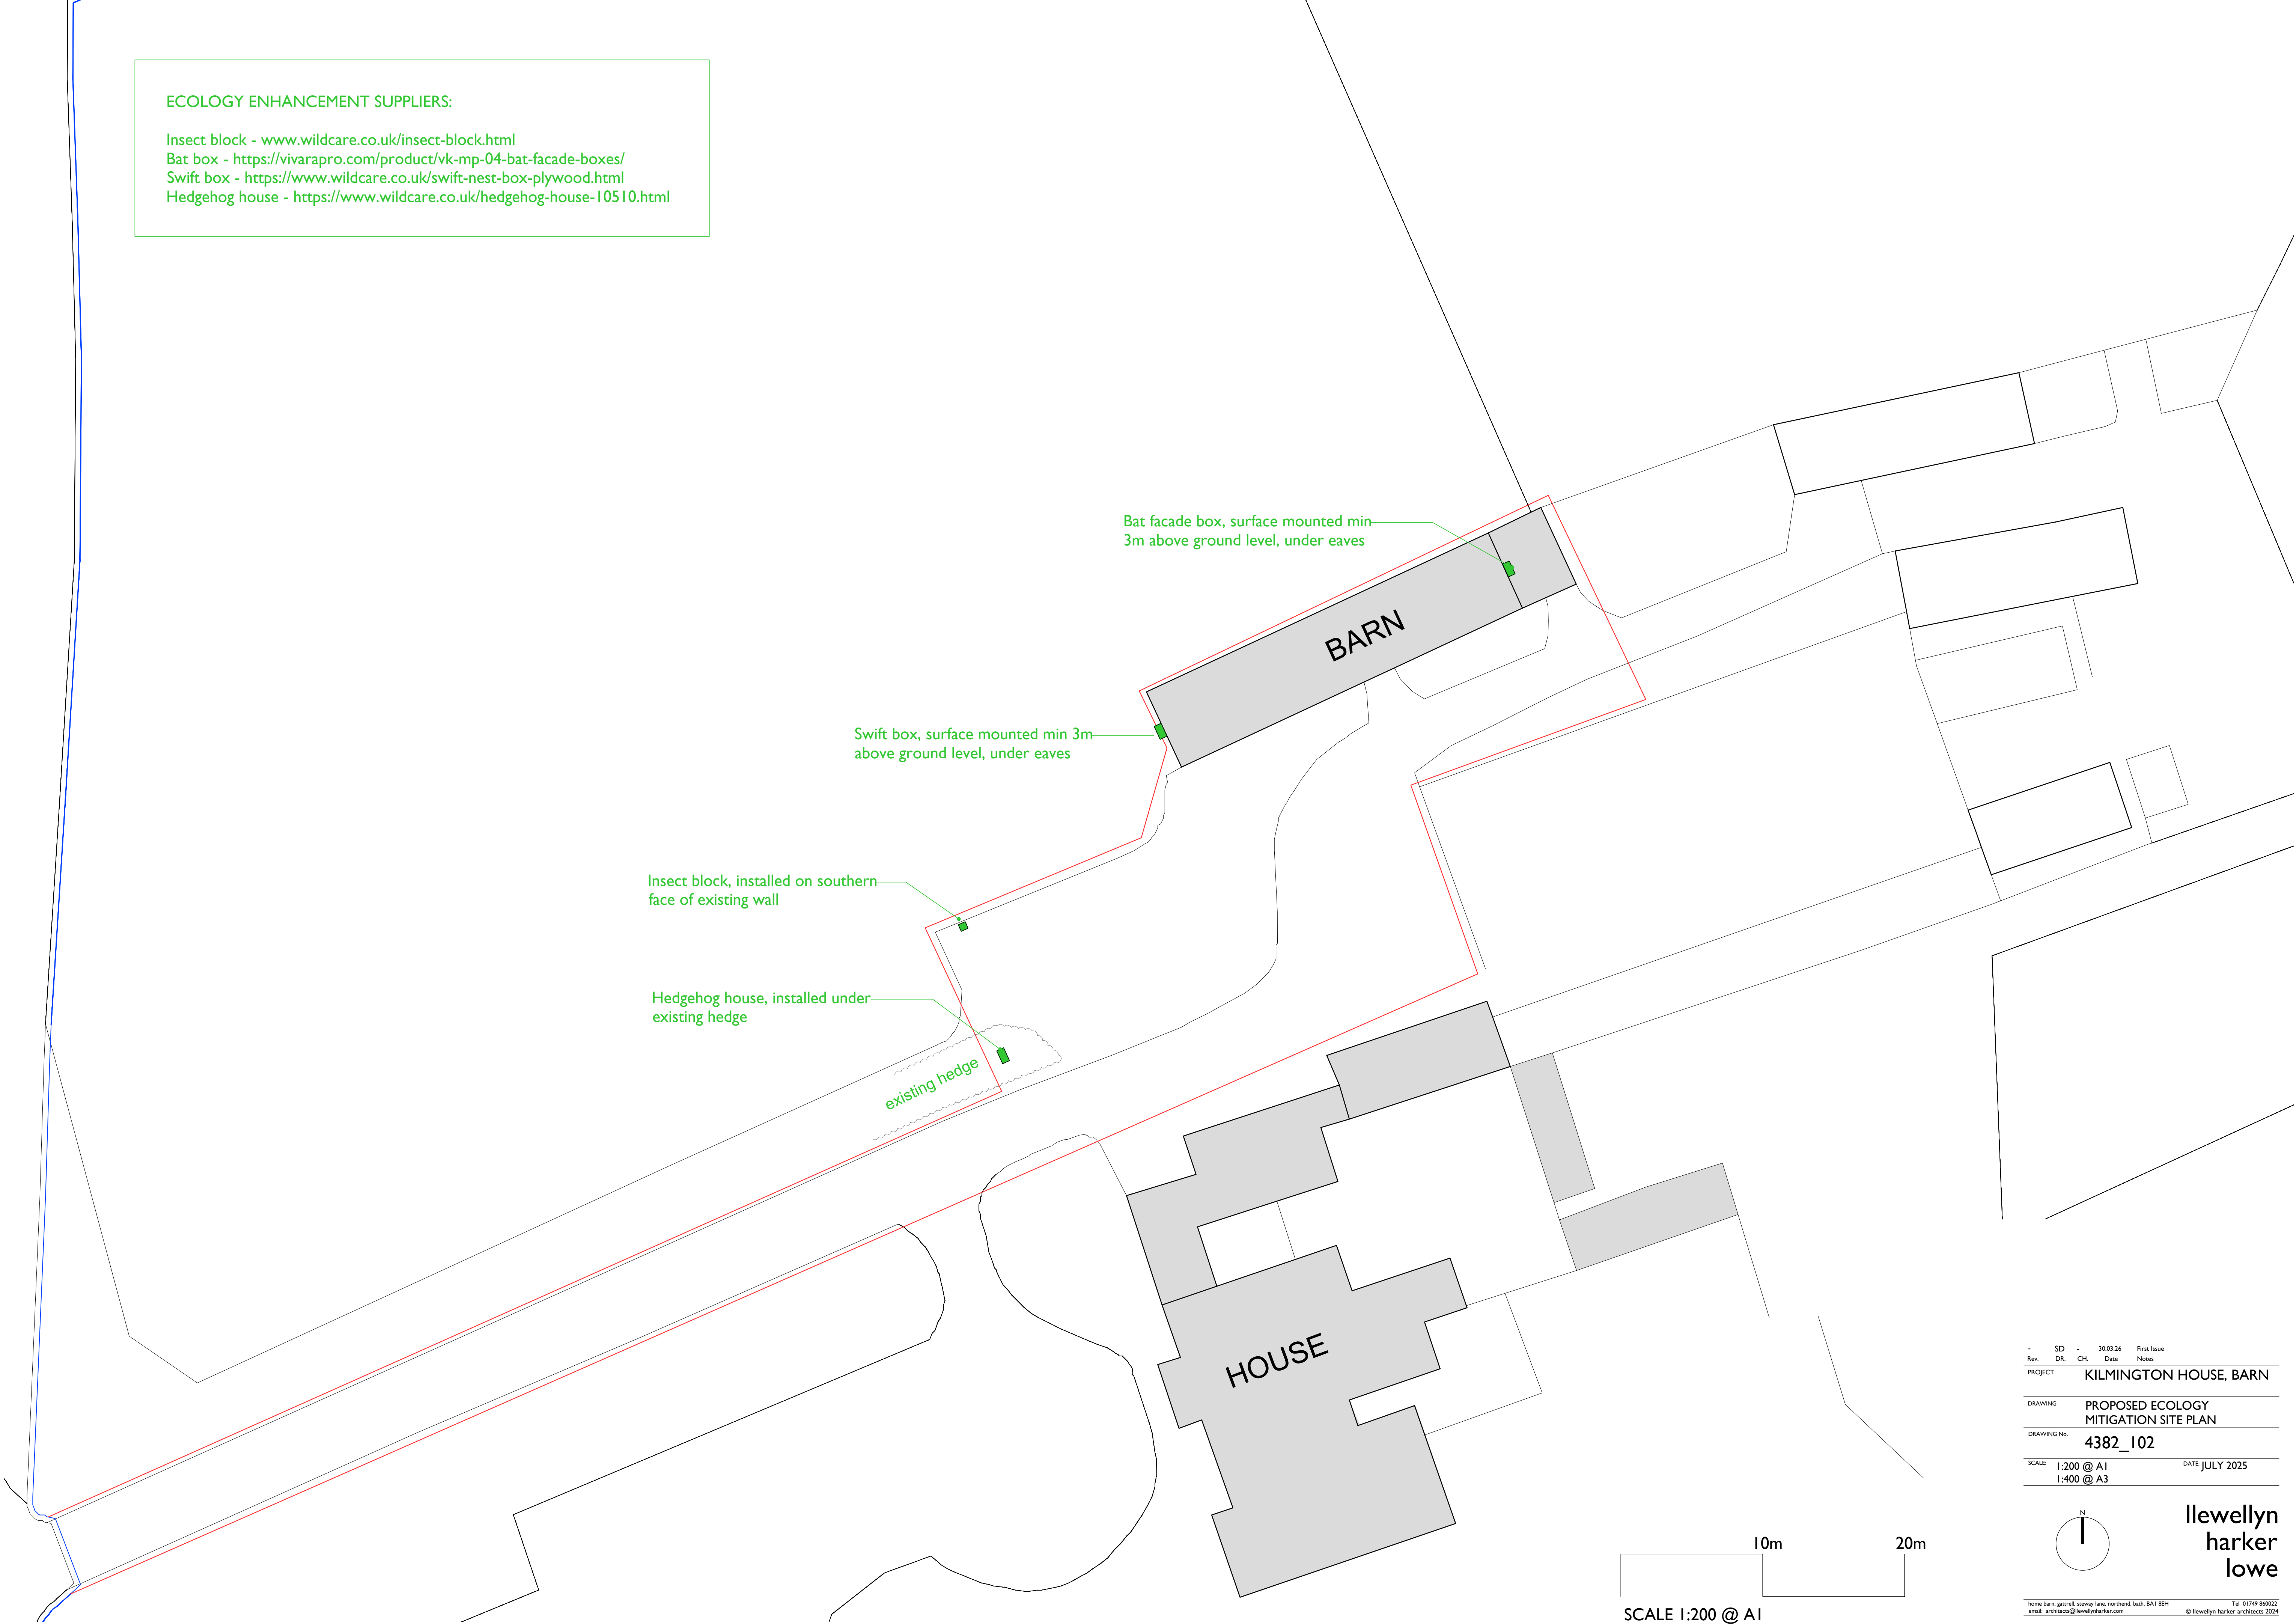

Rev.	SD	DR.	CH.	Date	Notes
				30.03.26	First Issue
PROJECT KILMINGTON HOUSE, BARN					
DRAWING PROPOSED ECOLOGY MITIGATION SITE PLAN					
DRAWING No. 4382_I02					
SCALE 1:200 @ A1				DATE JULY 2025	
1:400 @ A3					

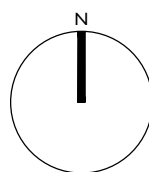

Ilewellyn
harker
lowe