




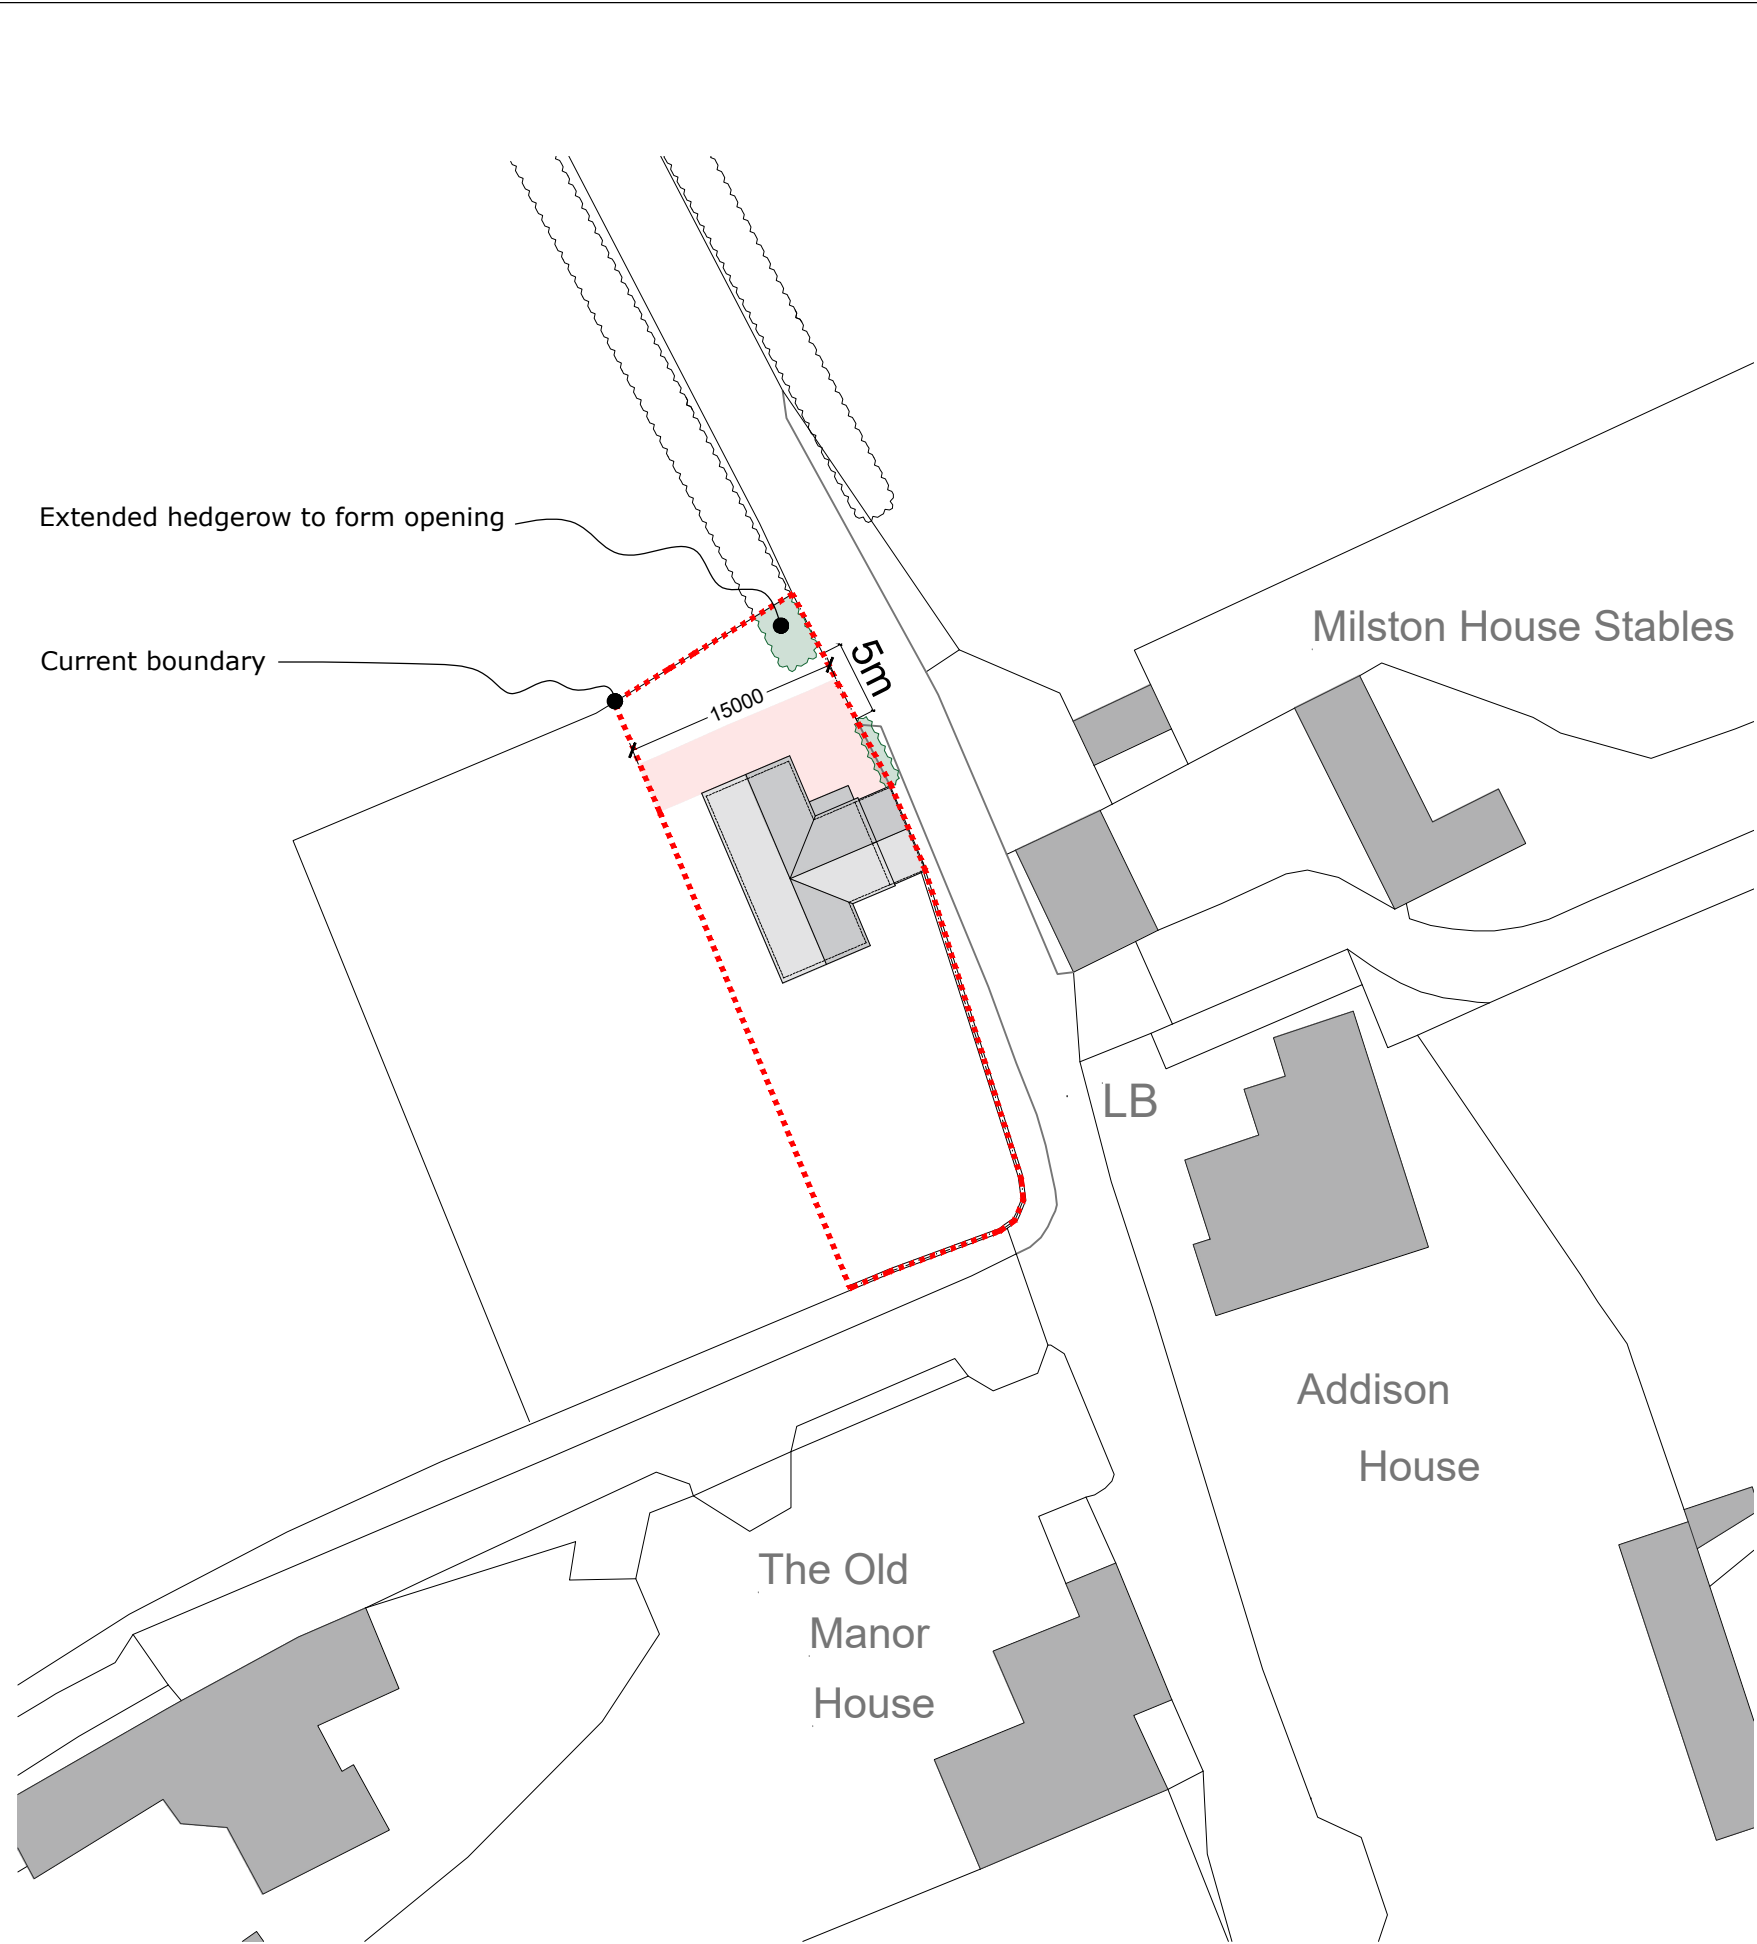

Site Plan
Scale 1:500

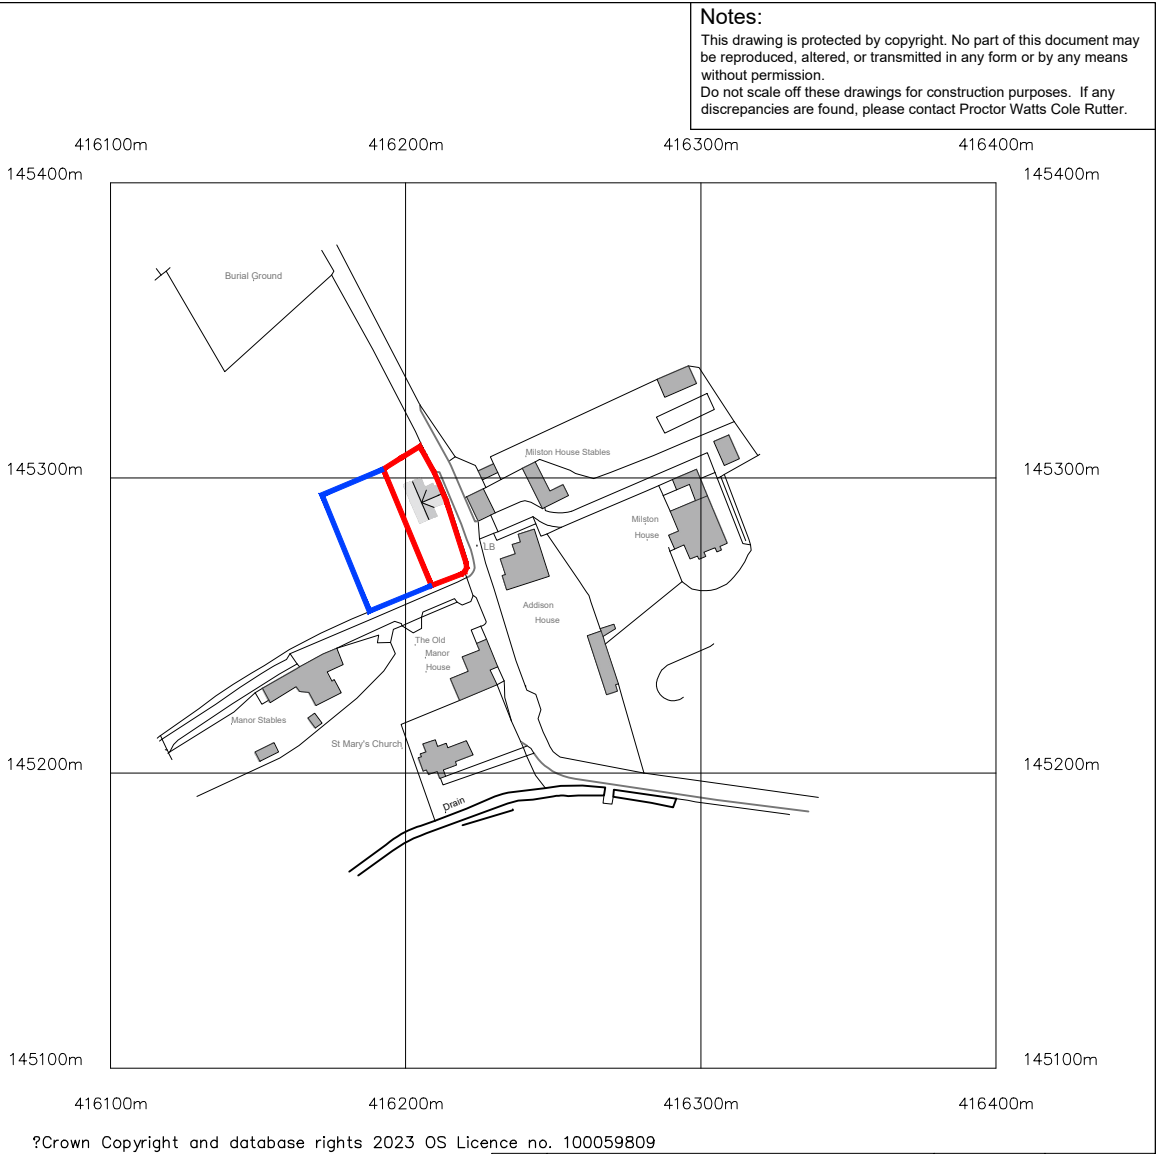

Location Plan
Scale 1:1250

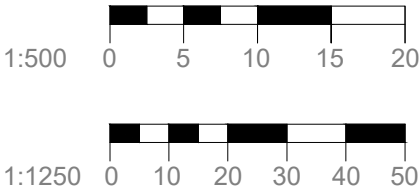

D	Amended planning scheme	LE	12.09.2024
C	Note current garden boundary	JF	30.04.2024
B	Submission Amendments	LE	17.04.2024
A	Client amendments	LE	27.03.2024
Rev	Description	Drawn By	Date
Client: Mr & Mrs Parsons		Drawn By: LE	
Dwg Title: Location & Site Plans		Checked By: BW	
Project: Orton, 259 Church Road, Milston, Salisbury, Wiltshire, SP4 8HT		Scale	As Shown on A3
		Date:	21/03/24
Job No.: 5206		D05	Revision: D

ARCHITECTS | TOWN PLANNERS

PWCR, Grosvenor House,
Bleke Street, Shaftesbury,
Dorset SP7 8AW

01747 851881
www.pwcr.co.uk
mail@pwcr.co.uk

RIBA
Chartered Practice