



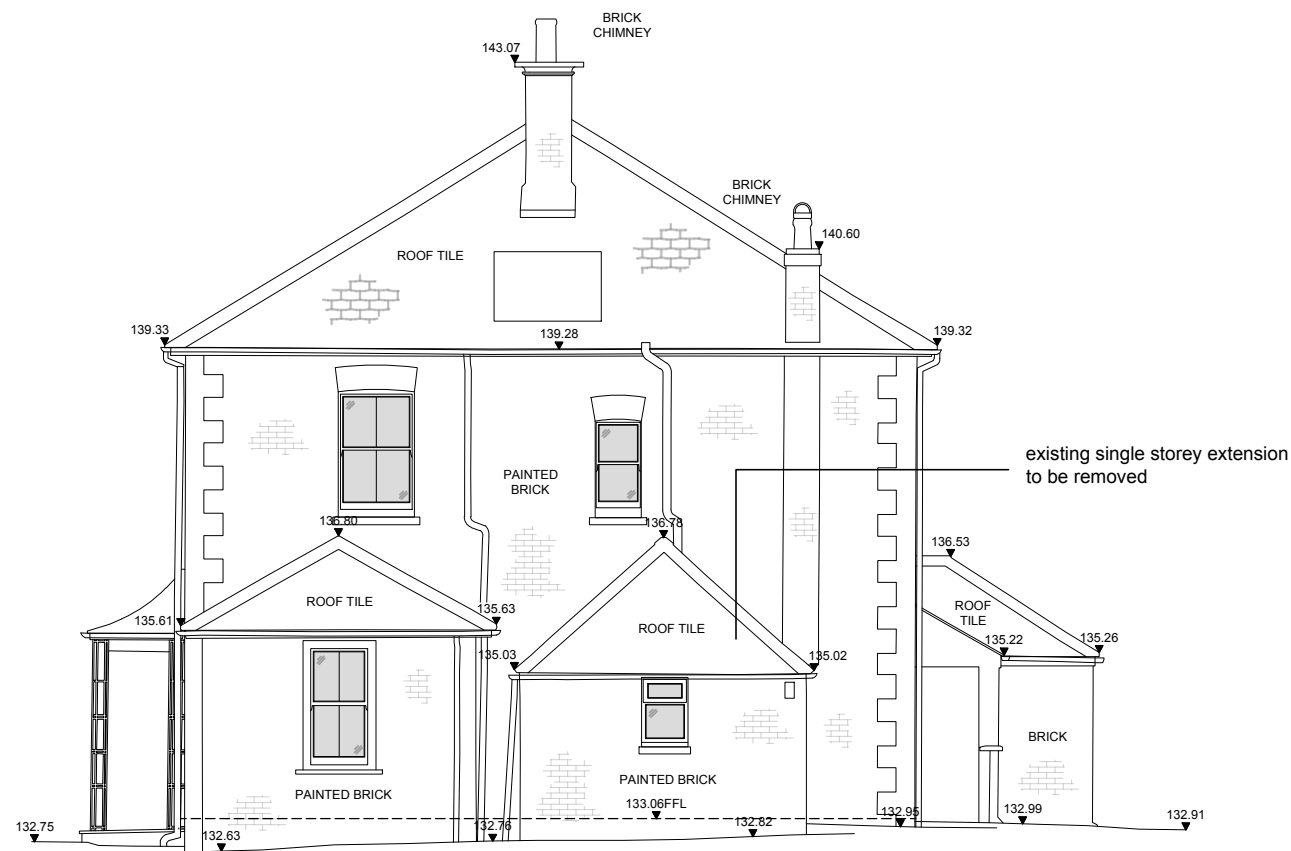


datum - 132.00


SOUTH EAST ELEVATION - EXISTING

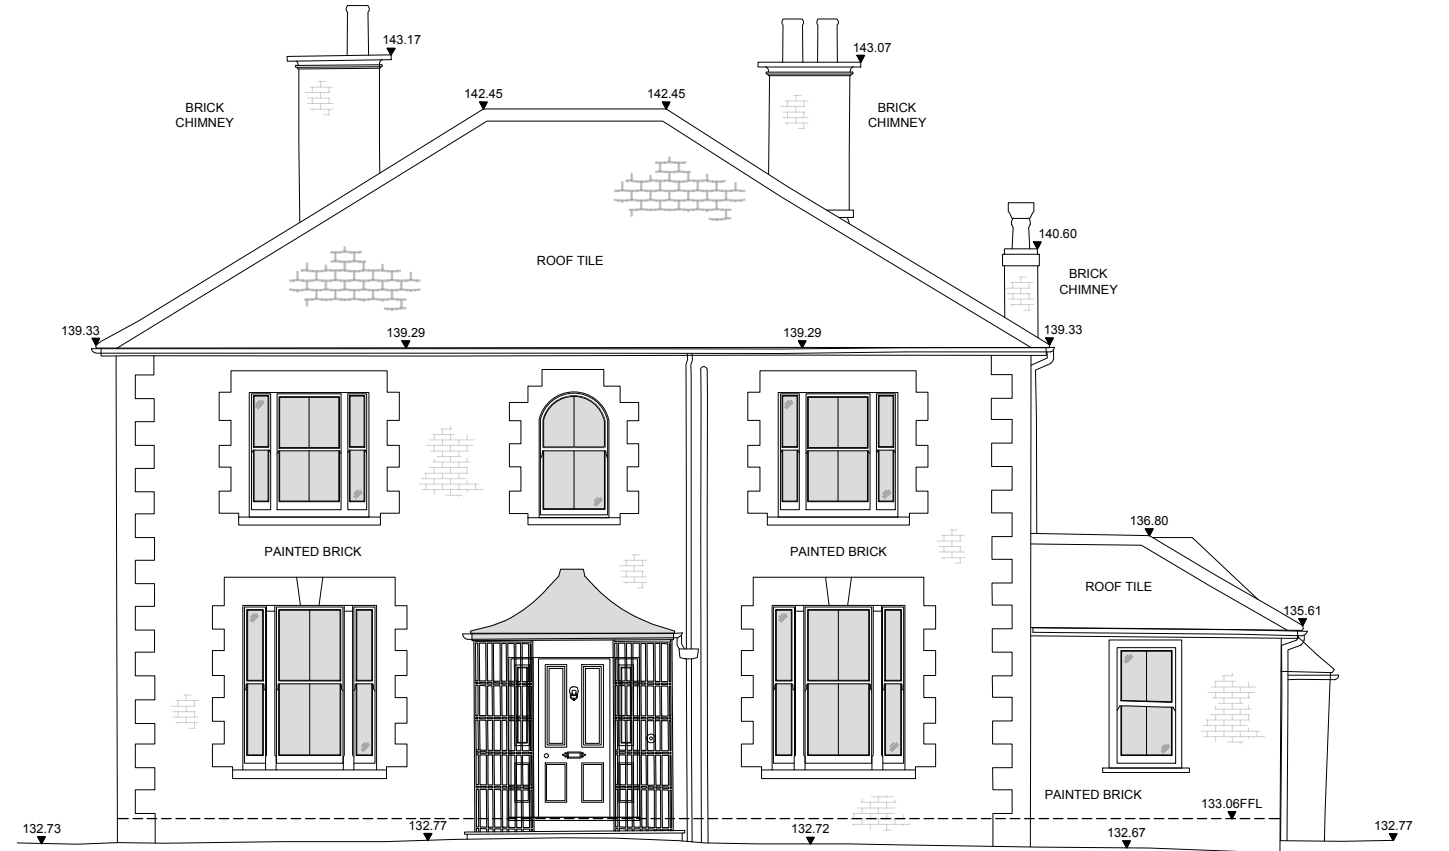

SOUTH WEST ELEVATION - EXISTING

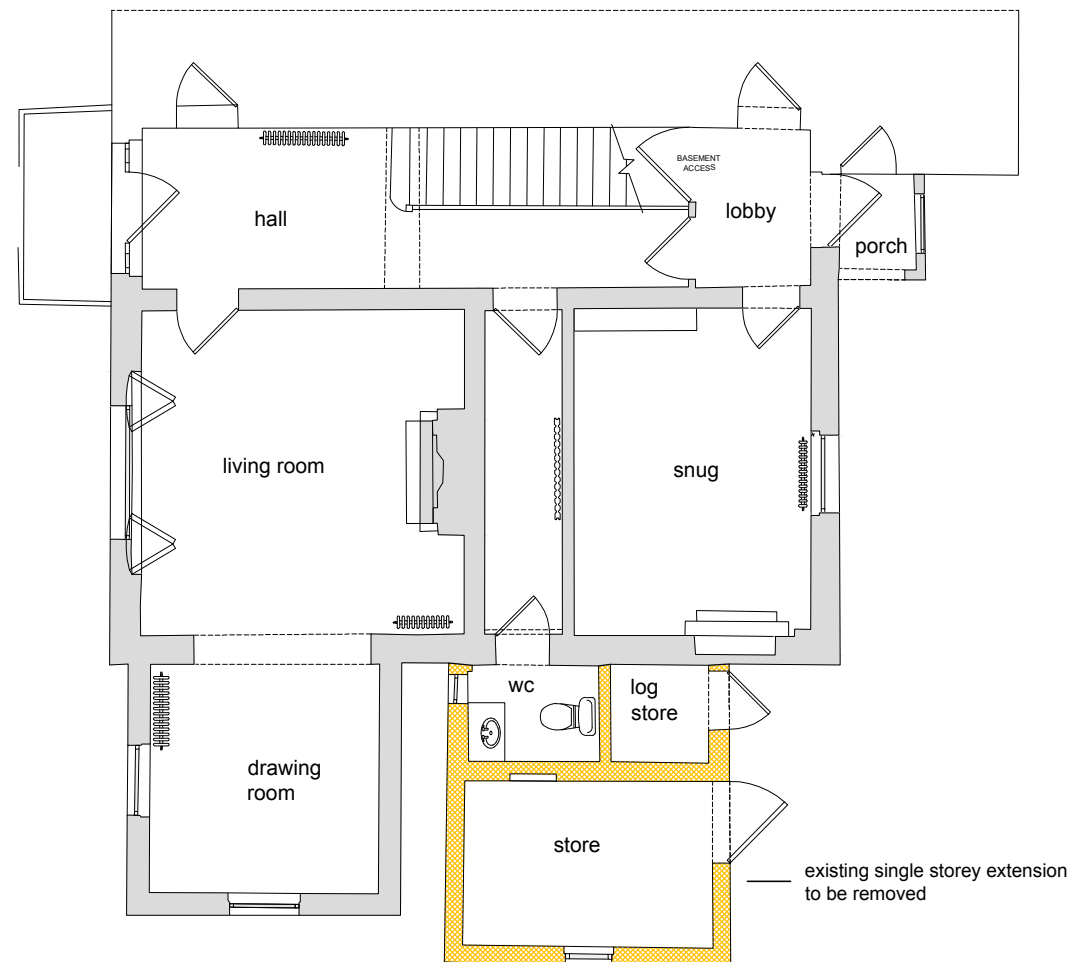

PART GROUND FLOOR PLAN - EXISTING

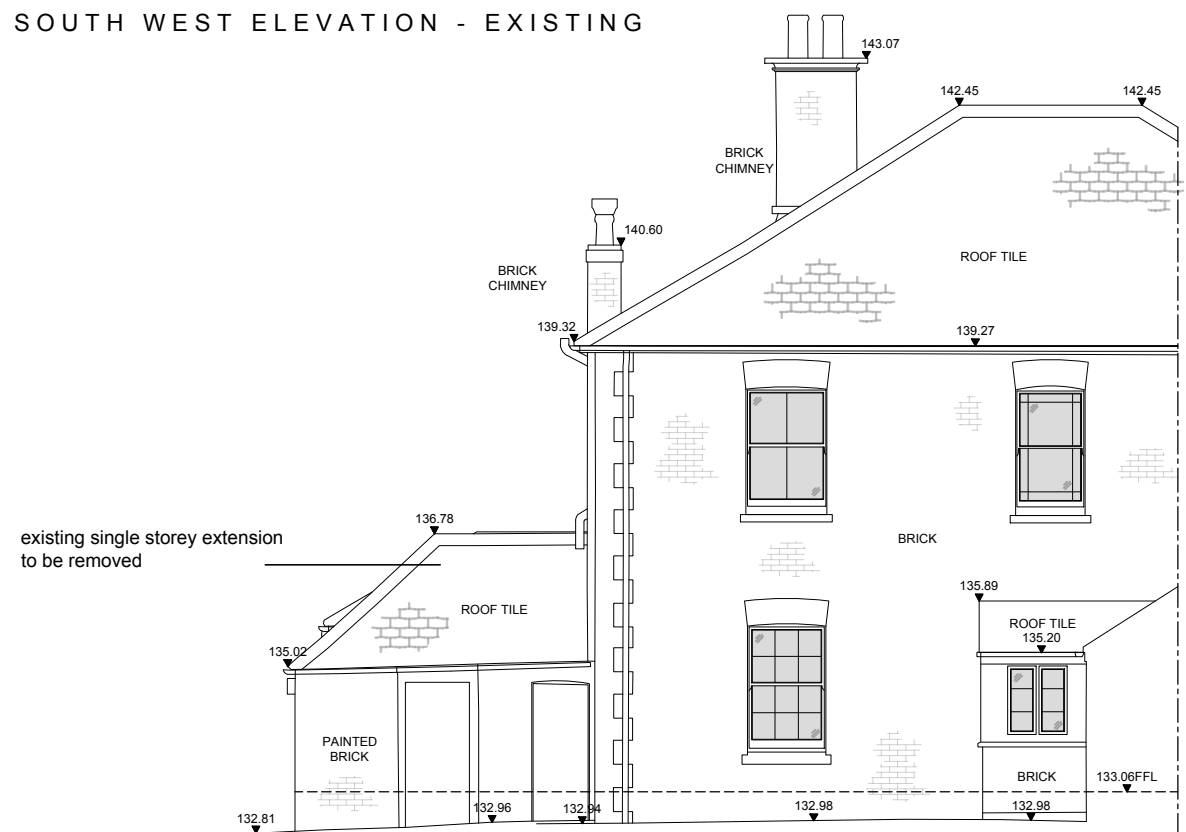

datum - 132.00

NORTH EAST ELEVATION - EXISTING

P E T E R E L D R I D G E A R C H I T E C T			
Project: Proposed Extension & Alterations Prospect House, East Knoyle, SP3 6AR	Date: March 26	Scale: 1:100@a3	CHARTERED ARCHITECT The Banking Hall High Street Stalbridge Sturminster Newton Dorset DT10 2LH TEL : 01935 815751 e-mail: info@pe-architects.com
Description: Plan & Elevations EXISTING	Drn by: PE	Drg No: PH-AAJ- PS05-1	
	Chkd by: PE		