
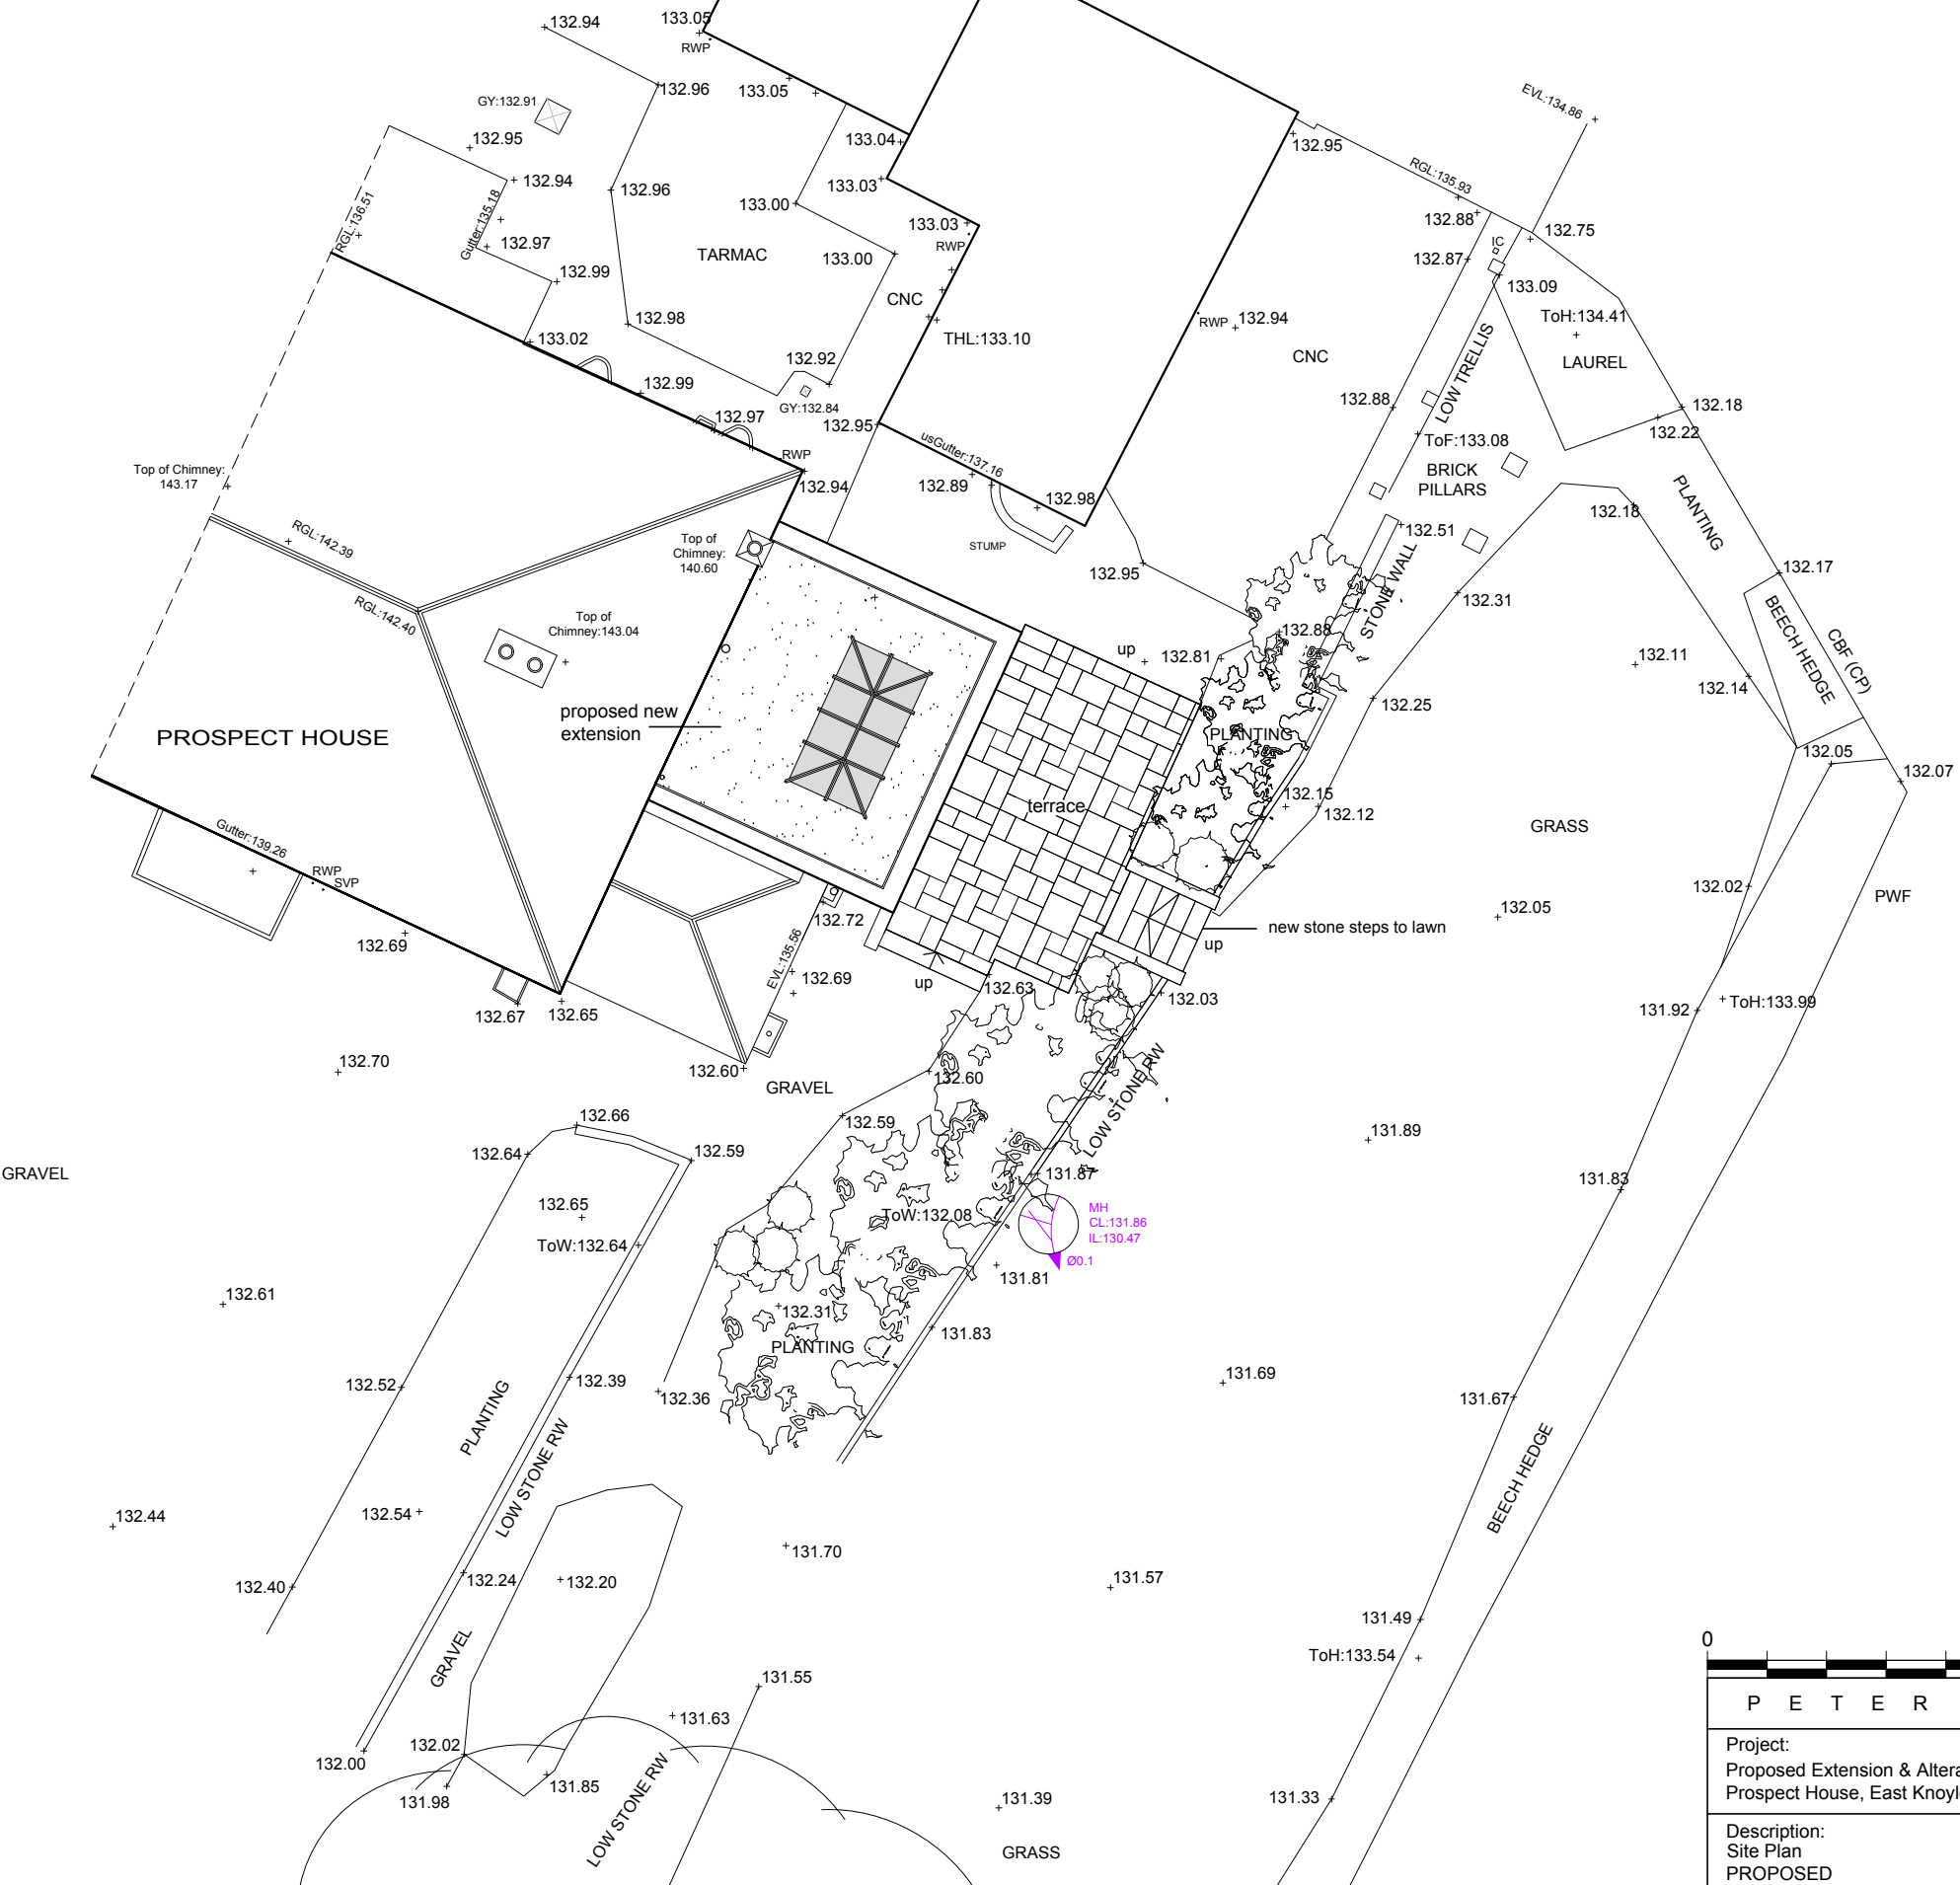


SURVEY CONTROL: 21005				
STATION	EASTING	NORTHING	HEIGHT	DESCRIPTION
LDS1	388060.861	129916.767	133.683	PK SURVEY NAIL
LDS2	388050.103	129894.341	132.837	PK SURVEY NAIL
LDS3	388059.076	129924.828	133.897	PK SURVEY NAIL

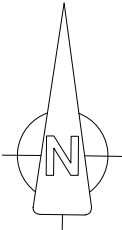

P E T E R E L D R I D G E A R C H I T E C T

Project:
Proposed Extension & Alterations
Prospect House, East Knoyle, SP3 6AR

Date:
March 26

Scale:
1:125@a4

Description:
Site Plan
PROPOSED

Drn by: PE
Chkd by: PE

Drg No:
PH-AAJ-
PS06-1

CHARTERED ARCHITECT
The Banking Hall
High Street
Stalbridge
Sturminster Newton
Dorset
DT10 2LH
TEL : 01935 815751
e-mail: info@pe-architects.com