


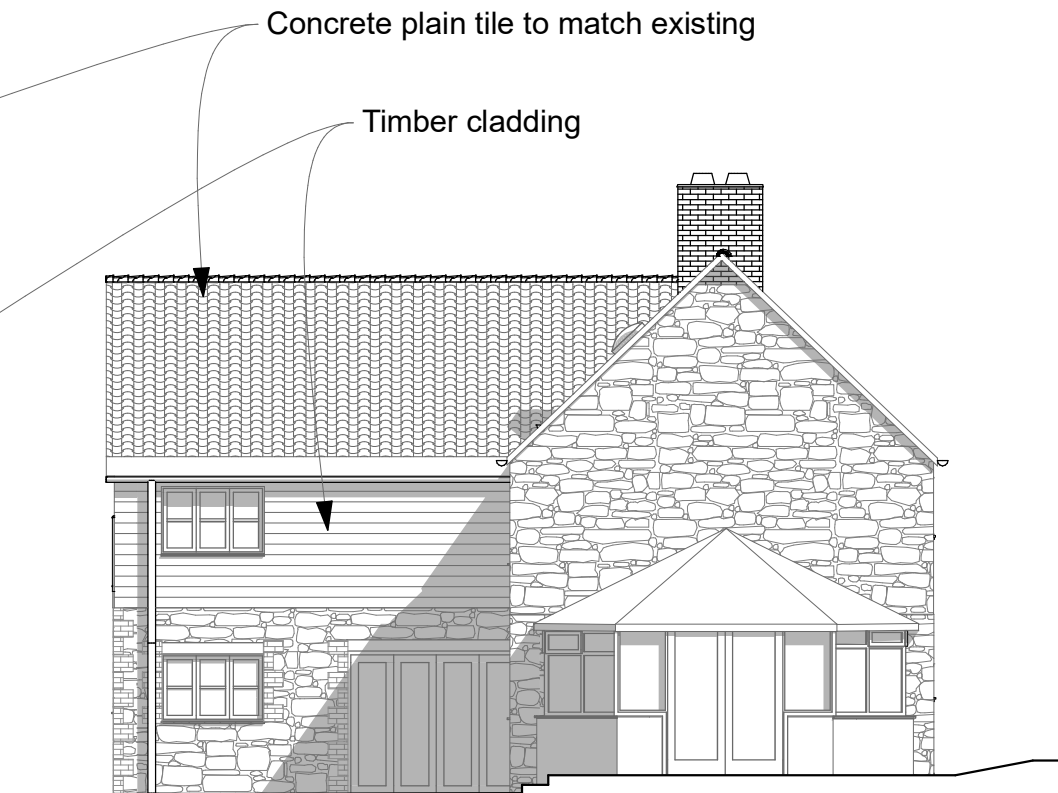


NORTH WEST PROPOSED SIDE ELEVATION 1:100



SOUTH EAST PROPOSED SIDE ELEVATION 1:100

Materials

Walls :- Rubble stone, red brick, timber cladding
Roof :- Concrete plain tile to match existing

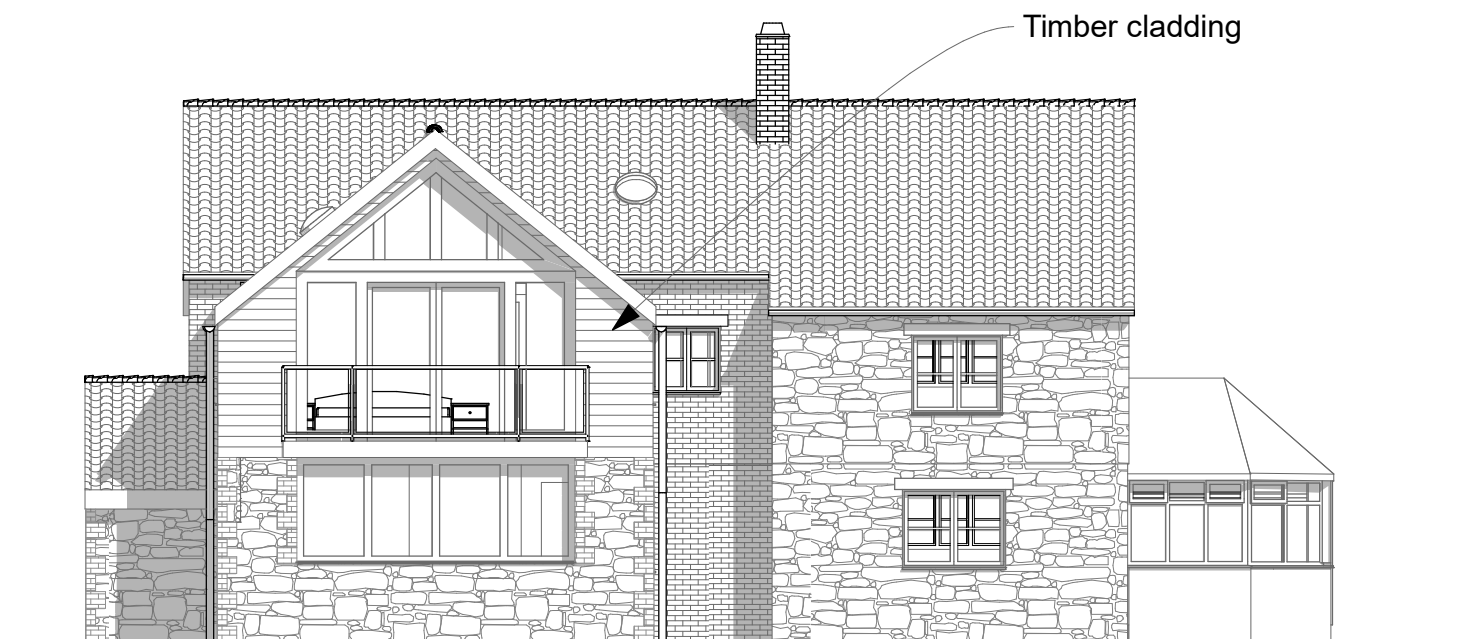

SOUTH WEST PROPOSED REAR ELEVATION 1:100



NORTH EAST PROPOSED FRONT ELEVATION 1:100

The Old Lemonade Factory
114a Rodden Road
Frome BA11 2AL
e: office@nixonkitchener.co.uk
www.nixonkitchener.co.uk

Nixon Kitchener
Architects



NOTE: REFER TO FIGURED DIMENSIONS WHERE GIVEN.
ANY DISCREPANCIES TO BE BROUGHT TO THE ATTENTION OF THE AUTHOR.
THIS DRAWING IS THE COPYRIGHT OF NIXON KITCHENER.

RevID	Issue Date	Layout Comment	Modified By Initials	Checked By Initials
1	28 March 2026	scale 1:100@A3	drawn LN	checked NK

■ Applecroft, Corsley
■ Remodeling and second floor extension
■ Proposed Elevations
■ 28 March 2026

status **CONCEPT**

2603
AP.12
#

©